
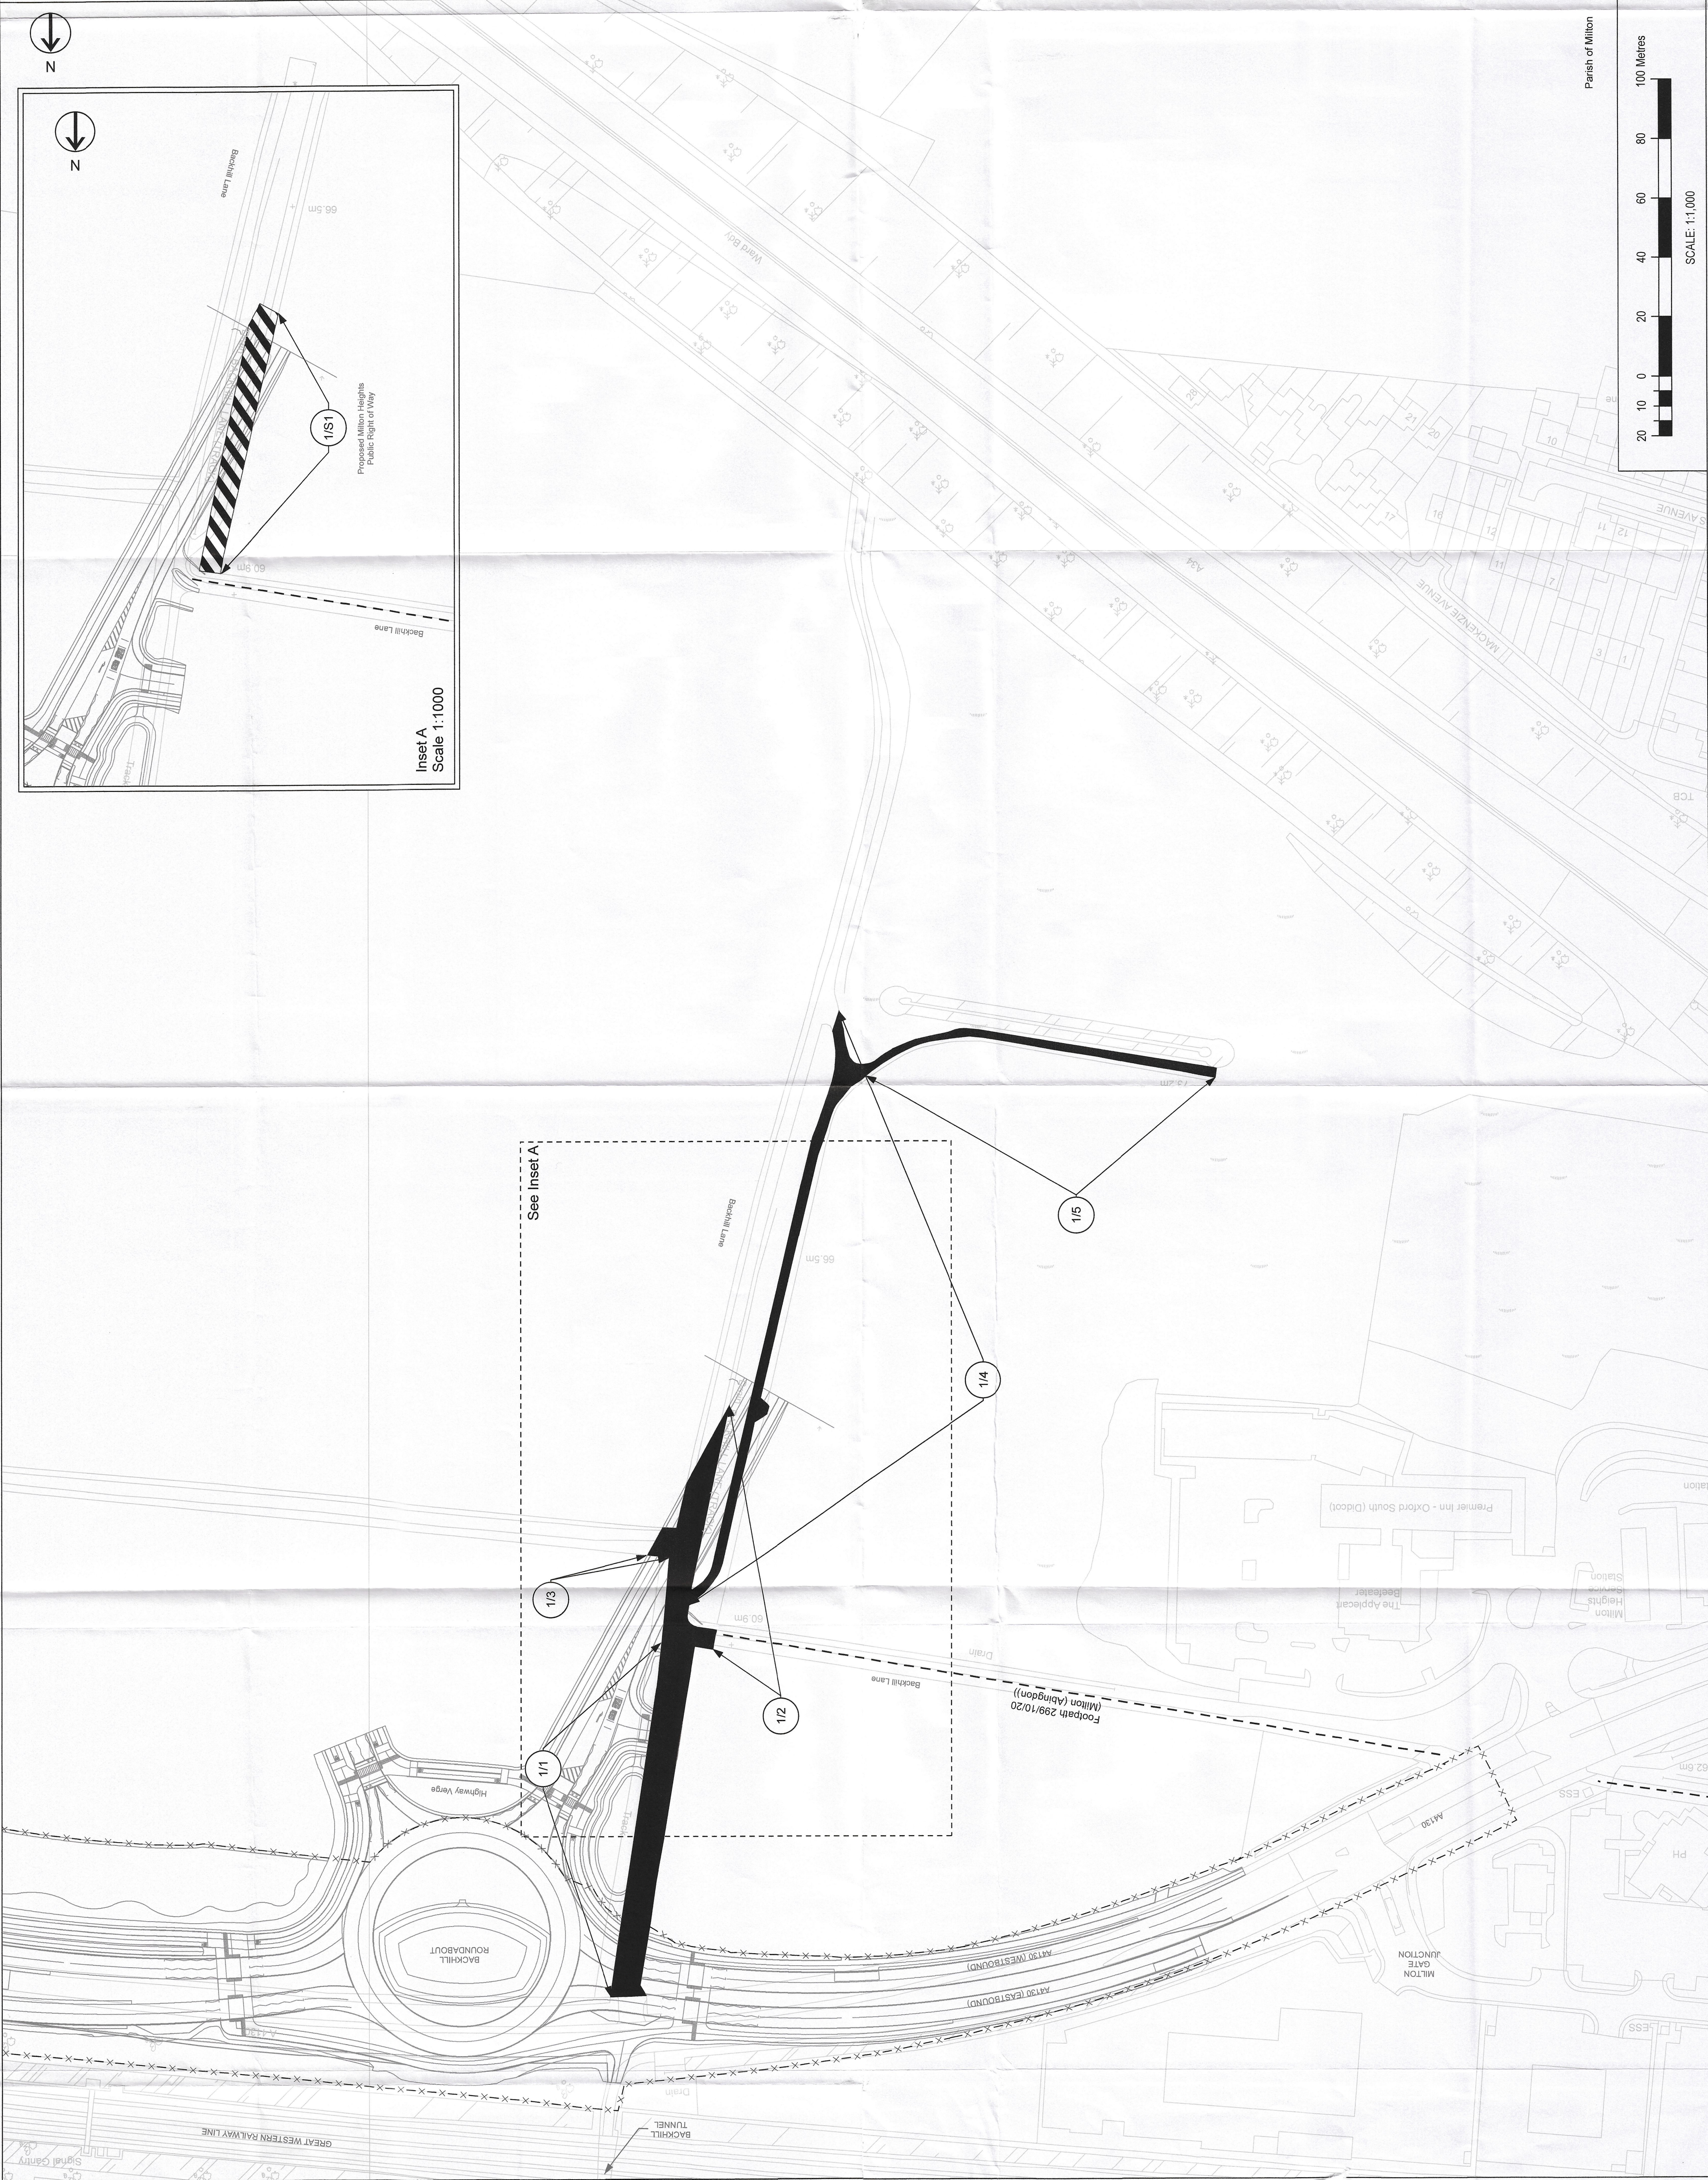


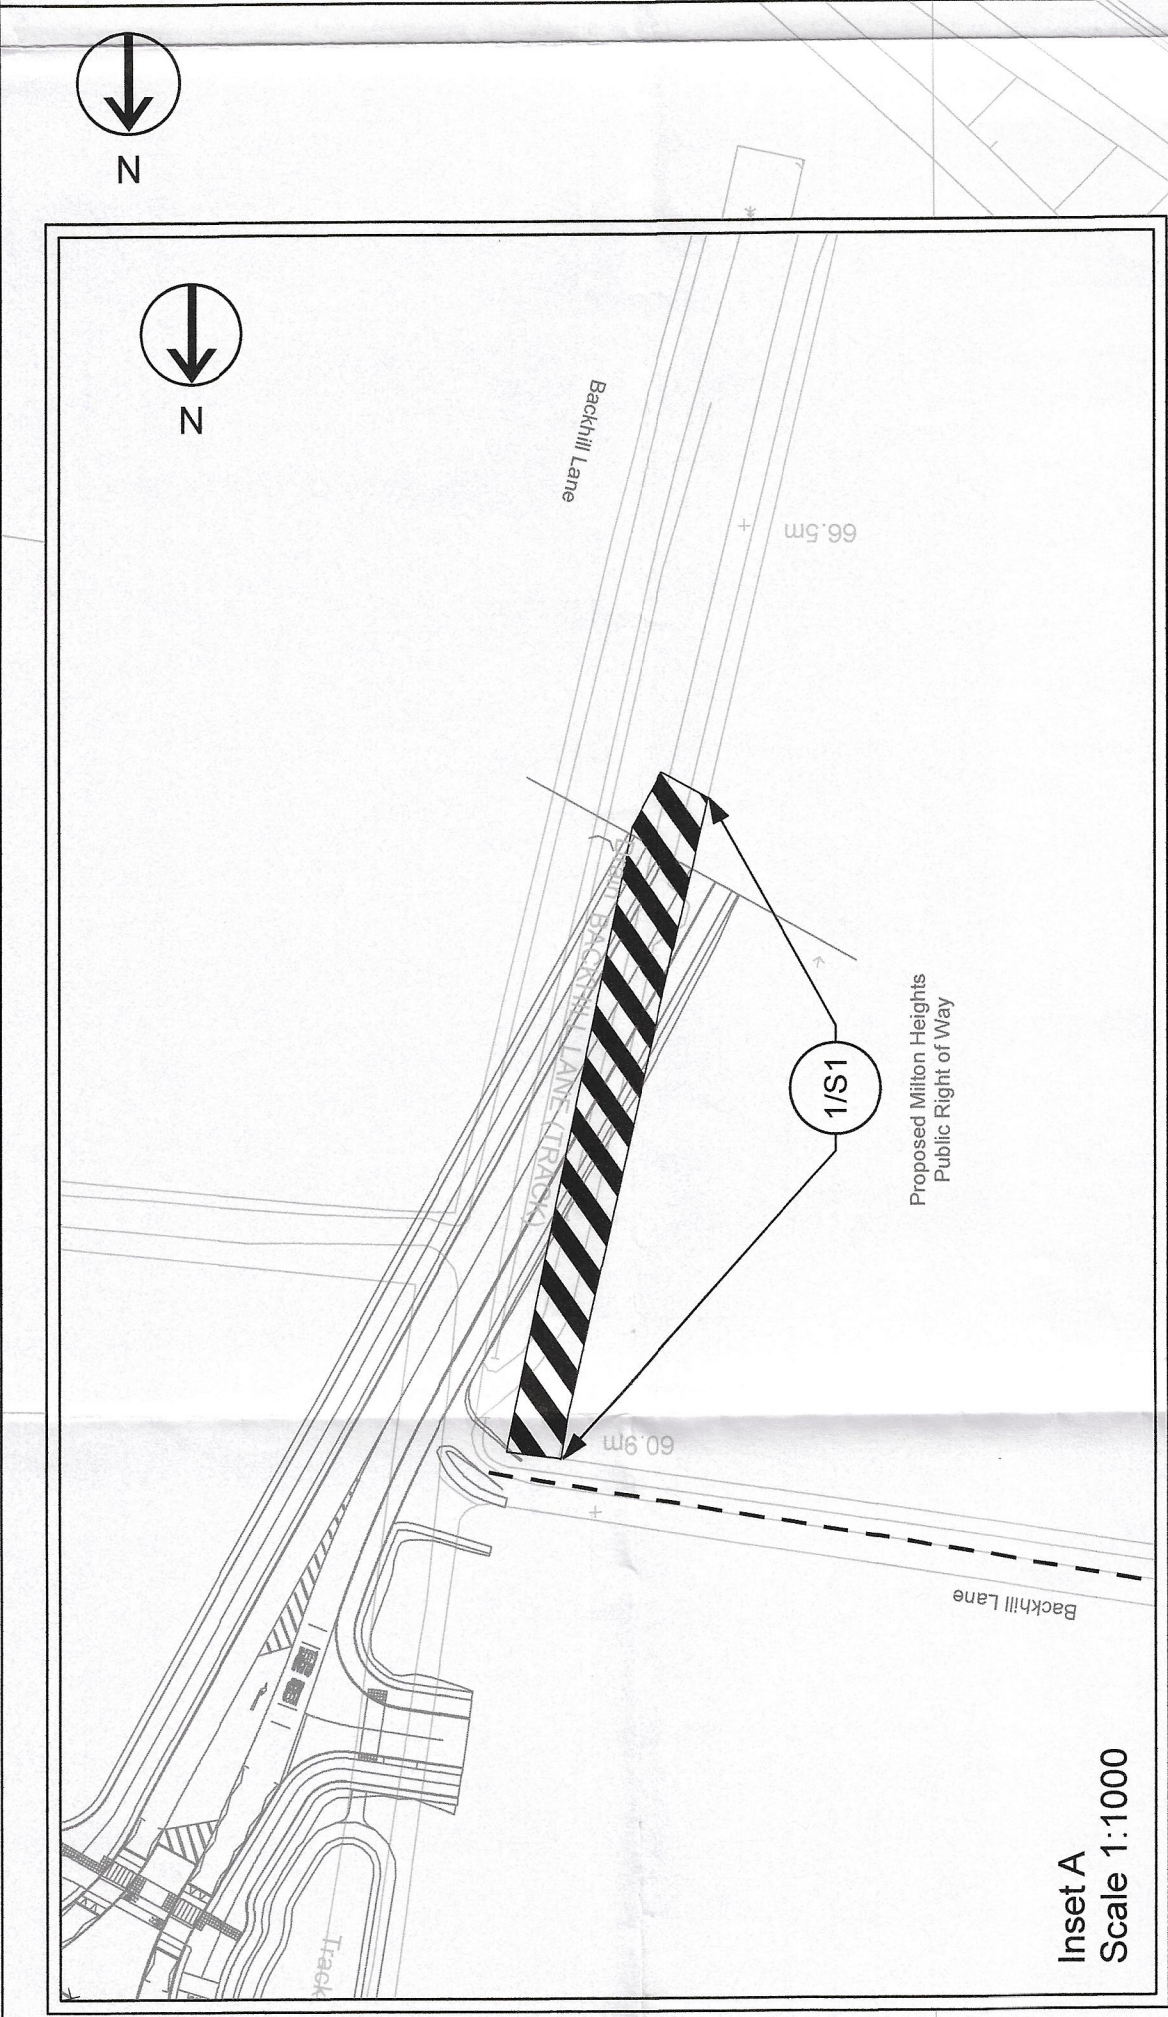

P01	First Issue	08/11/22	AH	JH
Rev	Description	Date	By	Check
			SS	Approved

This map is reproduced from Ordnance Survey material with the permission of Ordnance Survey on behalf of the Controller of Her Majesty's Stationery Office. © Crown Copyright. Unauthorised reproduction infringes Crown Copyright and may lead to prosecution or civil proceedings. Ordnance Survey County: 0100023543, 2021

This map is reproduced from Ordnance Survey material with the permission of Ordnance Survey on behalf of the Controller of Her Majesty's Stationery Office. © Crown Copyright. Unauthorised reproduction infringes Crown Copyright and may lead to prosecution or civil proceedings. Oxfordshire County Council, 0100073343, 2021

OXFORDSHIRE
COUNTY COUNCIL

THE OXFORDSHIRE COUNTY COUNCIL (DIDCOT GARDEN TOWN HIGHWAYS INFRASTRUCTURE – A4130 IMPROVEMENT (MILTON GATE TO COLLETT ROUNDABOUT), A4197 DIDCOT TO CULHAM LINK ROAD, AND A415 CLIFTON HAMPDEN BYPASS) (SIDE ROADS) ORDER 2022

SITE PLAN 1 -

A4130 – MILTON GATE JUNCTION TO NEW FARM



The COMMON SEAL of
Oxfordshire County Council
was hereunto affixed in the
presence of –

.....
Authorised Officer

Dated this 21st day of December 2022

Seal No. 148122.....

Drawn	Checked	Approved	Date
AH	SS	JH	08/11/22

Age group	Number of people
20	10
10	10
0	10
20	20
40	60
60	80
80	80
100	100

SCALE: 1:1,000

P01



NOTES:
This Site Plan does not show widths or construction details

Borough/Parish Boundary - - - - -

Public Right of Way - - - - -

KEY:

Classified Roads

Highway Boundary - - - - -

Highway to be stopped up

Highway to be improved

New Highway

Private Means of Access to be stopped up

New Means of Access

(District of Vale of White Horse)

P01	First Issue	08/11/22	AH	SS	JH
Rev	Description	Date	By	Check	Approved


This map is reproduced from Ordnance Survey material with the permission of Ordnance Survey on behalf of the Controller of Her Majesty's Stationery Office. © Crown Copyright. Unauthorised reproduction infringes Crown Copyright and may lead to prosecution or civil proceedings. Oxfordshire County Council, 0100023343, 2021



THE OXFORDSHIRE COUNTY COUNCIL (DIDCOT GARDEN TOWN HIGHWAYS INFRASTRUCTURE – A4130 IMPROVEMENT (MILTON GATE TO COLLETT ROUNDABOUT), A4197 DIDCOT TO CULHAM LINK ROAD, AND A415 CLIFTON HAMPDEN BYPASS) (SIDE ROADS) ORDER 2022

SITE PLAN 1A -
A4130 – MILTON GATE JUNCTION TO NEW FARM

The COMMON SEAL of
Oxfordshire County Council
was hereunto affixed in the
presence of –

 
Authorised Officer


Dated this 21st day of
December 2022


Seal No. 11482122

Drawn	Checked	Approved	Date
AH	SS	JH	08/11/22

GH Project Number	Scale at A1
132861.001	1:1,000

Drawing Number	Revision
GH-132861001-SRO-1A	P01

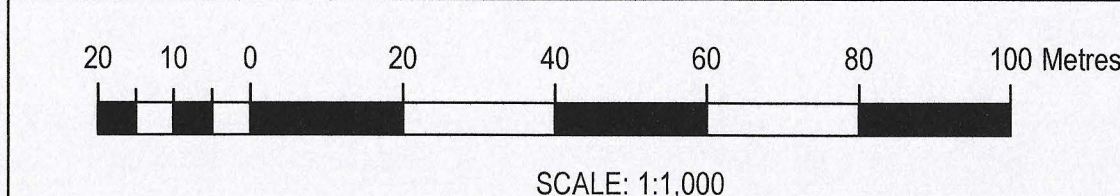

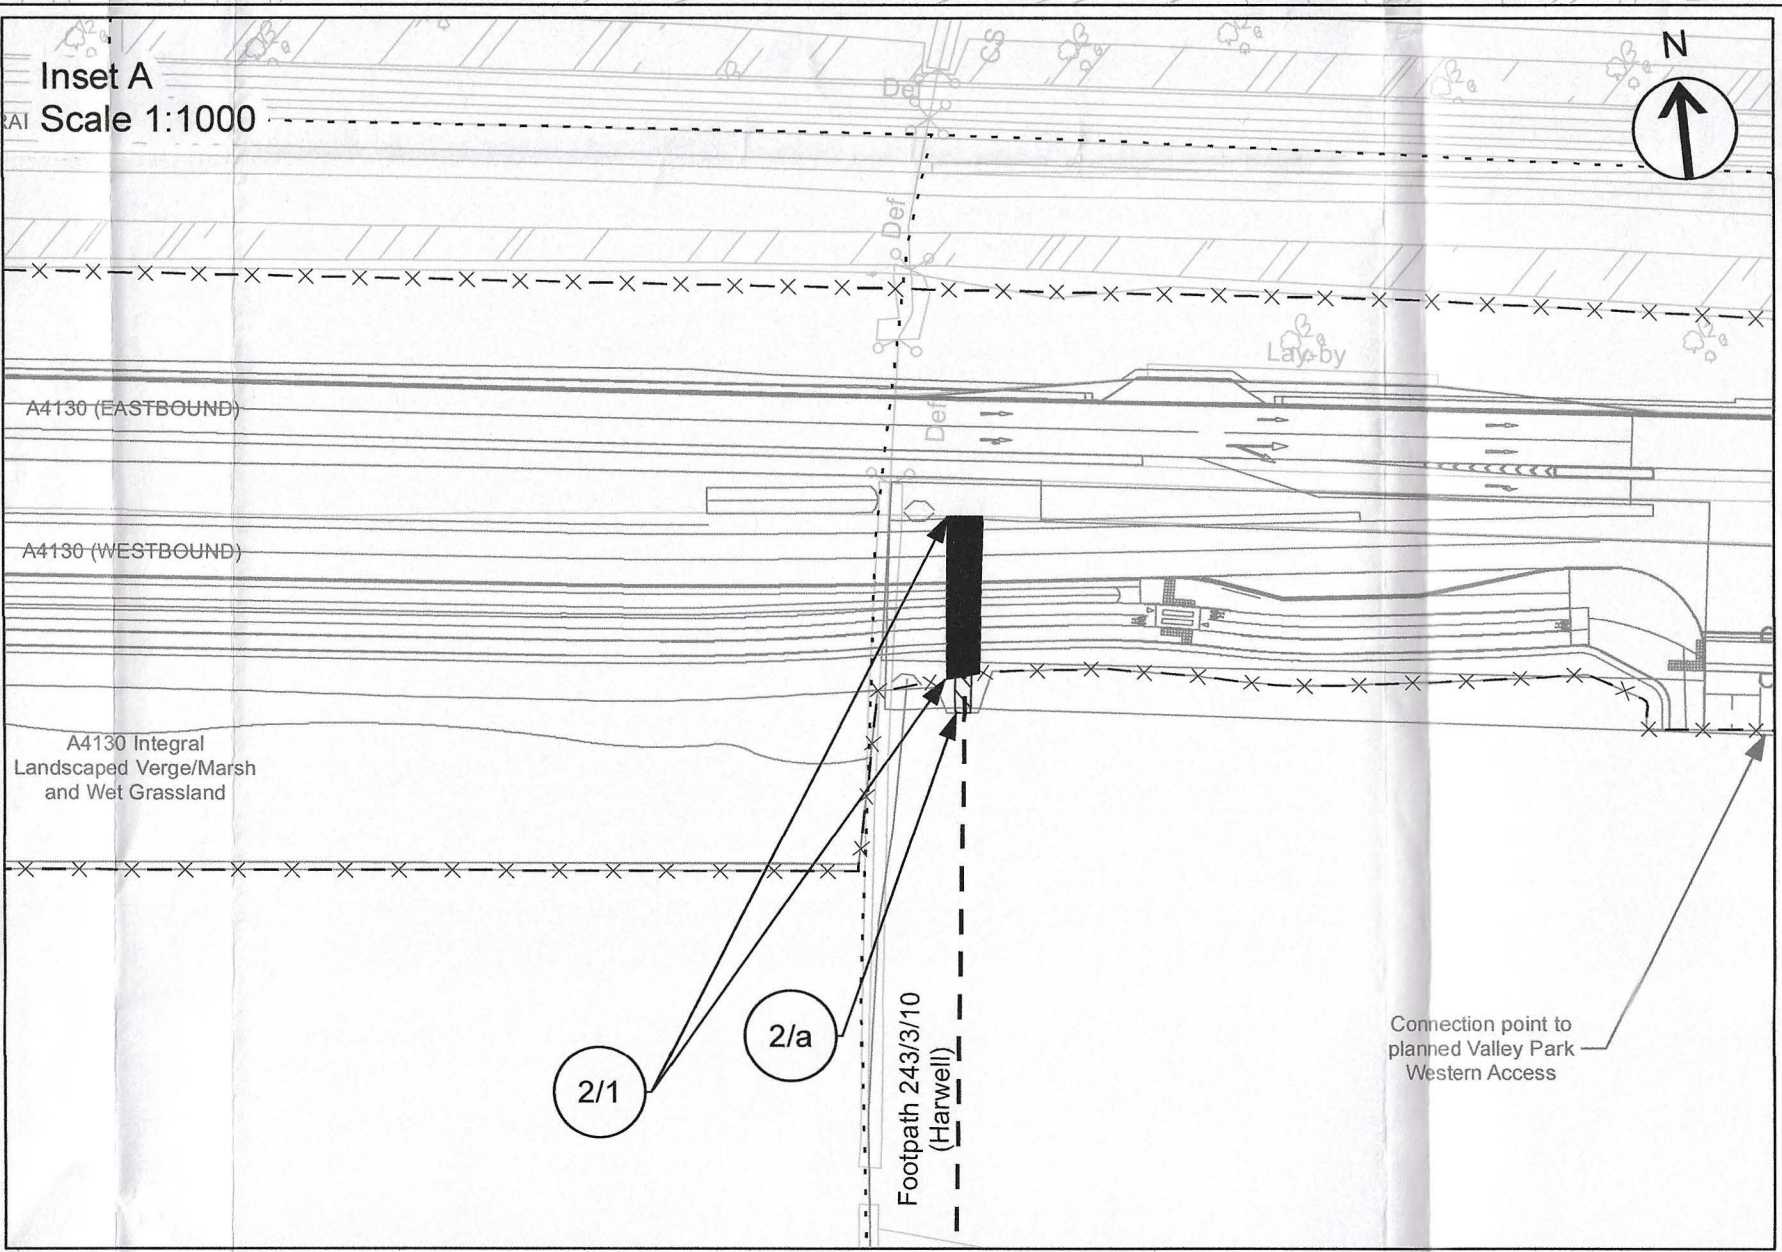

NOTES:

This Site Plan does not show widths or constructional details

Borough/Parish Boundary - - - - -

Public Right of Way - - - - -

KEY:

Classified Roads

Highway Boundary - - - - -

Highway to be stopped up

Highway to be improved

New Highway

Private Means of Access to be stopped up

New Means of Access

(District of Vale of White Horse)

P01	First Issue	08/11/22	AH	SS	JH
Rev	Description	Date	By	Check	Approved

This map is reproduced from Ordnance Survey material with the permission of Ordnance Survey on behalf of the Controller of Her Majesty's Stationery Office. © Crown Copyright. Unauthorised reproduction infringes Crown Copyright and may lead to prosecution or civil proceedings. Oxfordshire County Council, 0100023343, 2021

OXFORDSHIRE COUNTY COUNCIL

THE OXFORDSHIRE COUNTY COUNCIL (DIDCOT GARDEN TOWN HIGHWAYS INFRASTRUCTURE – A4130 IMPROVEMENT (MILTON GATE TO COLLETT ROUNDABOUT), A4197 DIDCOT TO CULHAM LINK ROAD, AND A415 CLIFTON HAMPDEN BYPASS) (SIDE ROADS) ORDER 2022

SITE PLAN 2 -

A4130 – NEW FARM TO WEST OF COW LANE

The COMMON SEAL of Oxfordshire County Council was hereunto affixed in the presence of –


Authorised Officer


Dated this 21st day of December 2022

Seal No. 1443122

Drawn	Checked	Approved	Date
AH	SS	JH	08/11/22

GH Project Number	Scale at A1
132861.001	1:1,000
Drawing Number	Revision
GH-132861001-SRO-2	P01

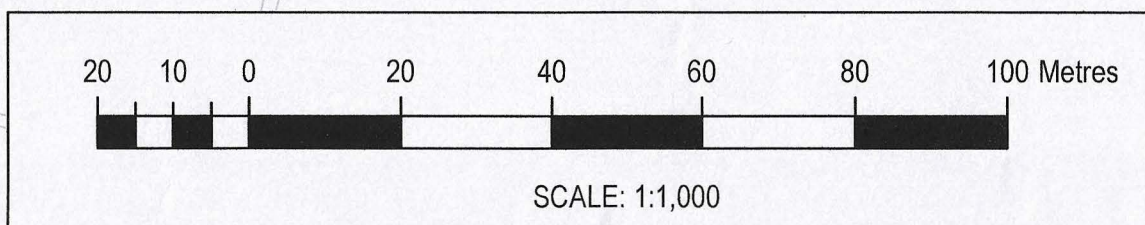

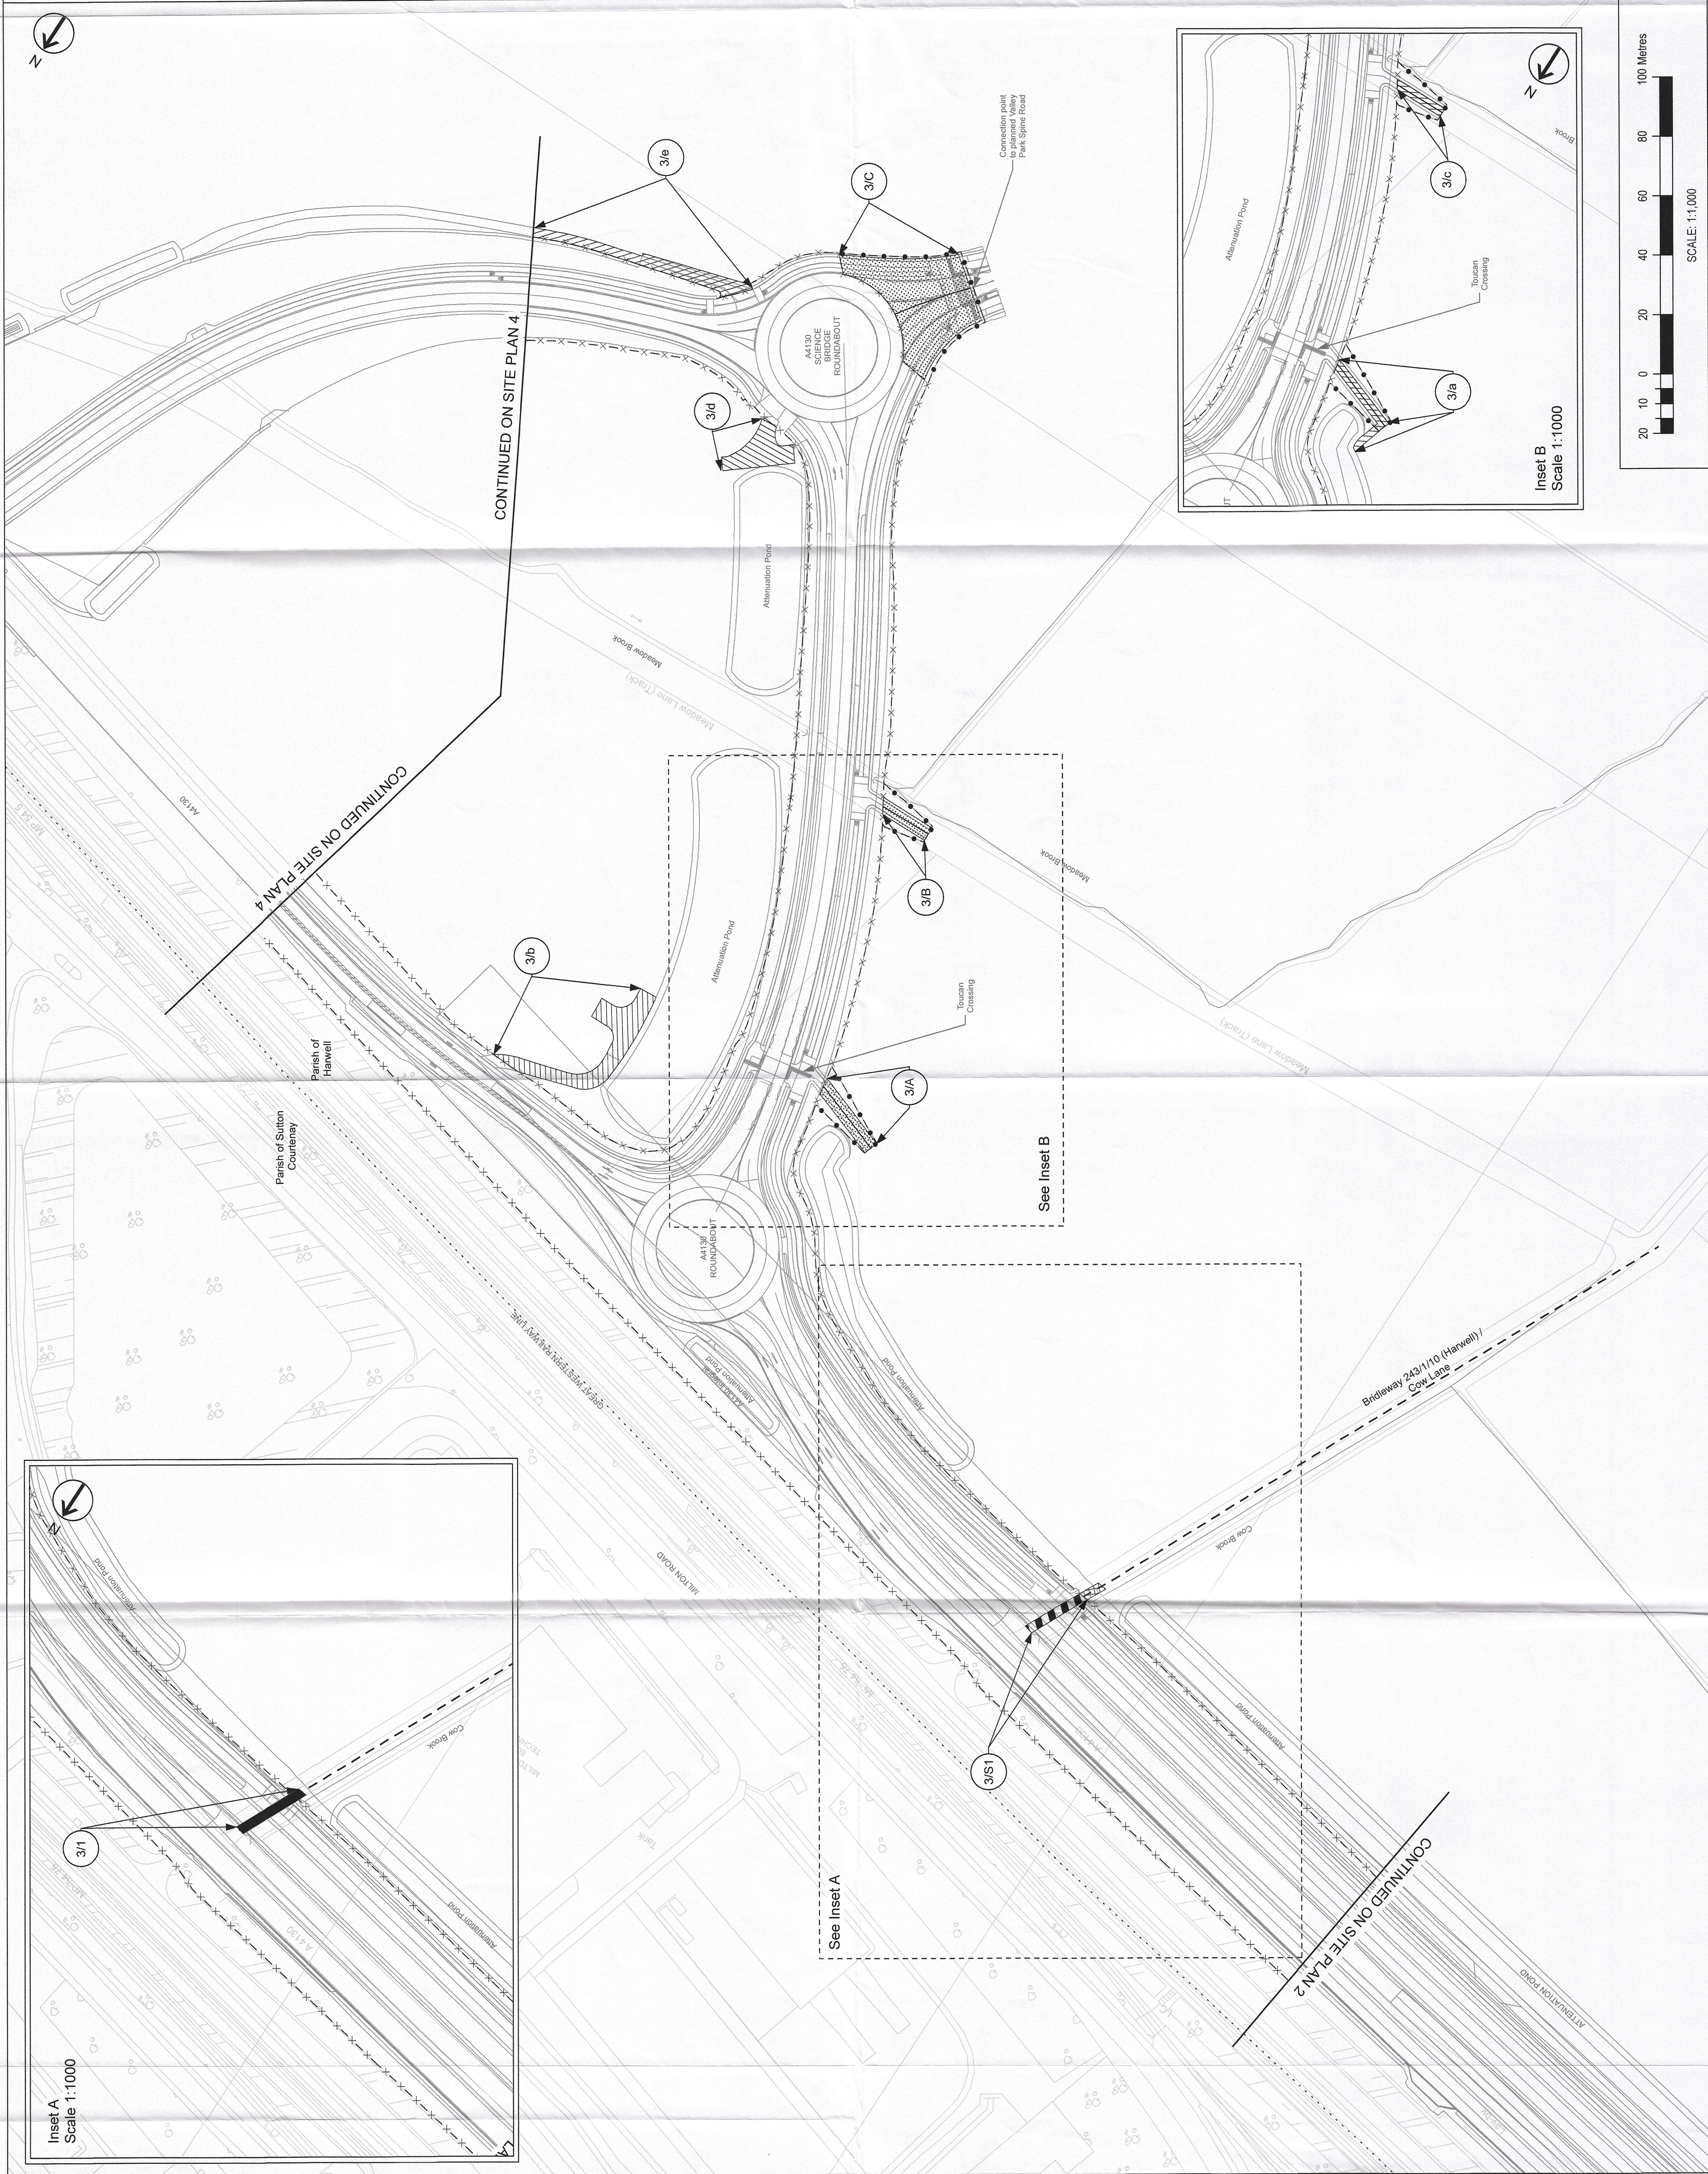

P01	First Issue	08/11/22	JH	SS	By Check Approved
Plan	Description	Date	By	Check	Approved

This map is reproduced from Ordnance Survey material with the permission of Ordnance Survey on behalf of the Controller of Her Majesty's Stationery Office © Crown Copyright. No part of this publication may be reproduced without prior written permission, except as provided by Ordnance Survey under licence. This document is prepared for or on behalf of its client, it contains information which is confidential and/or proprietary to its client. It is intended solely for the personal and internal use of the individual user and is not to be distributed outside their organisation.

OXFORDSHIRE COUNTY COUNCIL



THE OXFORDSHIRE COUNTY COUNCIL (DIDCOT GARDEN TOWN HIGHWAYS INFRASTRUCTURE – A4130 IMPROVEMENT (MILTON GATE TO COLLETT ROUNDABOUT), A4197 DIDCOT TO CUU-HAM LINK ROAD, AND A415 CLIFTON HAMPDEN BYPASS) (SIDE ROADS) ORDER 2022

SITE PLAN 3 -

A4130 – WEST OF COW LANE TO NEW A4130 ROUNDABOUT TO NEW SCIENCE BRIDGE ROUNDABOUT

The COMMON SEAL of Oxfordshire County Council was heretofore affixed in the presence of –



[Signature]

Authorised Officer

Dated this 21st day of October 2022

Seal No. 14, 3, 4, 12, 2

Drawn	AH	SS	JH	Date	08/11/22
Checked				Approved	
GH Project Number				Scale at A1	
132861.001				1:1,000	

Drawing Number	Revision
GH-132861001-SRO-3	P01