


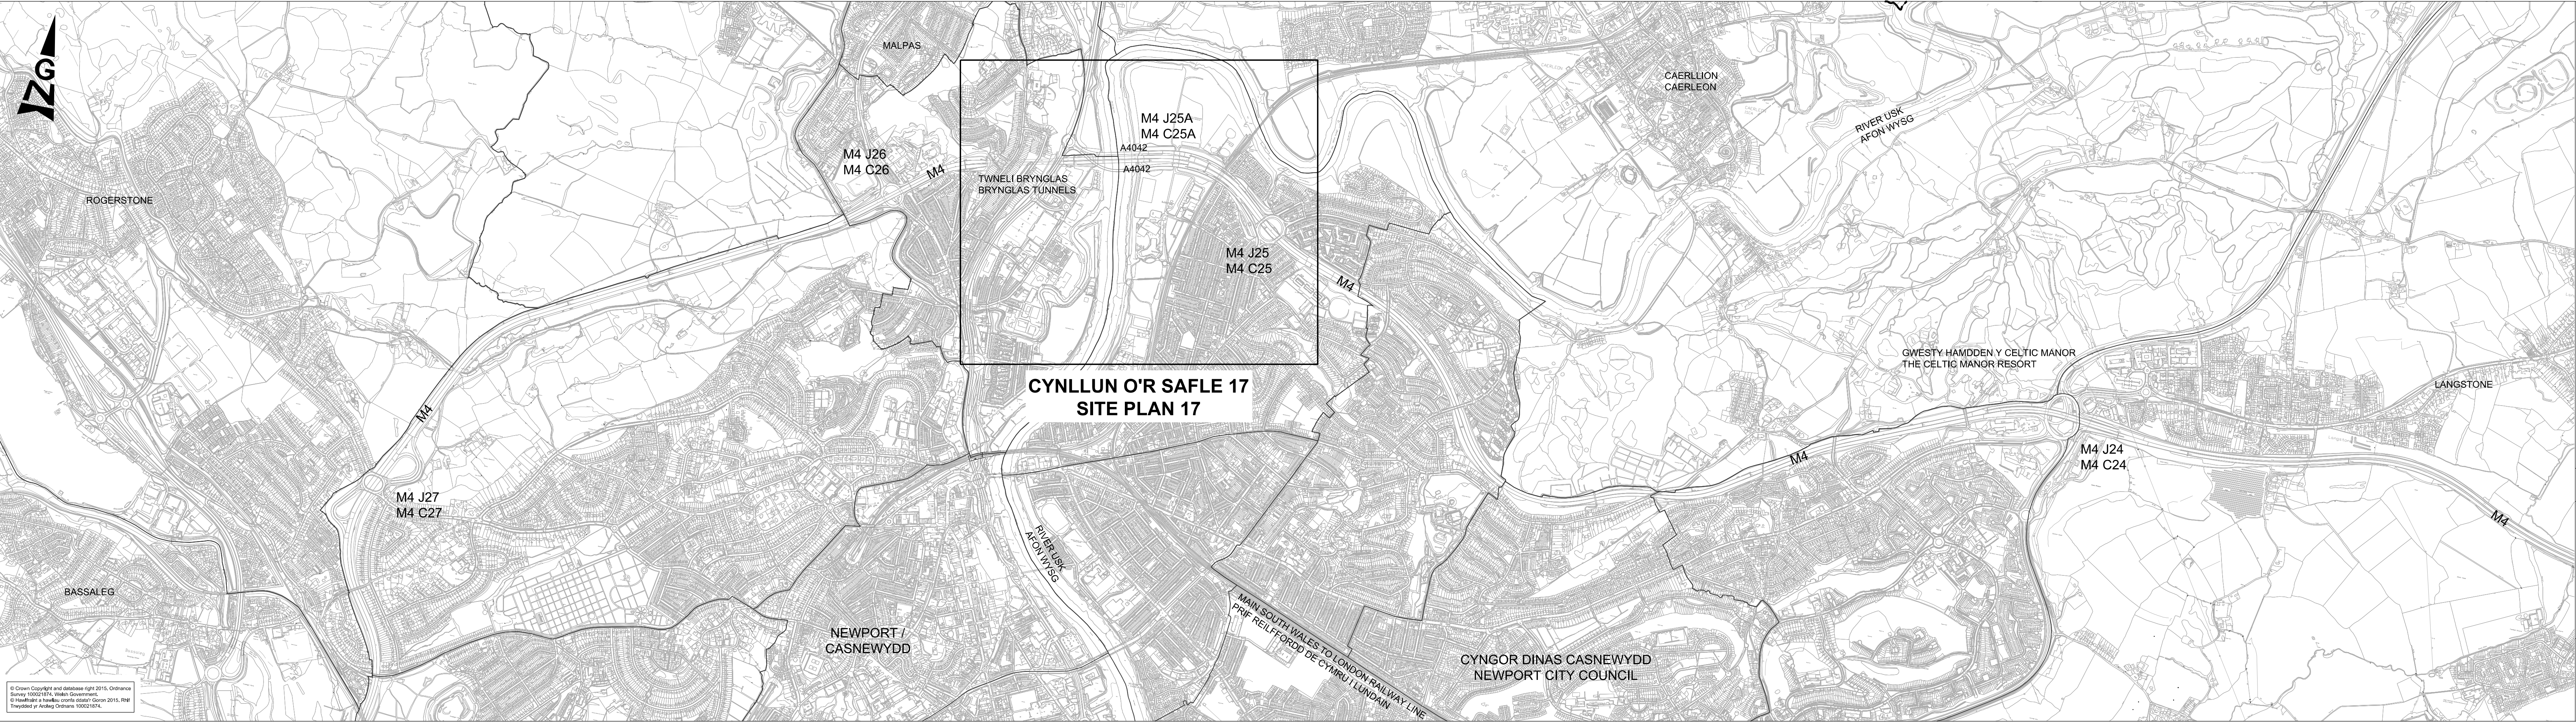


© Crown Copyright and database right 2015, Ordnance Survey 100021574, Welsh Government.
© Newtrac a trefnau corff cyswrt Gorn 2015, Rhif Treiddid yr Arweig Ordnans 100021574.

ALLWEDD:
KEY:
Ffin Cyngor Sirol
County Council Boundary
Ffin Cyngor Tref
a Chymuned
Town and Community
Council Boundary


GRADDF / SCALE
0 100 200 300 400 500
METRAU / METRES 1:12500

GORCHYMYN TRAFFORDD YR M4 (CYFFORDD 23 (MAN I'R DWYRAIN O FAGWYR) I FAN I'R GORLEWIN O GYFFORDD 29 (CAS-BACH) A FFYRDD CYSYLLTU) A THRAFFORDD YR M48 (FFYRDD GYSYLLTU CYFFORDD 23 (MAN I'R DWYRAIN O FAGWYR)) A CHEFNFFORDD LLUNDAIN I ABERGWAUN (MAN I'R DWYRAIN O FAGWYR I GAS-BACH) (FFYRDD YMYL) 201-
THE M4 MOTORWAY (JUNCTION 23 (EAST OF MAGOR) TO WEST OF JUNCTION 29 (CASTLETON) AND CONNECTING ROADS) AND THE M48 MOTORWAY (JUNCTION 23 (EAST OF MAGOR) CONNECTING ROAD) AND THE LONDON TO FISHGUARD TRUNK ROAD (EAST OF MAGOR TO CASTLETON) (SIDE ROADS) ORDER 201-

CYNLLUN ALLWEDDOL
KEY PLAN 3

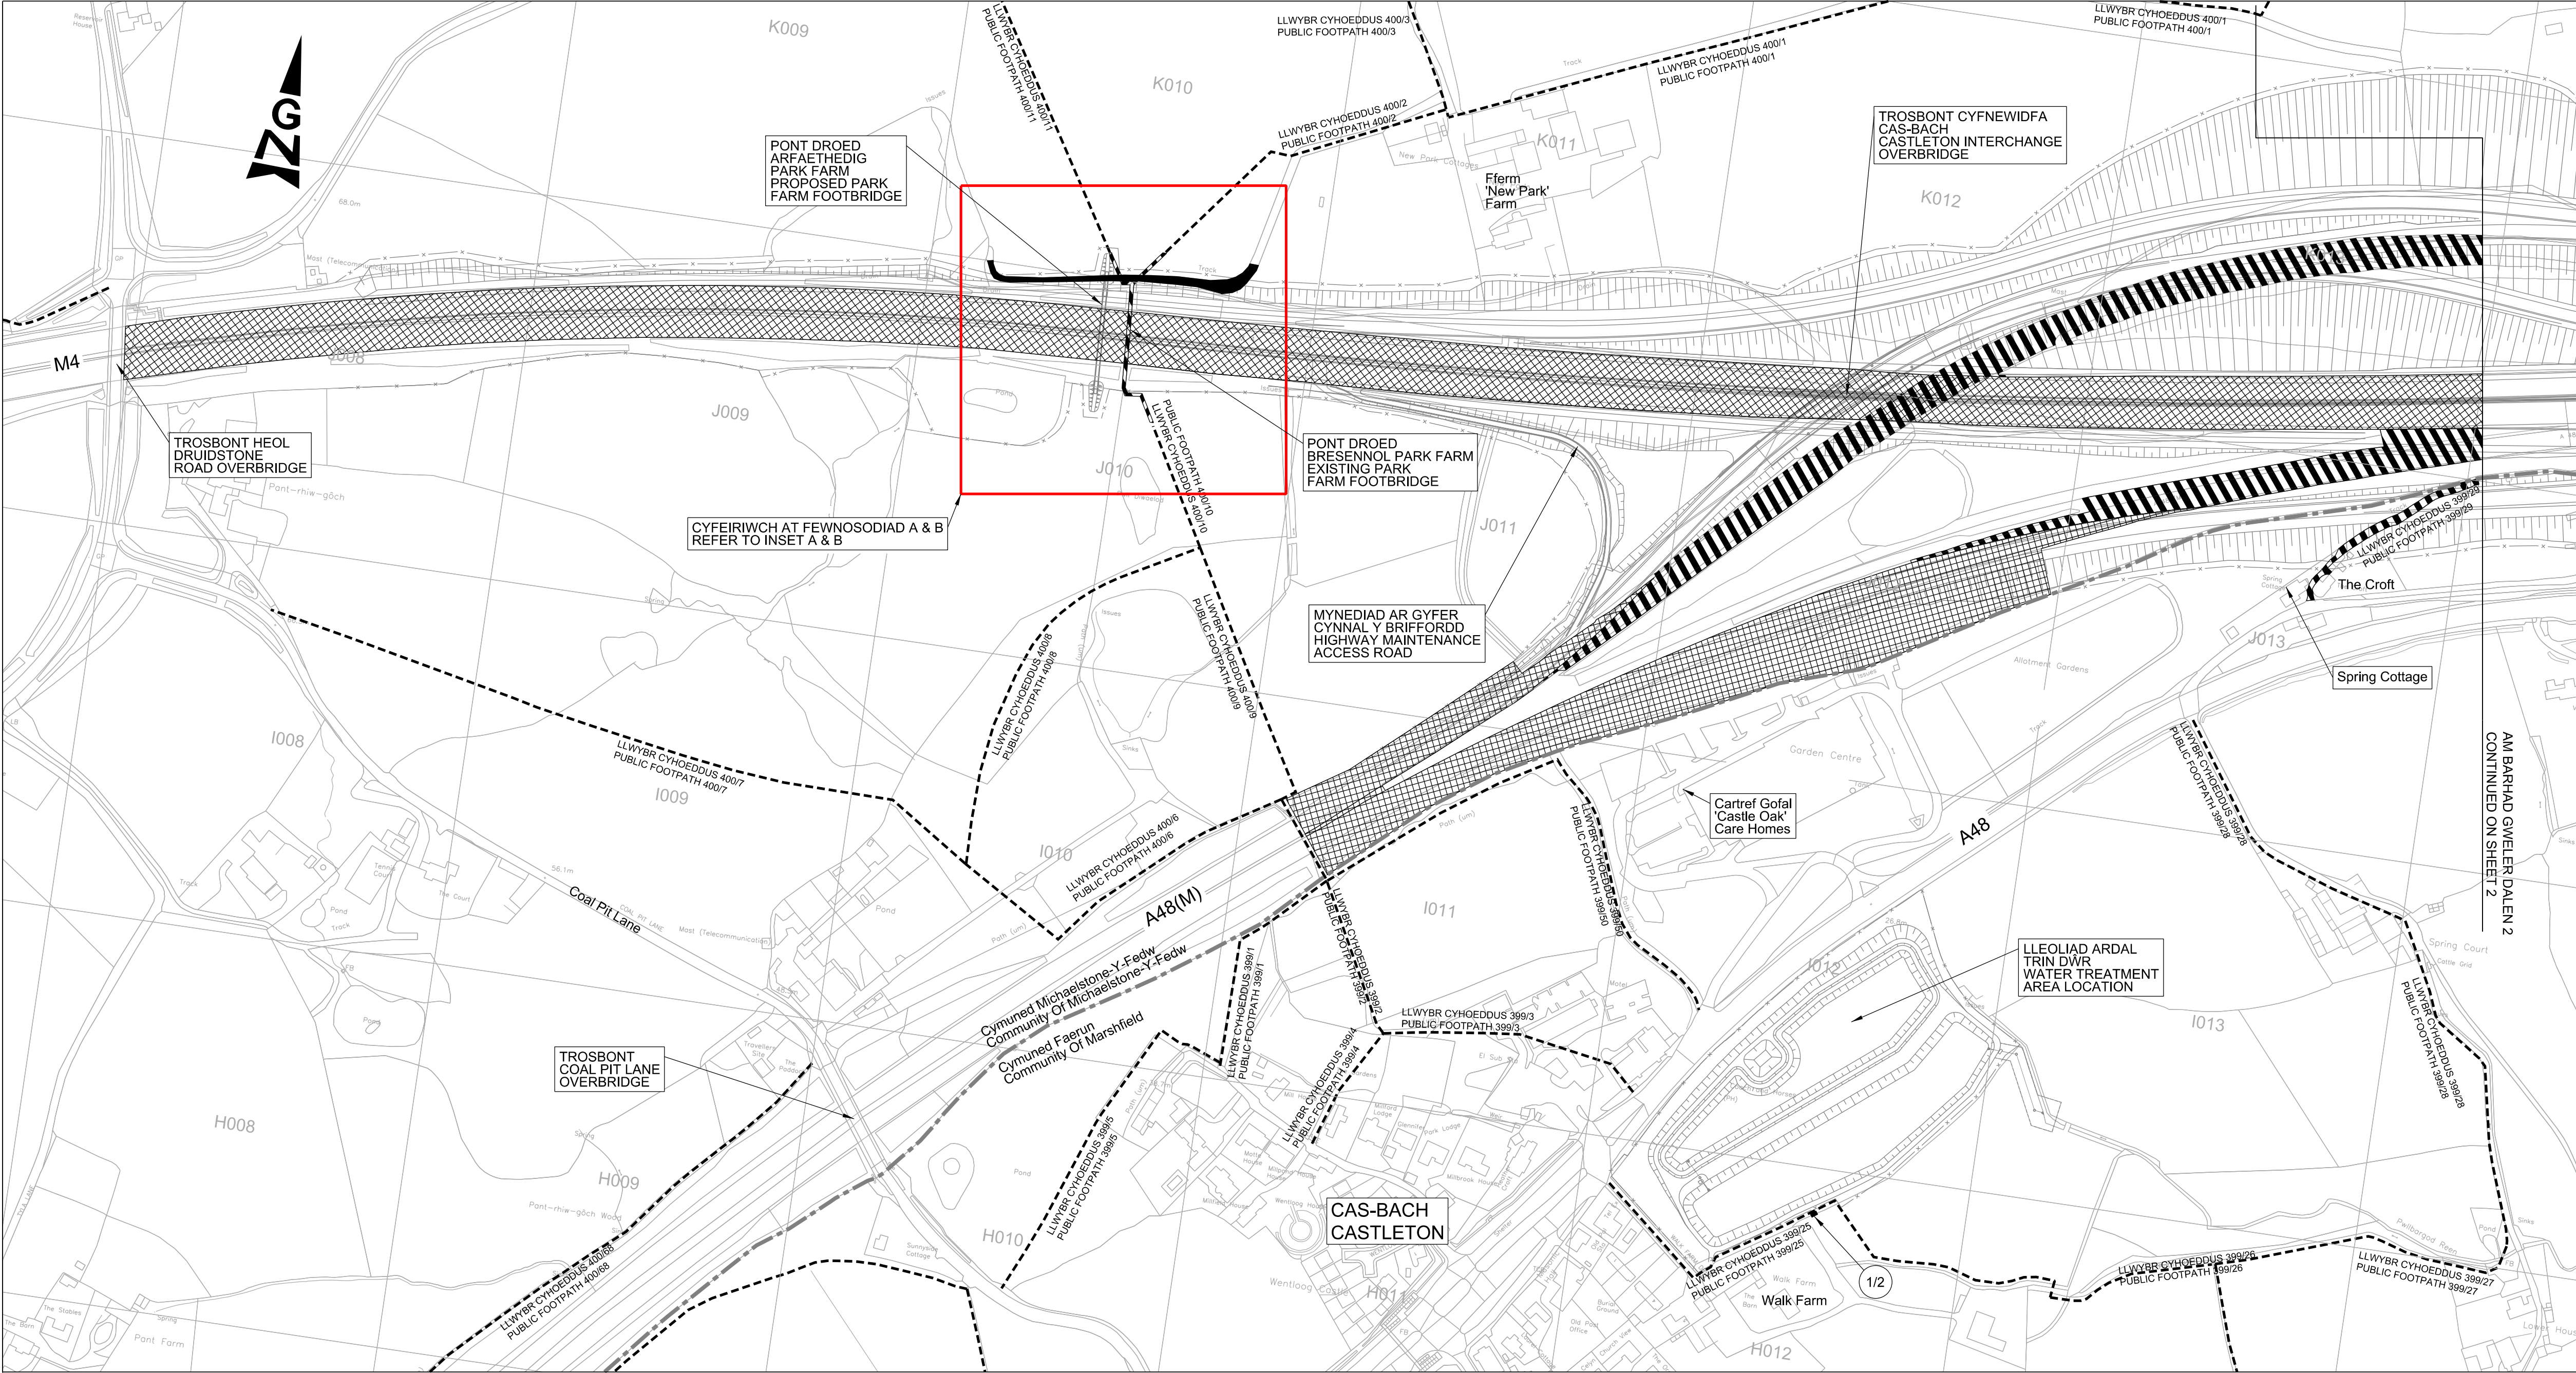

CYNLLUN O'R LLEOLIAD
LOCATION PLAN

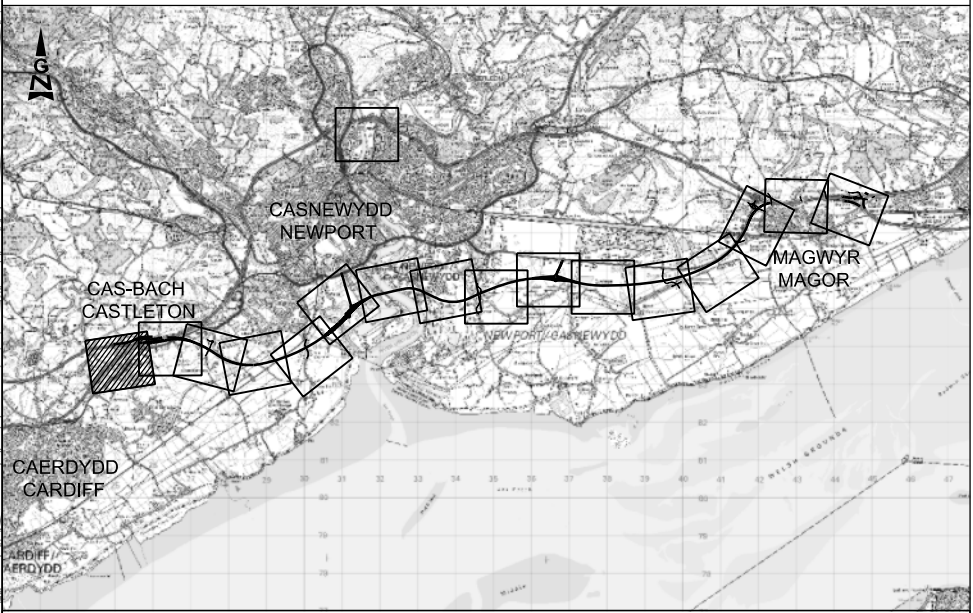

NODIADAU ER GWYBODAETH:
NOTES FOR INFORMATION:


- FFIN CYNGOR TREF A CHYMUNED
TOWN AND COMMUNITY COUNCIL BOUNDARY
- FFIN Y FFORDD ARBENNIG/GEFNFFORDD
SPECIAL ROAD/TRUNK ROAD BOUNDARY
- FFORDD GYHOEDDUS
PUBLIC RIGHT OF WAY
- RHIFAU TIR CAEEDIG PENODOL I'R CYNLLUN
ENCLOSURE NUMBERS SPECIFIC TO THE SCHEME
- FFIN SIROL
COUNTY BOUNDARY

LLWYBR Y DRAFFORDD NEWYDD:
ROUTE OF NEW MOTORWAY:

- LLWYBR Y DRAFFORDD
NEWYDD AR ARGRAWDD
ROUTE OF NEW MOTORWAY
ROAD ON EMBANKMENT
- LLWYBR Y DRAFFORDD
NEWYDD MEWN CLODDIAD
ROUTE OF NEW MOTORWAY
ROAD IN CUTTING

ALLWEDD:
KEY:

- M4 / A48(M) / M48 Y FFYRDD ARBENNIG PRESENNOL
EXISTING SPECIAL ROADS
- PRIFFORDD NEWYDD
NEW HIGHWAY
- PRIFFORDD I'W GWELLA
HIGHWAY TO BE IMPROVED
- PRIFFORDD I'W CHAU
HIGHWAY TO BE STOPPED UP
- MYNEDFA BREIFAT NEWYDD
NEW PRIVATE MEANS OF ACCESS
- MYNEDFA BREIFAT I'W CHAU
PRIVATE MEANS OF ACCESS TO BE STOPPED UP
- PRIFFORDD DROS DRO
TEMPORARY HIGHWAY




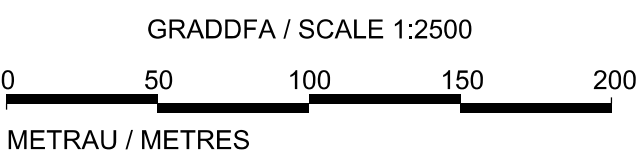



GORCHYMYN TRAFFORDD YR M4 (CYFFORDD 23
(MAN I'R DWYRAIN O FAGWYR) I FAN I'R
GORLLEWIN O GYFFORDD 29 (CAS-BACH) A
FFYRDD CYSYLLTU) A THRAFFORDD YR M48
(FFORDD GYSYLLTU CYFFORDD 23 (MAN I'R
DWYRAIN O FAGWYR)) A CHEFNFFORDD
LLUNDAIN I ABERGWAUN (MAN I'R DWYRAIN O
FAGWYR I GAS-BACH) (FFYRDD YMYL) 201-

THE M4 MOTORWAY (JUNCTION 23
(EAST OF MAGOR) TO WEST OF JUNCTION 29
(CASTLETON) AND CONNECTING ROADS) AND
THE M48 MOTORWAY (JUNCTION 23 (EAST OF
MAGOR) CONNECTING ROAD) AND THE LONDON
TO FISHGUARD TRUNK ROAD (EAST OF MAGOR
TO CASTLETON) (SIDE ROADS)ORDER 201-

CYNLLUN O'R SAFLE 1
SITE PLAN 1

Rhan o lwybr cyhoeddus newydd 1/A i gyd-fodoli â rhan o fynedfa
breifat newydd 1/1a lle y mae'n croest'r tynedfa honno
Part of new public footpath 1/A to be co-existent with part of new
private means of access 1/1a where it crosses that access

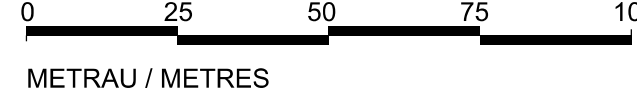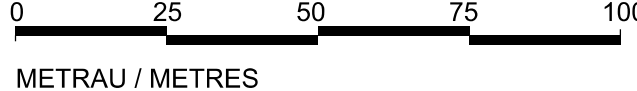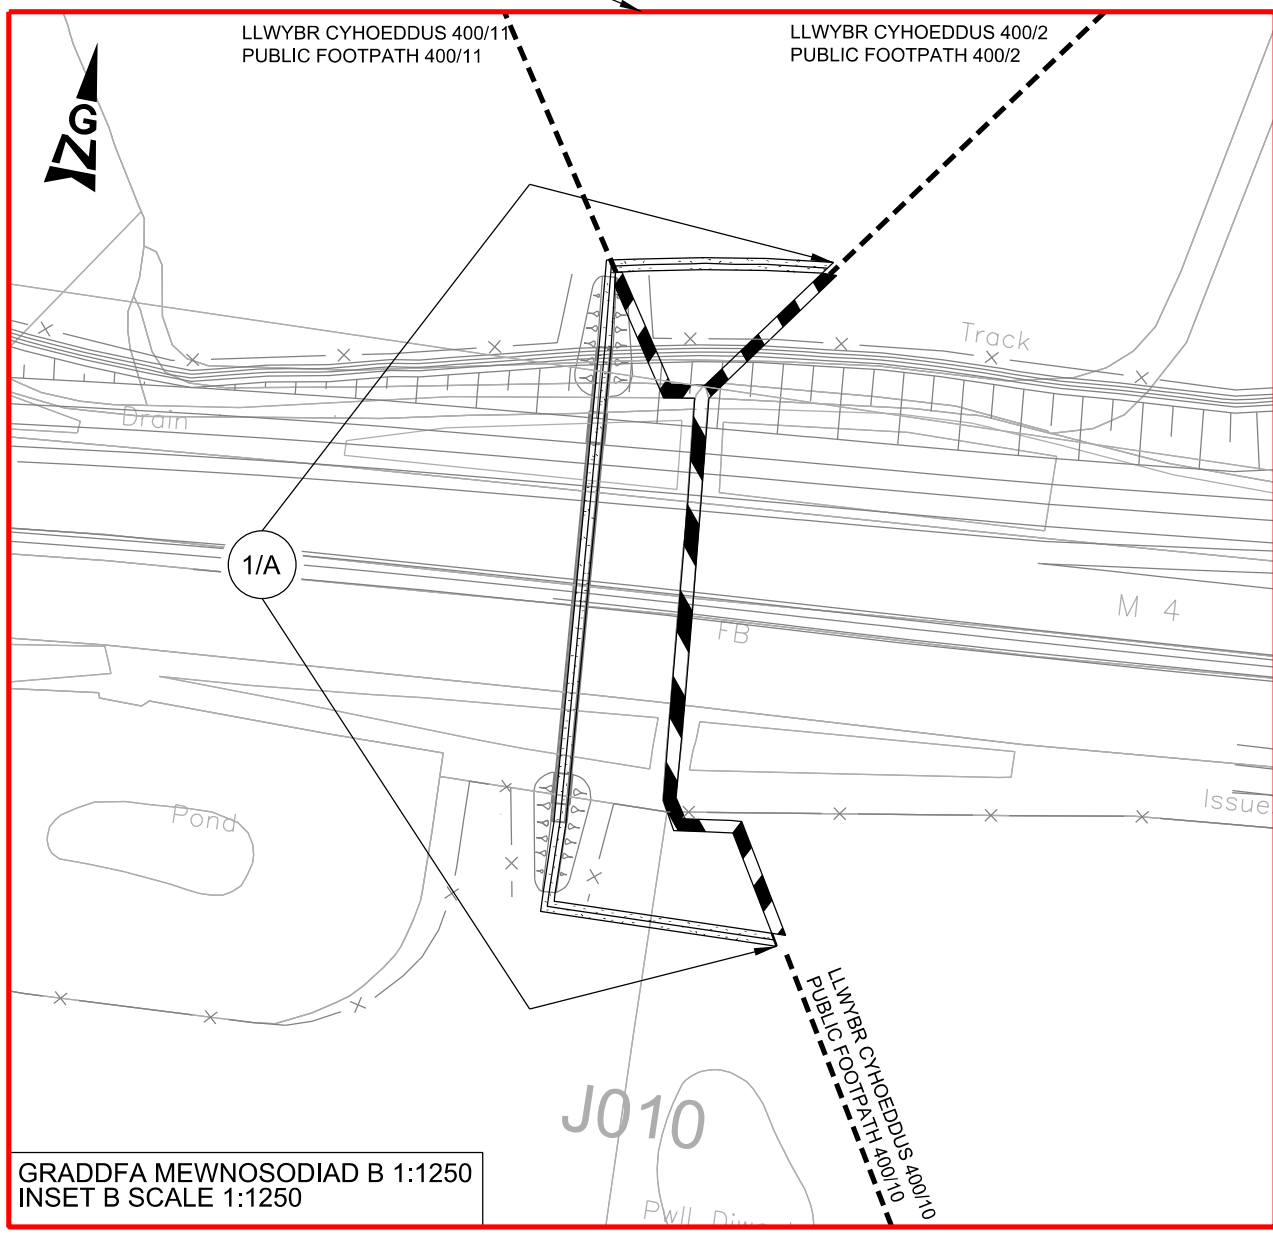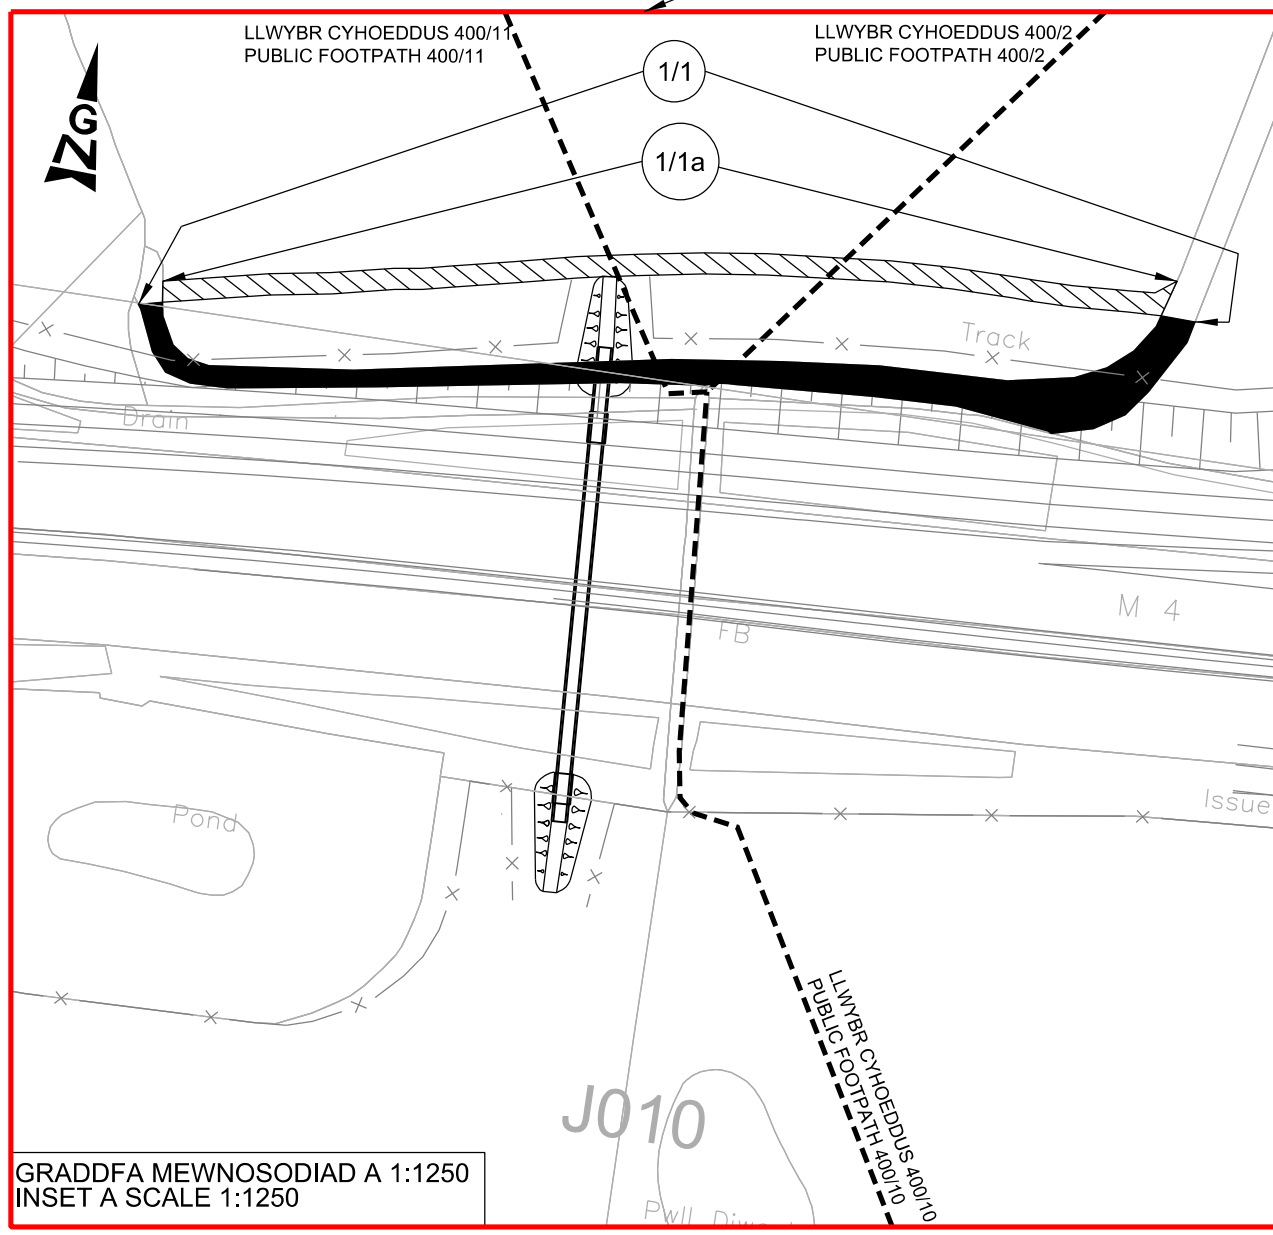

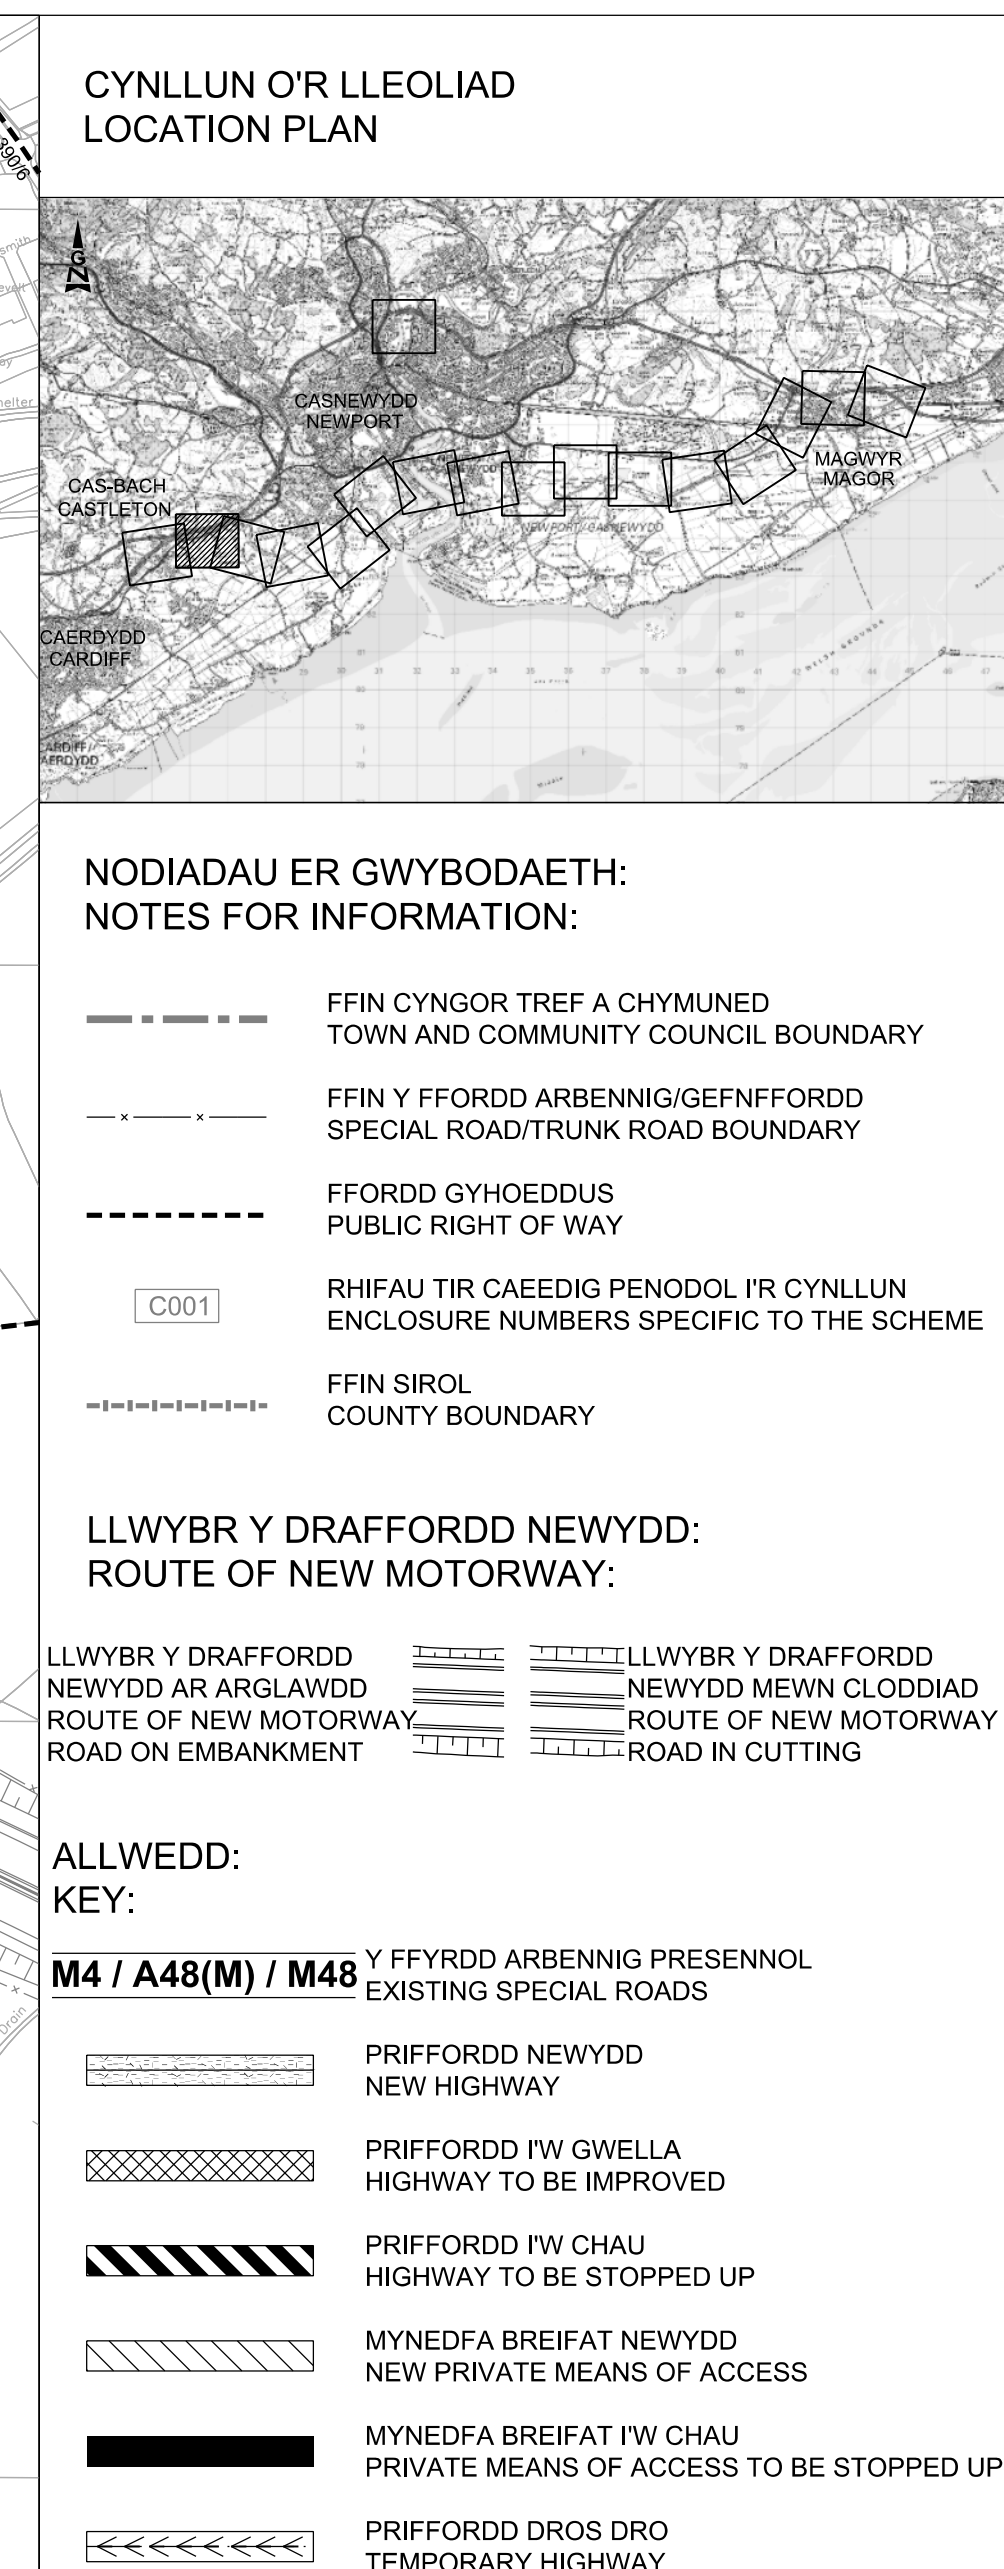



GRADDFA MEWNOSODIAD A 1:1250
INSET A SCALE 1:1250

Ffwm Gwaunshonbrown Farm



Well Pump

2/7a


Gwaunshonbrown Farm

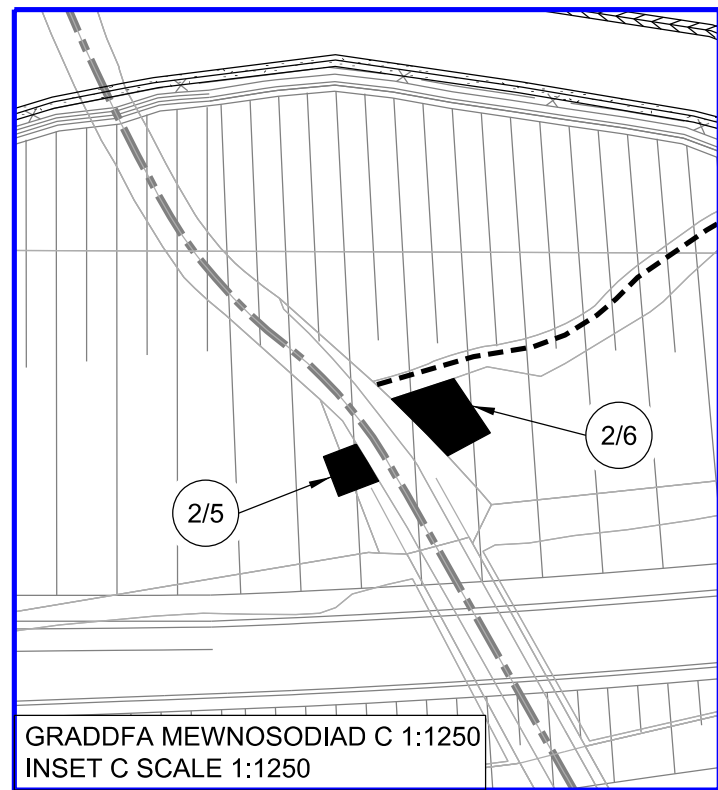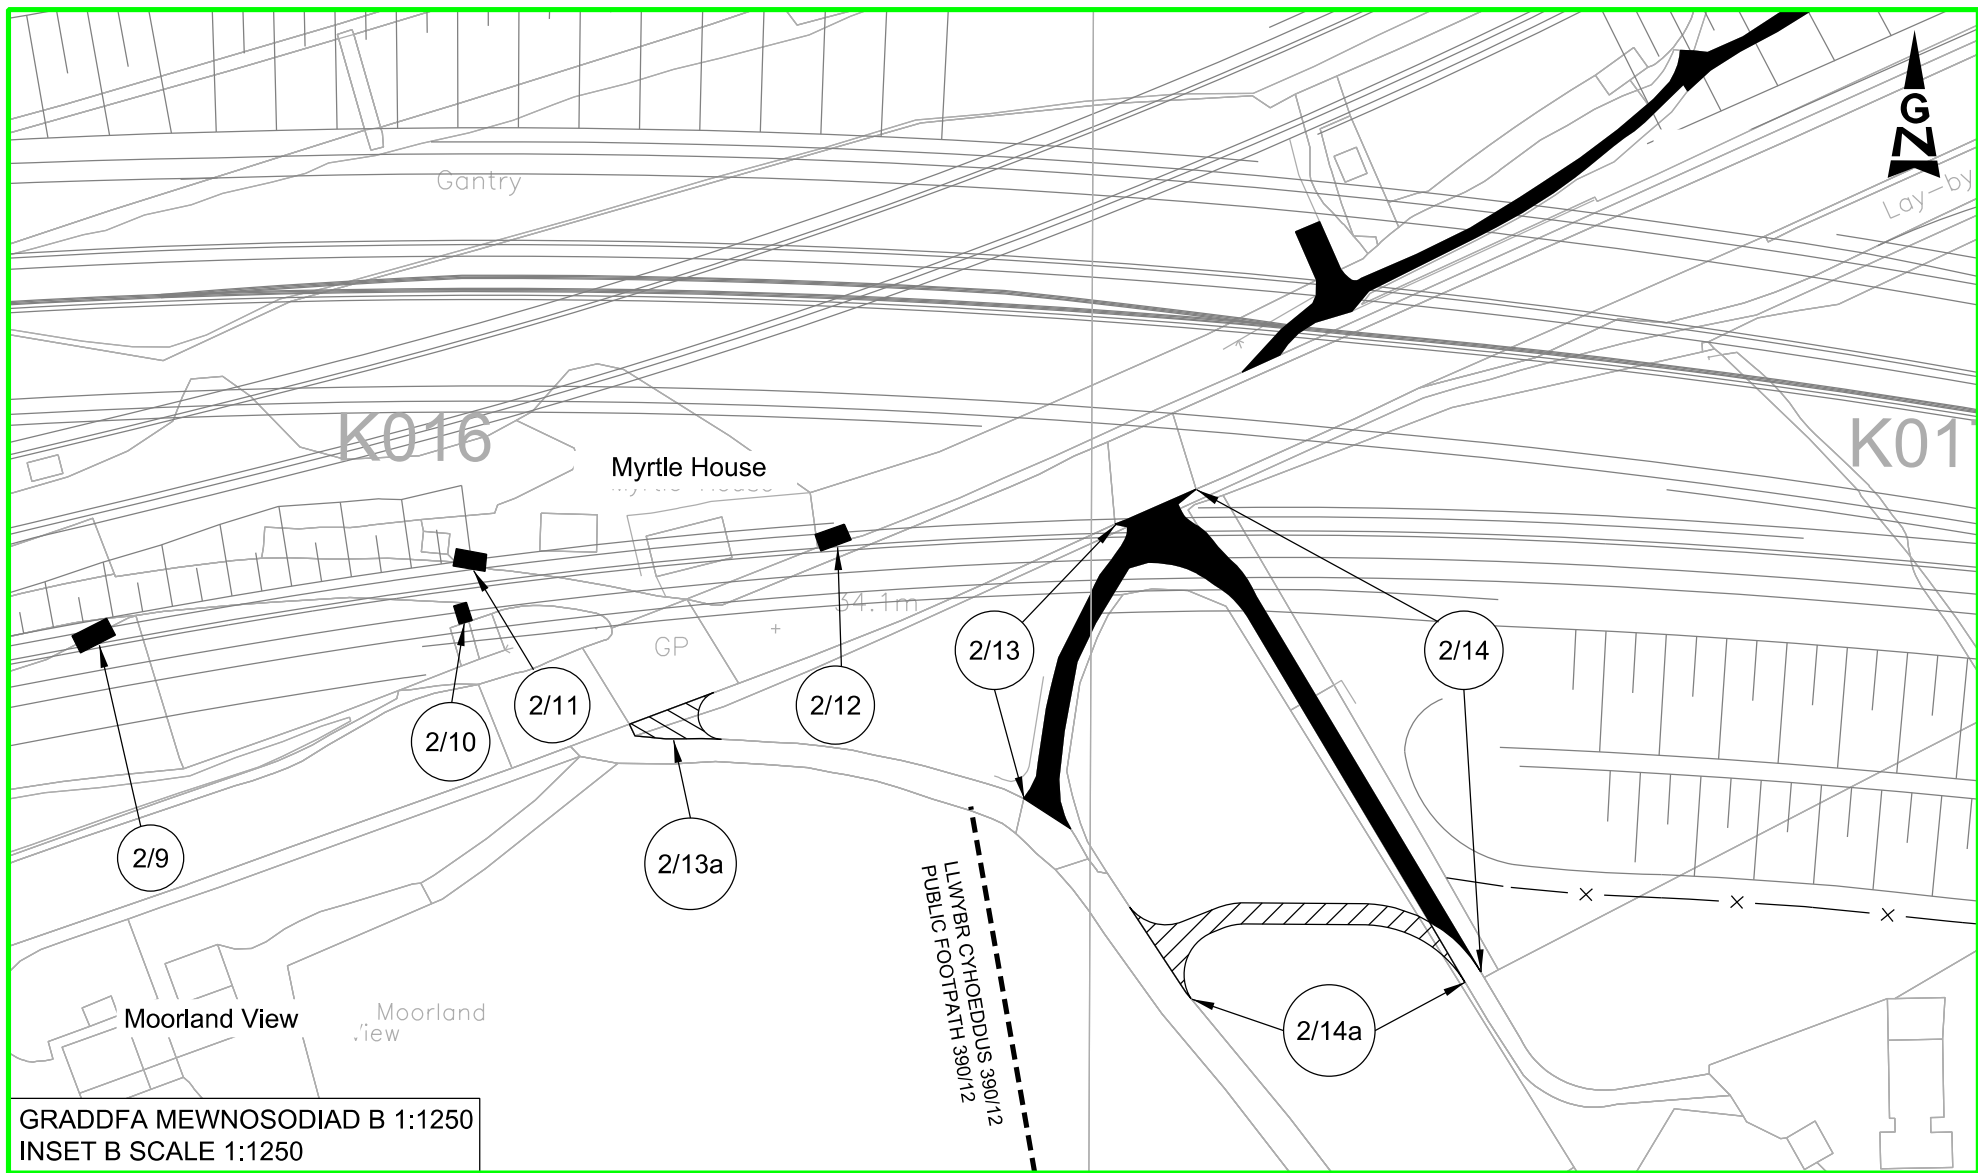

CYNLLUN O'R SAFLE 2 SITE PLAN 2

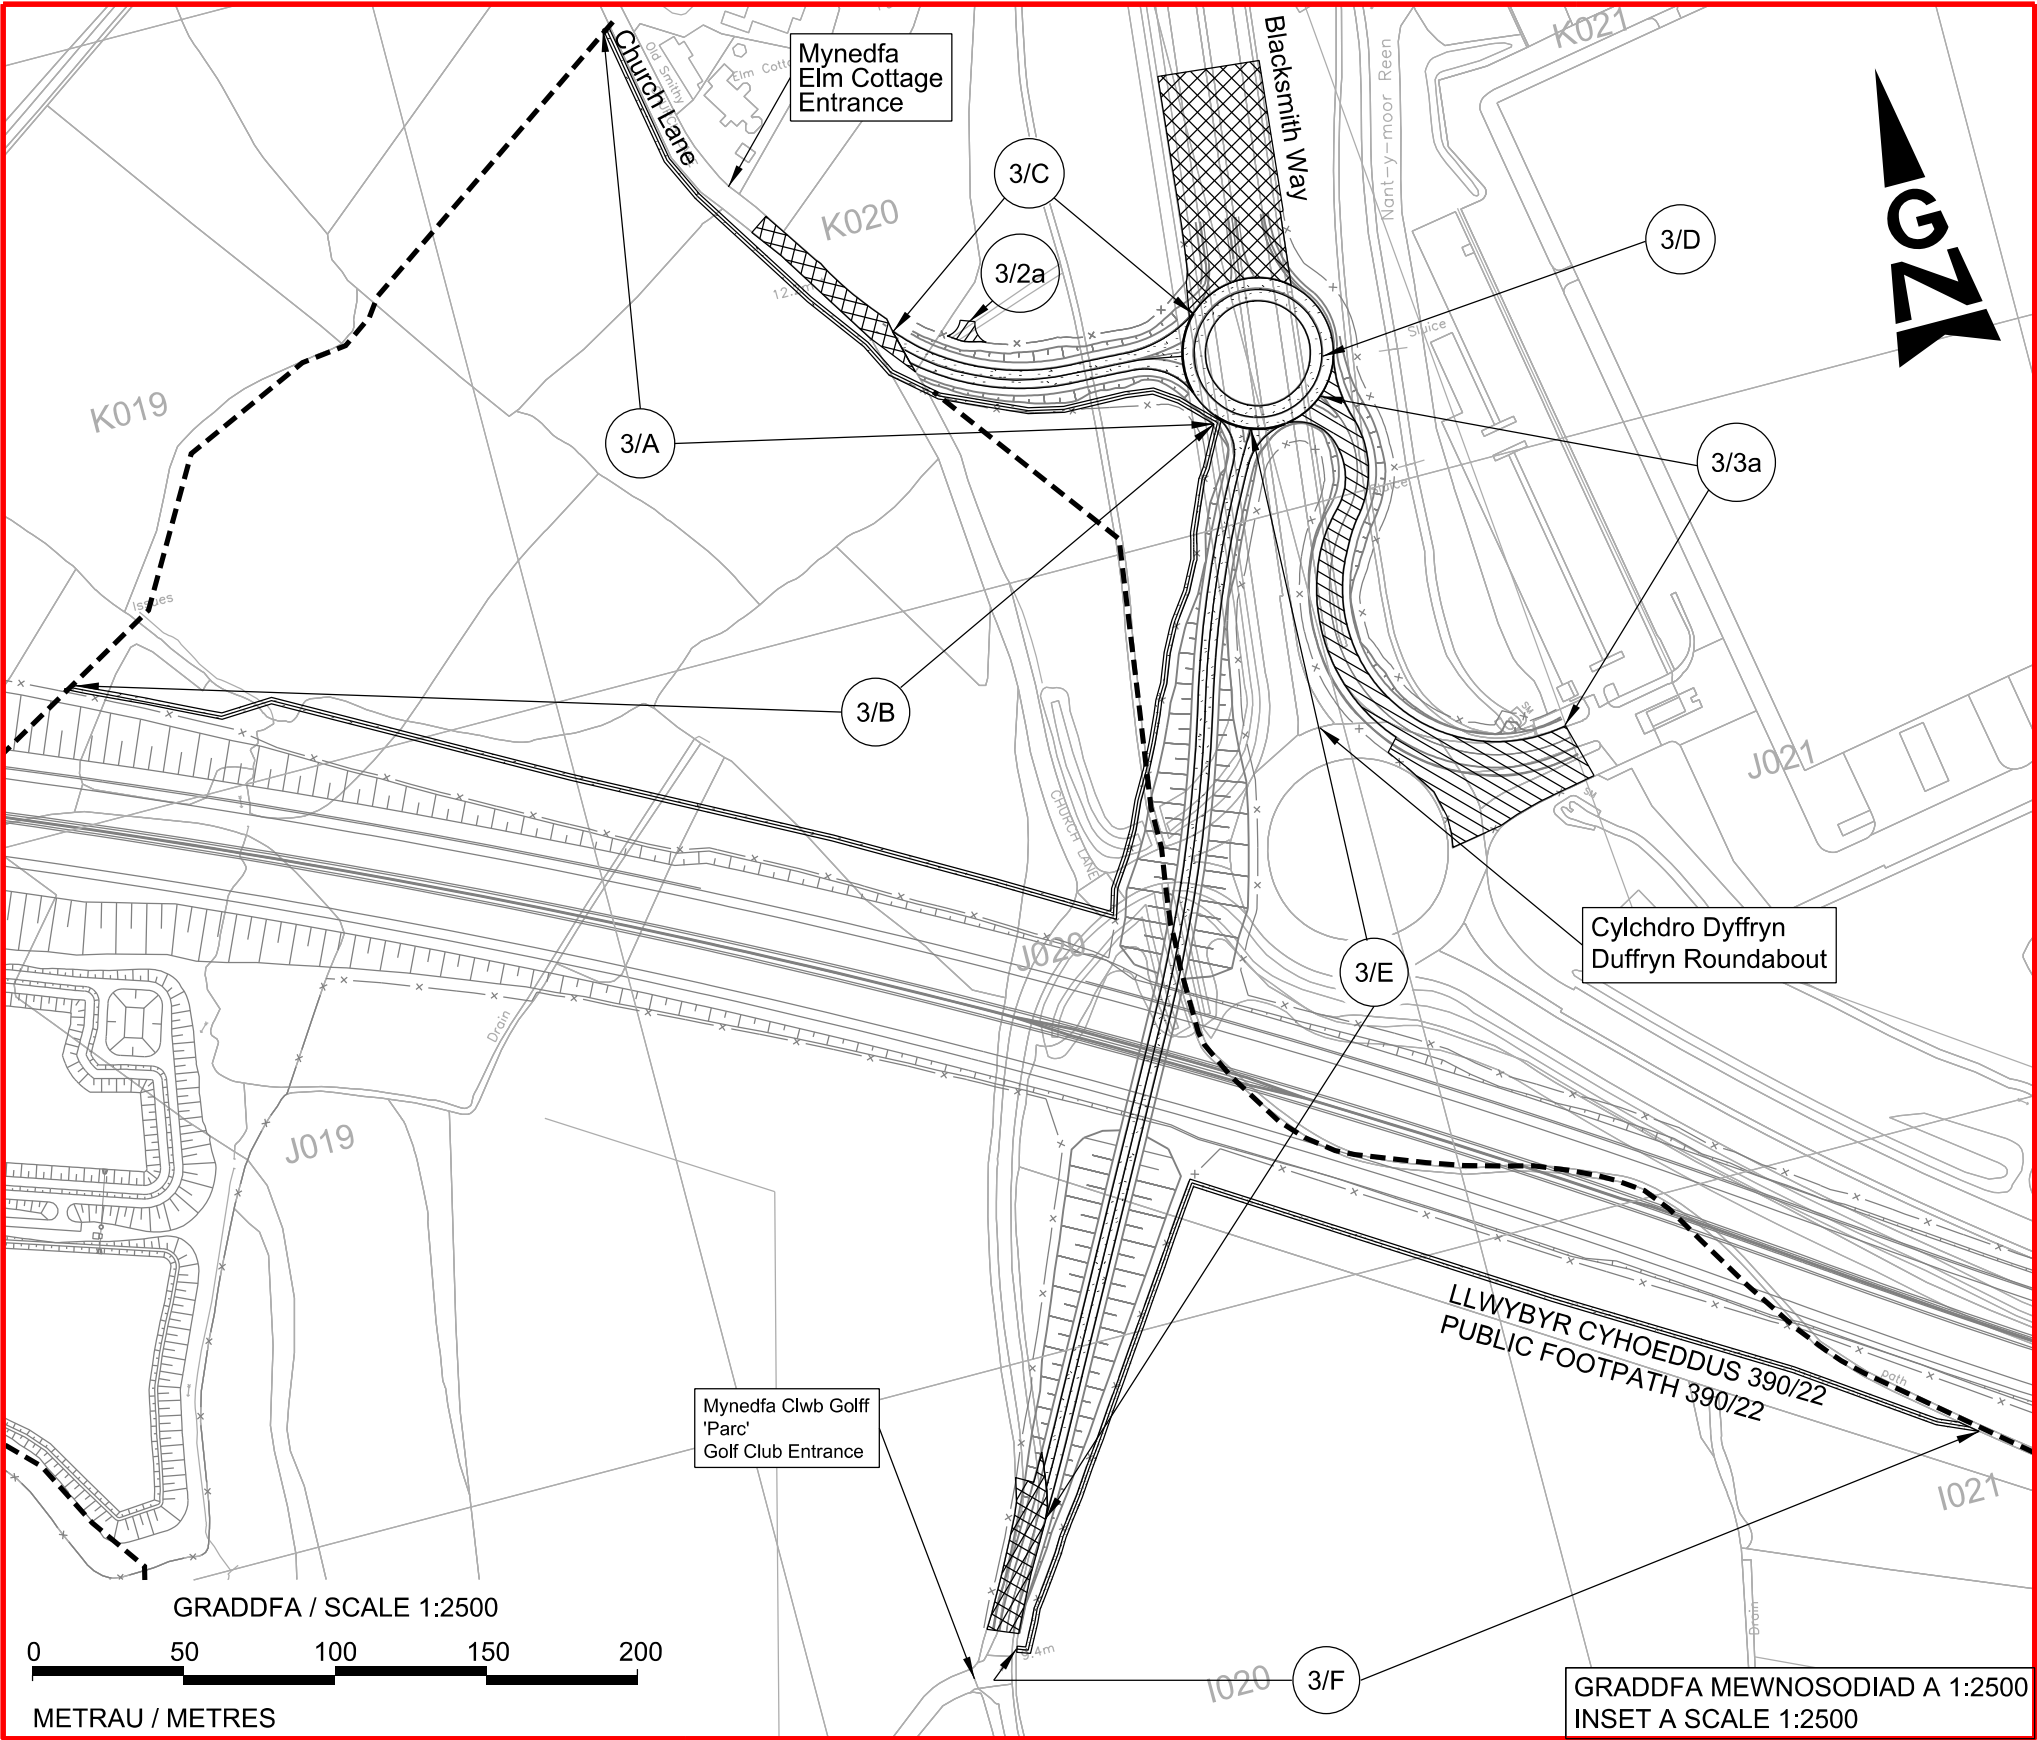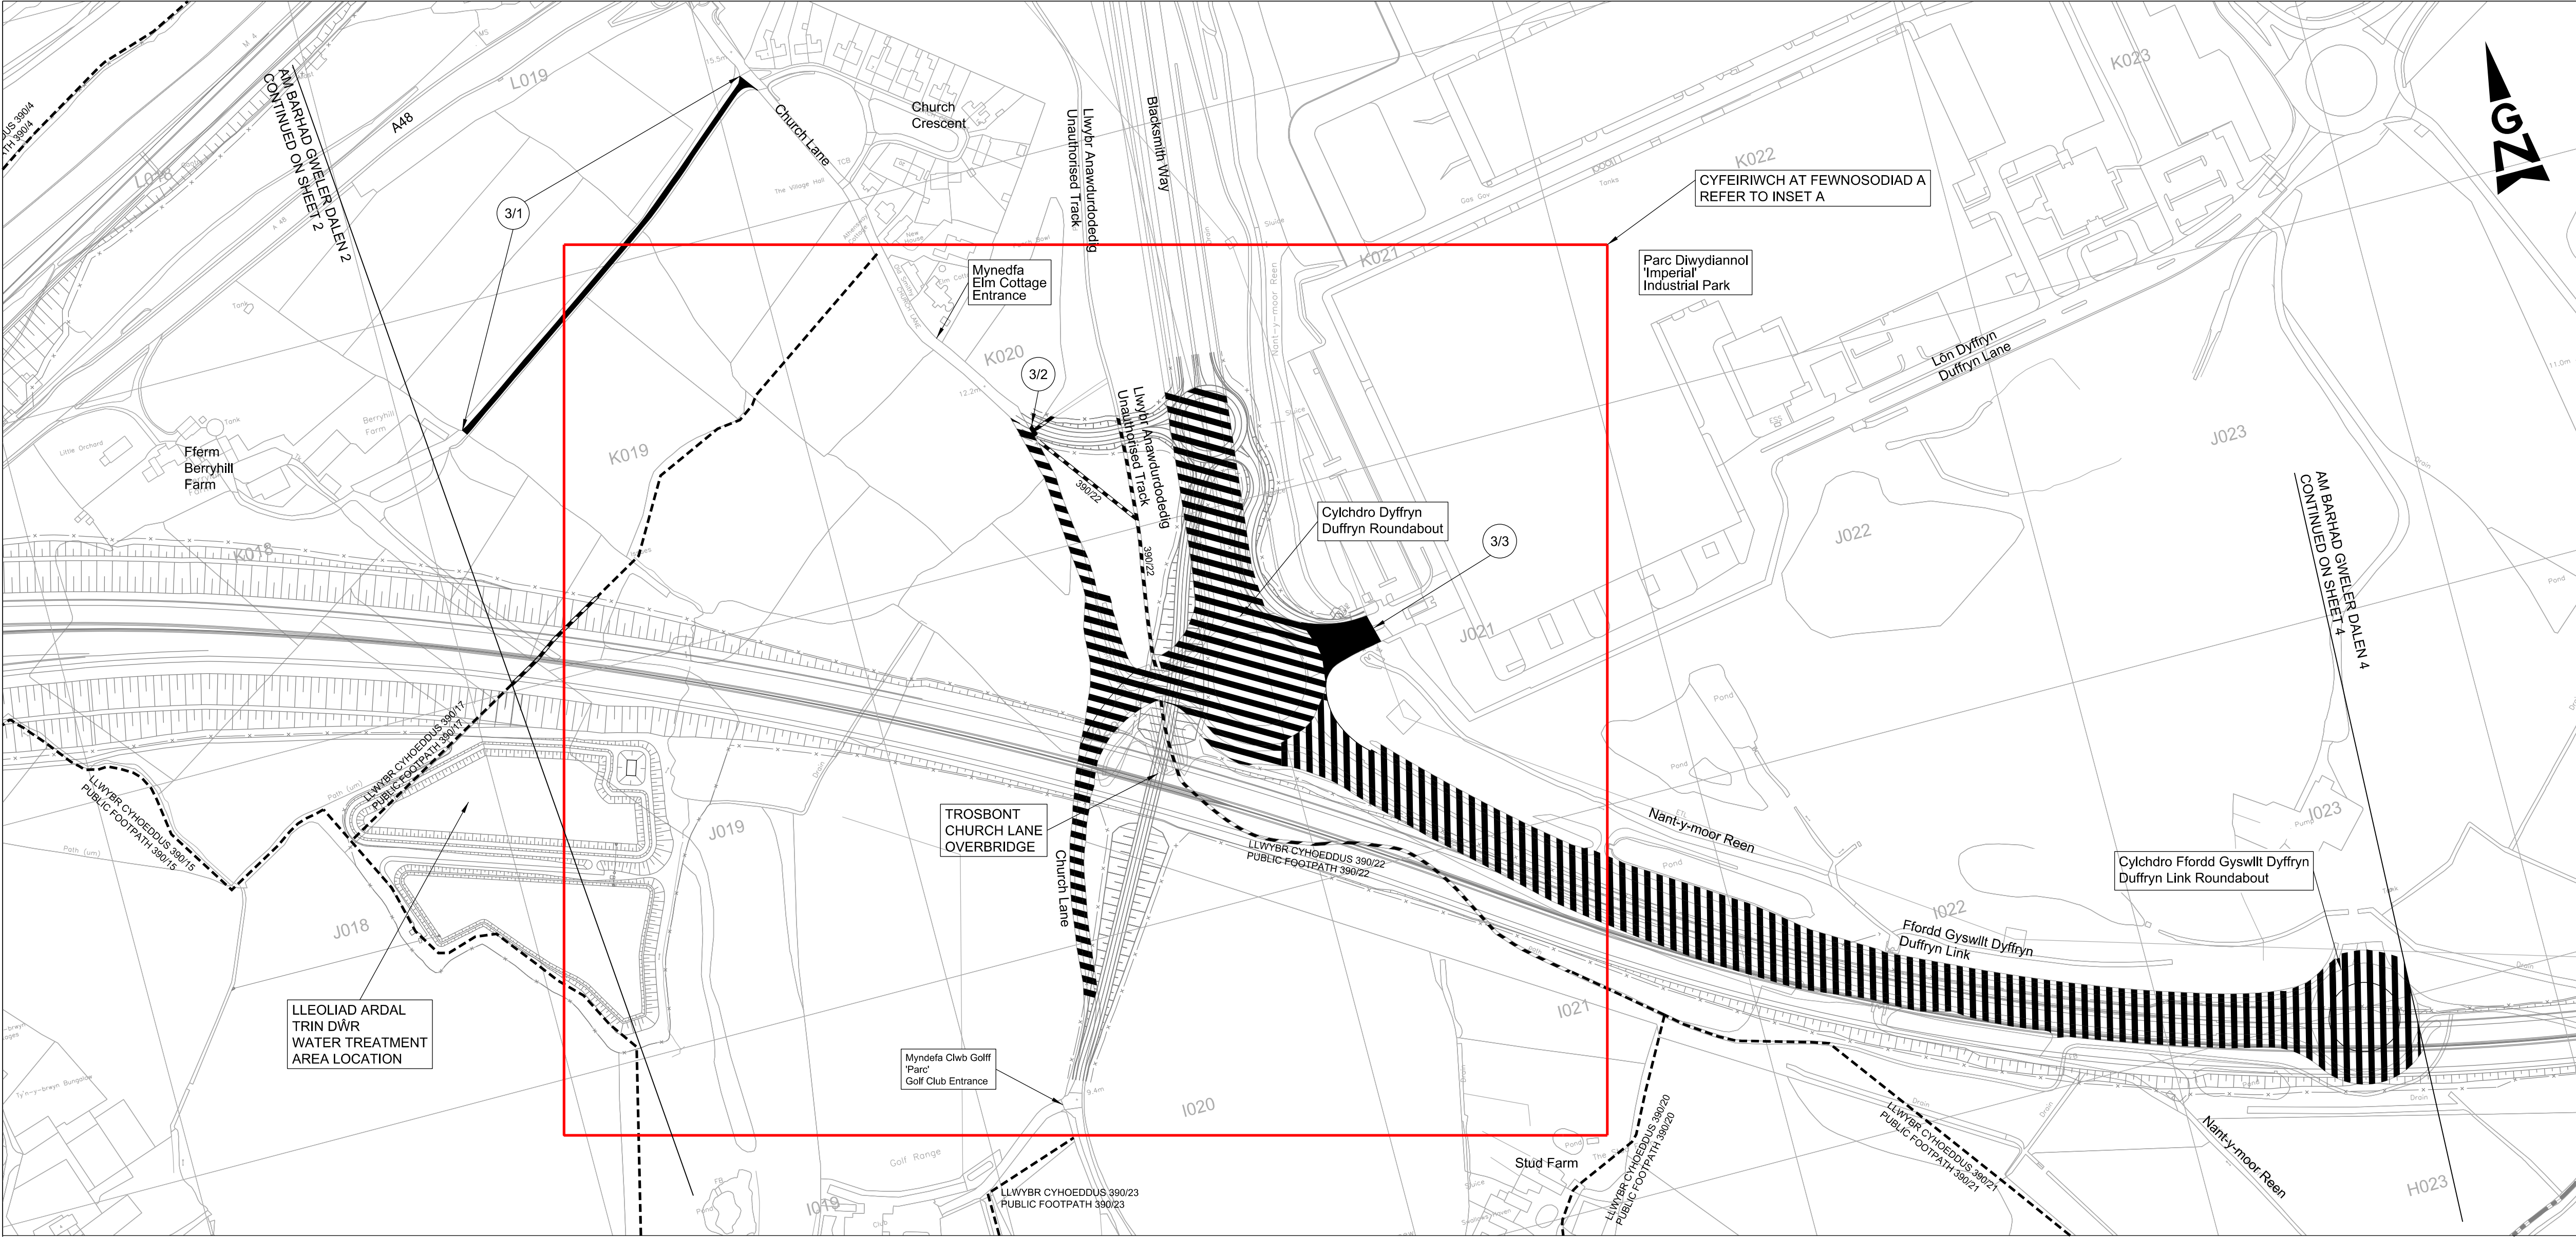

CYNLLUN O'R LLEOLIAD
LOCATION PLAN

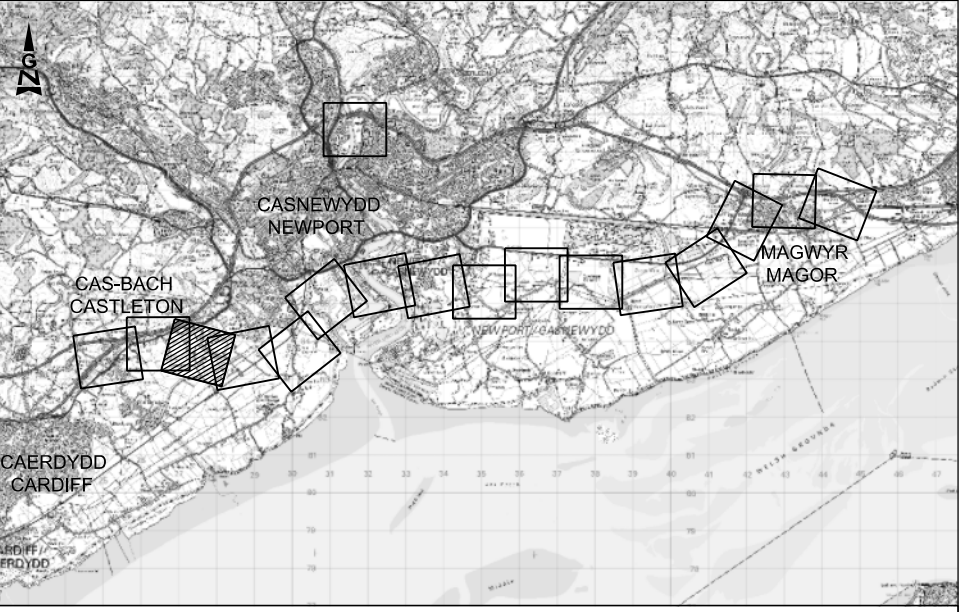

NODIADAU ER GWYBODAETH:
NOTES FOR INFORMATION:

- FFIN CYNGOR TREF A CHYMUNED TOWN AND COMMUNITY COUNCIL BOUNDARY
- FFIN Y FFORDD ARBENNIG/GEFNFFORDD SPECIAL ROAD/TRUNK ROAD BOUNDARY
- FFORDD GYHOEDDUS PUBLIC RIGHT OF WAY
- RHIFAU TIR CAEEDIG PENODOL I'R CYNLLUN ENCLOSURE NUMBERS SPECIFIC TO THE SCHEME
- FFIN SIROL COUNTY BOUNDARY

LLWYBR Y DRAFFORDD NEWYDD:
ROUTE OF NEW MOTORWAY:

- LLWYBR Y DRAFFORDD NEWYDD AR ARGLAUDD NEWYDD MEWN CLODDIAD
- ROUTE OF NEW MOTORWAY ROUTE OF NEW MOTORWAY
- ROAD ON EMBANKMENT ROAD IN CUTTING

ALLWEDD:
KEY:


- M4 / A48(M) / M48 Y FFYRDD ARBENNIG PRESENOL EXISTING SPECIAL ROADS
- PRIFFORDD NEWYDD NEW HIGHWAY
- PRIFFORDD I'W GWELLA HIGHWAY TO BE IMPROVED
- PRIFFORDD I'W CHAU HIGHWAY TO BE STOPPED UP
- MYNEDFA BREIFAT NEWYDD NEW PRIVATE MEANS OF ACCESS
- MYNEDFA BREIFAT I'W CHAU PRIVATE MEANS OF ACCESS TO BE STOPPED UP
- PRIFFORDD DROS DRO TEMPORARY HIGHWAY

GRADDFA / SCALE 1:2500
0 50 100 150 200
METRAU / METRES


GORCHYMYN TRAFFORDD YR M4 (CYFFORDD 23 (MAN I'R DWYRAIN O FAGWYR) I FAN I'R GORLLEWIN O GYFFORDD 29 (CAS-BACH) A FFYRDD CYSYLLTU) A THRAFFORDD YR M48 (FFORDD GYSYLLTU CYFFORDD 23 (MAN I'R DWYRAIN O FAGWYR)) A CHEFNFFORDD LLUNDAIN I ABERGWAUN (MAN I'R DWYRAIN O FAGWYR I GAS-BACH) (FFYRDD YMYL) 201-

THE M4 MOTORWAY (JUNCTION 23 (EAST OF MAGOR) TO WEST OF JUNCTION 29 (CASTLETON) AND CONNECTING ROADS) AND THE M48 MOTORWAY (JUNCTION 23 (EAST OF MAGOR) CONNECTING ROAD) AND THE LONDON TO FISHGUARD TRUNK ROAD (EAST OF MAGOR TO CASTLETON) (SIDE ROADS) ORDER 201-

CYNLLUN O'R SAFLE 3
SITE PLAN 3

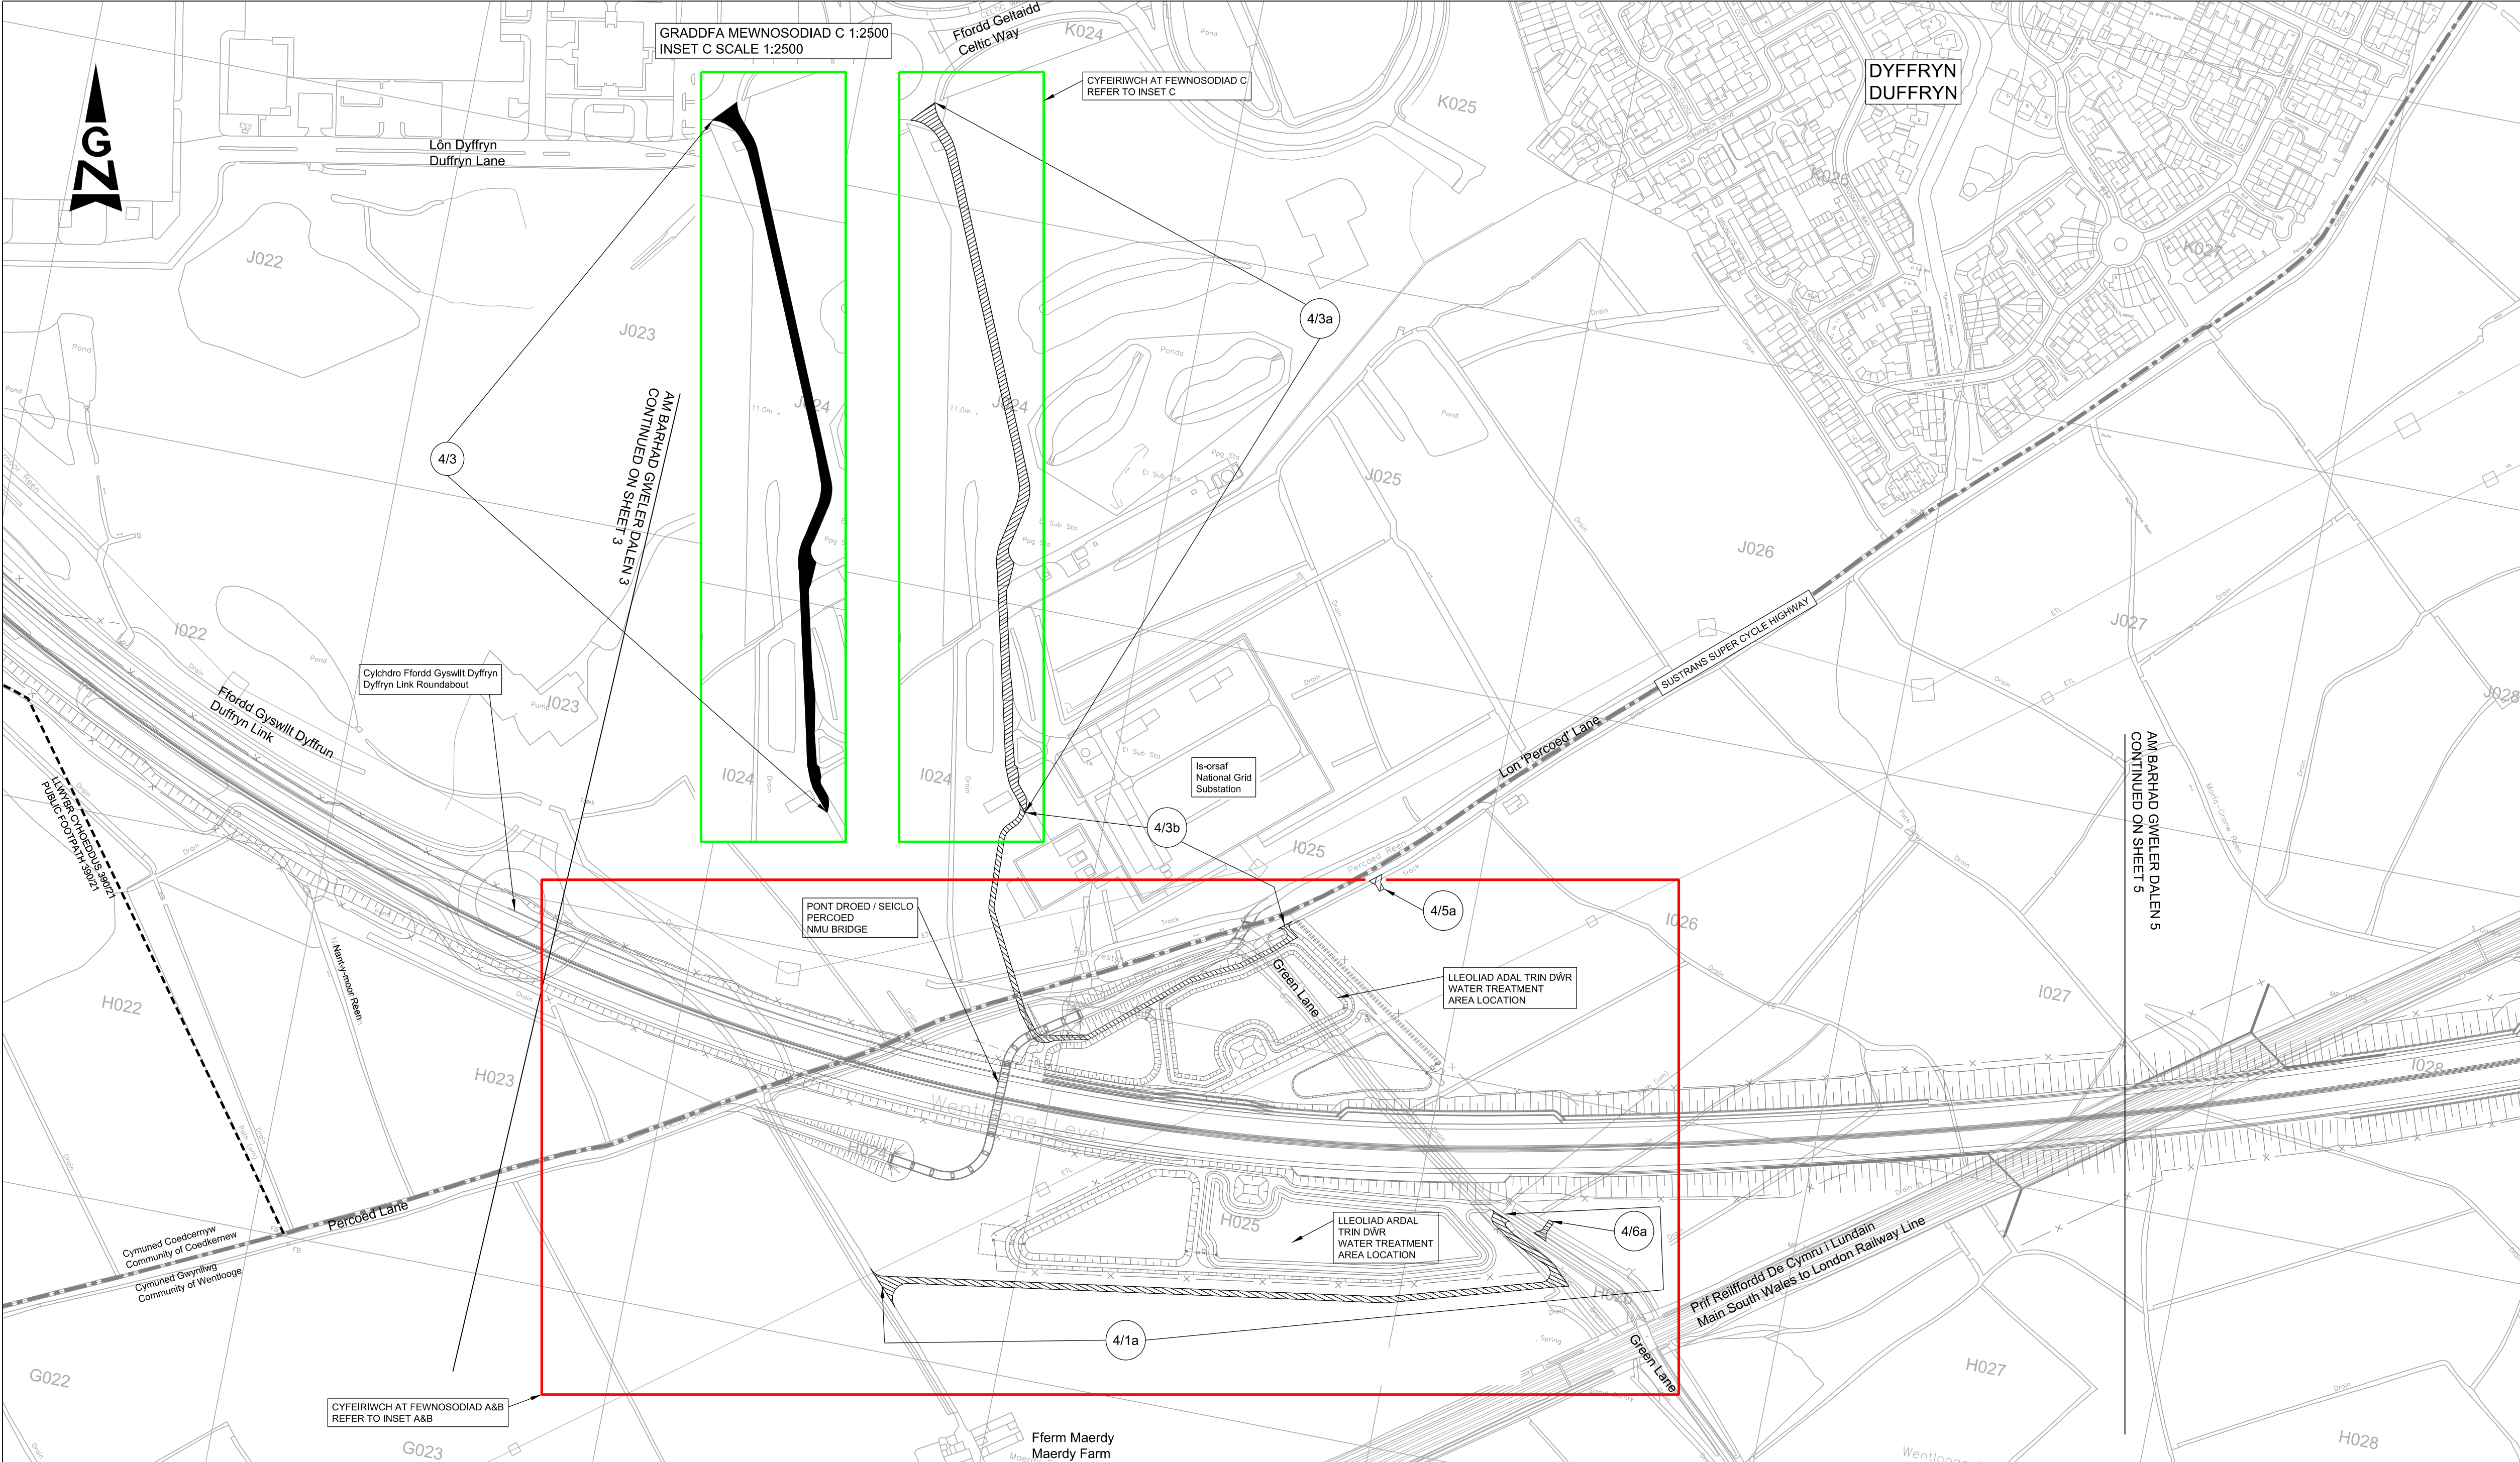

CYNLLUN O'R LLEOLIAD
LOCATION PLAN

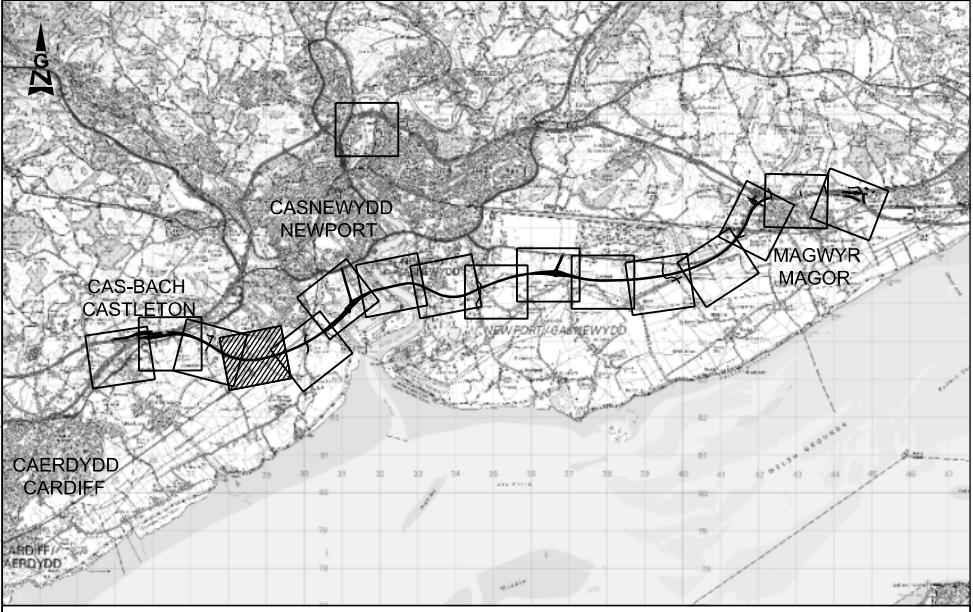

NODIADAU ER GWYBODAETH:
NOTES FOR INFORMATION:

- FFIN CYNGOR TREF A CHYMUNED TOWN AND COMMUNITY COUNCIL BOUNDARY
- FFIN Y FFORDD ARBENNIG/GEFNFFORDD SPECIAL ROAD/TRUNK ROAD BOUNDARY
- FFORDD GYHOEDDUS PUBLIC RIGHT OF WAY
- RHIFAU TIR CAEEDIG PENODOL I'R CYNLLUN ENCLOSURE NUMBERS SPECIFIC TO THE SCHEME
- FFIN SIROL COUNTY BOUNDARY

LLWYBR Y DRAFFORDD NEWYDD:
ROUTE OF NEW MOTORWAY:

- LLWYBR Y DRAFFORDD NEWYDD AR ARGLAWDD NEWYDD MEWN CLODDIAD
- ROUTE OF NEW MOTORWAY ROUTE OF NEW MOTORWAY
- ROAD ON EMBANKMENT ROAD IN CUTTING

ALLWEDD:
KEY:


- M4 / A48(M) / M48 Y FFYRDD ARBENNIG PRESENNOL EXISTING SPECIAL ROADS
- PRIFFORDD NEWYDD NEW HIGHWAY
- PRIFFORDD IW GWELLA HIGHWAY TO BE IMPROVED
- PRIFFORDD IW CHAU HIGHWAY TO BE STOPPED UP
- MYNEDFA BREIFAT NEWYDD NEW PRIVATE MEANS OF ACCESS
- MYNEDFA BREIFAT IW CHAU PRIVATE MEANS OF ACCESS TO BE STOPPED UP
- PRIFFORDD DROS DRO TEMPORARY HIGHWAY

GRADDFA / SCALE 1:2500
0 50 100 150 200
METRAU / METRES

GORCHYMYN TRAFFORDD YR M4 (CYFFORDD 23 (MAN I'R DWYRAIN O FAGWYR) I FAN I'R GORLLEWIN O GYFFORDD 29 (CAS-BACH) A FFYRDD CYSYLLTU) A THRAFFORDD YR M48 (FFORDD GYSYLLTU CYFFORDD 23 (MAN I'R DWYRAIN O FAGWYR)) A CHEFNFFORDD LLUNDAIN I ABERGWAUN (MAN I'R DWYRAIN O FAGWYR I GAS-BACH) (FFYRDD YMYL) 201-


THE M4 MOTORWAY (JUNCTION 23 (EAST OF MAGOR) TO WEST OF JUNCTION 29 (CASTLETON) AND CONNECTING ROADS) AND THE M48 MOTORWAY (JUNCTION 23 (EAST OF MAGOR) CONNECTING ROAD) AND THE LONDON TO FISHGUARD TRUNK ROAD (EAST OF MAGOR TO CASTLETON) (SIDE ROADS) ORDER 201-

CYNLLUN O'R SAFLE 4
SITE PLAN 4

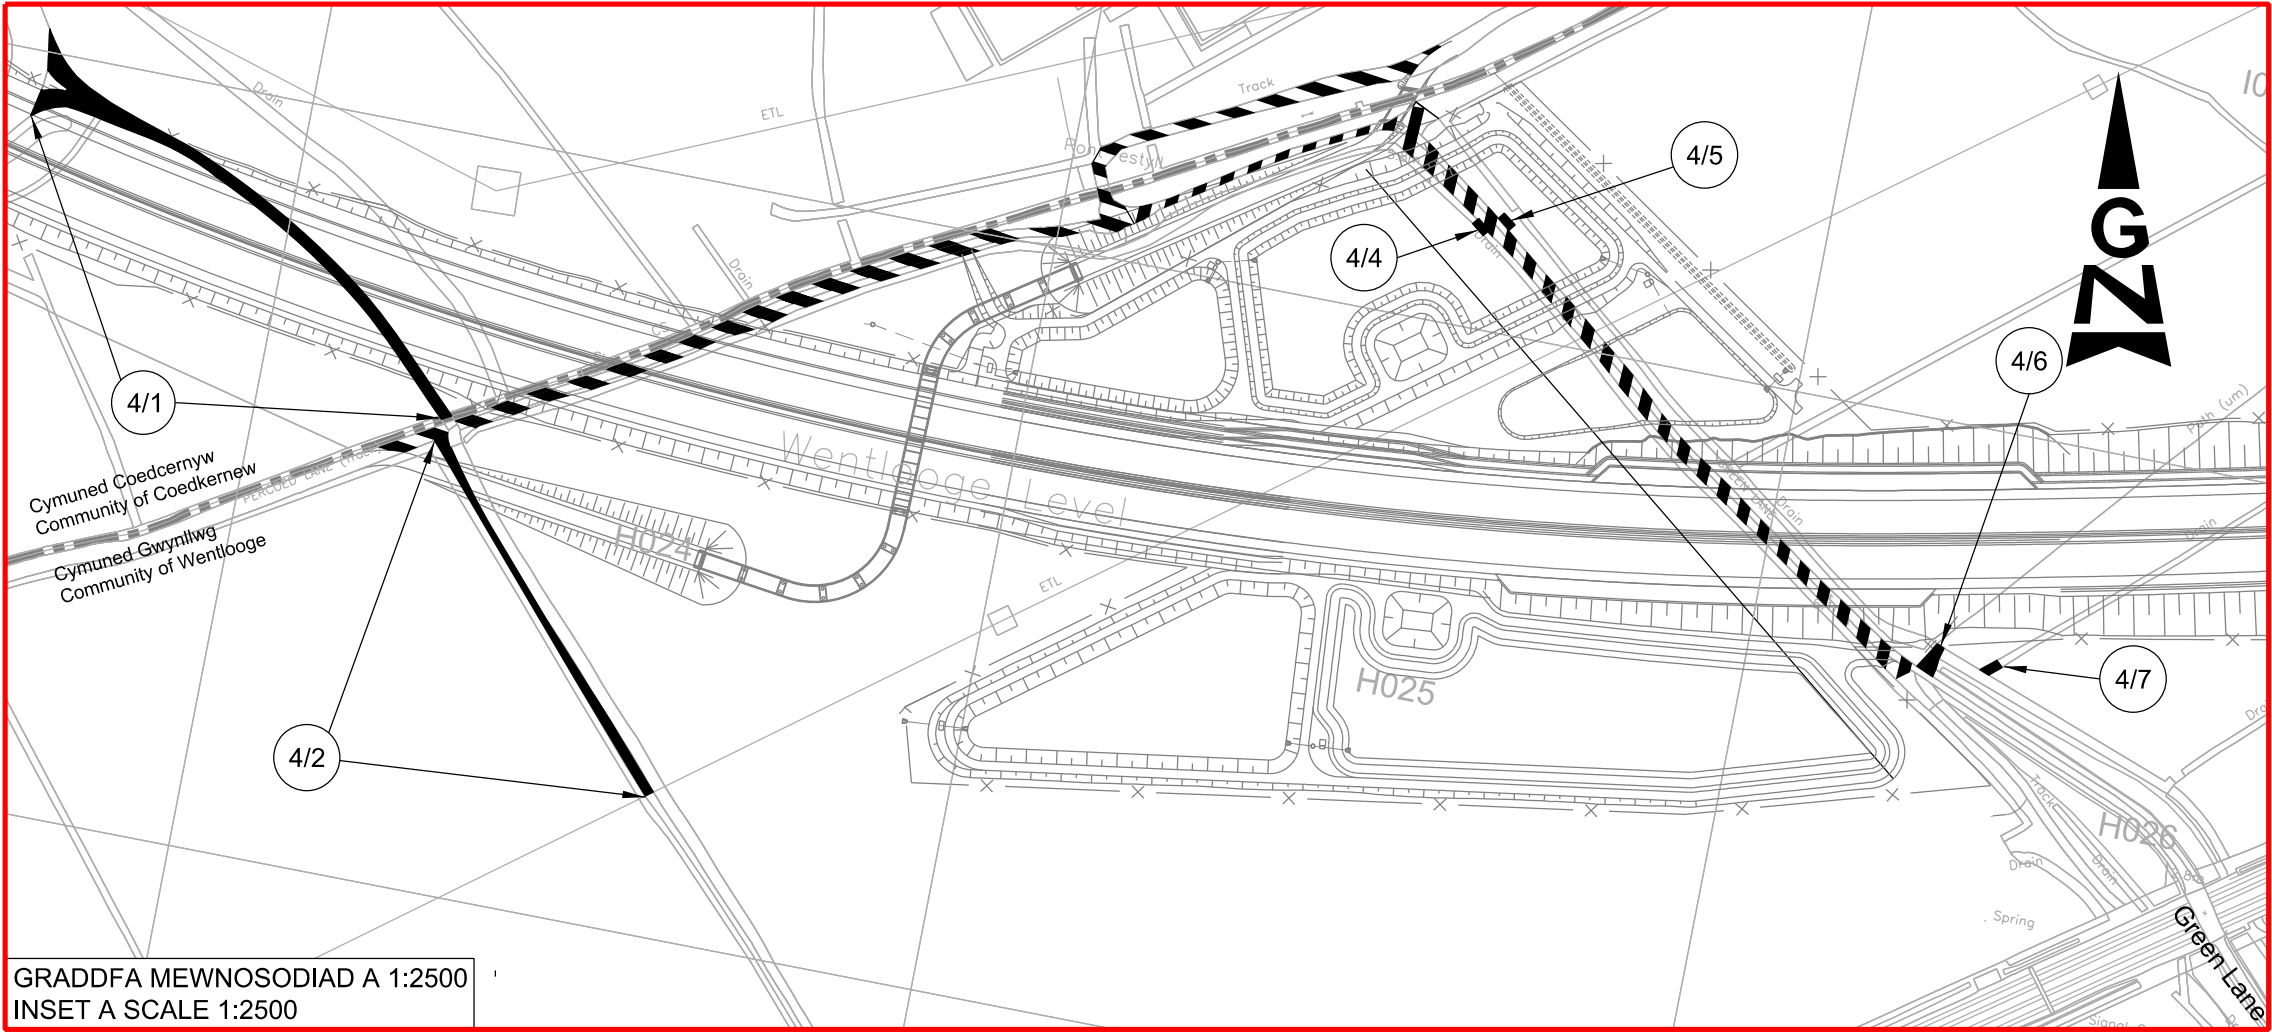

GRADDFA MEWNOSODIAD A 1:2500
INSET A SCALE 1:2500


GRADDFA / SCALE 1:2500
0 50 100 150 200
METRAU / METRES

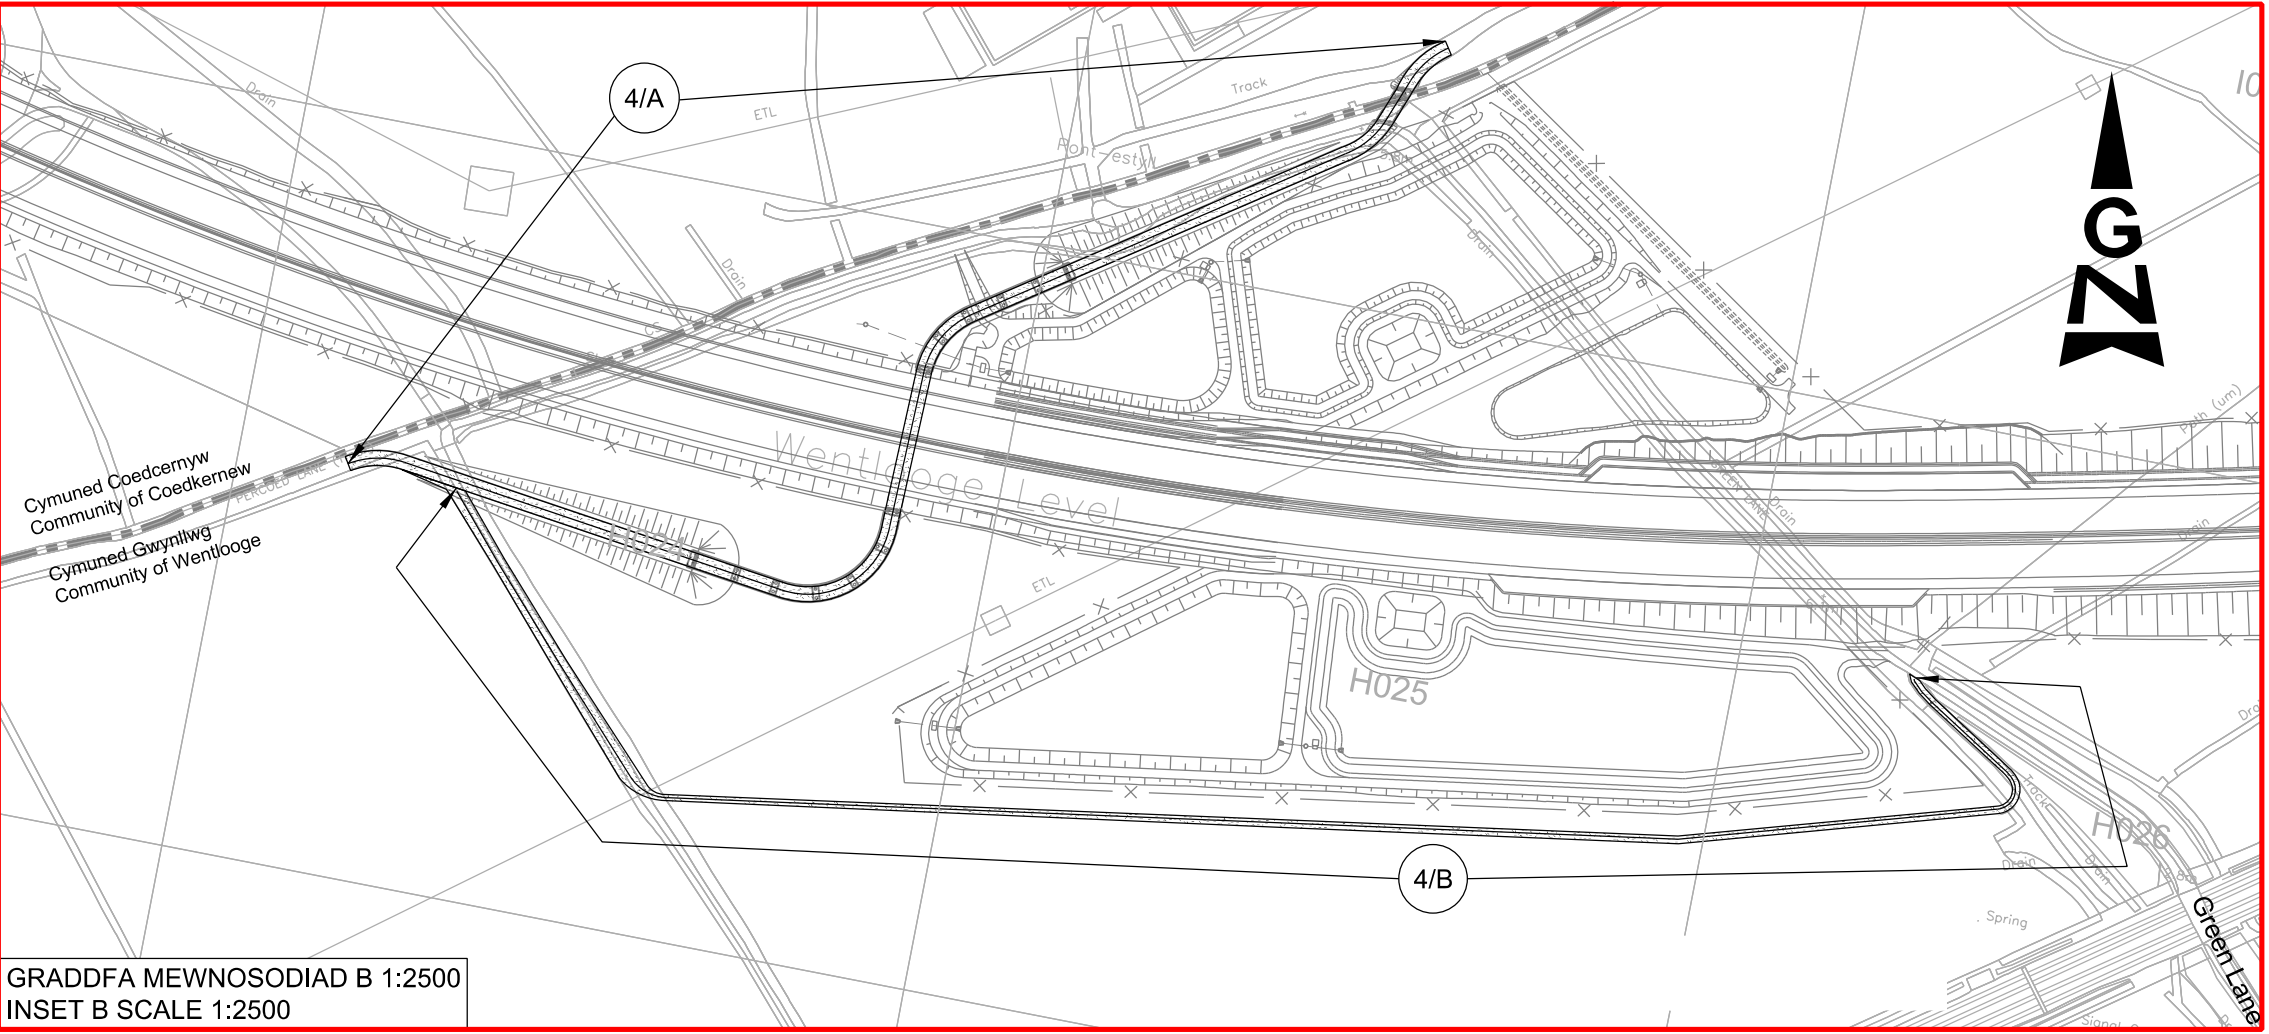


GRADDFA MEWNOSODIAD B 1:2500
INSET B SCALE 1:2500

GRADDFA / SCALE 1:2500
0 50 100 150 200
METRAU / METRES

Rhan o lwybr ceffylau 4/B i gyd-fodoli â mynedfa breifat newydd 4/1a lle y mae'n croesi'r tynedfa honno
Part of new bridleway 4/B to be co-existent with new private means of access 4/1a where it crosses that access

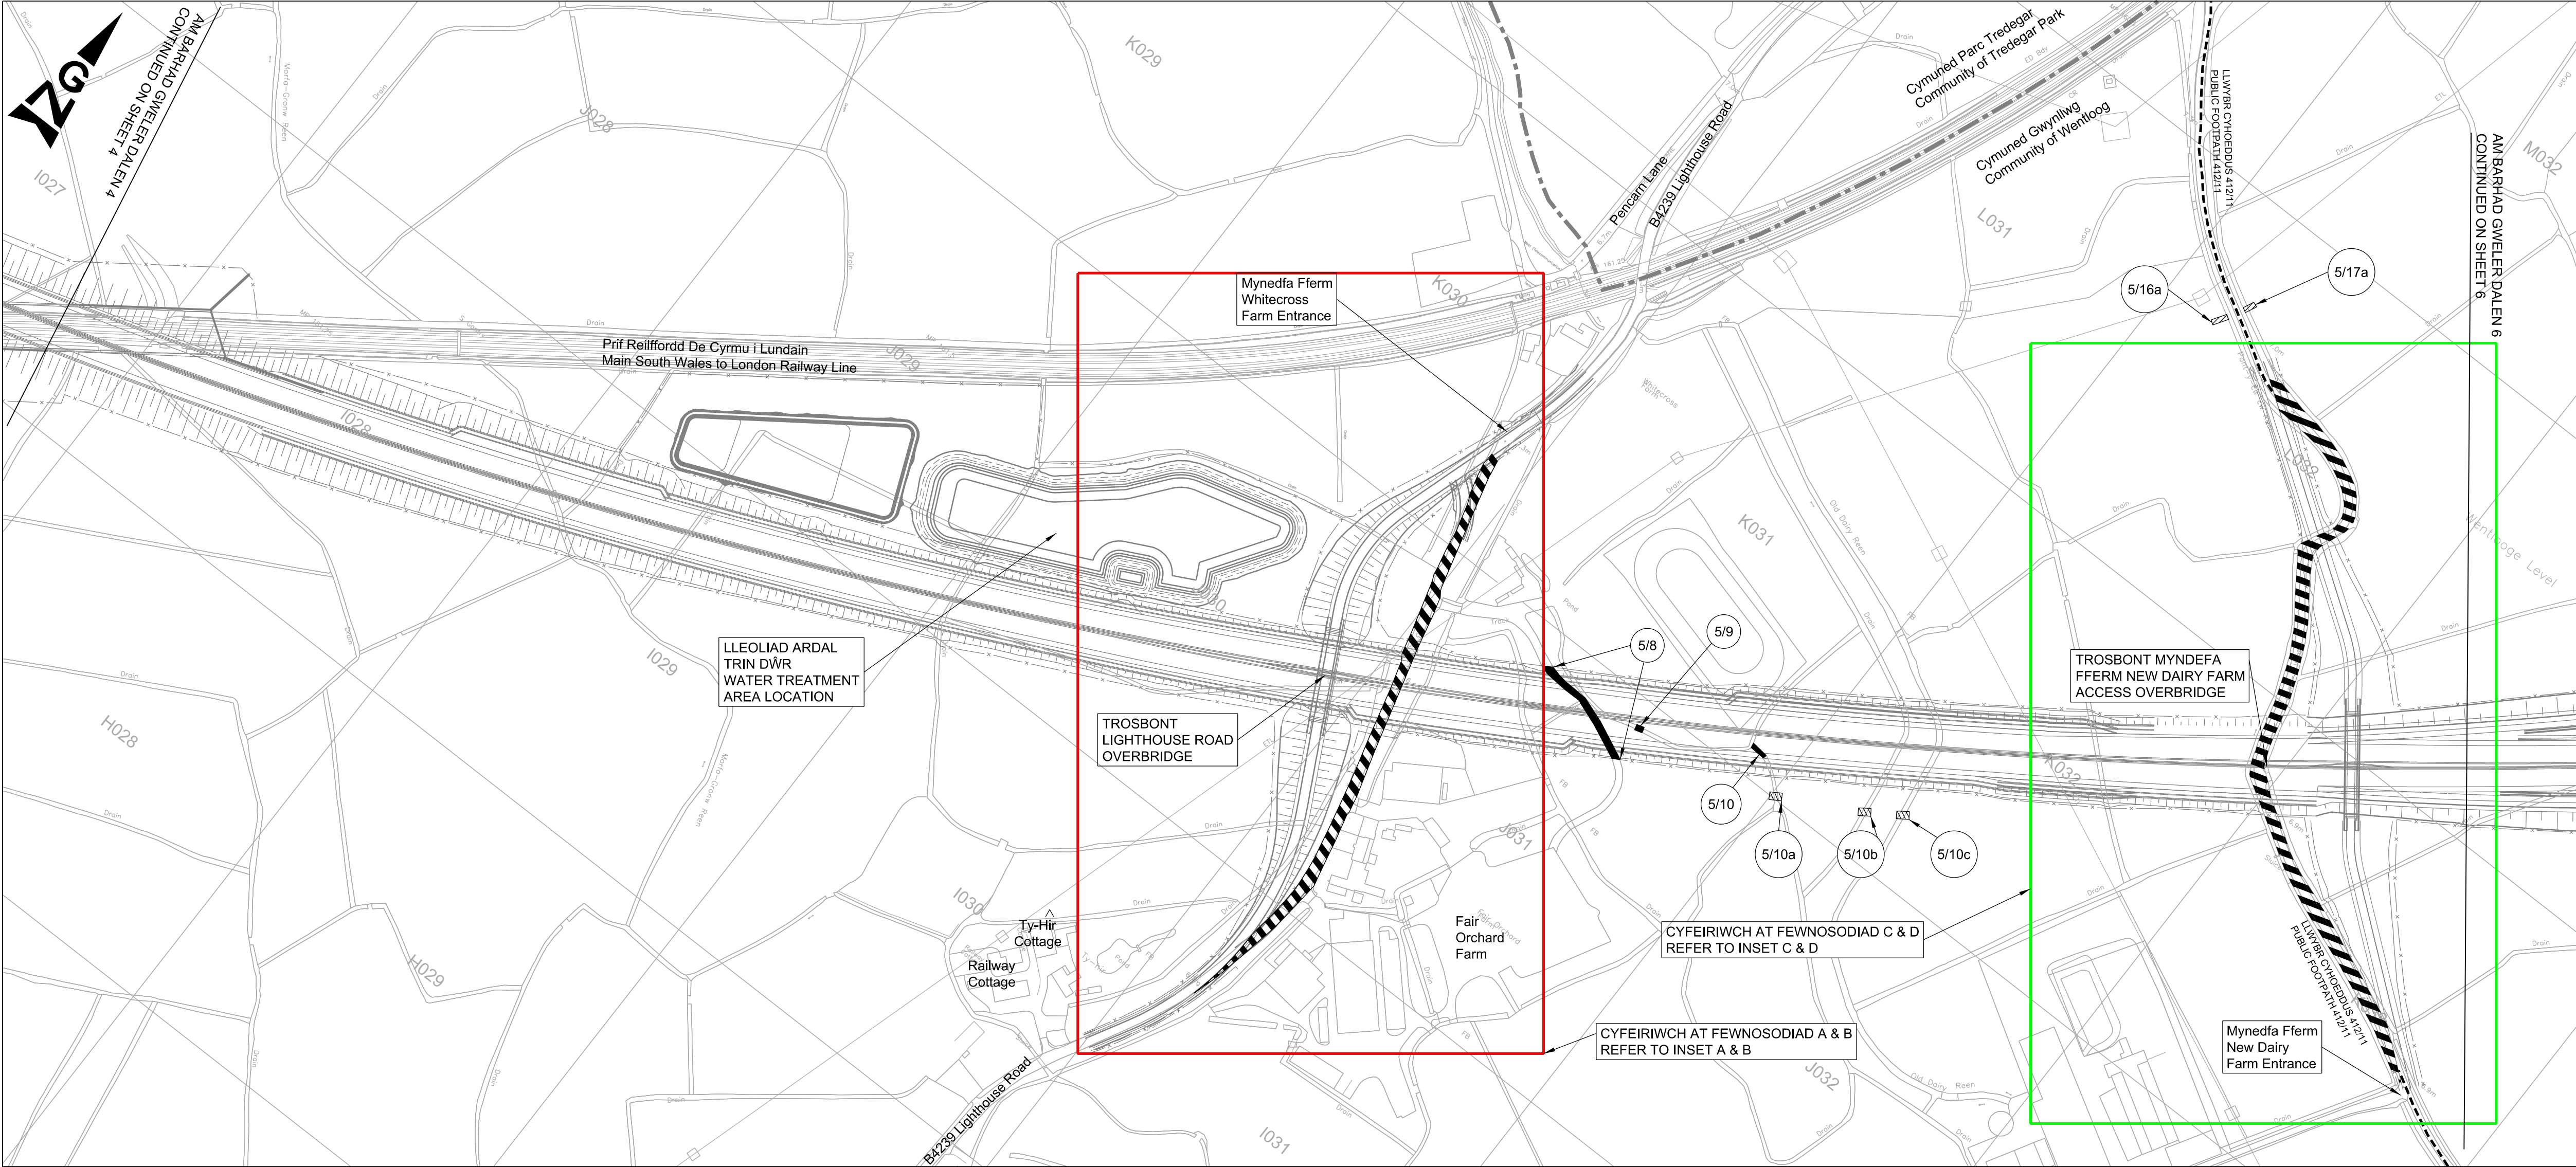

CYNLLUN O'R LLEOLIAD
LOCATION PLAN

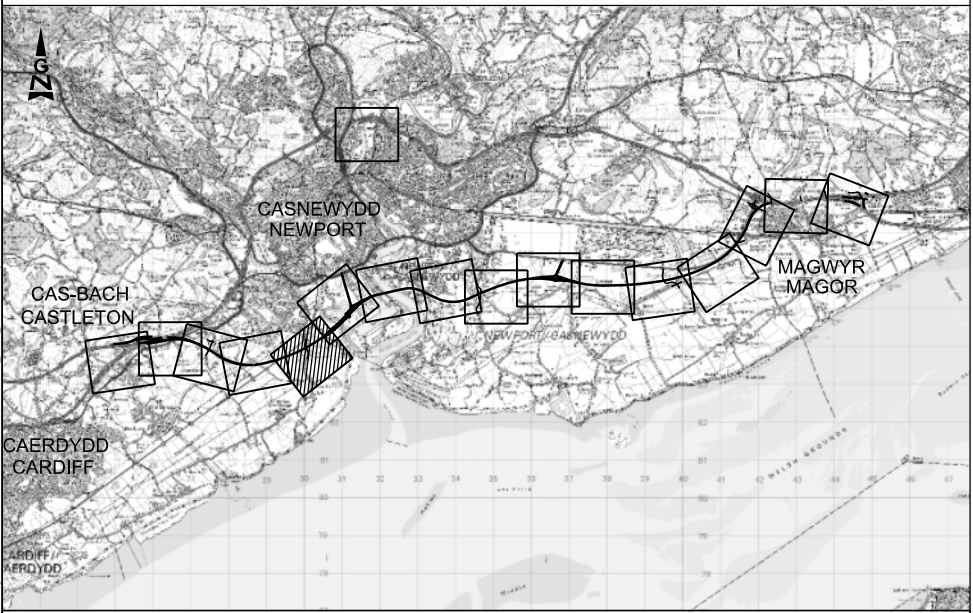

NODIADAU ER GWYBODAETH:
NOTES FOR INFORMATION:


- FFIN CYNGOR TREF A CHYMUNED
TOWN AND COMMUNITY COUNCIL BOUNDARY
- FFIN Y Ffordd Arbennig/GEFNFFORDD
SPECIAL ROAD/TRUNK ROAD BOUNDARY
- FFORDD GYHOEDDUS
PUBLIC RIGHT OF WAY
- CH001
RHIFAU TIR CAEEDIG PENODOL I'R CYNLLUN
ENCLOSURE NUMBERS SPECIFIC TO THE SCHEME
- FFIN SIROL
COUNTY BOUNDARY

LLWYBR Y DRAFFORDD NEWYDD:
ROUTE OF NEW MOTORWAY:

- LLWYBR Y DRAFFORDD
NEWYDD AR ARGLAWDD
ROUTE OF NEW MOTORWAY
ROAD ON EMBANKMENT
- LLWYBR Y DRAFFORDD
NEWYDD MEWN CLODDIAD
ROUTE OF NEW MOTORWAY
ROAD IN CUTTING

ALLWEDD:
KEY:





- M4 / A48(M) / M48
Y Ffordd Arbennig Presennol
EXISTING SPECIAL ROADS
- PRIFFORDD NEWYDD
NEW HIGHWAY
- PRIFFORDD I'W GWELLA
HIGHWAY TO BE IMPROVED
- PRIFFORDD I'W CHAU
HIGHWAY TO BE STOPPED UP
- MYNEDFA BREIFAT NEWYDD
NEW PRIVATE MEANS OF ACCESS
- MYNEDFA BREIFAT I'W CHAU
PRIVATE MEANS OF ACCESS TO BE STOPPED UP
- PRIFFORDD DROS DRO
TEMPORARY HIGHWAY

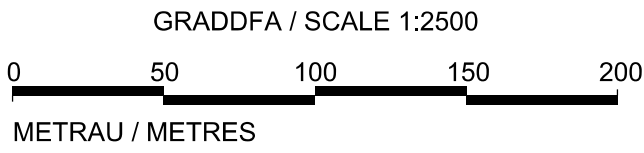


GORCHYMYN TRAFFORDD YR M4 (CYFFORDD 23
(MAN I'R DWYRAIN O FAGWYR) I FAN I'R
GORLLEWIN O GYFFORDD 29 (CAS-BACH) A
FFYRDD CYSYLLTU) A THRAFFORDD YR M48
(FFORDD GYSYLLTU CYFFORDD 23 (MAN I'R
DWYRAIN O FAGWYR)) A CHEFNFFORDD
LLUNDAIN I ABERGWAUN (MAN I'R DWYRAIN O
FAGWYR I GAS-BACH) (FFYRDD YMYL) 201-

THE M4 MOTORWAY (JUNCTION 23
(EAST OF MAGOR) TO WEST OF JUNCTION 29
(CASTLETON) AND CONNECTING ROADS) AND
THE M48 MOTORWAY (JUNCTION 23 (EAST OF
MAGOR) CONNECTING ROAD) AND THE LONDON
TO FISHGUARD TRUNK ROAD (EAST OF MAGOR
TO CASTLETON) (SIDE ROADS) ORDER 201-


CYNLLUN O'R SAFLE 5
SITE PLAN 5

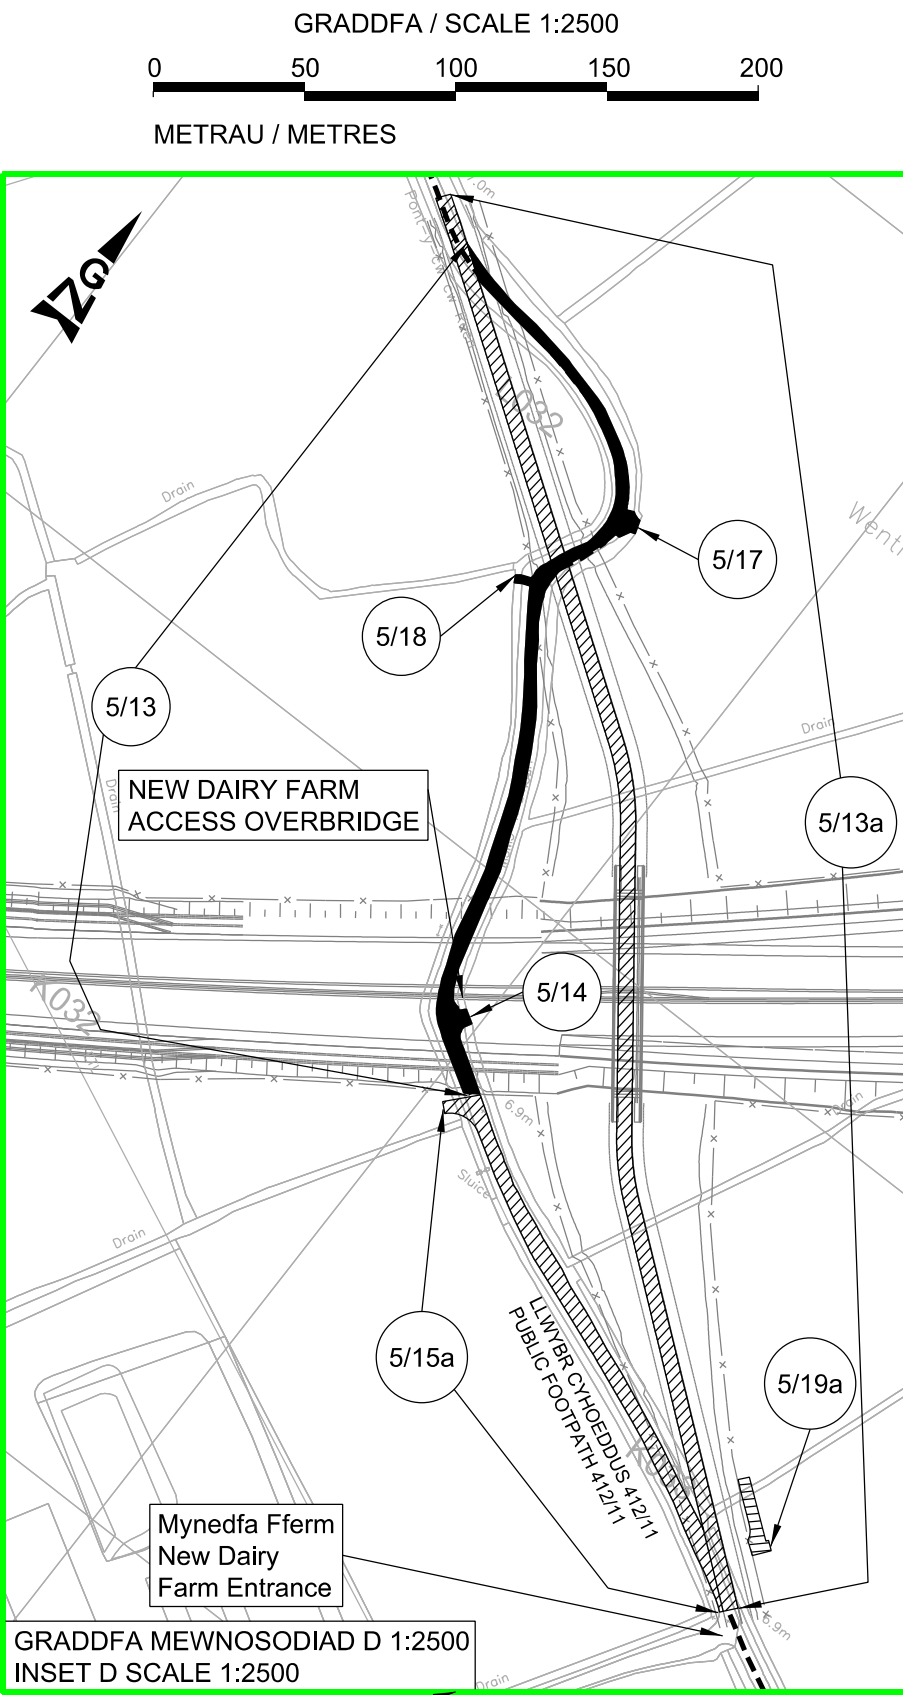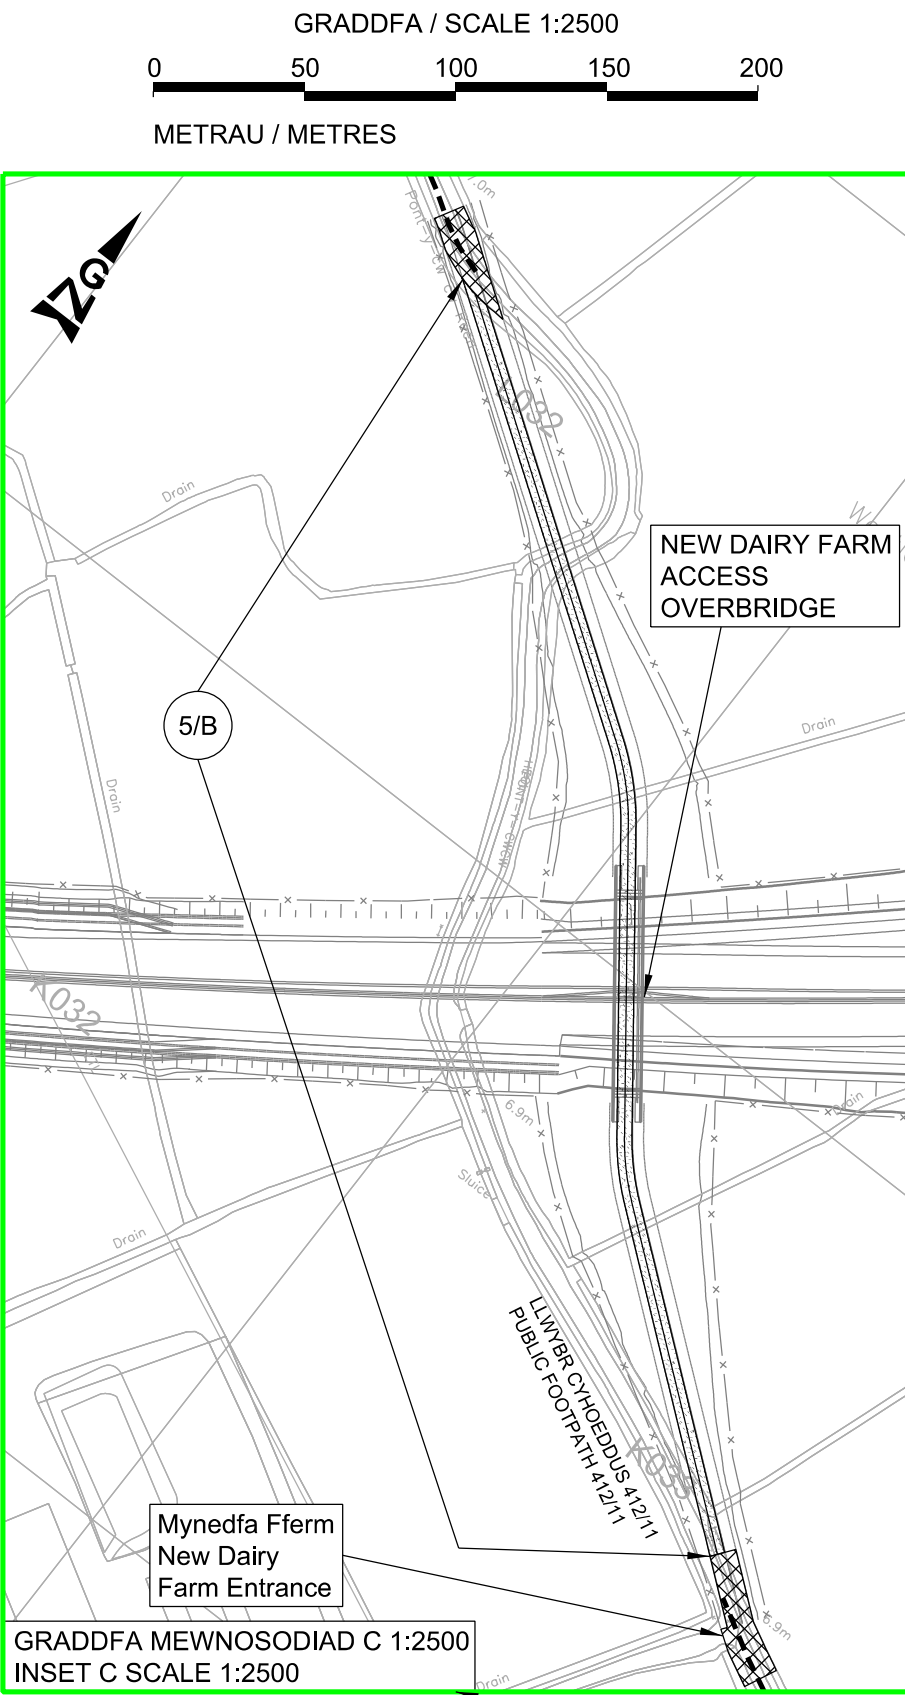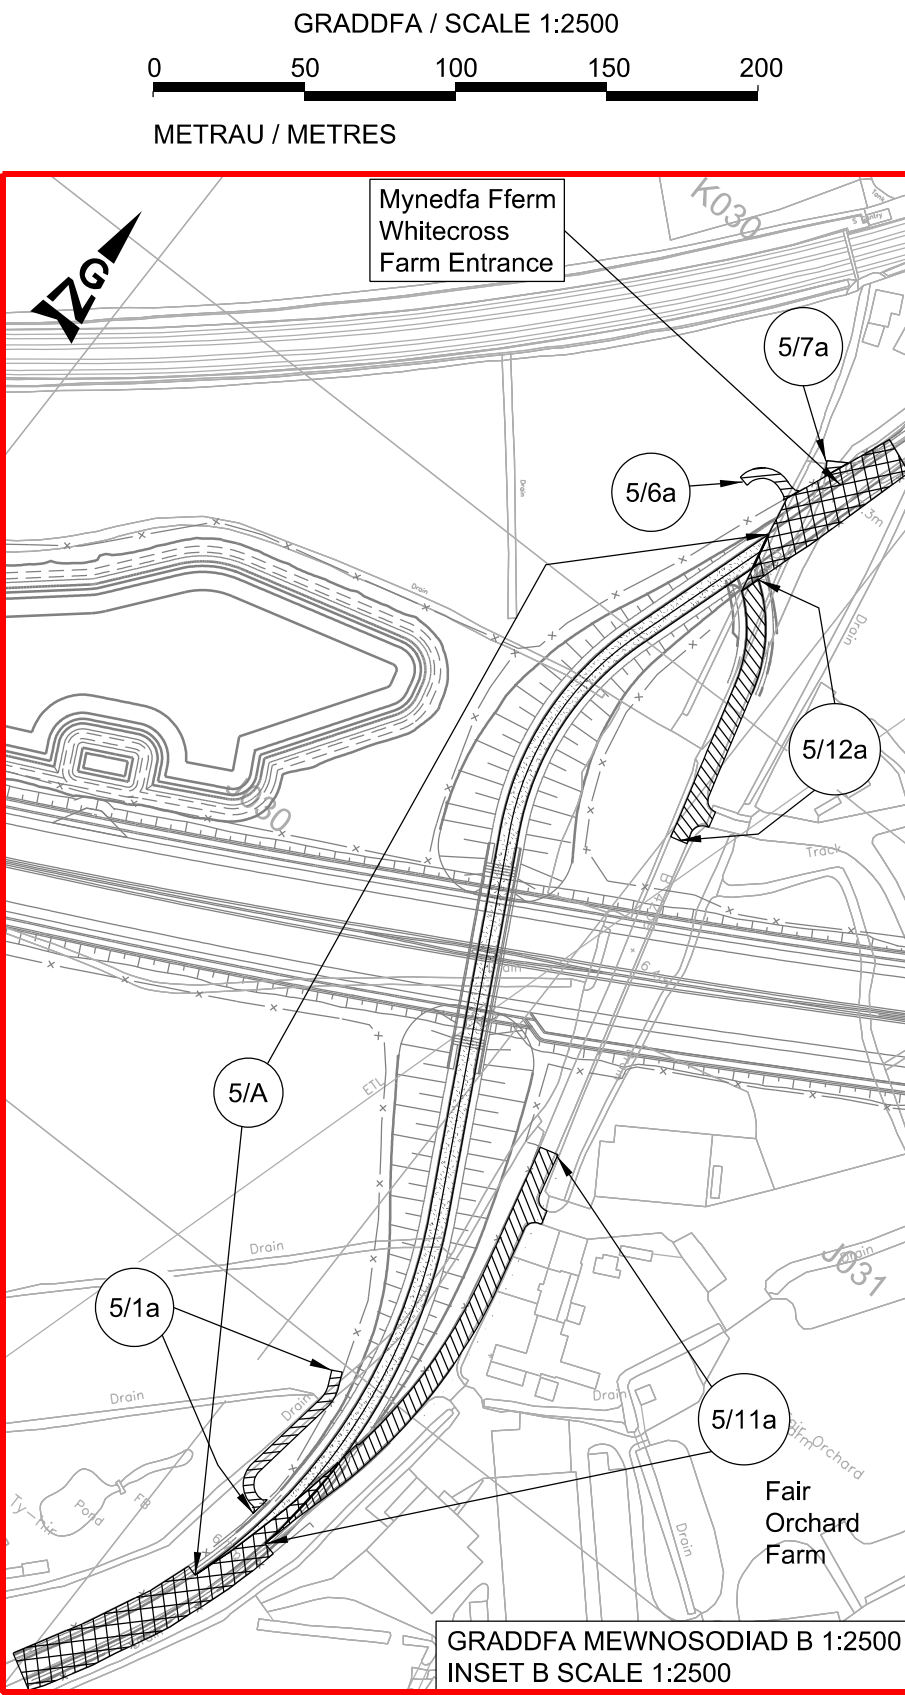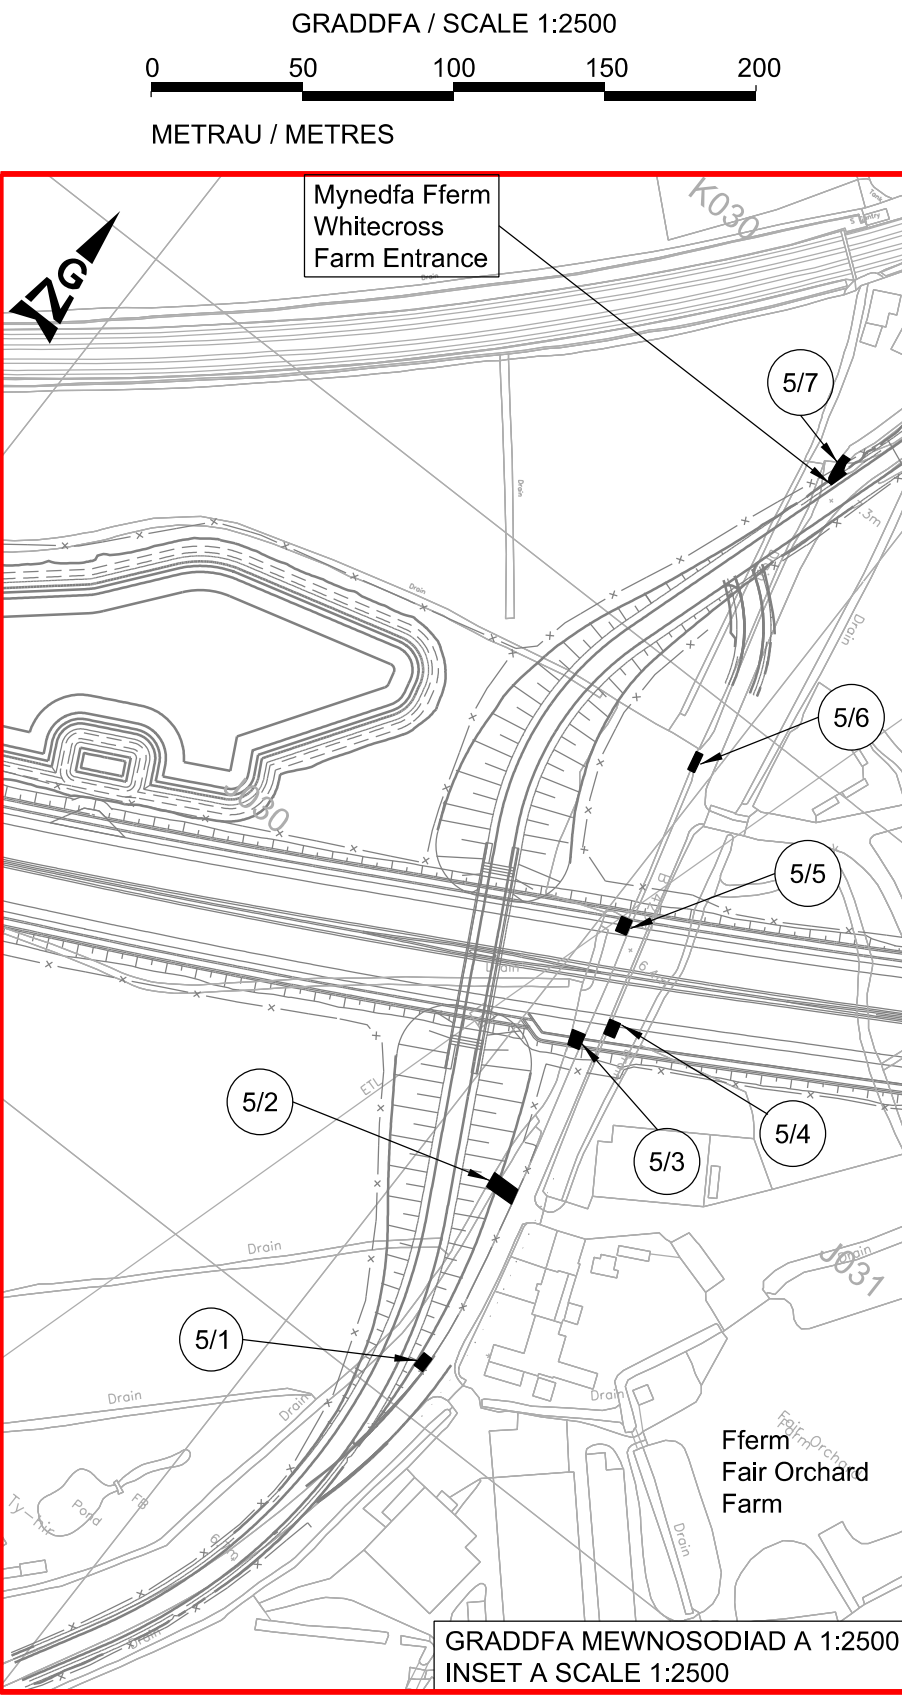

Llwybr cyhoedus newydd 5/B i gyd-fodoli â mynedfa breifat newydd 5/13a.
New public footpath 5/B to be co-existent with new private means of access 5/13a.

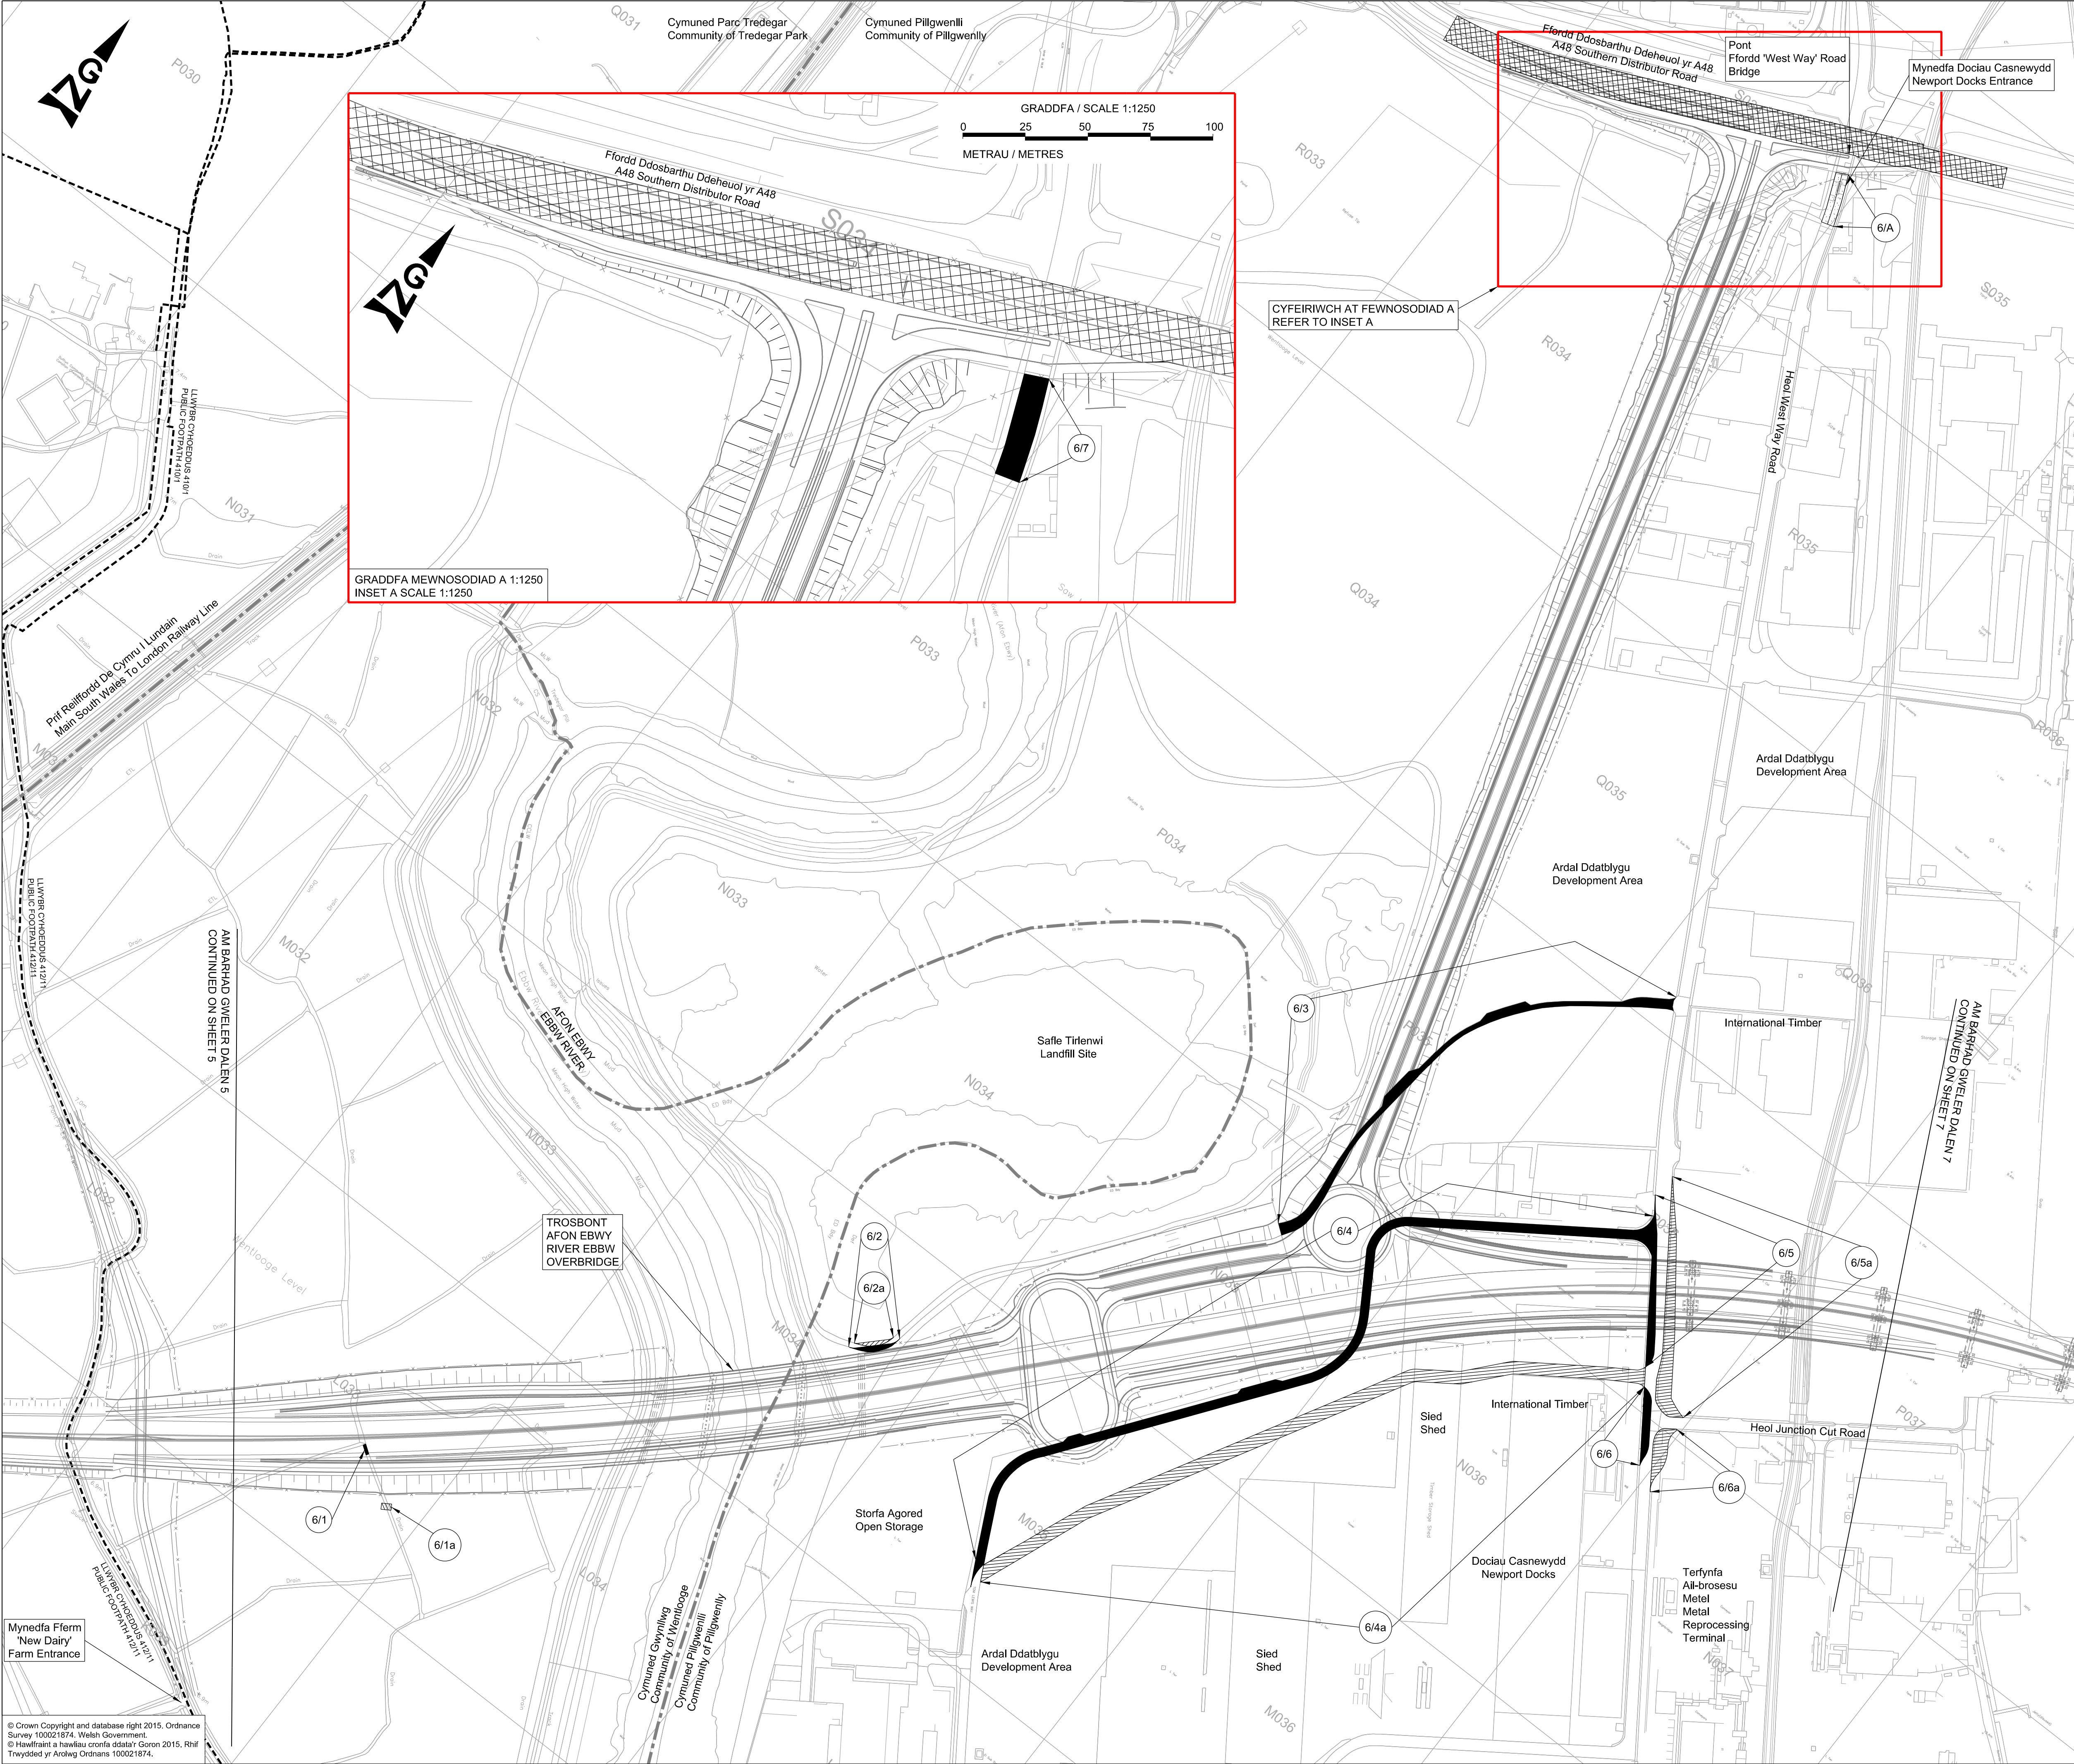

CYNLLUN O'R LLEOLIAD
LOCATION PLAN

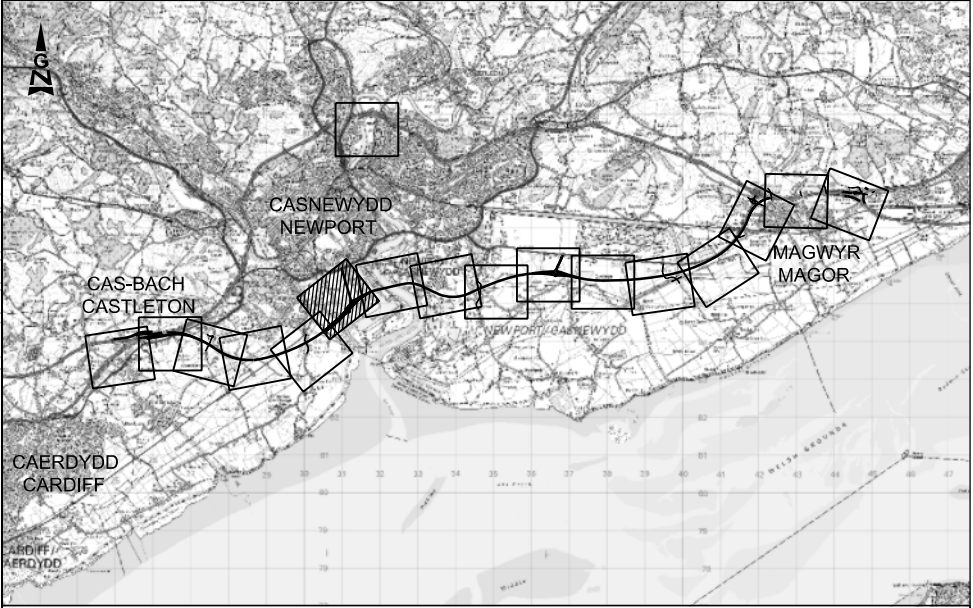

NODIADAU ER GWYBODAETH:
NOTES FOR INFORMATION:


- FFIN CYNGOR TREF A CHYMUNED
TOWN AND COMMUNITY COUNCIL BOUNDARY
- FFIN Y FFORDD ARBENNIG/GEFNFFORDD
SPECIAL ROAD/TRUNK ROAD BOUNDARY
- FFORDD GYHOEDDUS
PUBLIC RIGHT OF WAY
- RHIFAU TIR CAEEDIG PENODOL I'R CYNLLUN
ENCLOSURE NUMBERS SPECIFIC TO THE SCHEME
- FFIN SIROL
COUNTY BOUNDARY

LLWYBR Y DRAFFORDD NEWYDD:
ROUTE OF NEW MOTORWAY:

- LLWYBR Y DRAFFORDD
NEWYDD AR ARGLAUDD
ROUTE OF NEW MOTORWAY
- LLWYBR Y DRAFFORDD
NEWYDD MEWN CLODDIAD
ROUTE OF NEW MOTORWAY
ROAD ON EMBANKMENT
- LLWYBR Y DRAFFORDD
NEWYDD MEWN CLODDIAD
ROUTE OF NEW MOTORWAY
ROAD IN CUTTING

ALLWEDD:
KEY:


- M4 / A48(M) / M48
Y FFYRDD ARBENNIG PRESENNOL
EXISTING SPECIAL ROADS
- PRIFFORDD NEWYDD
NEW HIGHWAY
- PRIFFORDD I'W GWELLA
HIGHWAY TO BE IMPROVED
- PRIFFORDD I'W CHAU
HIGHWAY TO BE STOPPED UP
- MYNEDFA BREIFAT NEWYDD
NEW PRIVATE MEANS OF ACCESS
- MYNEDFA BREIFAT I'W CHAU
PRIVATE MEANS OF ACCESS TO BE STOPPED UP
- PRIFFORDD DROS DRO
TEMPORARY HIGHWAY

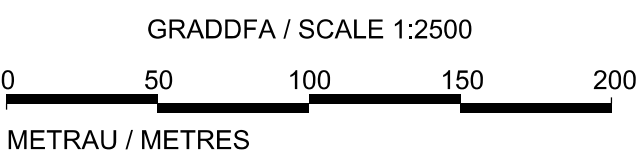

GORCHYMYN TRAFFORDD YR M4 (CYFFORDD 23
(MAN I'R DWYRAIN O FAGWYR) I FAN I'R
GORLLEWIN O GYFFORDD 29 (CAS-BACH) A
FFYRDD CYSYLLTU) A THRAFFORDD YR M48
(FFORDD GYSYLLTU CYFFORDD 23 (MAN I'R
DWYRAIN O FAGWYR)) A CHEFNFFORDD
LLUNDAIN I ABERGWAUN (MAN I'R DWYRAIN O
FAGWYR I GAS-BACH) (FFYRDD YMYL) 201-

THE M4 MOTORWAY (JUNCTION 23
(EAST OF MAGOR) TO WEST OF JUNCTION 29
(CASTLETON) AND CONNECTING ROADS) AND
THE M48 MOTORWAY (JUNCTION 23 (EAST OF
MAGOR) CONNECTING ROAD) AND THE LONDON
TO FISHGUARD TRUNK ROAD (EAST OF MAGOR
TO CASTLETON) (SIDE ROADS) ORDER 201-


CYNLLUN O'R SAFLE 6
SITE PLAN 6

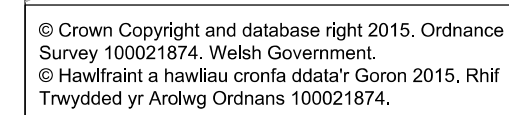

	FFIN CYNGOR TREF A CHYMUND TOWN AND COMMUNITY COUNCIL BOUNDARY
	FFIN Y FFORDD ARBENNIG/GEFNFFORDD SPECIAL ROAD/TRUNK ROAD BOUNDARY
	FFORDD GYHOEDDUS PUBLIC RIGHT OF WAY
	RHIFAU TIR CAEDEDIG PENODOL I'R CYNLLUN ENCLOSURE NUMBERS SPECIFIC TO THE SCH
	FFIN SIROL COUNTY BOUNDARY

LLWYBR Y DRAFFORDD		LLWYBR Y DRAFFORDD
NEWYDD AR ARGLAWDD		NEWYDD MEWN CLODDIAD
ROUTE OF NEW MOTORWAY		ROUTE OF NEW MOTORWAY
ROAD ON EMBANKMENT		ROAD IN CUTTING


M4 / A48(M) / M48	Y FYRDD ARBENNIG PRESENNOL EXISTING SPECIAL ROADS
	PRIFFORDD NEWYDD NEW HIGHWAY
	PRIFFORDD I'W GWELLA HIGHWAY TO BE IMPROVED
	PRIFFORDD I'W CHAU HIGHWAY TO BE STOPPED UP
	MYNEDFA BREIFAT NEWYDD NEW PRIVATE MEANS OF ACCESS
	MYNEDFA BREIFAT I'W CHAU PRIVATE MEANS OF ACCESS TO BE STOPPED UP
	PRIFFORDD DROS DRO TEMPORARY HIGHWAY

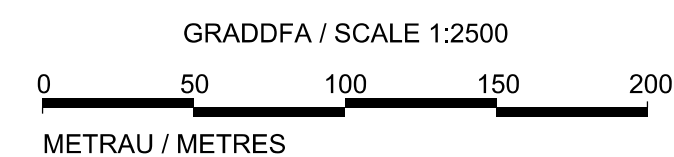

GORCHYMYN TRAFFORDD YR M4 (CYFFORDD 23
(MAN I'R DWYRAIN O FAGWYR)) I FAN I'R
GORLLEWIN O GYFFORDD 29 (CAS-BACH) A
FFYRDD CYSYLLTU A THRAFFORDD YR M48
(FFORDD GYSYLLTU CYFFORDD 23 (MAN I'R
DWYRAIN O FAGWYR)) A CHEFNFFORDD
LLUNDAIN I ABERGWAUN (MAN I'R DWYRAIN O
FAGWYR I GAS-BACH) (FFYRDD YMYL) 201-

THE M4 MOTORWAY (JUNCTION 23 (EAST OF MAGOR) TO WEST OF JUNCTION 29 (CASTLETON) AND CONNECTING ROADS) AND THE M48 MOTORWAY (JUNCTION 23 (EAST OF MAGOR) CONNECTING ROAD) AND THE LONDON TO FISHGUARD TRUNK ROAD (EAST OF MAGOR TO CASTLETON) (SIDE ROADS) ORDER 201-

CYNLLUN O'R SAFLE 7
SITE PLAN 7

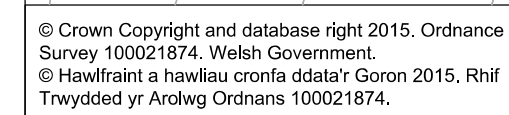

FFIN CYNGOR TREF A CHYMUND
TOWN AND COMMUNITY COUNCIL BOUNDARY

FFIN Y FFORDD ARBENNIG/GEFNFFORDD
SPECIAL ROAD/TRUNK ROAD BOUNDARY



FFORDD GYHOEDDUS
PUBLIC RIGHT OF WAY


RHIFAU TIR CAEIDIG PENODOL I'R CYNLLUN
ENCLOSURE NUMBERS SPECIFIC TO THE SC

FFIN SIROL
COUNTY BOUNDARY

LLWYBR Y DRAFFORDD		LLWYBR Y DRAFFORDD
NEWYDD AR ARGLAWDD		NEWYDD MEWN CLODDIAD
ROUTE OF NEW MOTORWAY		ROUTE OF NEW MOTORWAY
ROAD ON EMBANKMENT		ROAD IN CUTTING

M4 / A48(M) / M48 Y FFYRDD ARBENNIG PRESENNOL
EXISTING SPECIAL ROADS

  
	PRIFFFORDD NEWYDD NEW HIGHWAY
	PRIFFFORDD I'W GWELLA HIGHWAY TO BE IMPROVED
	PRIFFFORDD I'W CHAU HIGHWAY TO BE STOPPED UP
	MYNEDFA BREIFAT NEWYDD NEW PRIVATE MEANS OF ACCESS
	MYNEDFA BREIFAT I'W CHAU PRIVATE MEANS OF ACCESS TO BE STOPPED UP
	PRIFFFORDD DROS DRO TEMPORARY HIGHWAY

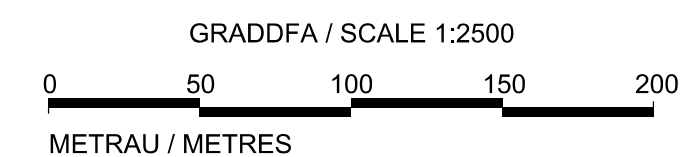


GORCHYMYN TRAFFORDD YR M4 (CYFFORDD 23
(MAN I'R DWYRAIN O FAGWYR)) I FAN I'R
GORLEWIN O GYFFORDD 29 (CAS-BACH) A
FFYRDD CYSYLLTU A THRAFFORDD YR M48
(FFORDD GYSYLLTU CYFFORDD 23 (MAN I'R
DWYRAIN O FAGWYR)) A CHEFNFFORDD
LLUNDAIN I ABERGWAUN (MAN I'R DWYRAIN O
FAGWYR I GAS-BACH) (FFYRDD YMYL) 201-

THE M4 MOTORWAY (JUNCTION 23 (EAST OF MAGOR) TO WEST OF JUNCTION 29 (CASTLETON) AND CONNECTING ROADS) AND THE M48 MOTORWAY (JUNCTION 23 (EAST OF MAGOR) CONNECTING ROAD) AND THE LONDON TO FISHGUARD TRUNK ROAD (EAST OF MAGOR TO CASTLETON) (SIDE ROADS) ORDER 201-

CYNLLUN O'R SAFLE 8
SITE PLAN 8

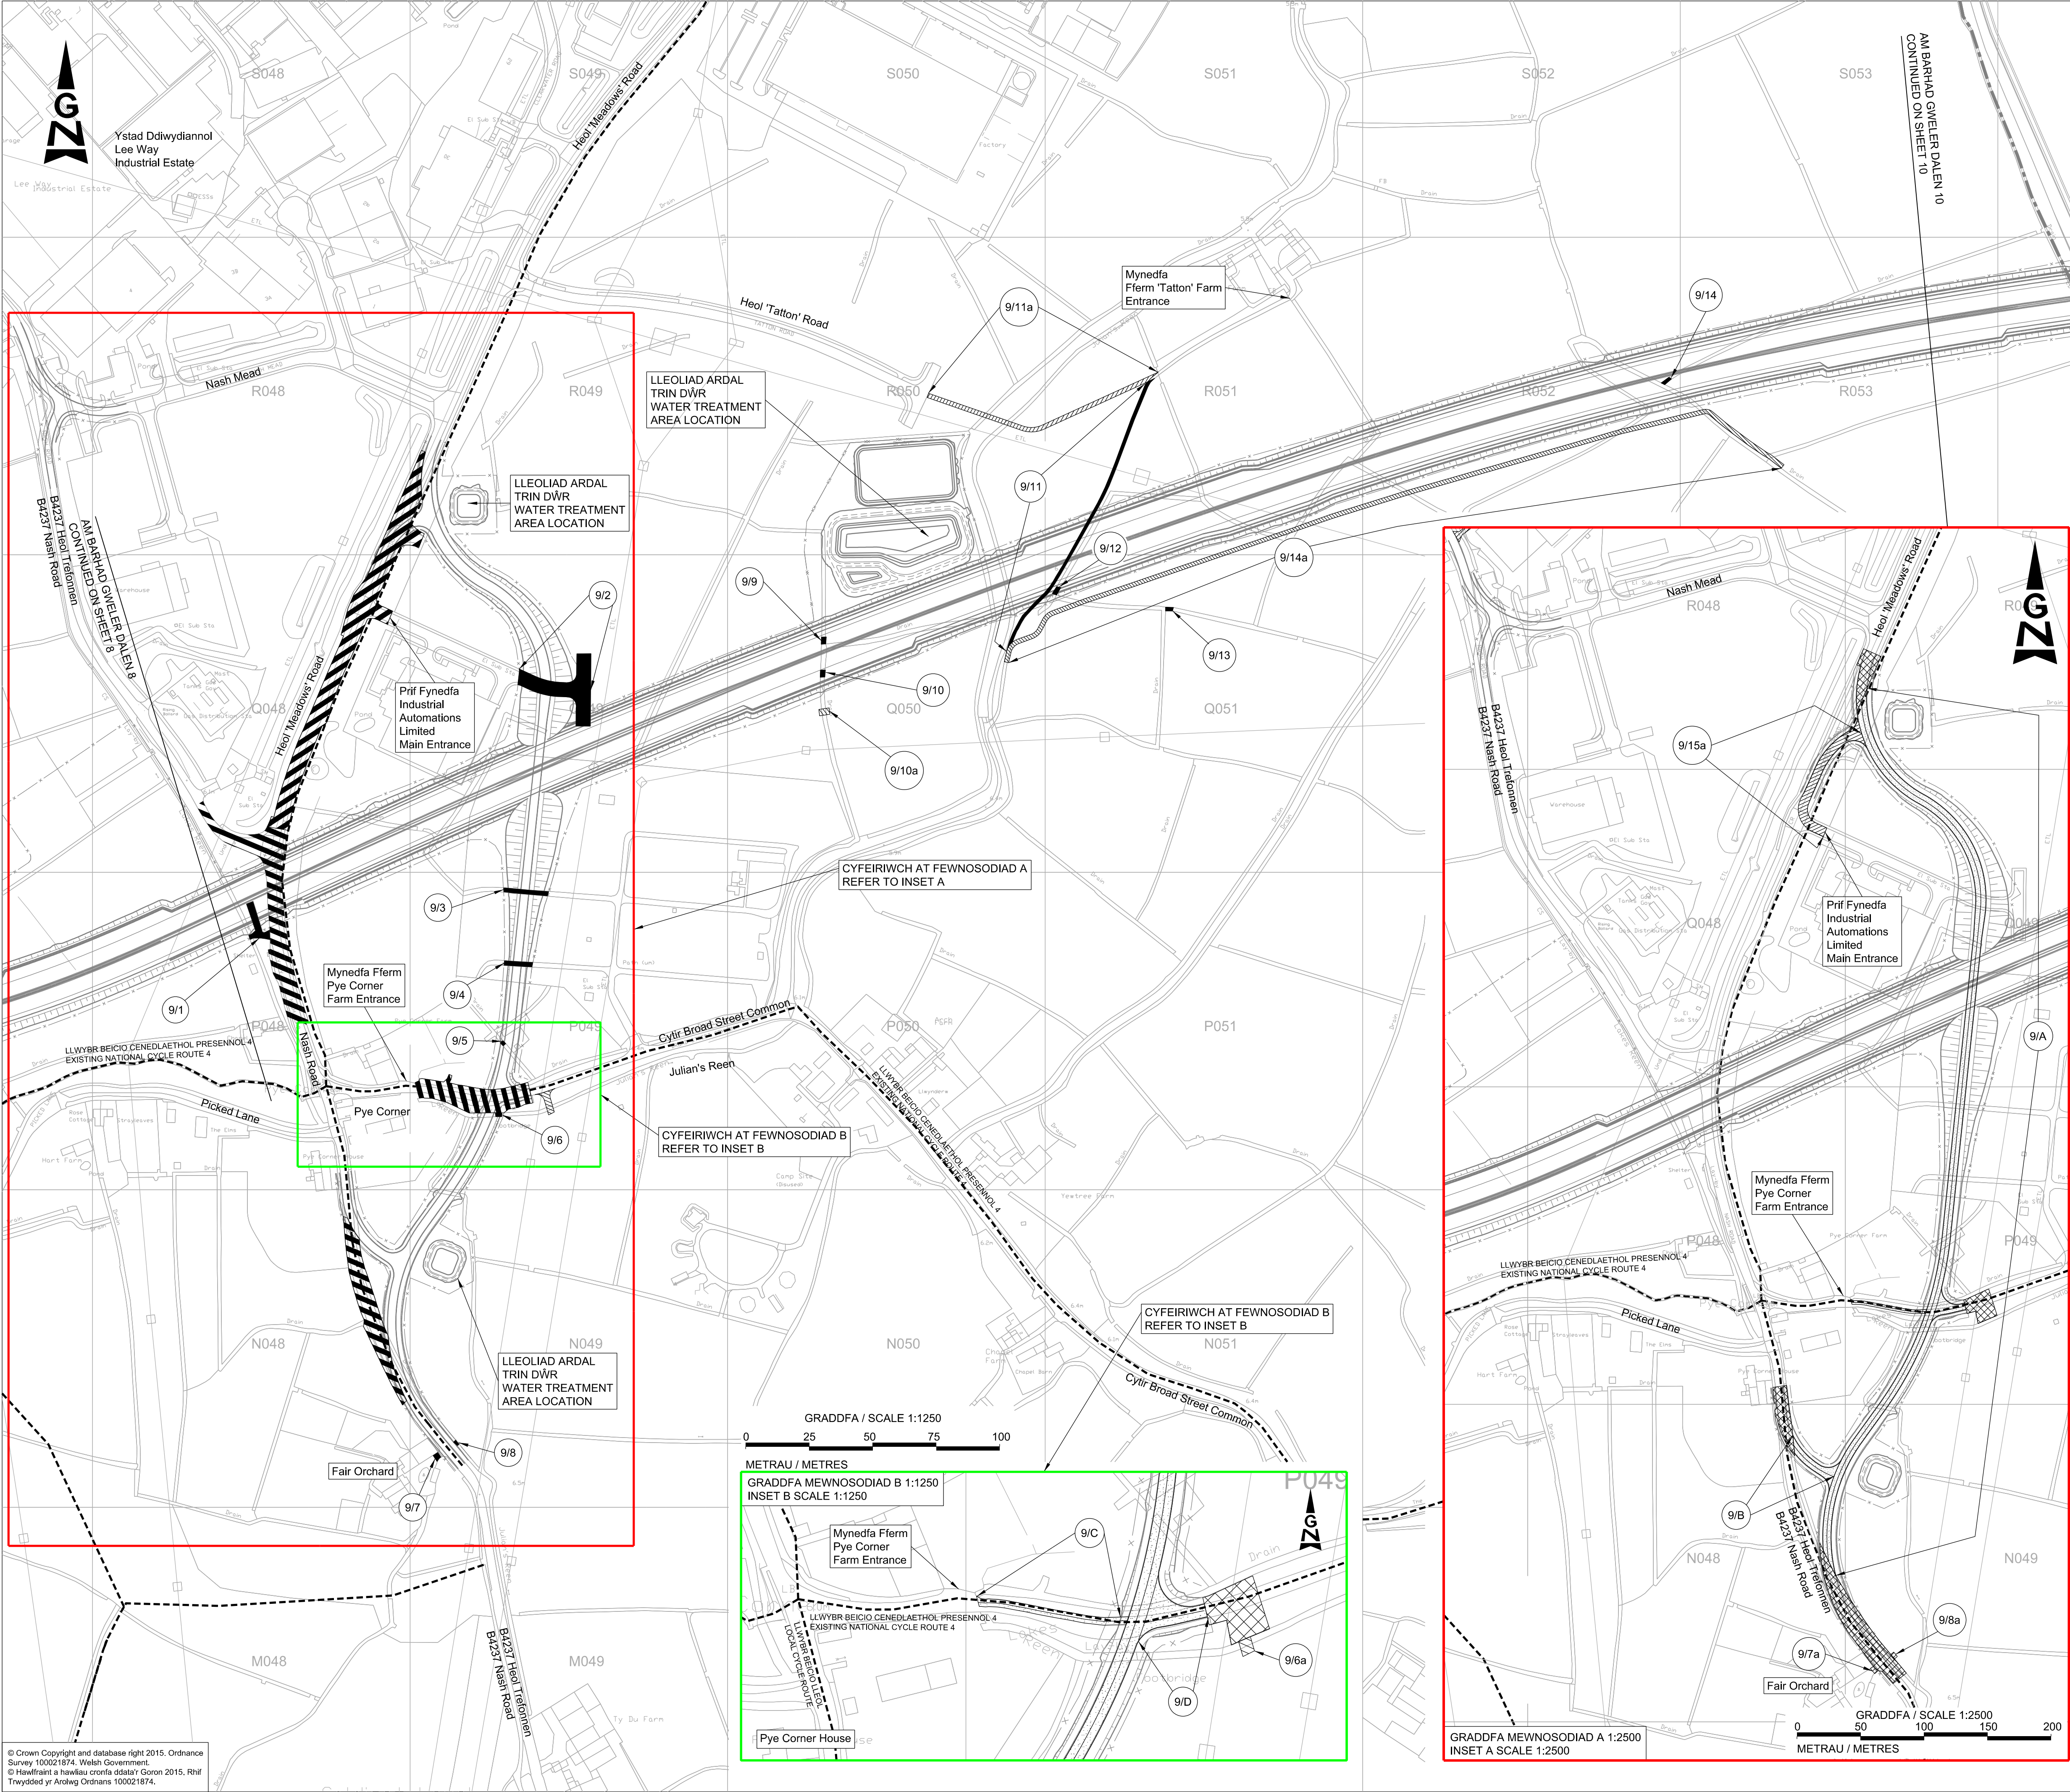

CYNLLUN O'R LLEOLIAD
LOCATION PLAN

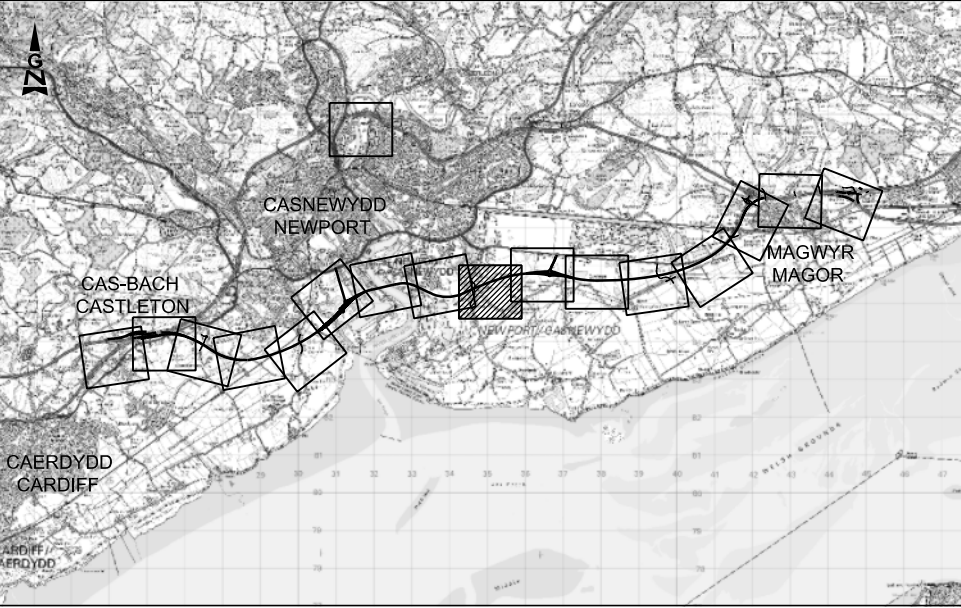

NODIADAU ER GWYBODAETH:
NOTES FOR INFORMATION:


- FFIN CYNGOR TREF A CHYMUNED
TOWN AND COMMUNITY COUNCIL BOUNDARY
- FFIN Y FFORDD ARBENNIG/GEFNFFORDD
SPECIAL ROAD/TRUNK ROAD BOUNDARY
- FFORDD GYHOEDDUS
PUBLIC RIGHT OF WAY
- RHIFAU TIR CAEEDIG PENODOL I'R CYNLLUN
ENCLOSURE NUMBERS SPECIFIC TO THE SCHEME
- FFIN SIROL
COUNTY BOUNDARY

LLWYBR Y DRAFFORDD NEWYDD:
ROUTE OF NEW MOTORWAY:

- LLWYBR Y DRAFFORDD
NEWYDD AR ARGLAWDD
ROUTE OF NEW MOTORWAY
ROAD ON EMBANKMENT
- LLWYBR Y DRAFFORDD
NEWYDD MEWN CLODDIAD
ROUTE OF NEW MOTORWAY
ROAD IN CUTTING

ALLWEDD:
KEY:


- M4 / A48(M) / M48
Y FFRDD ARBENNIG PRESENNOL
EXISTING SPECIAL ROADS
- PRIFFORDD NEWYDD
NEW HIGHWAY
- PRIFFORDD IW GWELLA
HIGHWAY TO BE IMPROVED
- PRIFFORDD IW CHAU
HIGHWAY TO BE STOPPED UP
- MYNEDFA BREIFAT NEWYDD
NEW PRIVATE MEANS OF ACCESS
- MYNEDFA BREIFAT IW CHAU
PRIVATE MEANS OF ACCESS TO BE STOPPED UP
- PRIFFORDD DROS DRO
TEMPORARY HIGHWAY

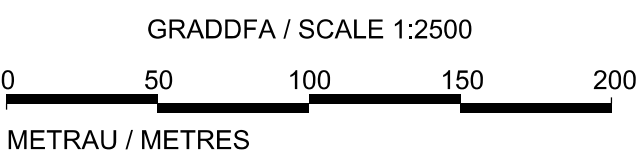

GORCHYMYN TRAFFORDD YR M4 (CYFFORDD 23
(MAN I'R DWYRAIN O FAGWYR) I FAN I'R
GORLLEWIN O GYFFORDD 29 (CAS-BACH) A
FFYRDD CYSYLLTU) A THRAFFORDD YR M48
(FFORDD GYSYLLTU CYFFORDD 23 (MAN I'R
DWYRAIN O FAGWYR)) A CHEFNFFORDD
LLUNDAIN I ABERGWAUN (MAN I'R DWYRAIN O
FAGWYR I GAS-BACH) (FFYRDD YMYL) 201-

THE M4 MOTORWAY (JUNCTION 23
(EAST OF MAGOR) TO WEST OF JUNCTION 29
(CASTLETON) AND CONNECTING ROADS) AND
THE M48 MOTORWAY (JUNCTION 23 (EAST OF
MAGOR) CONNECTING ROAD) AND THE LONDON
TO FISHGUARD TRUNK ROAD (EAST OF MAGOR
TO CASTLETON) (SIDE ROADS) ORDER 201-

CYNLLUN O'R SAFLE 9
SITE PLAN 9

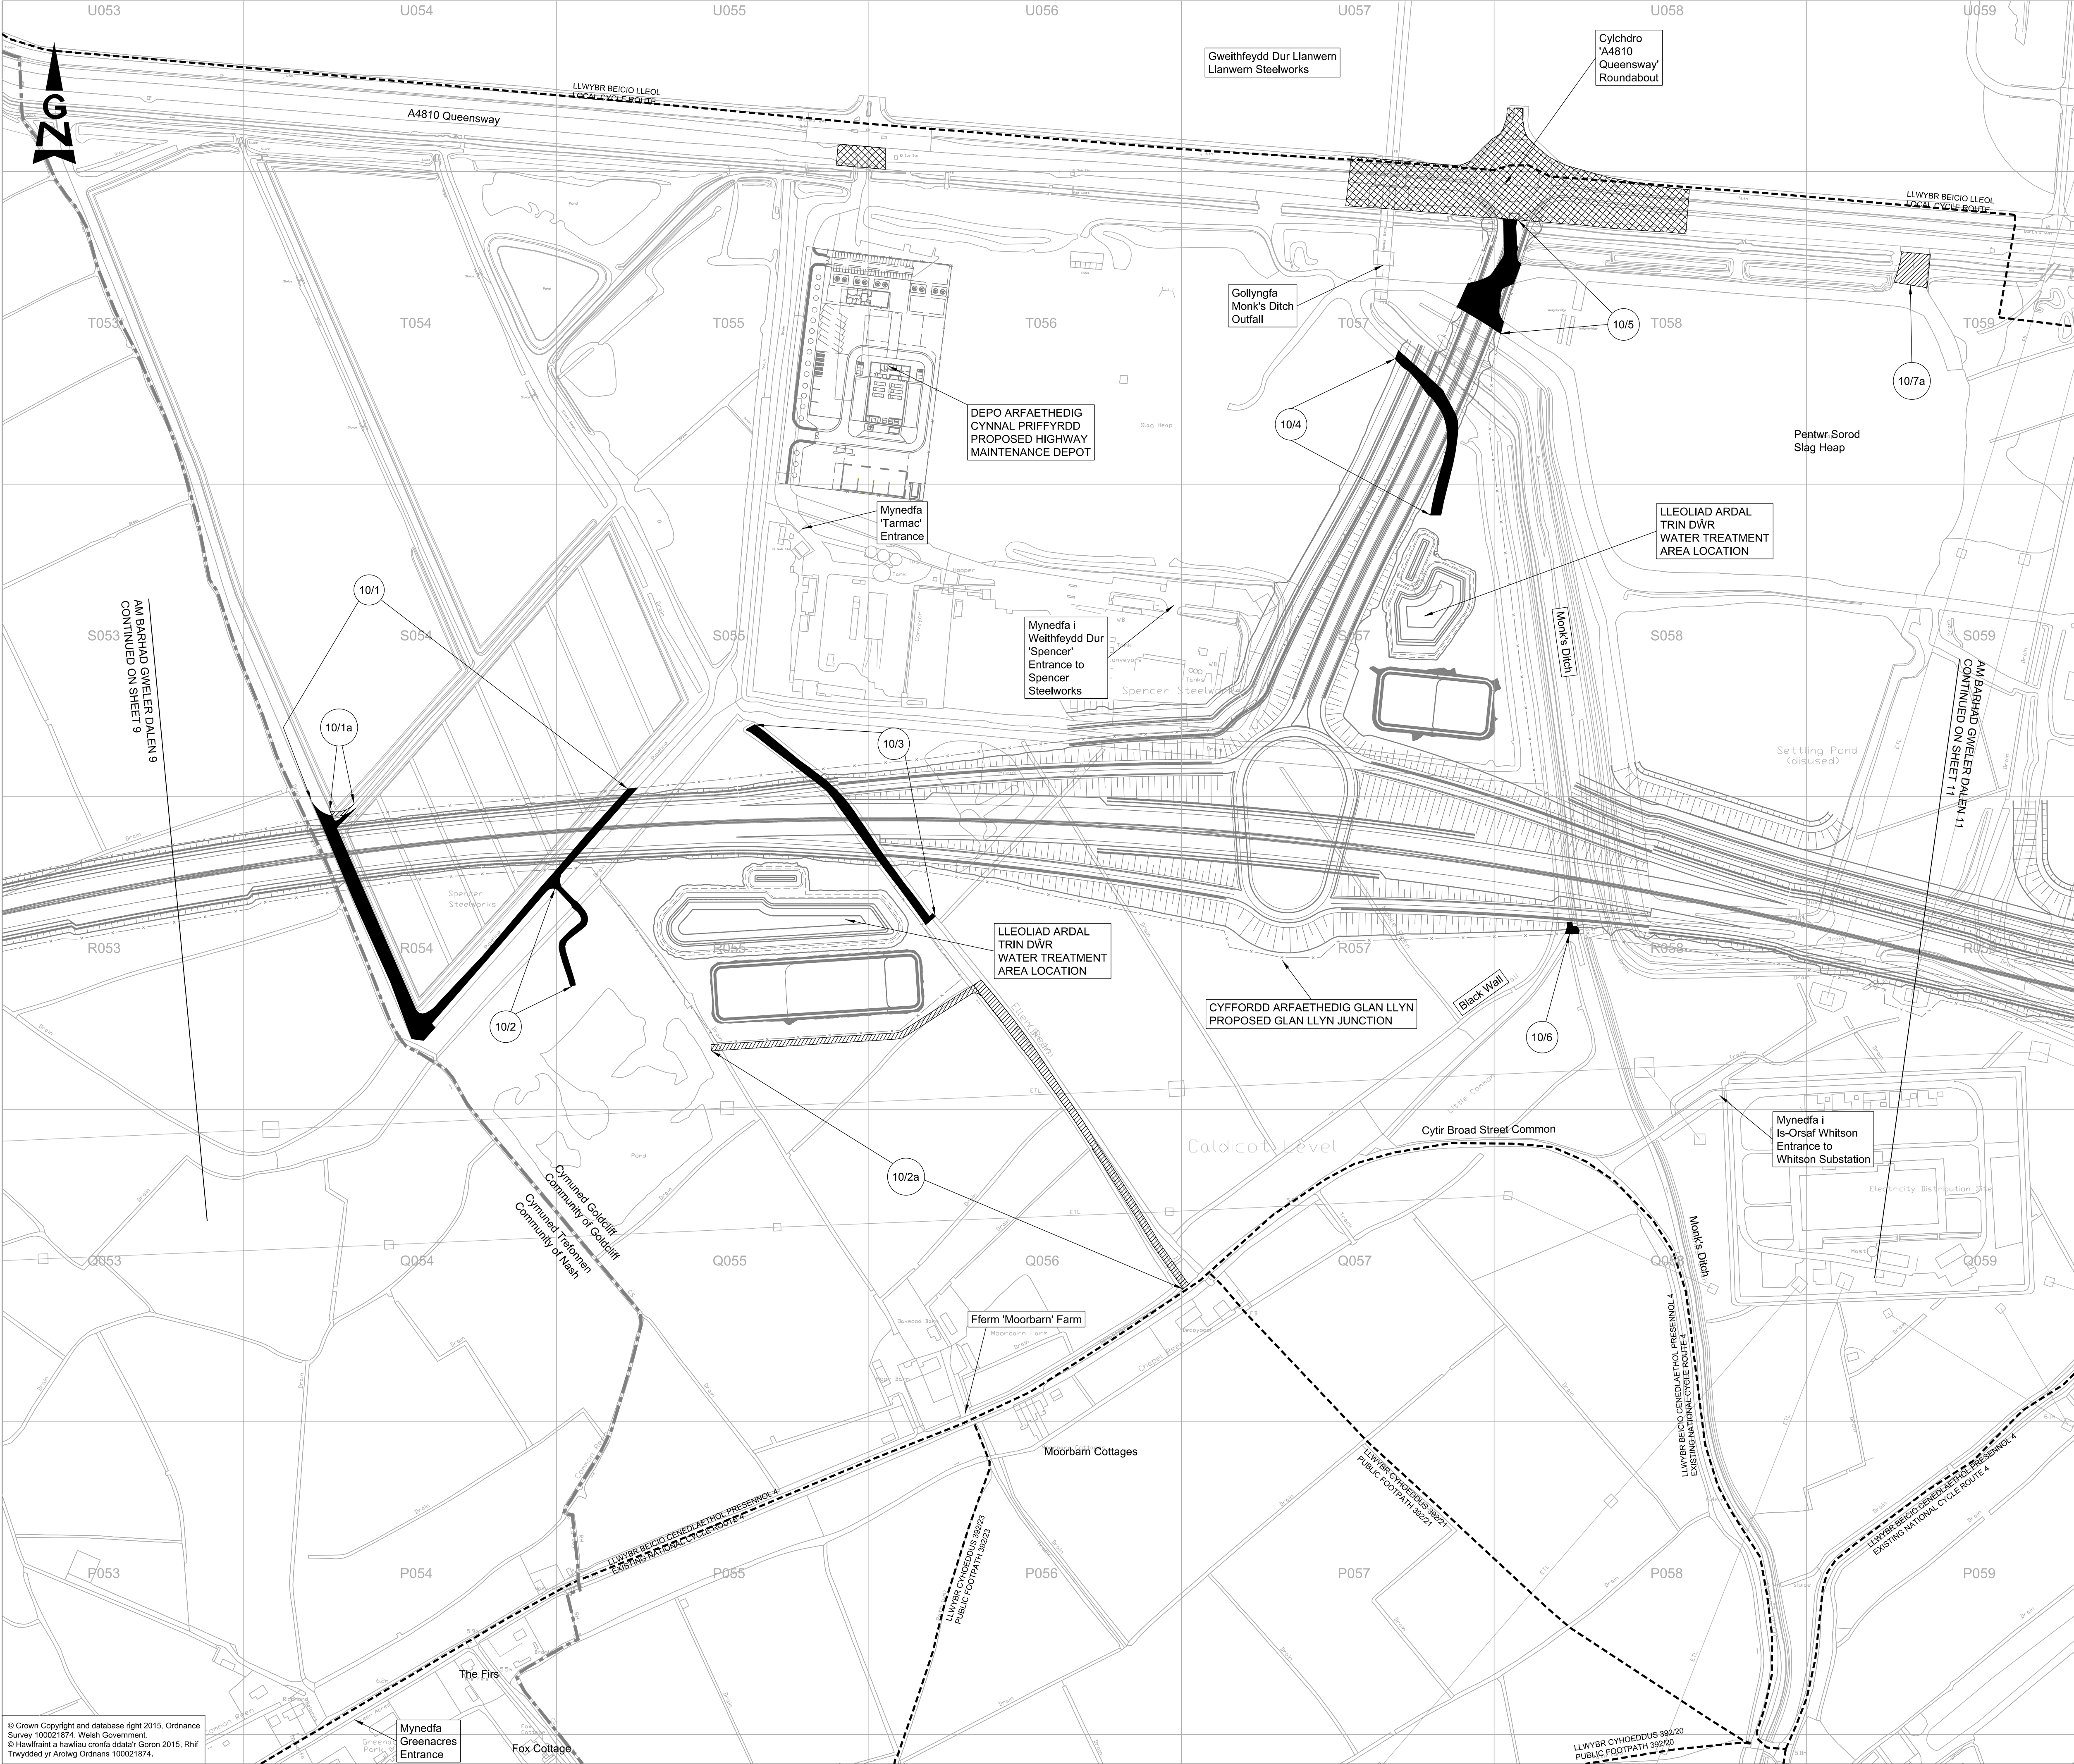

CYNLLUN O'R LLEOLIAD
LOCATION PLAN



NODIADAU ER GWYBODAETH:
NOTES FOR INFORMATION:


- FFIN CYNGOR TREF A CHYMUNED
TOWN AND COMMUNITY COUNCIL BOUNDARY
- FFIN Y FFORDD ARBENNIG/GEFNFFORDD
SPECIAL ROAD/TRUNK ROAD BOUNDARY
- FFORDD GYHOEDDUS
PUBLIC RIGHT OF WAY
- RHIFAU TIR CAEEDIG PENODOL I'R CYNLLUN
ENCLOSURE NUMBERS SPECIFIC TO THE SCHEME
- FFIN SIROL
COUNTY BOUNDARY

LLWYBR Y DRAFFORDD NEWYDD:
ROUTE OF NEW MOTORWAY:

- LLWYBR Y DRAFFORDD
NEWYDD AR ARGLAUDD
ROUTE OF NEW MOTORWAY
ROAD ON EMBANKMENT
- LLWYBR Y DRAFFORDD
NEWYDD MEWN CLODDIAD
ROUTE OF NEW MOTORWAY
ROAD IN CUTTING

ALLWEDD:
KEY:


- M4 / A48(M) / M48
Y FFYRDD ARBENNIG PRESENOL
EXISTING SPECIAL ROADS
- PRIFYRDD NEWYDD
NEW HIGHWAY
- PRIFYRDD I'W GWELLA
HIGHWAY TO BE IMPROVED
- PRIFYRDD I'W CHAU
HIGHWAY TO BE STOPPED UP
- MYNEDFA BREIFAT NEWYDD
NEW PRIVATE MEANS OF ACCESS
- MYNEDFA BREIFAT I'W CHAU
PRIVATE MEANS OF ACCESS TO BE STOPPED UP
- PRIFYRDD DROS DRO
TEMPORARY HIGHWAY

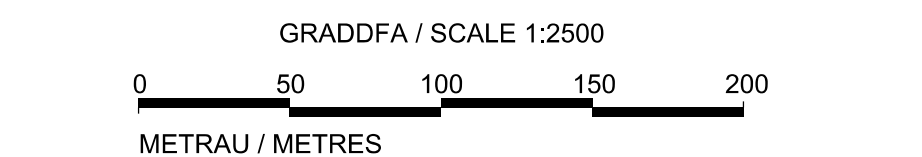


GORCHYMYN TRAFFORDD YR M4 (CYFFORDD 23
(MAN I'R DWYRAIN O FAGWYR) I FAN I'R
GORLLEWIN O GYFFORDD 29 (CAS-BACH) A
FFYRDD CYSYLLTU) A THRAFFORDD YR M48
(FFORDD GYSYLLTU CYFFORDD 23 (MAN I'R
DWYRAIN O FAGWYR)) A CHEFNFFORDD
LLUNDAIN I ABERGWAUN (MAN I'R DWYRAIN O
FAGWYR I GAS-BACH) (FFYRDD YMYL) 201-

THE M4 MOTORWAY (JUNCTION 23
(EAST OF MAGOR) TO WEST OF JUNCTION 29
(CASTLETON) AND CONNECTING ROADS) AND
THE M48 MOTORWAY (JUNCTION 23 (EAST OF
MAGOR) CONNECTING ROAD) AND THE LONDON
TO FISHGUARD TRUNK ROAD (EAST OF MAGOR
TO CASTLETON) (SIDE ROADS) ORDER 201-

CYNLLUN O'R SAFLE 10
SITE PLAN 10

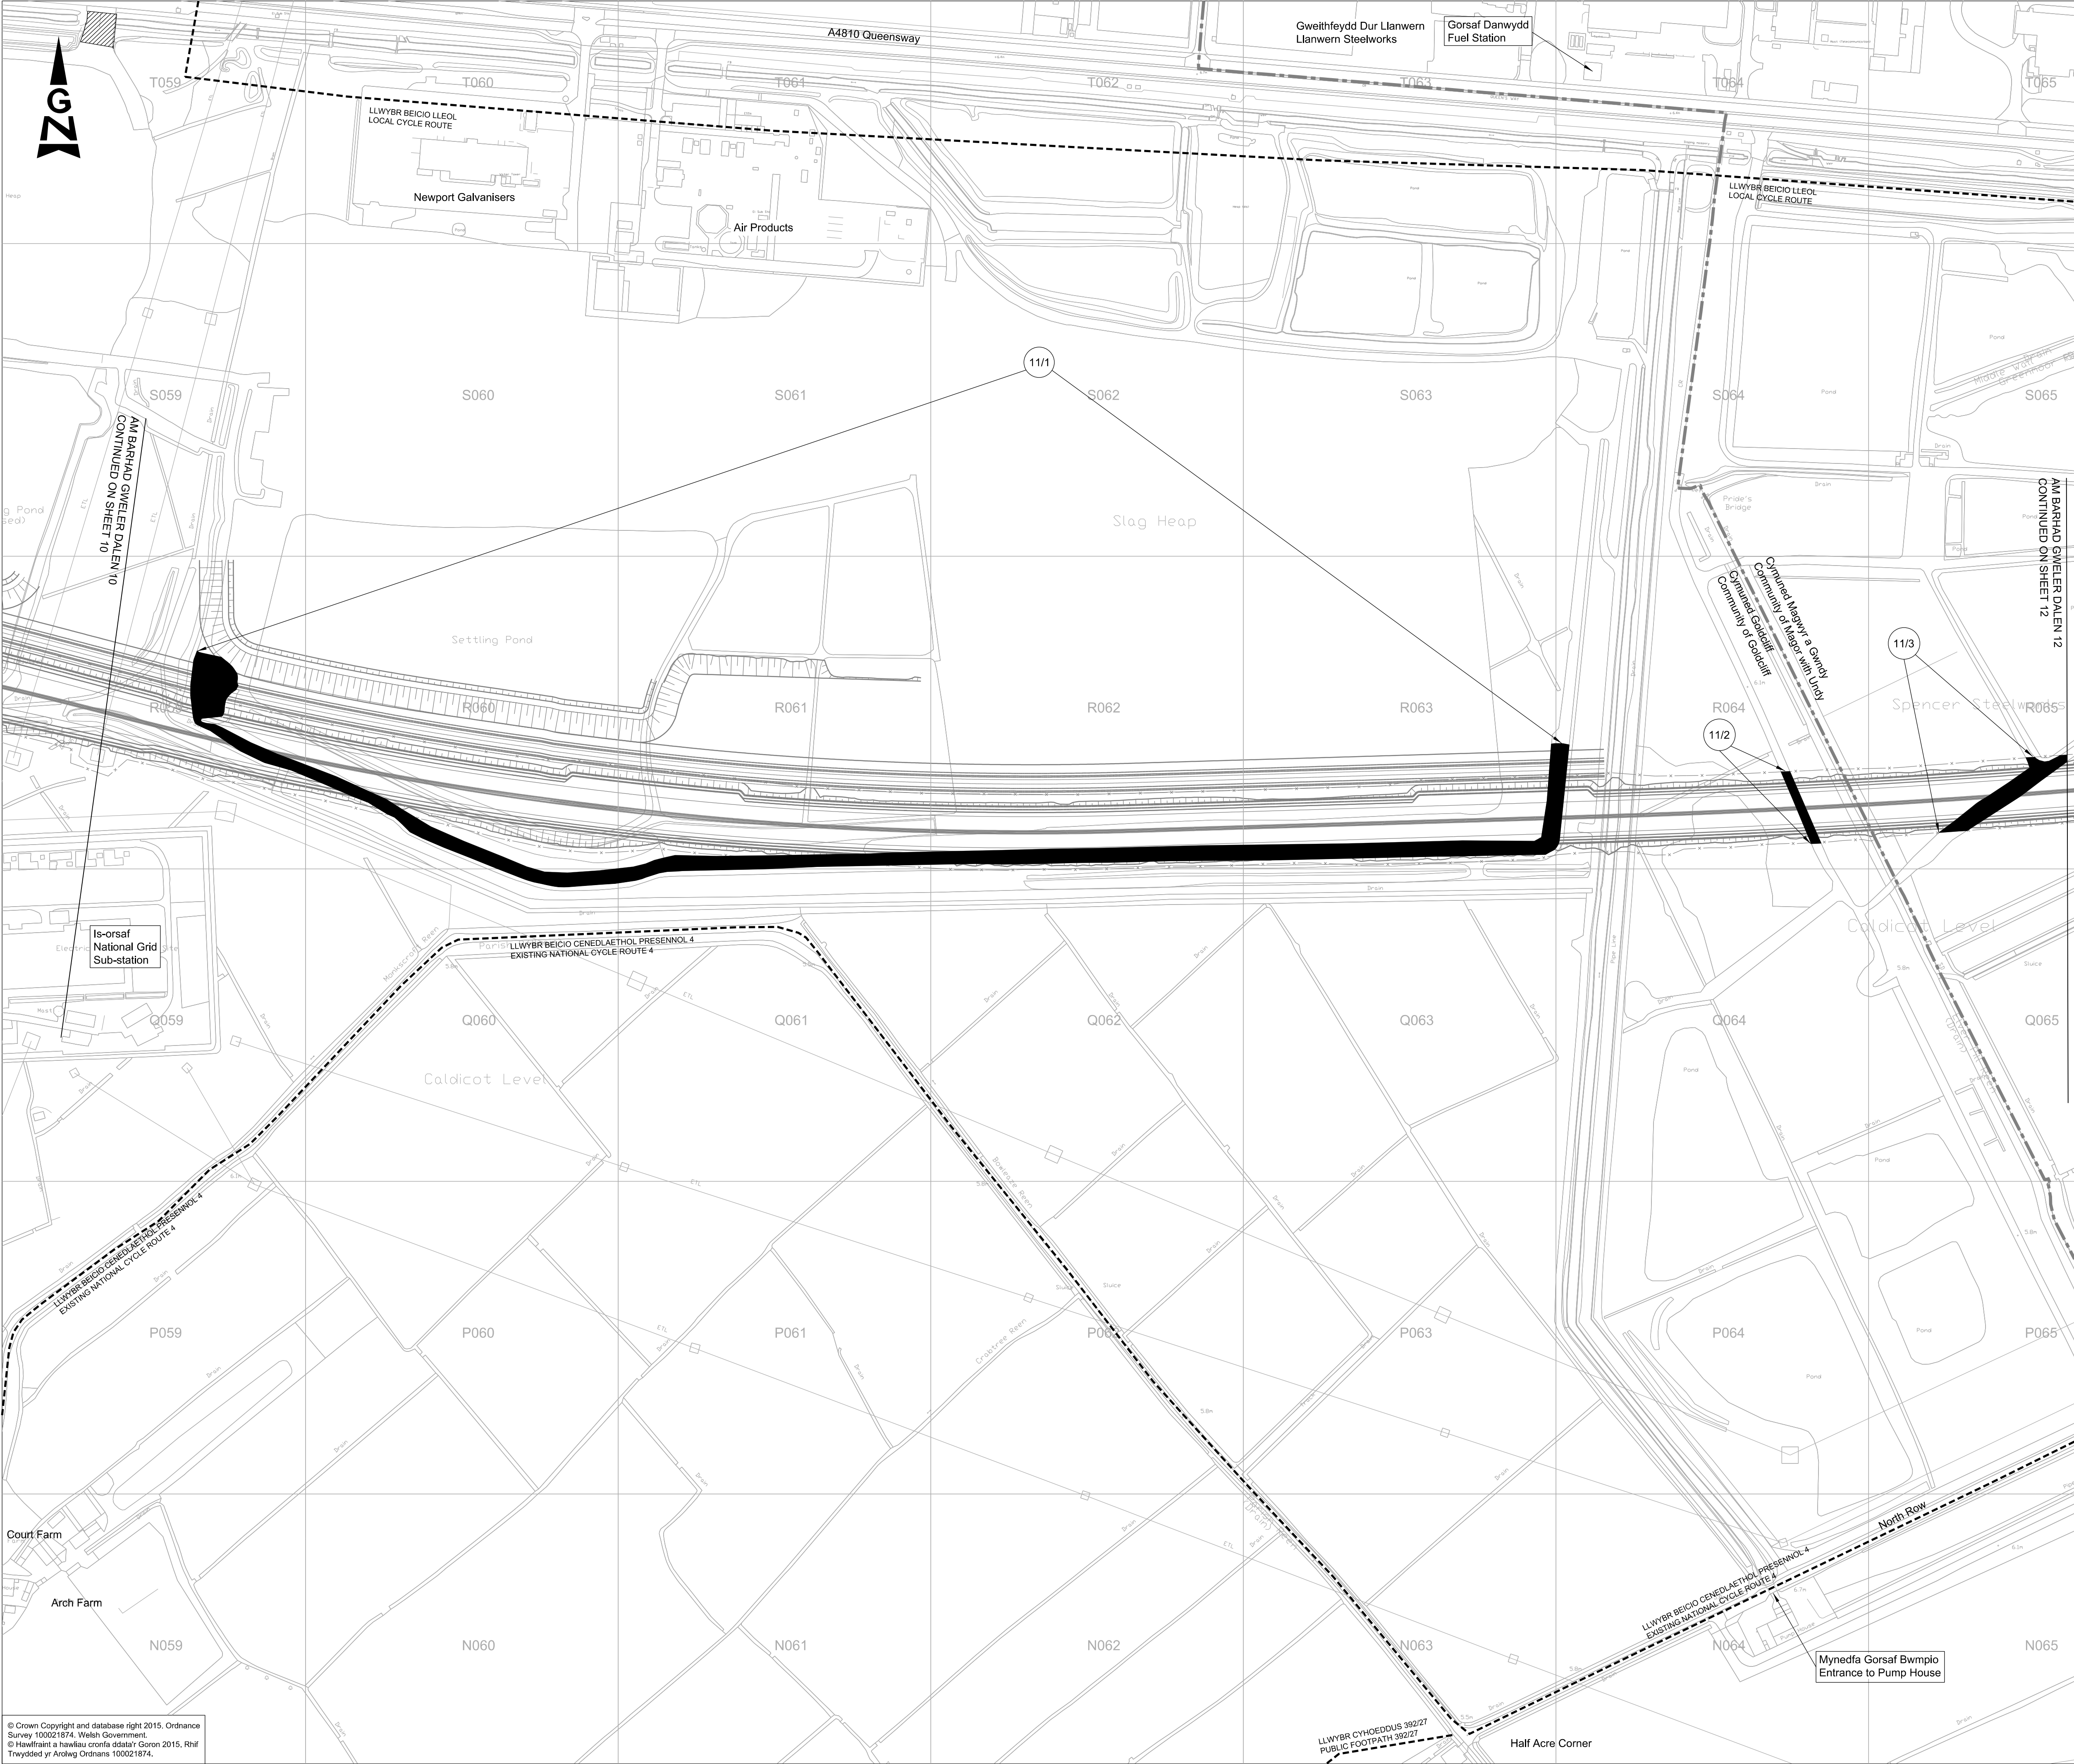

CYNLLUN O'R LLEOLIAD
LOCATION PLAN

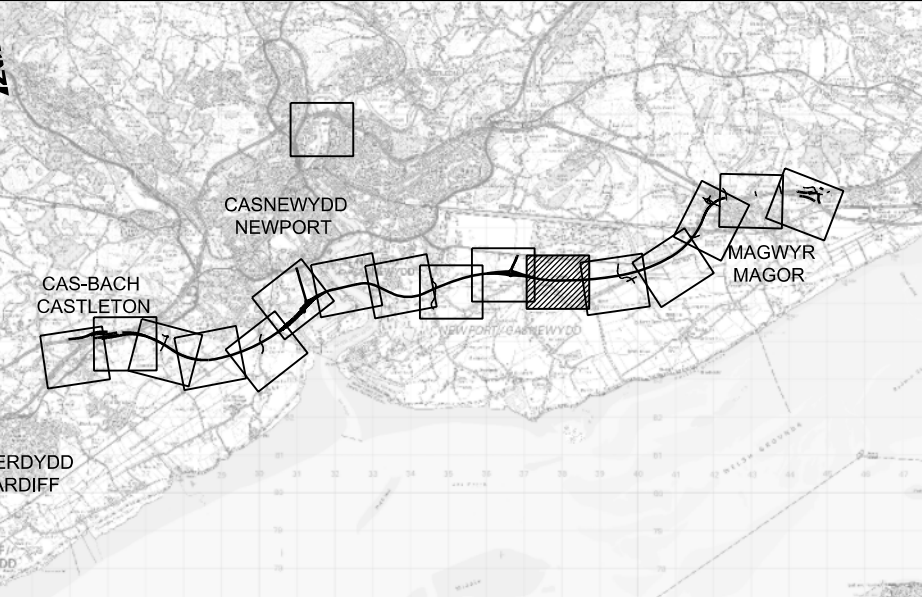

NODIADAU ER GWYBODAETH:
NOTES FOR INFORMATION:

- FFIN CYNGOR TREF A CHYMUNED
TOWN AND COMMUNITY COUNCIL BOUNDARY
- FFIN Y FFORDD ARBENNIG/GEFNFFORDD
SPECIAL ROAD/TRUNK ROAD BOUNDARY
- FFORDD GYHOEDDUS
PUBLIC RIGHT OF WAY
- RHIFAU TIR CAEEDIG PENODOL I'R CYNLLUN
ENCLOSURE NUMBERS SPECIFIC TO THE SCHEME
- FFIN SIROL
COUNTY BOUNDARY

LLWYBR Y DRAFFORDD NEWYDD:
ROUTE OF NEW MOTORWAY:

- LLWYBR Y DRAFFORDD
NEWYDD AR ARGRAWDD
ROUTE OF NEW MOTORWAY
- LLWYBR Y DRAFFORDD
NEWYDD MEWN CLODDIAD
ROUTE OF NEW MOTORWAY
- ROAD ON EMBANKMENT
- ROAD IN CUTTING

ALLWEDD:
KEY:


- M4 / A48(M) / M48 Y FFYRDD ARBENNIG PRESENNOL
EXISTING SPECIAL ROADS
- PRIFFORDD NEWYDD
NEW HIGHWAY
- PRIFFORDD IW GWELLA
HIGHWAY TO BE IMPROVED
- PRIFFORDD IW CHAU
HIGHWAY TO BE STOPPED UP
- MYNEDFA BREIFAT NEWYDD
NEW PRIVATE MEANS OF ACCESS
- MYNEDFA BREIFAT IW CHAU
PRIVATE MEANS OF ACCESS TO BE STOPPED UP
- PRIFFORDD DROS DRO
TEMPORARY HIGHWAY

GRADDFFA / SCALE 1:2500
0 50 100 150 200
METRAU / METRES


GORCHYMYN TRAFFORDD YR M4 (CYFFORDD 23
(MAN I'R DWYRAIN O FAGWYR) I FAN I'R
GORLLEWIN O GYFFORDD 29 (CAS-BACH) A
FFYRDD CYSYLLTU) A THRAFFORDD YR M48
(FFORDD GYSYLLTU CYFFORDD 23 (MAN I'R
DWYRAIN O FAGWYR) A CHEFNFFORDD
LLUNDAIN I ABERGWAUN (MAN I'R DWYRAIN O
FAGWYR I GAS-BACH) (FFYRDD YMYL) 201-

THE M4 MOTORWAY (JUNCTION 23
(EAST OF MAGOR) TO WEST OF JUNCTION 29
(CASTLETON) AND CONNECTING ROADS) AND
THE M48 MOTORWAY (JUNCTION 23 (EAST OF
MAGOR) CONNECTING ROAD) AND THE LONDON
TO FISHGUARD TRUNK ROAD (EAST OF MAGOR
TO CASTLETON) (SIDE ROADS) ORDER 201-

CYNLLUN O'R SAFLE 11
SITE PLAN 11

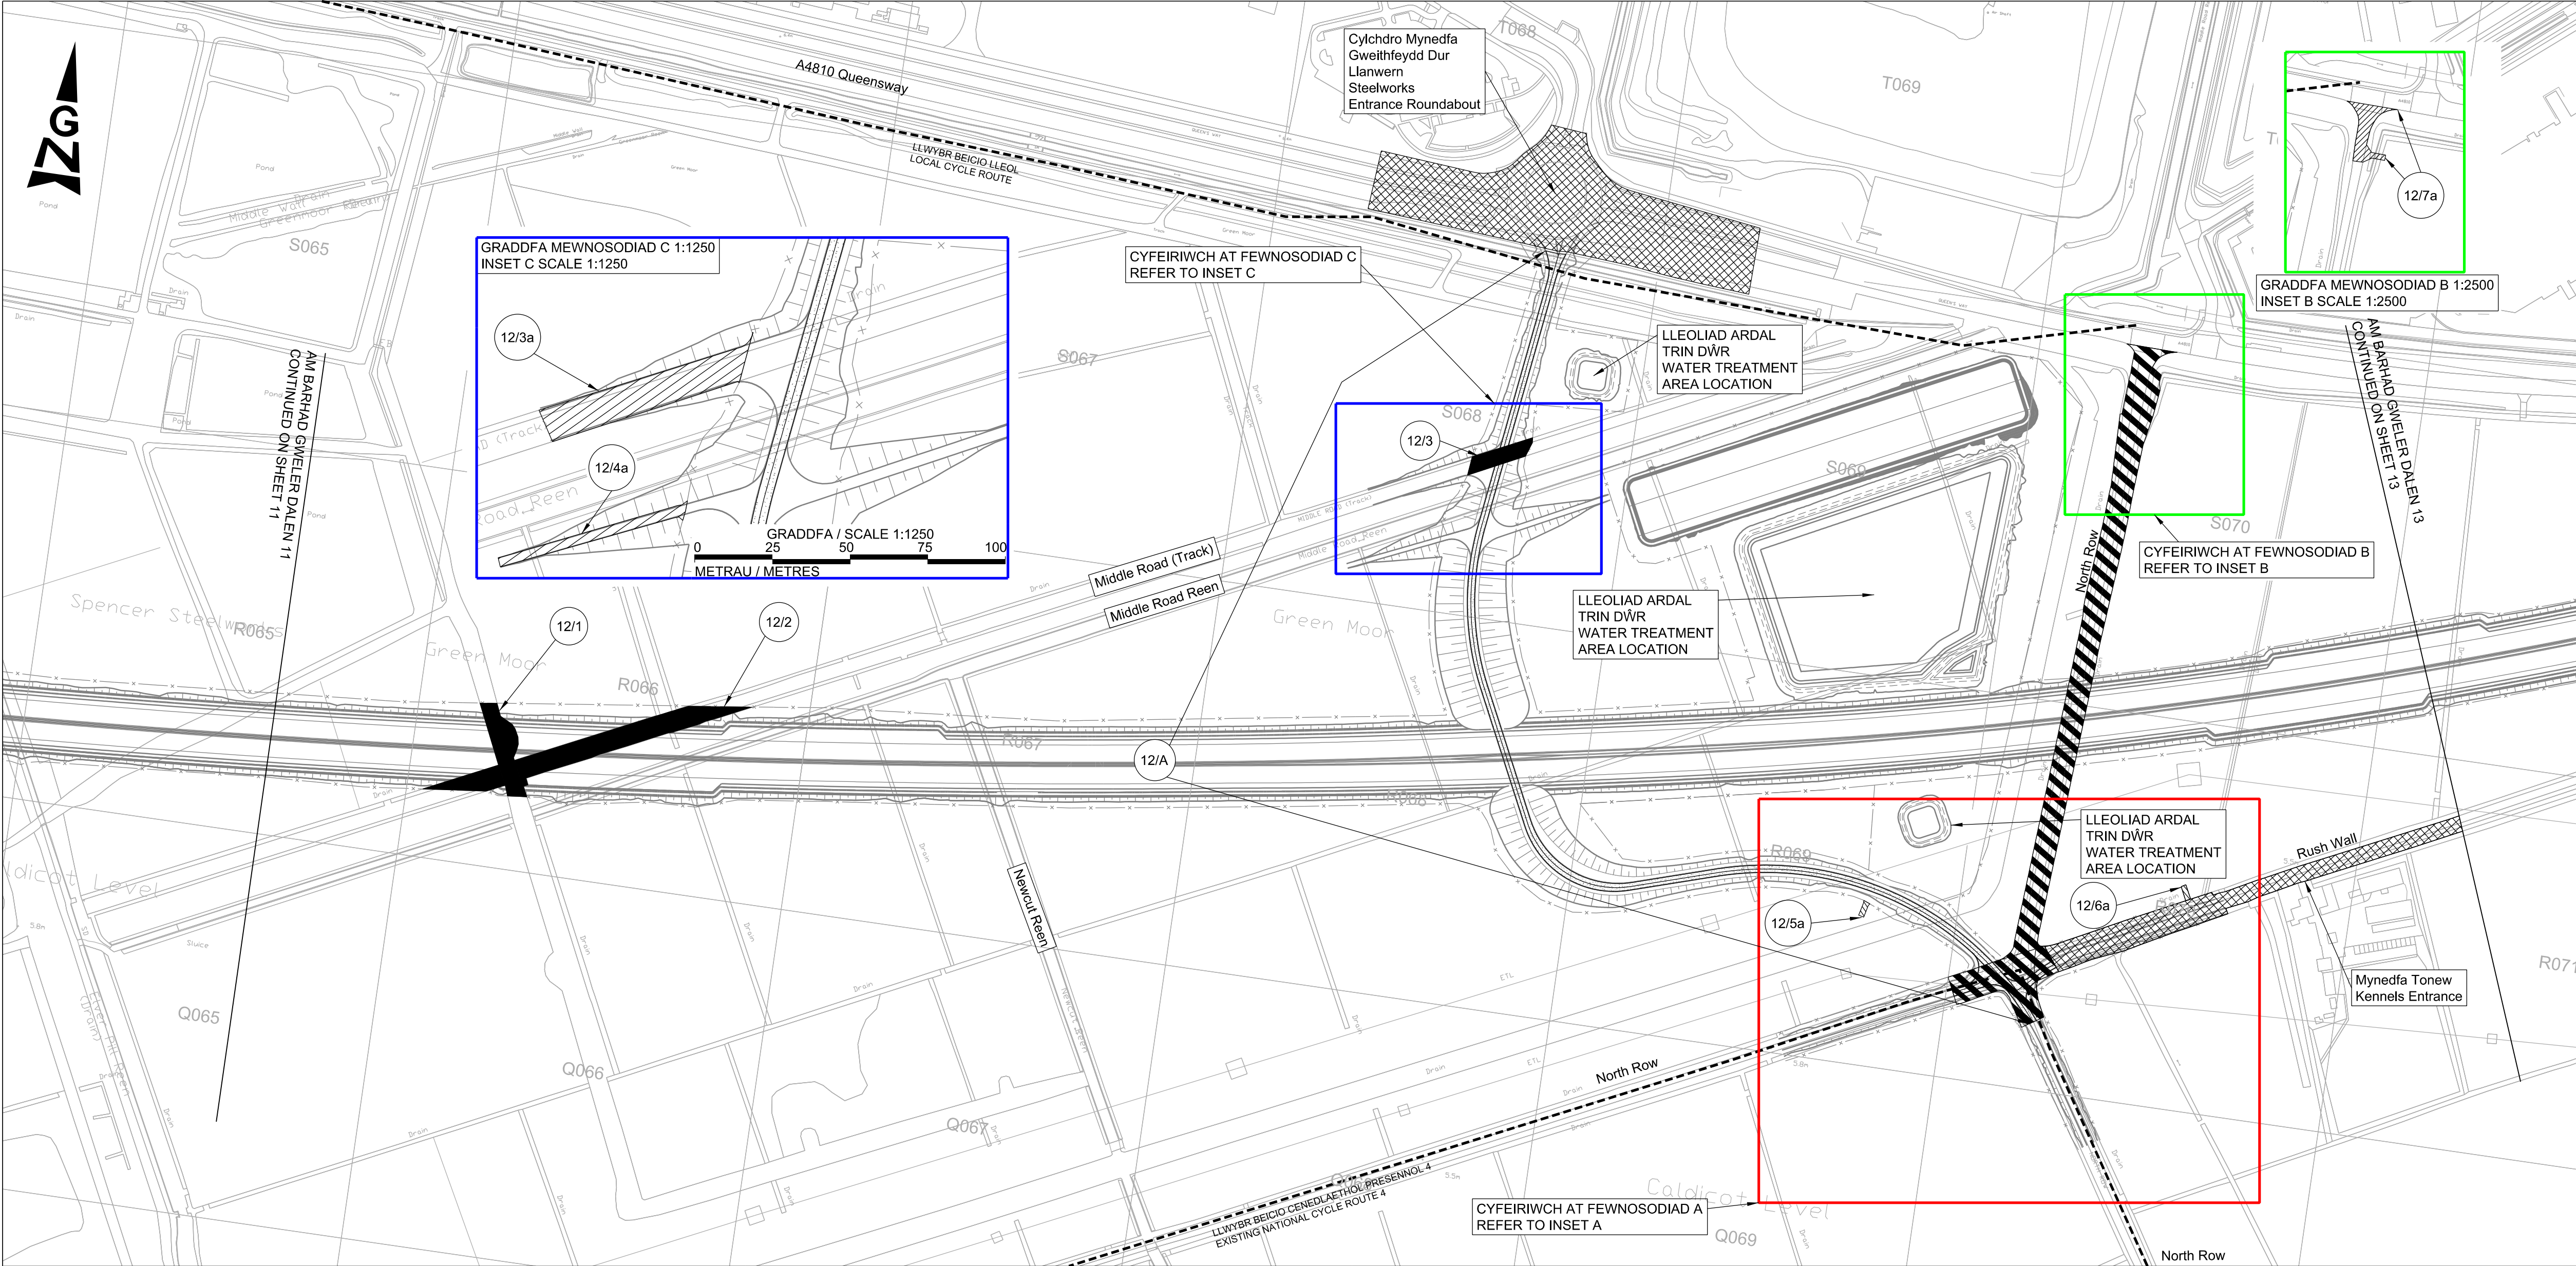

CYNLLUN O'R LLEOLIAD LOCATION PLAN

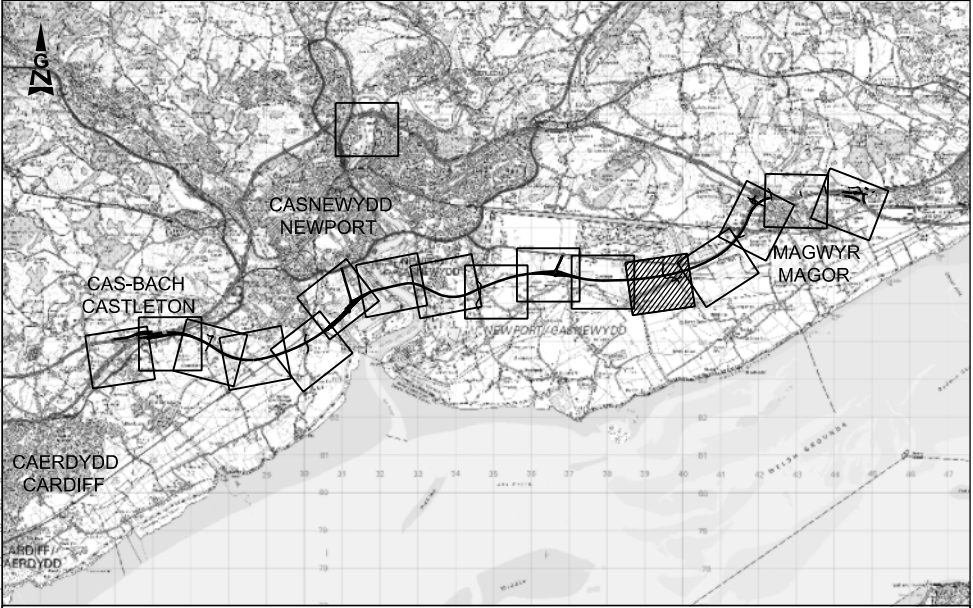

NODIADAU ER GWYBODAETH: NOTES FOR INFORMATION:

- FFIN CYNGOR TREF A CHYMUNED TOWN AND COMMUNITY COUNCIL BOUNDARY
- FFIN Y FFORDD ARBENNIG/GEFNFFORDD SPECIAL ROAD/TRUNK ROAD BOUNDARY
- FFORDD GYHOEDDUS PUBLIC RIGHT OF WAY
- RHIFAU TIR CAEIDIG PENODOL I'R CYNLLUN ENCLOSURE NUMBERS SPECIFIC TO THE SCHEME
- FFIN SIROL COUNTY BOUNDARY

LLWYBR Y DRAFFORDD NEWYDD: ROUTE OF NEW MOTORWAY:

- LLWYBR Y DRAFFORDD NEWYDD AR ARGLAUDD NEWYDD MEWN CLODDIAD
- ROUTE OF NEW MOTORWAY ROUTE OF NEW MOTORWAY
- ROAD ON EMBANKMENT ROAD IN CUTTING

ALLWEDD: KEY:

- M4 / A48(M) / M48 Y FFYRDD ARBENNIG PRESENOL EXISTING SPECIAL ROADS
- PRIFFORDD NEWYDD NEW HIGHWAY
- PRIFFORDD I'W GWELLA HIGHWAY TO BE IMPROVED
- PRIFFORDD I'W CHAU HIGHWAY TO BE STOPPED UP
- MYNEDFA BREIFAT NEWYDD NEW PRIVATE MEANS OF ACCESS
- MYNEDFA BREIFAT I'W CHAU PRIVATE MEANS OF ACCESS TO BE STOPPED UP
- PRIFFORDD DROS DRO TEMPORARY HIGHWAY

GRADDFA / SCALE 1:2500
0 50 100 150 200
METRAU / METRES


GORCHYMYN TRAFFORDD YR M4 (CYFFORDD 23 (MAN I'R DWYRAIN O FAGWYR) I FAN I'R GORLLEWIN O GYFFORDD 29 (CAS-BACH) A FFYRDD CYSYLLTU) A THRAFFORDD YR M48 (FFORDD GYSYLLTU CYFFORDD 23 (MAN I'R DWYRAIN O FAGWYR)) A CHEFNFFORDD LLUNDAIN I ABERGWAUN (MAN I'R DWYRAIN O FAGWYR I GAS-BACH) (FFYRDD YMYL) 201-

THE M4 MOTORWAY (JUNCTION 23 (EAST OF MAGOR) TO WEST OF JUNCTION 29 (CASTLETON) AND CONNECTING ROADS) AND THE M48 MOTORWAY (JUNCTION 23 (EAST OF MAGOR) CONNECTING ROAD) AND THE LONDON TO FISHGUARD TRUNK ROAD (EAST OF MAGOR TO CASTLETON) (SIDE ROADS) ORDER 201-


CYNLLUN O'R SAFLE 12 SITE PLAN 12

GRADDFA / SCALE 1:1250
0 25 50 75 100
METRAU / METRES

GRADDFA / SCALE 1:1250
0 25 50 75 100
METRAU / METRES

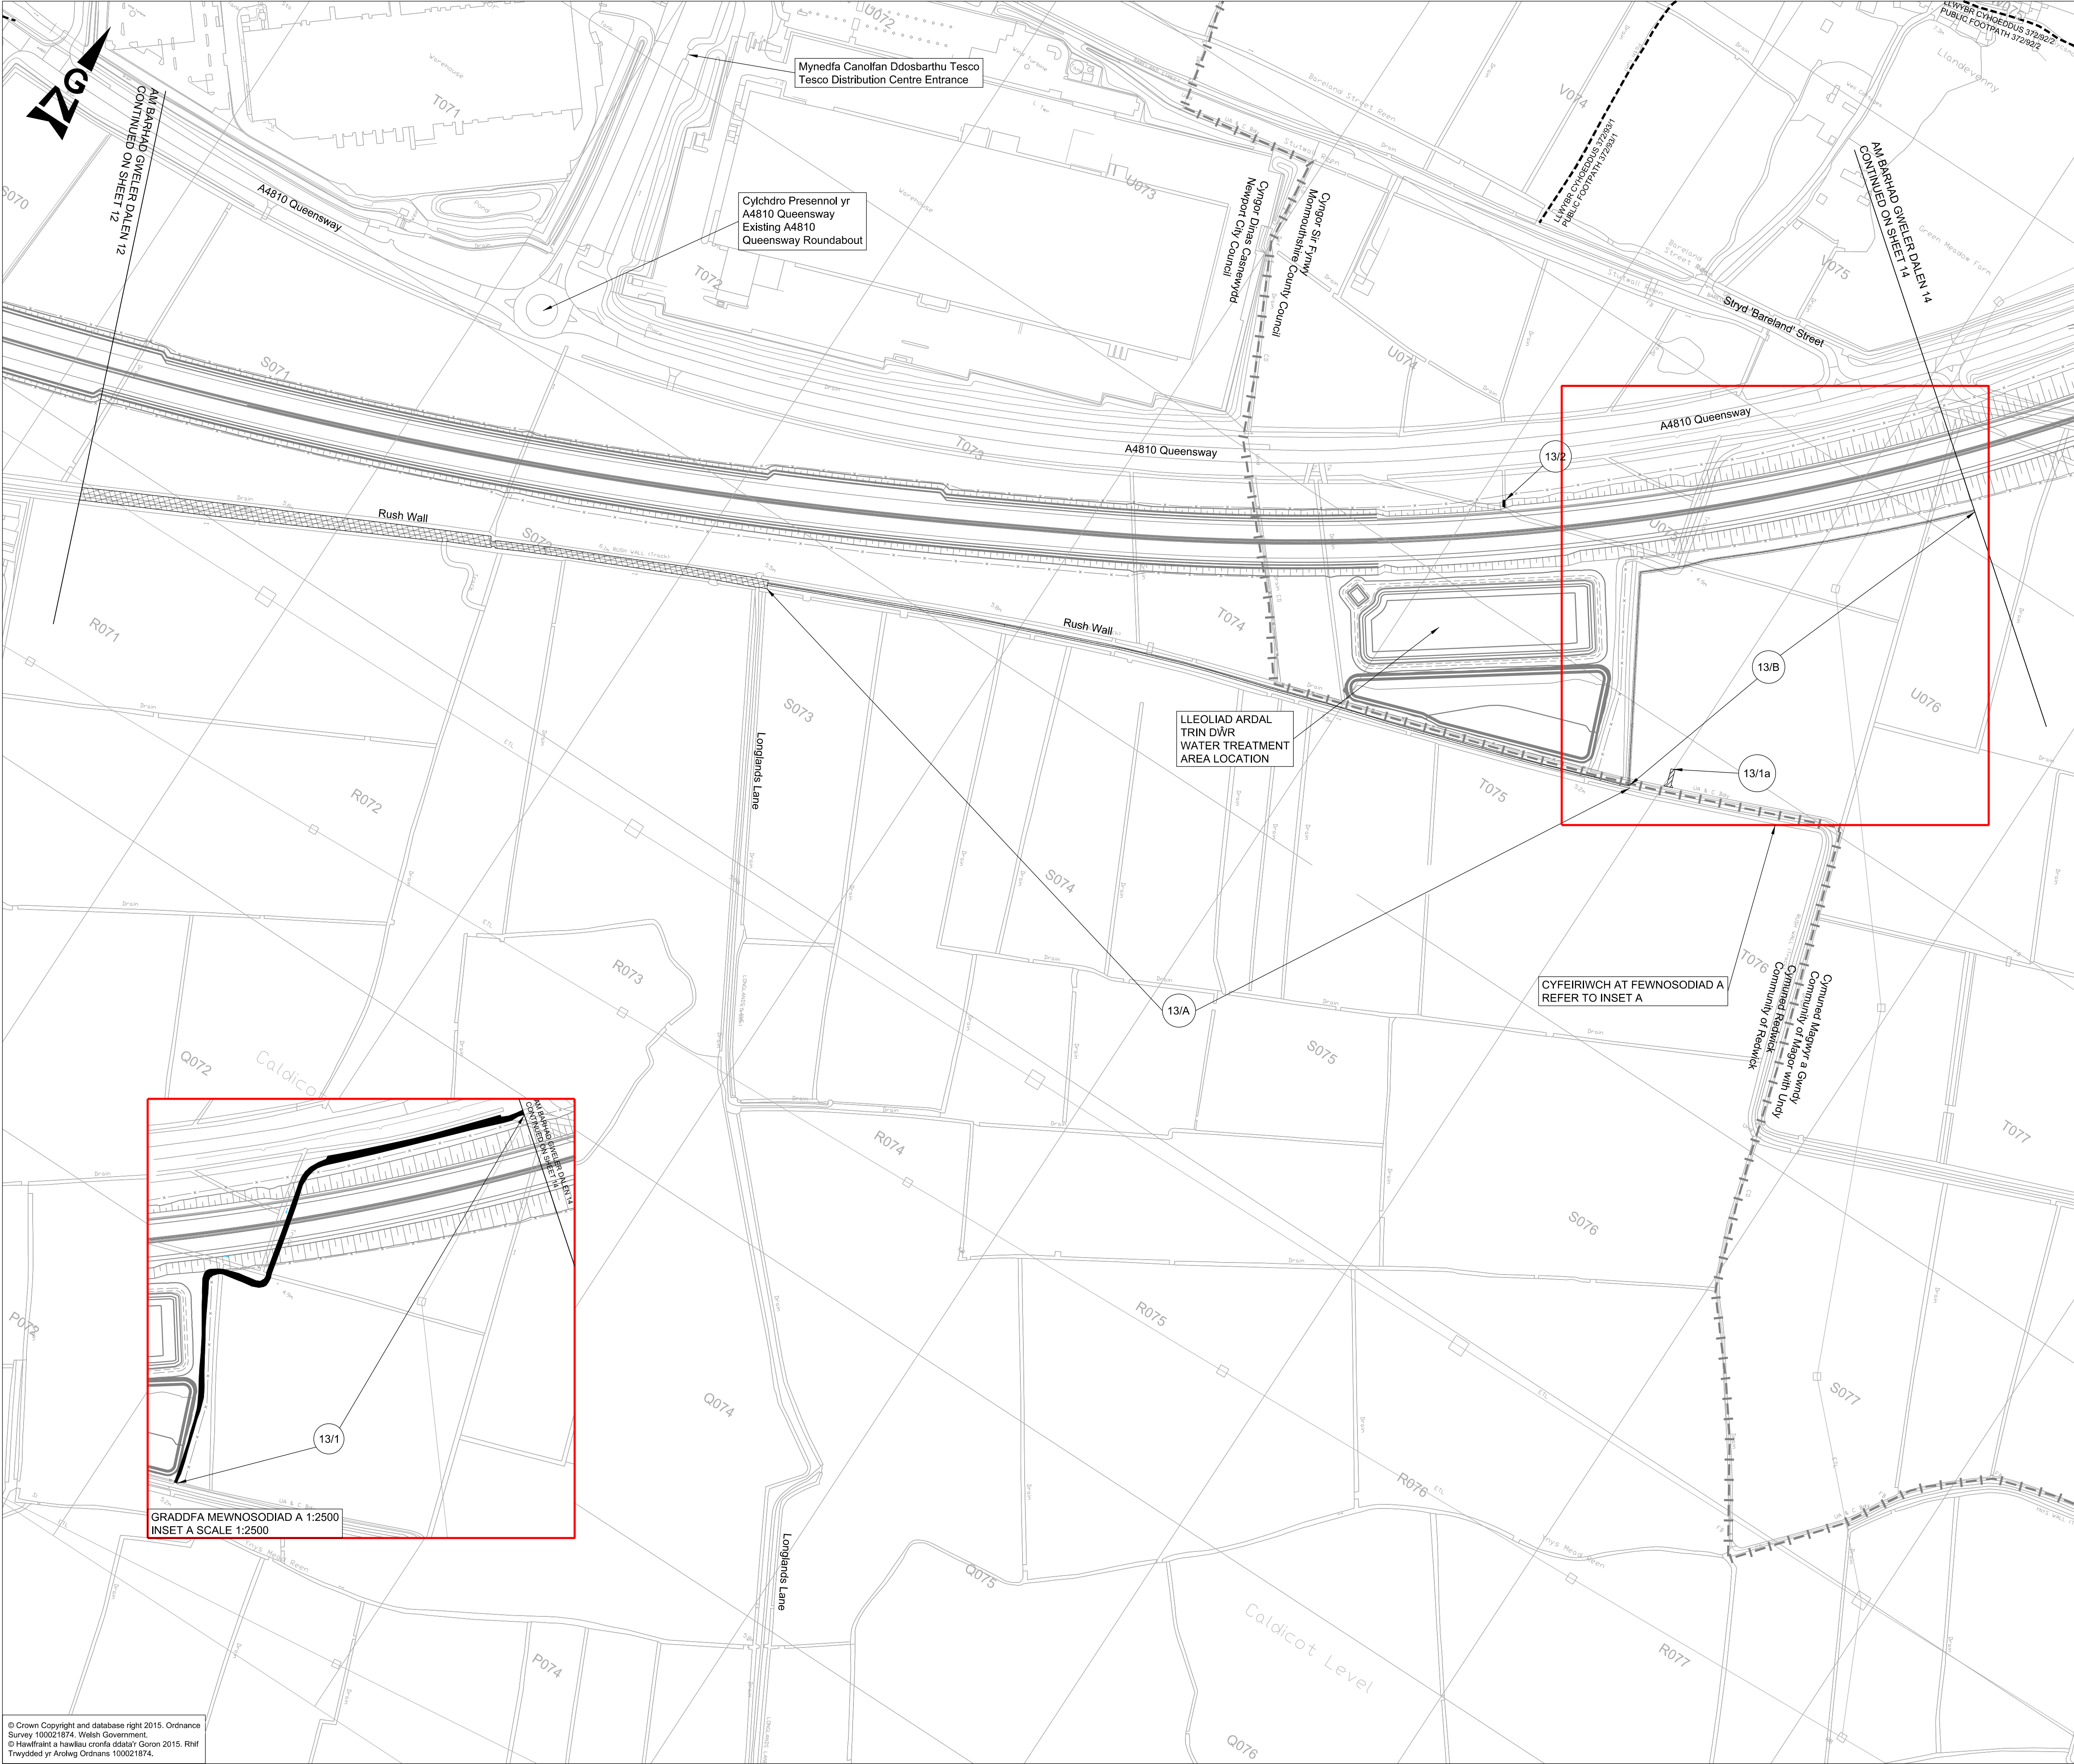

CYNLLUN O'R LLEOLIAD
LOCATION PLAN

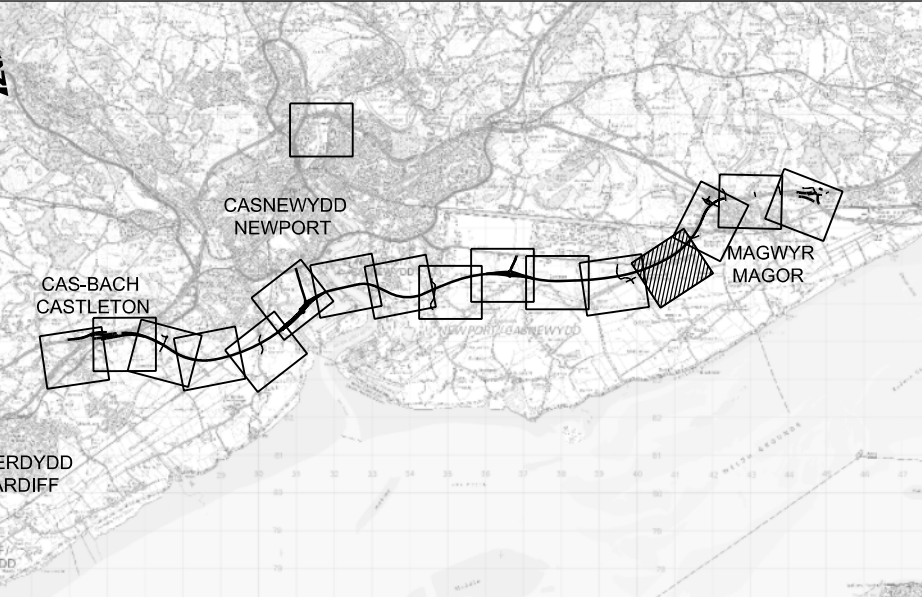

NODIADAU ER GWYBODAETH:
NOTES FOR INFORMATION:


- FFIN CYNGOR TREF A CHYMUNED
TOWN AND COMMUNITY COUNCIL BOUNDARY
- FFIN Y FFORDD ARBENNIG/GEFNFFORDD
SPECIAL ROAD/TRUNK ROAD BOUNDARY
- FFORDD GYHOEDDUS
PUBLIC RIGHT OF WAY
- RHIFAU TIR CAEEDIG PENODOL I'R CYNLLUN
ENCLOSURE NUMBERS SPECIFIC TO THE SCHEME
- FFIN SIROL
COUNTY BOUNDARY

LLWYBR Y DRAFFORDD NEWYDD:
ROUTE OF NEW MOTORWAY:

- LLWYBR Y DRAFFORDD
NEWYDD AR ARGLAWDD
ROUTE OF NEW MOTORWAY
ROAD ON EMBANKMENT
- LLWYBR Y DRAFFORDD
NEWYDD MEWN CLODDIAD
ROUTE OF NEW MOTORWAY
ROAD IN CUTTING

ALLWEDD:
KEY:


- M4 / A48(M) / M48 Y FFYRDD ARBENNIG PRESENNOL
EXISTING SPECIAL ROADS
- PRIFFORDD NEWYDD
NEW HIGHWAY
- PRIFFORDD IW GWELLA
HIGHWAY TO BE IMPROVED
- PRIFFORDD IW CHAU
HIGHWAY TO BE STOPPED UP
- MYNEDFA BREIFAT NEWYDD
NEW PRIVATE MEANS OF ACCESS
- MYNEDFA BREIFAT IW CHAU
PRIVATE MEANS OF ACCESS TO BE STOPPED UP
- PRIFFORDD DROS DRO
TEMPORARY HIGHWAY

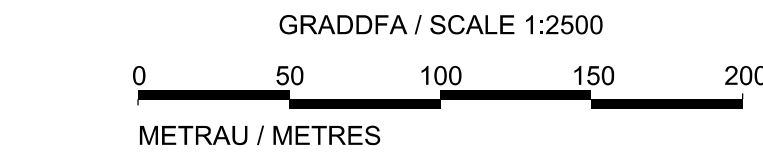


GORCHYMYN TRAFFORDD YR M4 (CYFFORDD 23
(MAN I'R DWYRAIN O FAGWYR) I FAN I'R
GORLLEWIN O GYFFORDD 29 (CAS-BACH) A
FFYRDD CYSYLLTU) A THRAFFORDD YR M48
(FFORDD GYSYLLTU CYFFORDD 23 (MAN I'R
DWYRAIN O FAGWYR)) A CHEFNFFORDD
LLUNDAIN I ABERGWAUN (MAN I'R DWYRAIN O
FAGWYR I GAS-BACH) (FFYRDD YMYL) 201-

THE M4 MOTORWAY (JUNCTION 23
(EAST OF MAGOR) TO WEST OF JUNCTION 29
(CASTLETON) AND CONNECTING ROADS) AND
THE M48 MOTORWAY (JUNCTION 23 (EAST OF
MAGOR) CONNECTING ROAD) AND THE LONDON
TO FISHGUARD TRUNK ROAD (EAST OF MAGOR
TO CASTLETON) (SIDE ROADS) ORDER 201-

CYNLLUN O'R SAFLE 13
SITE PLAN 13

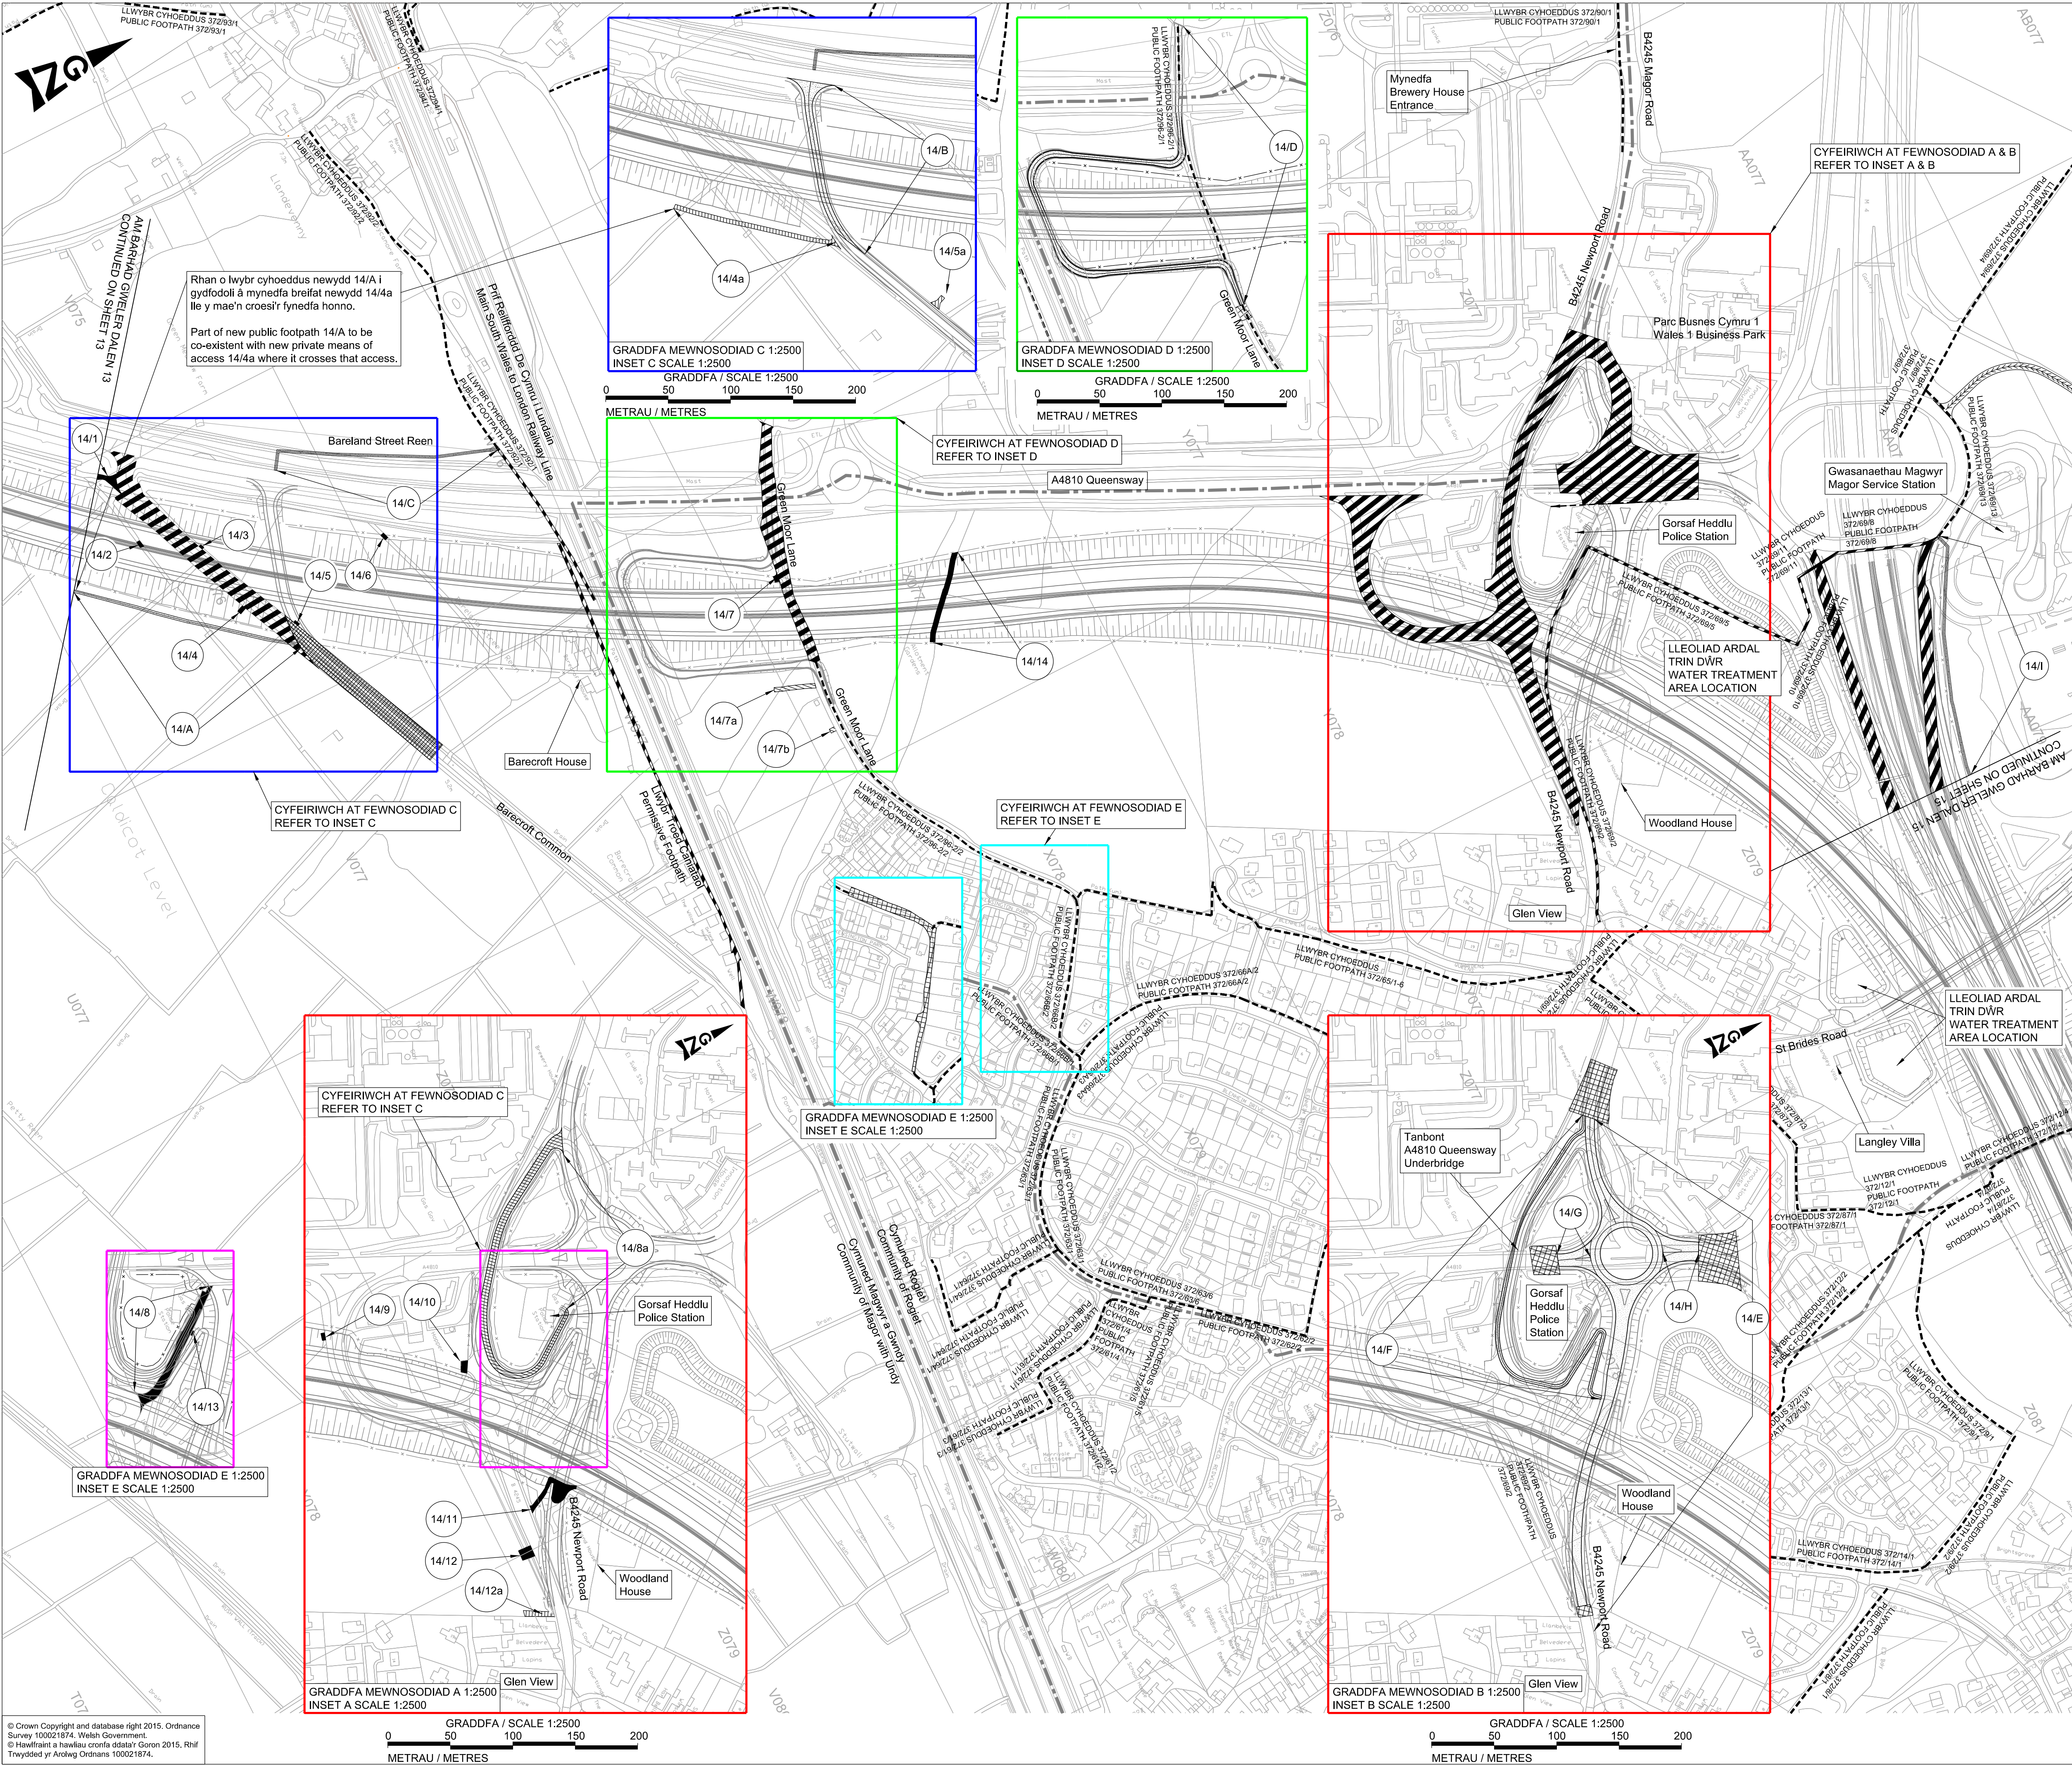


CYNLLUN O'R LLEOLIAD
LOCATION PLAN

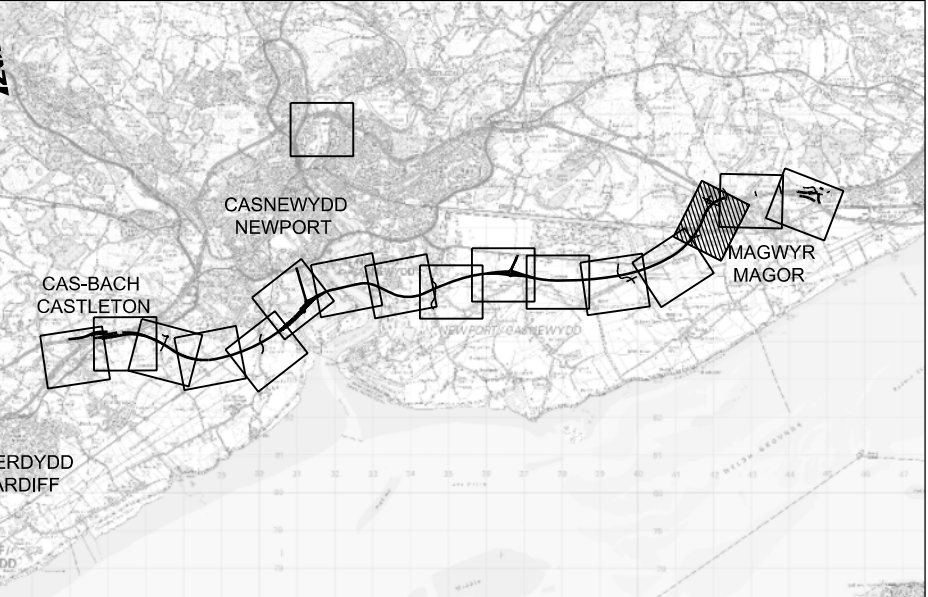

- NODIADAU ER GWYBODAETH:
NOTES FOR INFORMATION:
- FFIN CYNGOR TREF A CHYMUNED
TOWN AND COMMUNITY COUNCIL BOUNDARY
 - FFIN Y FFORDD ARBENNIG/GEFNFFORDD
SPECIAL ROAD/TRUNK ROAD BOUNDARY
 - FFORDD GYHOEDDUS
PUBLIC RIGHT OF WAY
 - RHIFAU TIR CAEEDIG PENODOL I'R CYNLLUN
ENCLOSURE NUMBERS SPECIFIC TO THE SCHEME
 - FFIN SIROL
COUNTY BOUNDARY

- LLWYBR Y DRAFFORDD NEWYDD:
ROUTE OF NEW MOTORWAY:
- LLWYBR Y DRAFFORDD
NEWYDD AR ARGLAWDD
ROUTE OF NEW MOTORWAY
 - LLWYBR Y DRAFFORDD
NEWYDD MEWN CLODDIAD
ROUTE OF NEW MOTORWAY
 - LLWYBR Y DRAFFORDD
NEWYDD MEWN CLODDIAD
ROAD ON EMBANKMENT
 - LLWYBR Y DRAFFORDD
NEWYDD MEWN CLODDIAD
ROAD IN CUTTING


- ALLWEDD:
KEY:
- M4 / A48(M) / M48** Y FFRDD ARBENNIG PRESENOL
EXISTING SPECIAL ROADS
- PRIFFORDD NEWYDD
NEW HIGHWAY
 - PRIFFORDD IW GWELLA
HIGHWAY TO BE IMPROVED
 - PRIFFORDD IW CHAU
HIGHWAY TO BE STOPPED UP
 - MYNEDFA BREIFAT NEWYDD
NEW PRIVATE MEANS OF ACCESS
 - MYNEDFA BREIFAT IW CHAU
PRIVATE MEANS OF ACCESS TO BE STOPPED UP
 - PRIFFORDD DROS DRO
TEMPORARY HIGHWAY

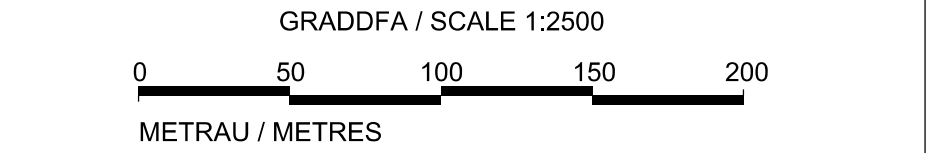


GORCHYMYN TRAFFORDD YR M4 (CYFFORDD 23
(MAN I'R DWYRAIN O FAGWYR) I FAN I'R
GORLLEWIN O GYFFORDD 29 (CAS-BACH) A
FFYRDD CYSYLLTU) A THRAFFORDD YR M48
(FFORDD GYSYLLTU CYFFORDD 23 (MAN I'R
DWYRAIN O FAGWYR)) A CHEFNFFORDD
LLUNDAIN I ABERGWAUN (MAN I'R DWYRAIN O
FAGWYR I GAS-BACH) (FFYRDD YMYL) 201-

THE M4 MOTORWAY (JUNCTION 23
(EAST OF MAGOR) TO WEST OF JUNCTION 29
(CASTLETON) AND CONNECTING ROADS) AND
THE M48 MOTORWAY (JUNCTION 23 (EAST OF
MAGOR) CONNECTING ROAD) AND THE LONDON
TO FISHGUARD TRUNK ROAD (EAST OF MAGOR
TO CASTLETON) (SIDE ROADS) ORDER 201-

CYNLLUN O'R SAFLE 14
SITE PLAN 14

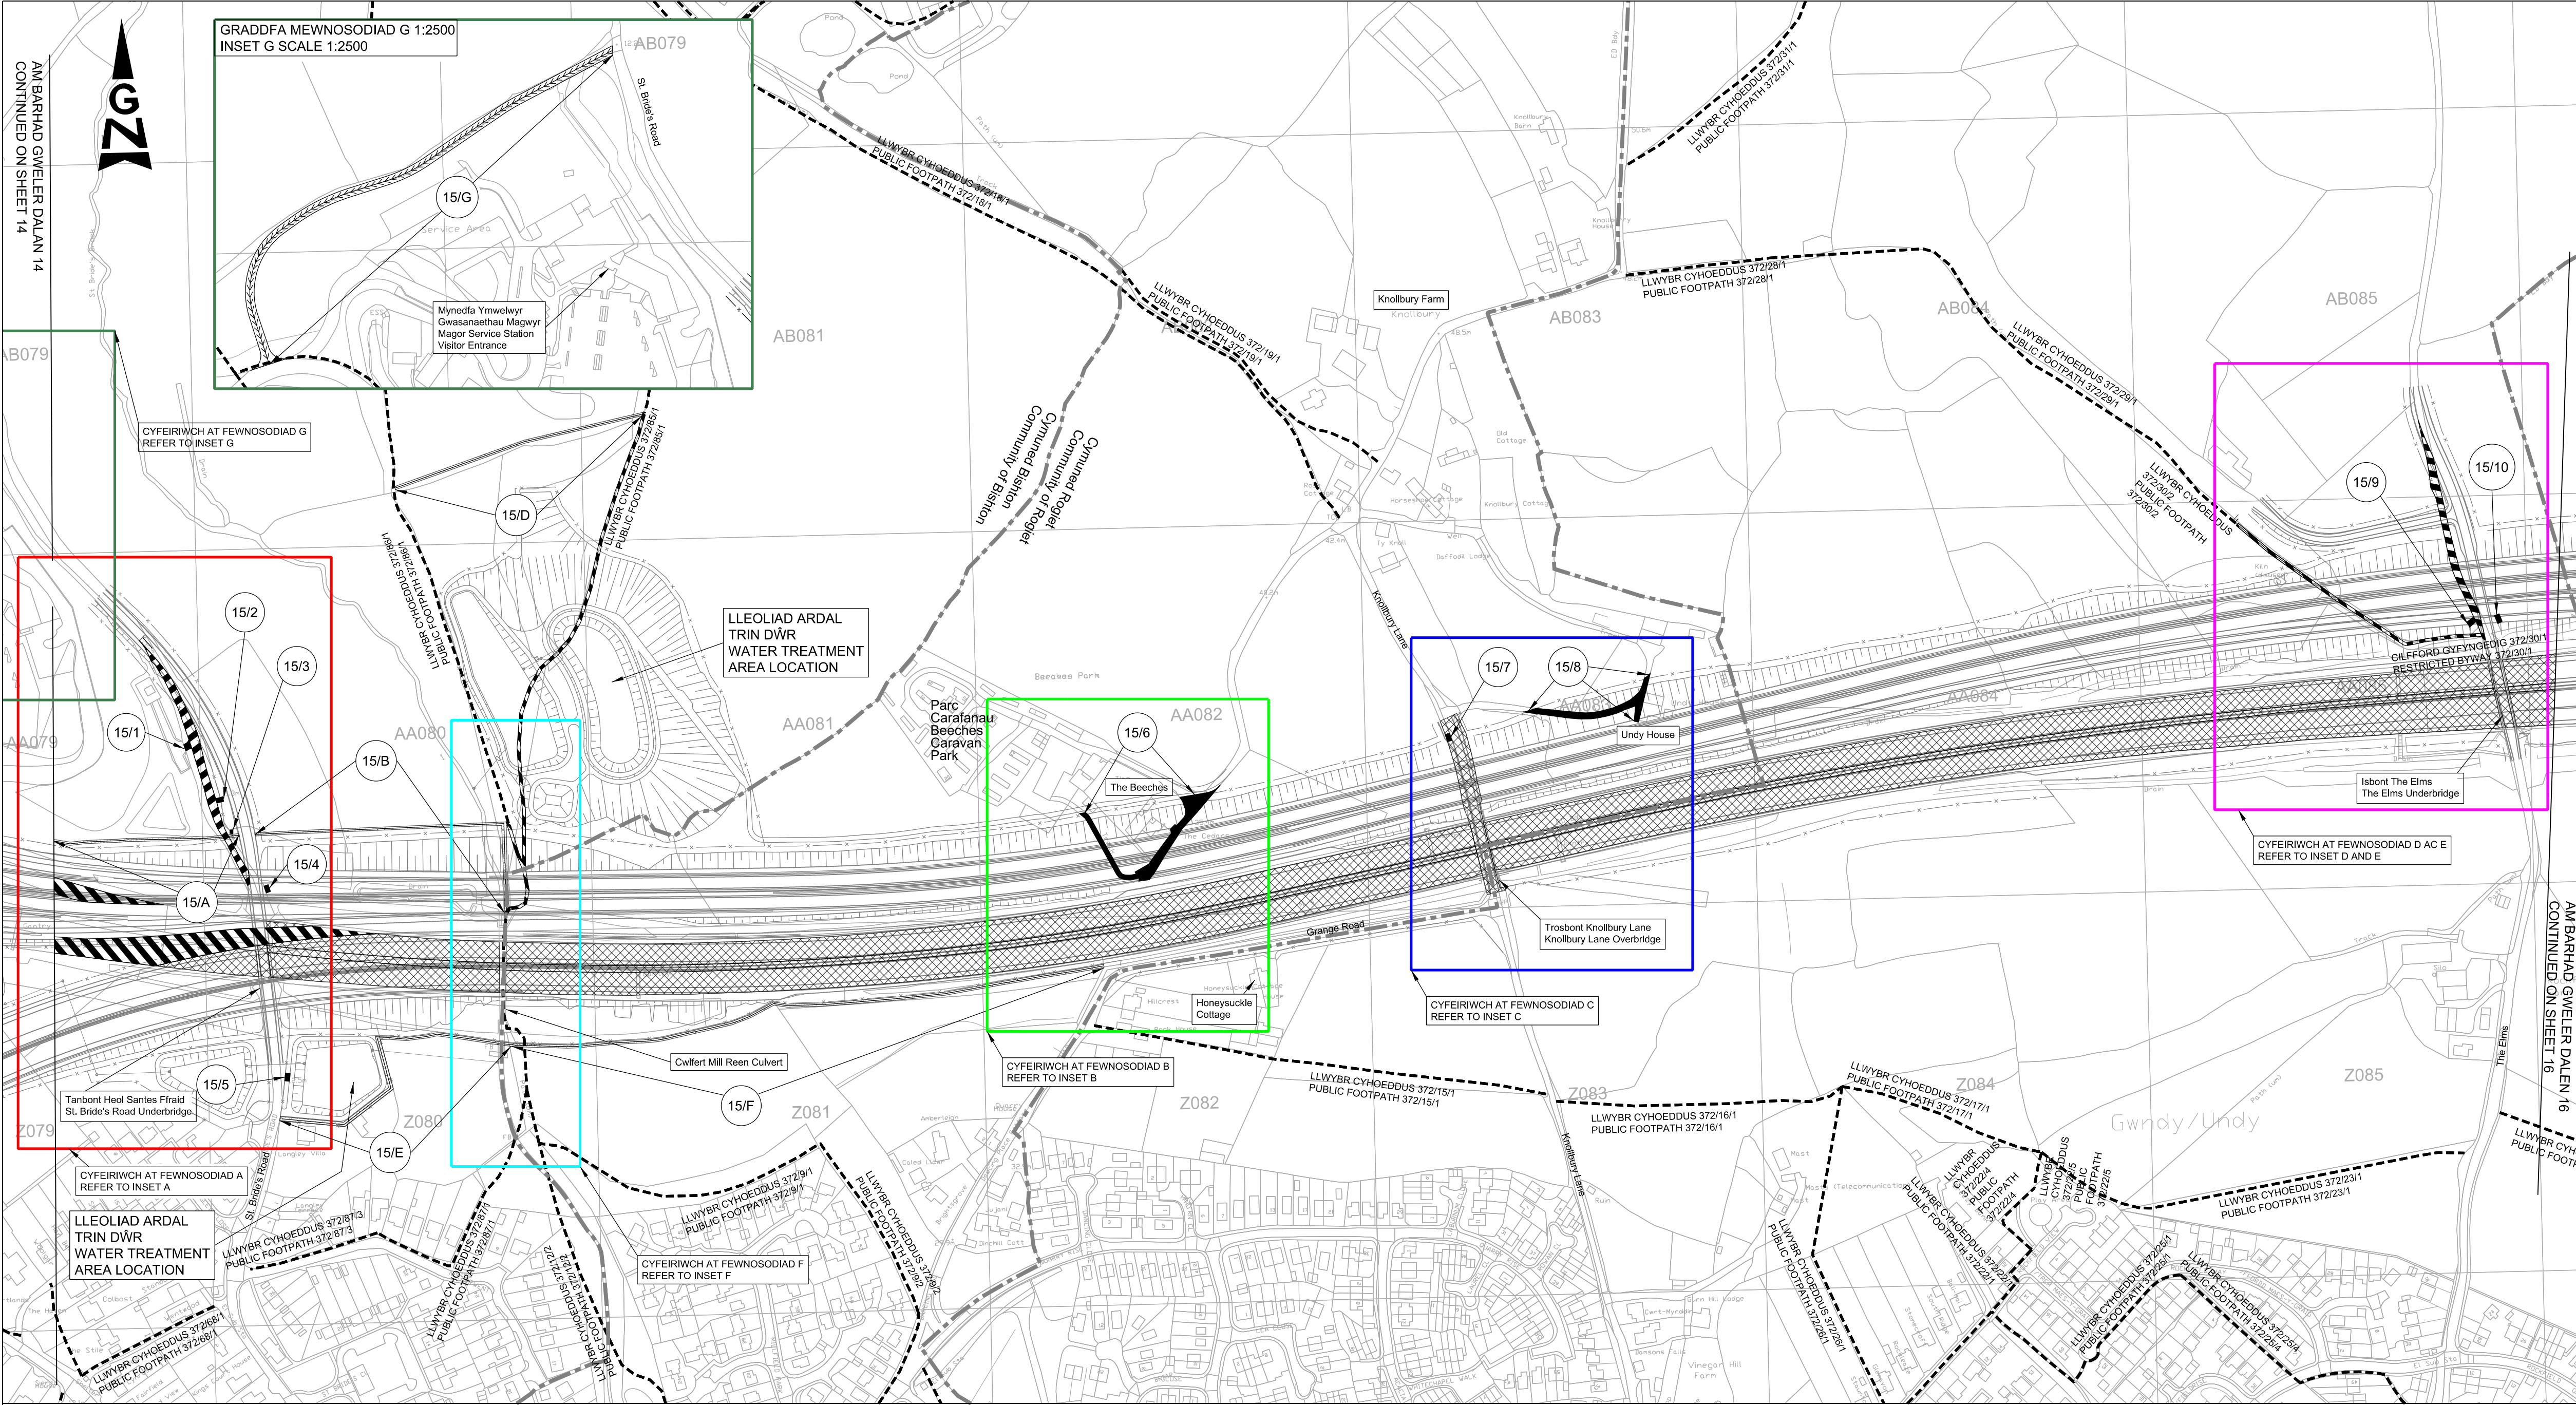

CYNLLUN O'R LLEOLIAD
LOCATION PLAN

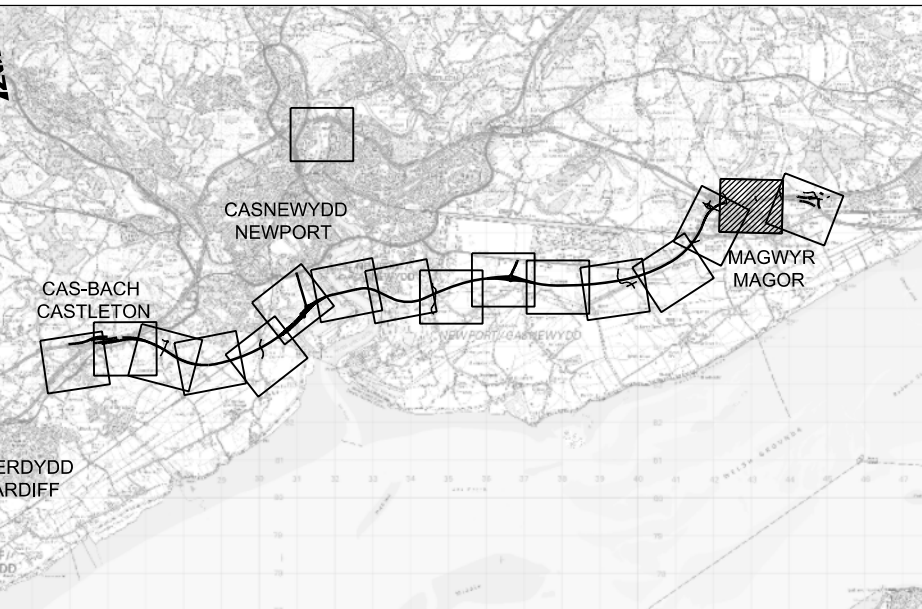


- NODIADAU ER GWYBODAETH:**
NOTES FOR INFORMATION:
- FFIN CYNGOR TREF A CHYMUNED
TOWN AND COMMUNITY COUNCIL BOUNDARY
 - FFIN Y FFORDD ARBENNIG/GEFNFFORDD
SPECIAL ROAD/TRUNK ROAD BOUNDARY
 - FFORDD GYHOEDDUS
PUBLIC RIGHT OF WAY
 - C001
RHIFAU TIR CAEIDIG PENODOL I'R CYNLLUN
ENCLOSURE NUMBERS SPECIFIC TO THE SCHEME
 - FFIN SIROL
COUNTY BOUNDARY

LLWYBR Y DRAFFORDD NEWYDD:
ROUTE OF NEW MOTORWAY:

LLWYBR Y DRAFFORDD
NEWYDD AR ARGWLWDD
ROUTE OF NEW MOTORWAY
ROAD ON EMBANKMENT

LLWYBR Y DRAFFORDD
NEWYDD MEWN CLODDIAD
ROUTE OF NEW MOTORWAY
ROAD IN CUTTING




- ALLWEDD:**
KEY:
- M4 / A48(M) / M48** Y FFRDD ARBENNIG PRESENOL
EXISTING SPECIAL ROADS
- PRIFFORDD NEWYDD
NEW HIGHWAY
 - PRIFFORDD I'W GWELLA
HIGHWAY TO BE IMPROVED
 - PRIFFORDD I'W CHAU
HIGHWAY TO BE STOPPED UP
 - MYNEDFA BREIFAT NEWYDD
NEW PRIVATE MEANS OF ACCESS
 - MYNEDFA BREIFAT I'W CHAU
PRIVATE MEANS OF ACCESS TO BE STOPPED UP
 - PRIFFORDD DROS DRO
TEMPORARY HIGHWAY

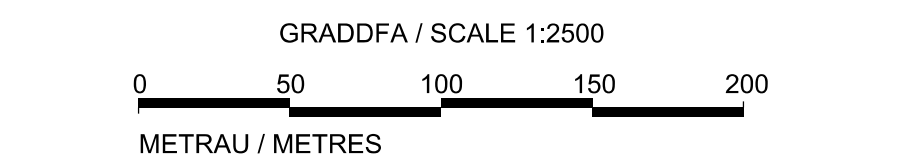

**GORCHYMYN TRAFFORDD YR M4 (CYFFORDD 23
(MAN I'R DWYRAIN O FAGWYR) I FAN I'R
GORLLEWIN O GYFFORDD 29 (CAS-BACH) A
FFYRDD CYSYLLTU) A THRAFFORDD YR M48
(FFORDD GYSYLLTU CYFFORDD 23 (MAN I'R
DWYRAIN O FAGWYR)) A CHEFNFFORDD
LLUNDAIN I ABERGWAUN (MAN I'R DWYRAIN O
FAGWYR I GAS-BACH) (FFYRDD YMYL) 201-**




**THE M4 MOTORWAY (JUNCTION 23
(EAST OF MAGOR) TO WEST OF JUNCTION 29
(CASTLETON) AND CONNECTING ROADS) AND
THE M48 MOTORWAY (JUNCTION 23 (EAST OF
MAGOR) CONNECTING ROAD) AND THE LONDON
TO FISHGUARD TRUNK ROAD (EAST OF MAGOR
TO CASTLETON) (SIDE ROADS) ORDER 201-**


CYNLLUN O'R SAFLE 15
SITE PLAN 15

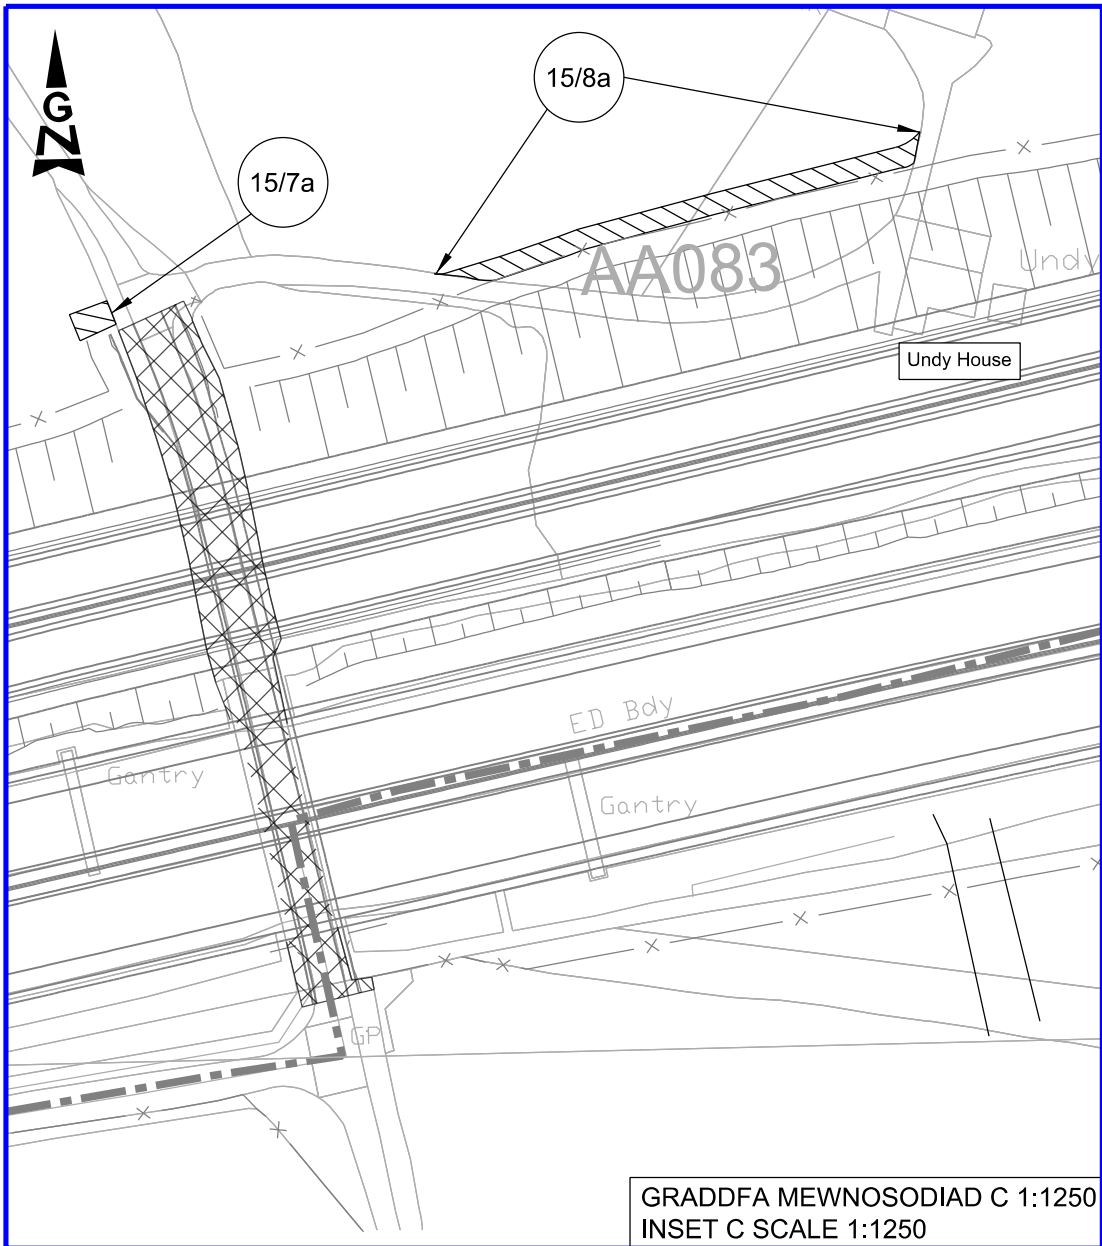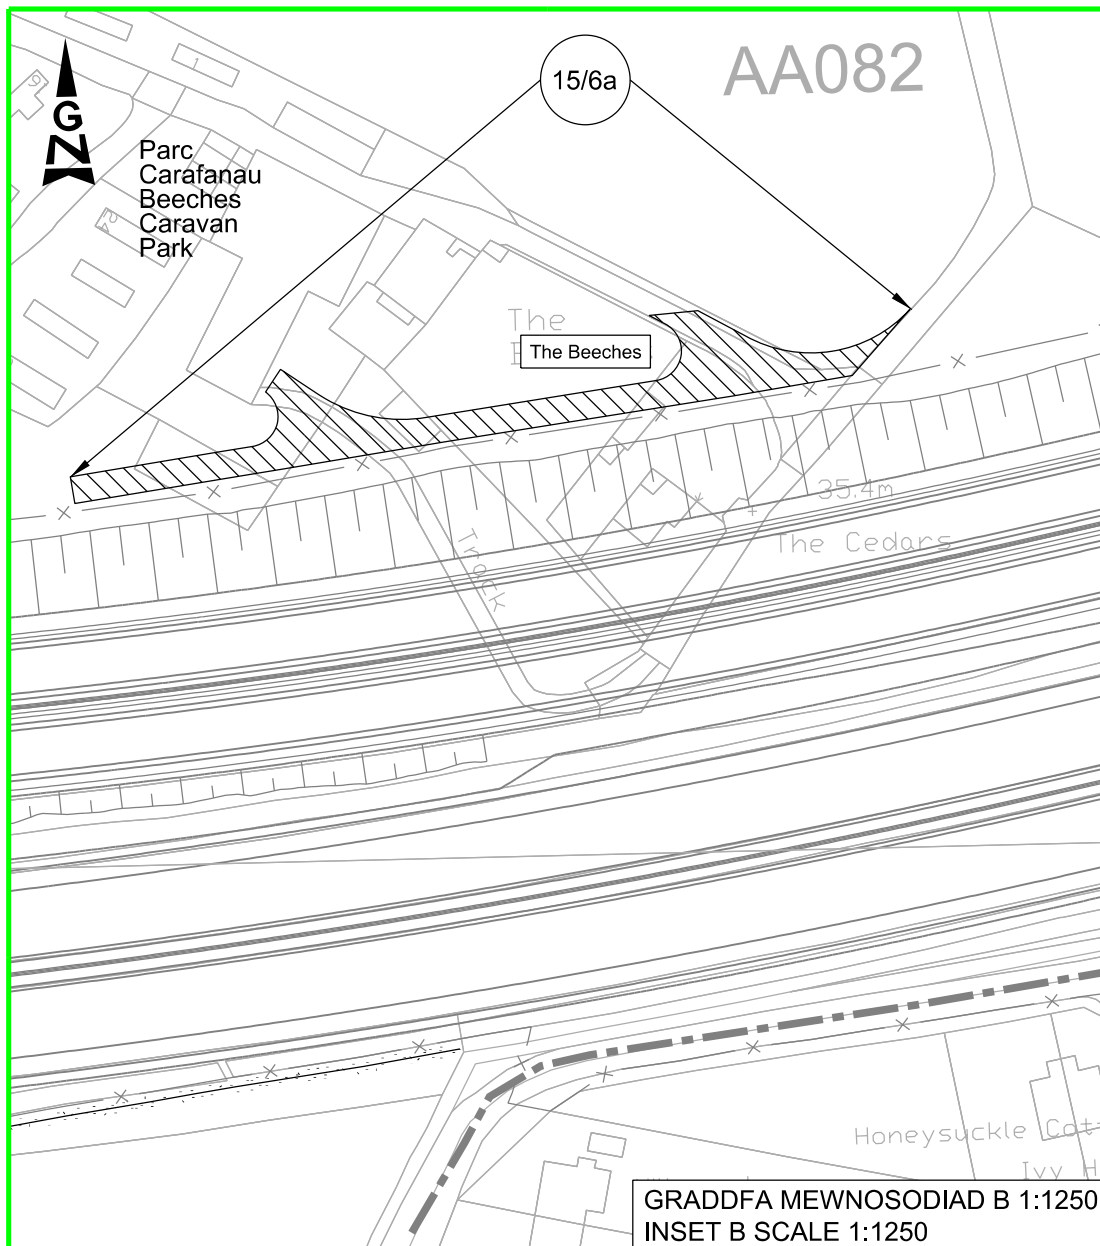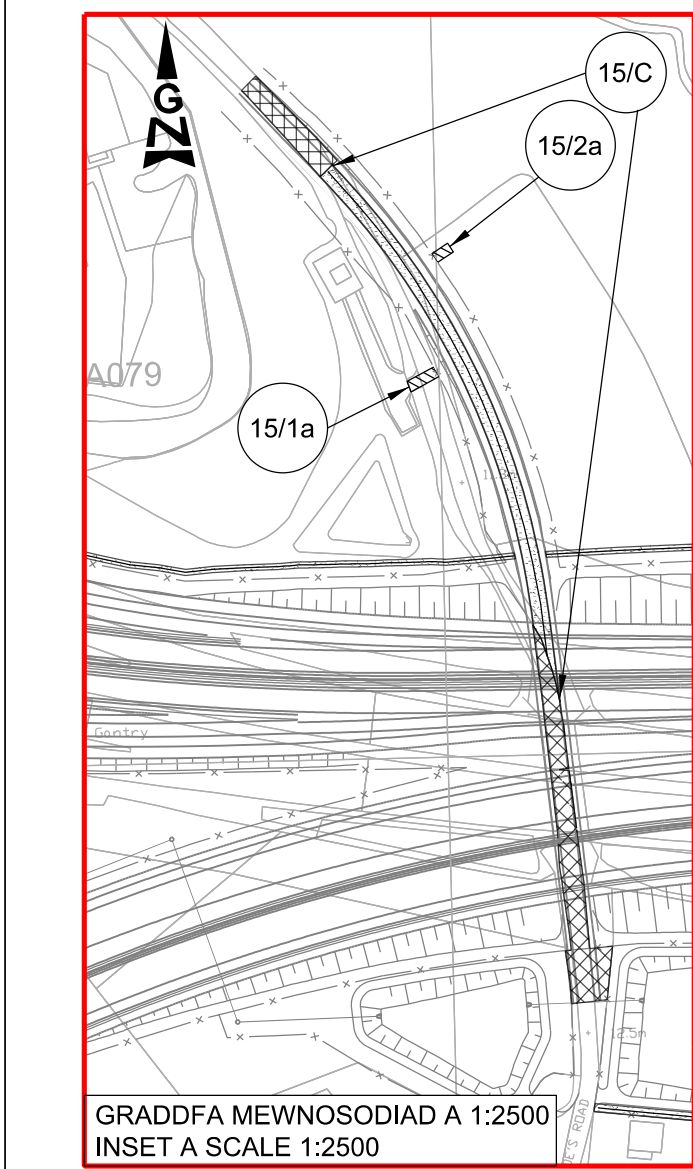


Rhan o lwybr cyhoeddus newydd 15H i gydoddi i mynedfa
trefftia newydd 15/11 lle y mae'n croesi'r fynedfa honno

Part of new public footpath 15H to be co-existent with new
private means of access 15/11 where it crosses that access

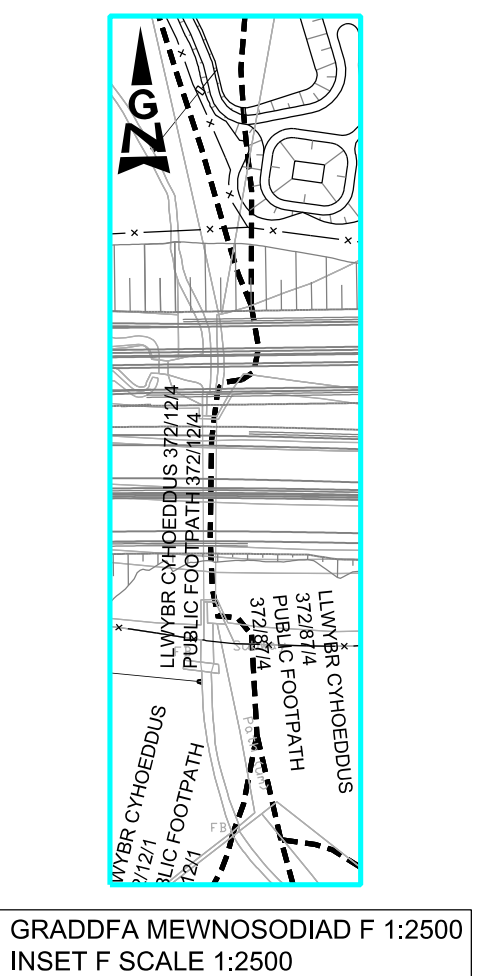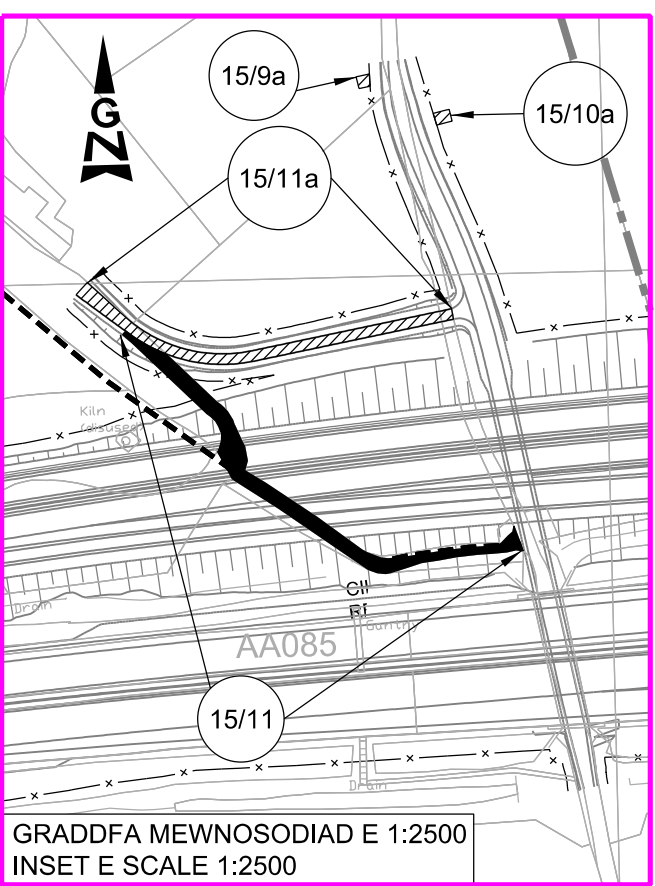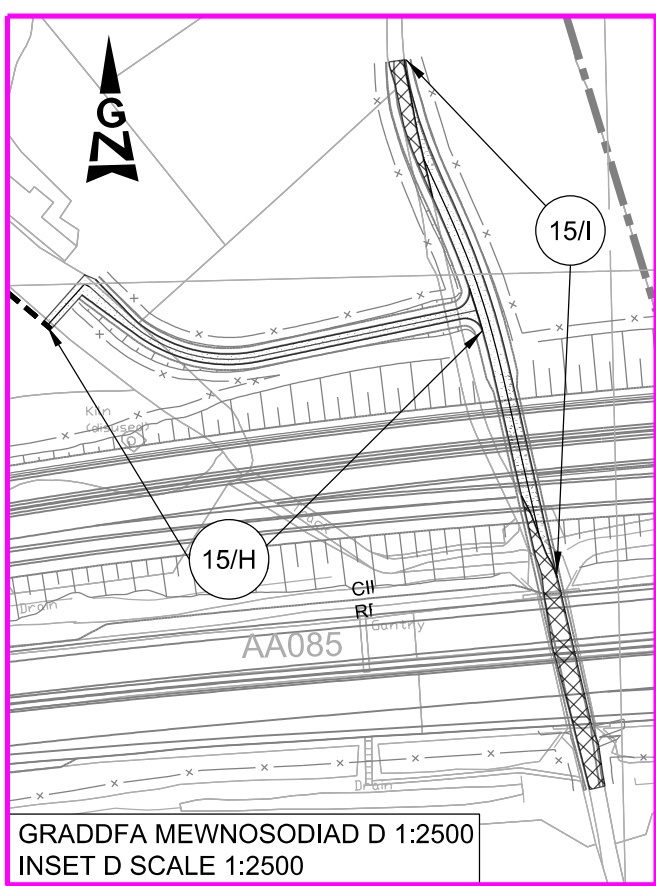

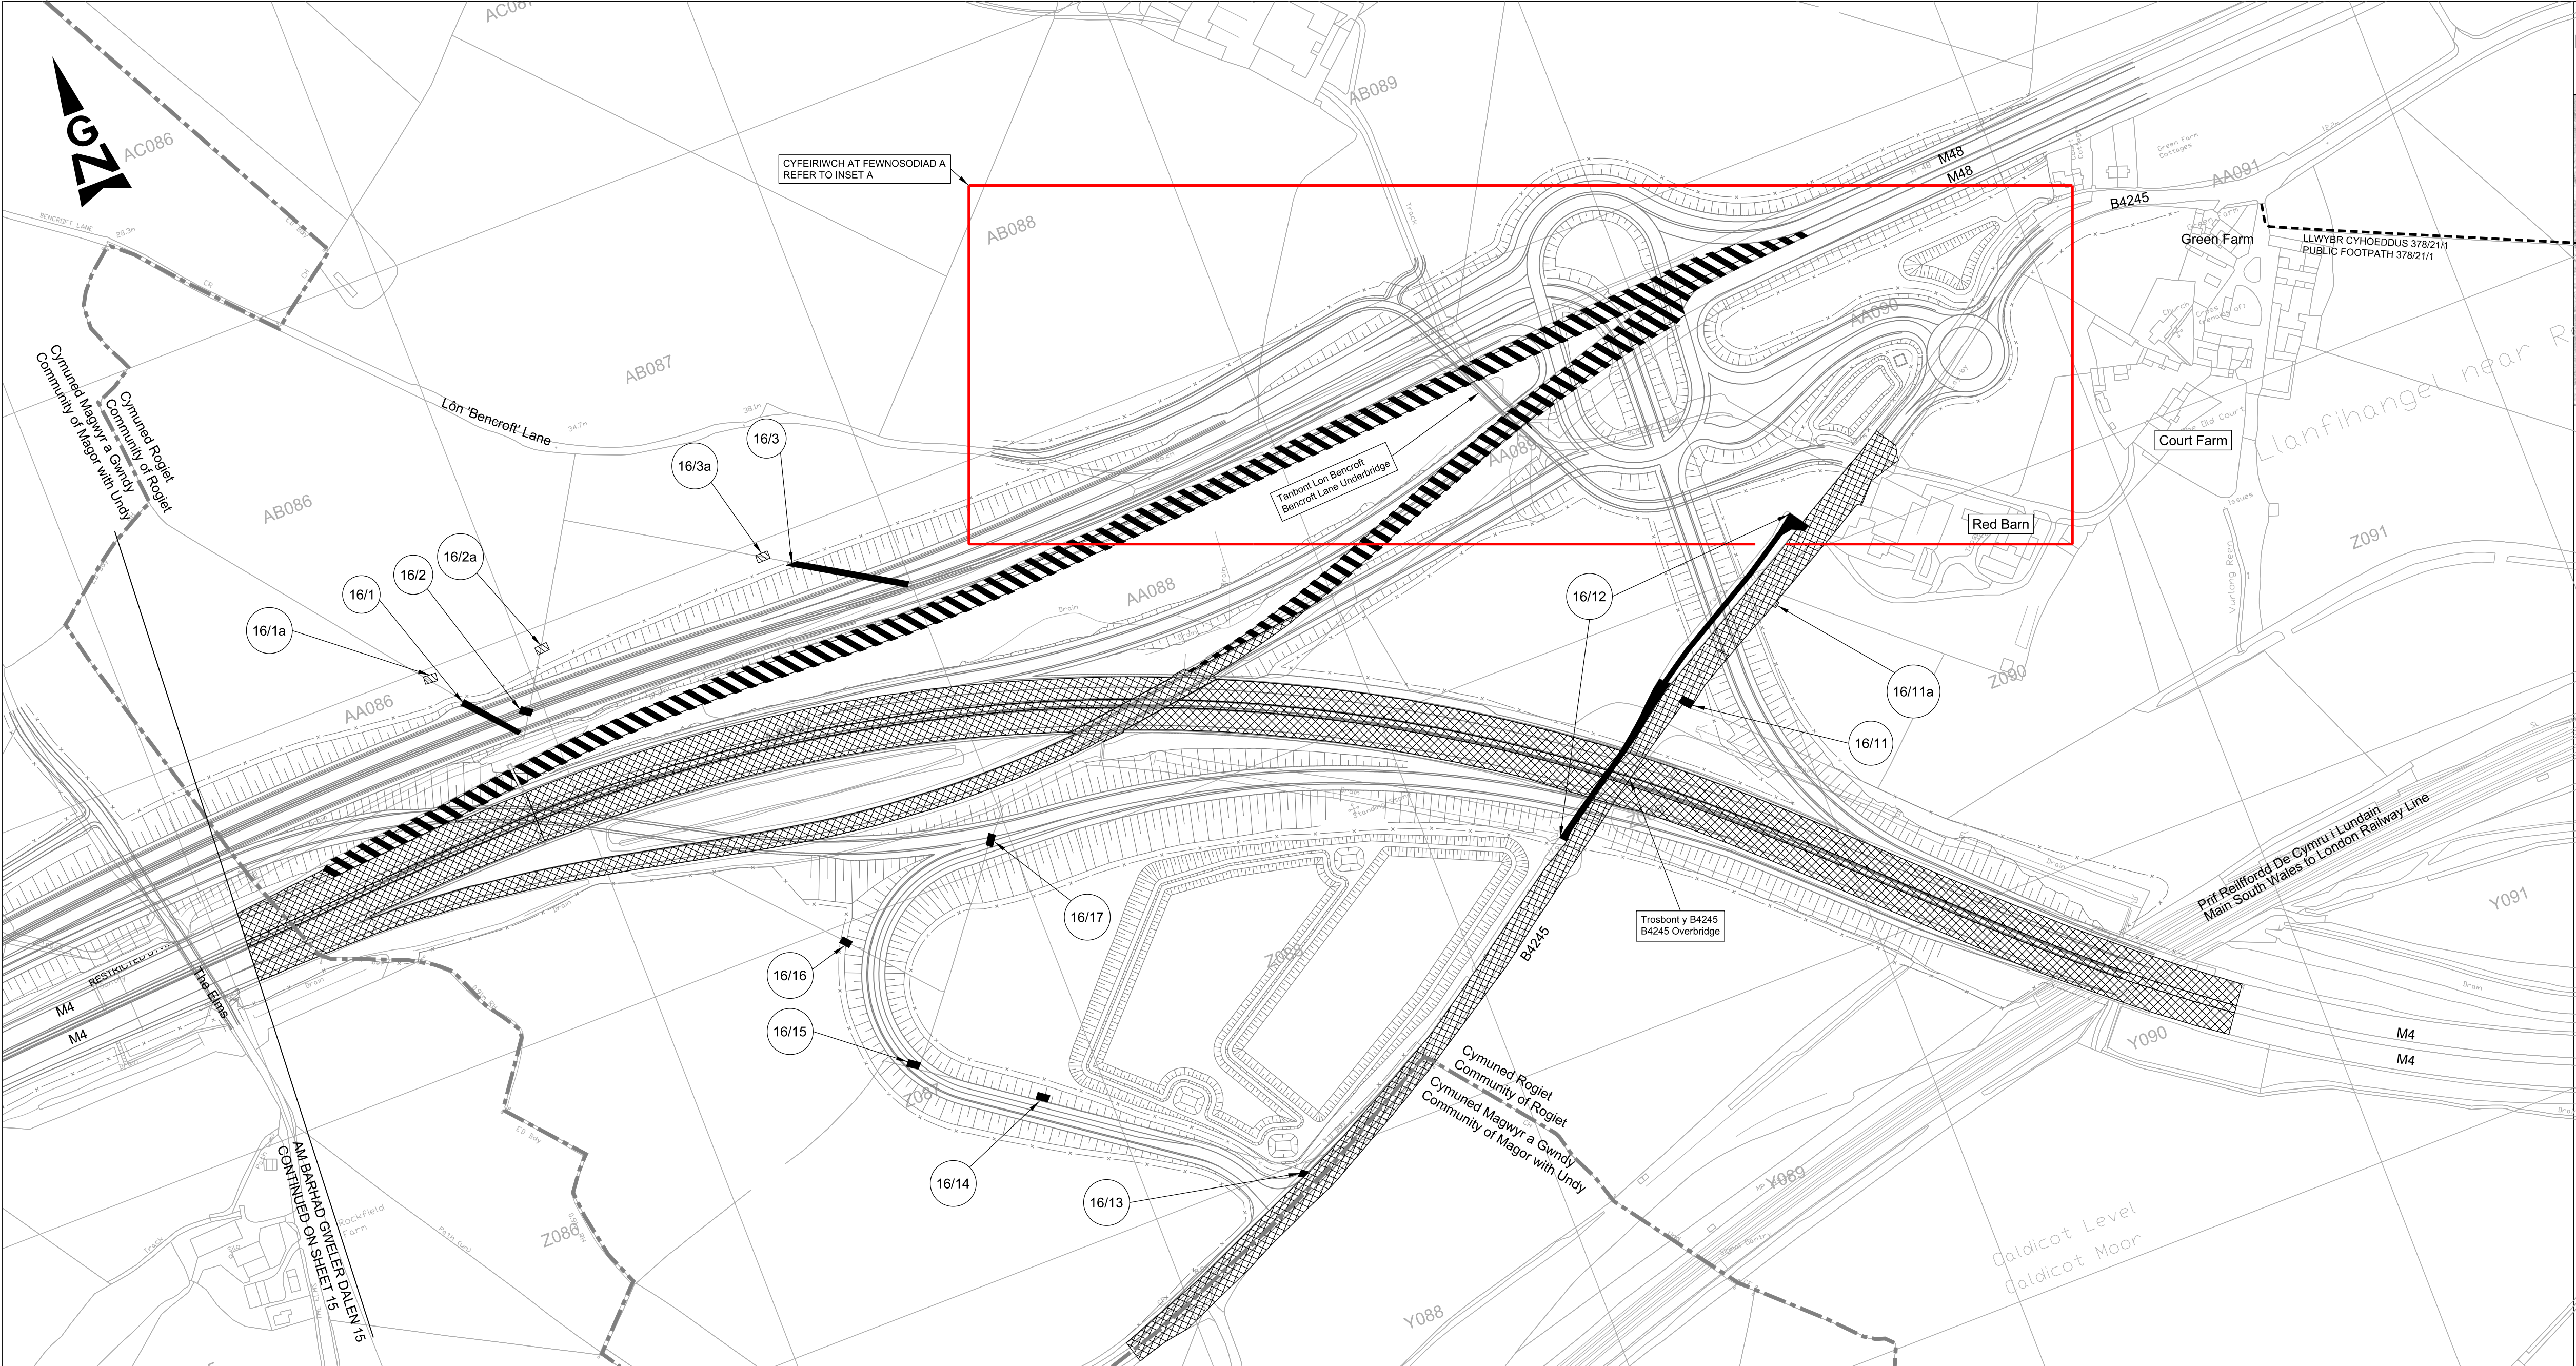

CYNLLUN O'R LLEOLIAD
LOCATION PLAN

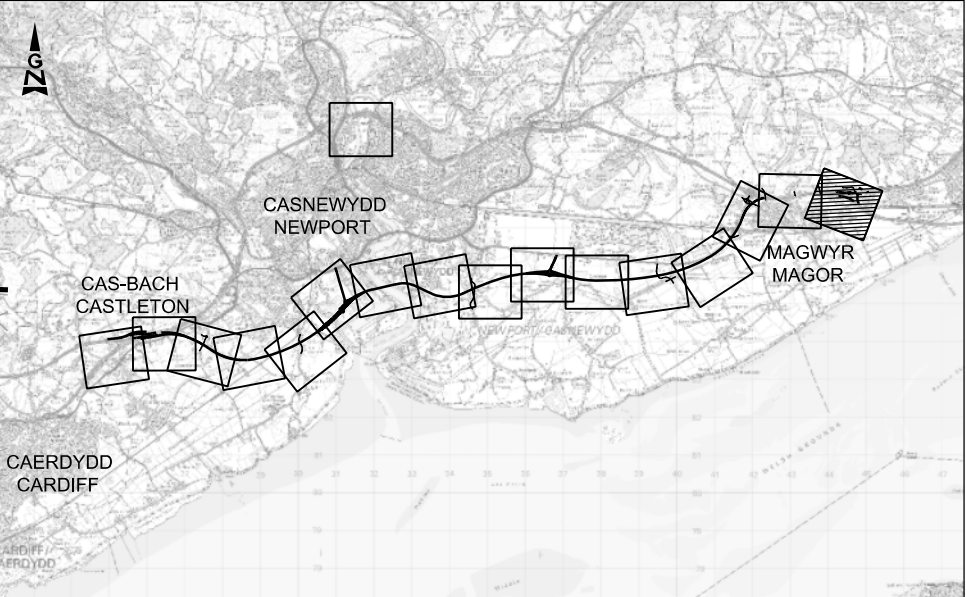

NODIADAU ER GWYBODAETH:
NOTES FOR INFORMATION:


- FFIN CYNGOR TREF A CHYMUNED
TOWN AND COMMUNITY COUNCIL BOUNDARY
- FFIN Y FFORDD ARBENNIG/GEFNFFORDD
SPECIAL ROAD/TRUNK ROAD BOUNDARY
- FFORDD GYHOEDDUS
PUBLIC RIGHT OF WAY
- RHIFAU TIR CAEEDIG PENODOL I'R CYNLLUN
ENCLOSURE NUMBERS SPECIFIC TO THE SCHEME
- FFIN SIROL
COUNTY BOUNDARY

LLWYBR Y DRAFFORDD NEWYDD:
ROUTE OF NEW MOTORWAY:

- LLWYBR Y DRAFFORDD
NEWYDD AR ARGLAUDD
ROUTE OF NEW MOTORWAY
ROAD ON EMBANKMENT
- LLWYBR Y DRAFFORDD
NEWYDD MEWN CLODDIAD
ROUTE OF NEW MOTORWAY
ROAD IN CUTTING

ALLWEDD:
KEY:





- M4 / A48(M) / M48 Y FFYRDD ARBENNIG PRESENOL
EXISTING SPECIAL ROADS
- PRIFFORDD NEWYDD
NEW HIGHWAY
- PRIFFORDD I'W GWELLA
HIGHWAY TO BE IMPROVED
- PRIFFORDD I'W CHAU
HIGHWAY TO BE STOPPED UP
- MYNEDFA BREIFAT NEWYDD
NEW PRIVATE MEANS OF ACCESS
- MYNEDFA BREIFAT I'W CHAU
PRIVATE MEANS OF ACCESS TO BE STOPPED UP
- PRIFFORDD DROS DRO
TEMPORARY HIGHWAY

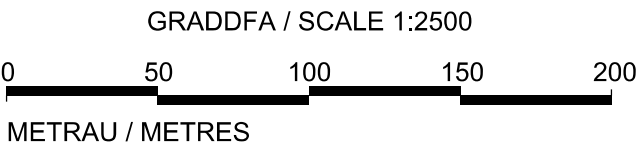


GORCHYMYN TRAFFORDD YR M4 (CYFFORDD 23
(MAN I'R DWYRAIN O FAGWYR) I FAN I'R
GORLLEWIN O GYFFORDD 29 (CAS-BACH) A
FFYRDD CYSYLLTU) A THRAFFORDD YR M48
(FFORDD GYSYLLTU CYFFORDD 23 (MAN I'R
DWYRAIN O FAGWYR)) A CHEFNFFORDD
LLUNDAIN I ABERGWAUN (MAN I'R DWYRAIN O
FAGWYR I GAS-BACH) (FFYRDD YMYL) 201-


THE M4 MOTORWAY (JUNCTION 23
(EAST OF MAGOR) TO WEST OF JUNCTION 29
(CASTLETON) AND CONNECTING ROADS) AND
THE M48 MOTORWAY (JUNCTION 23 (EAST OF
MAGOR) CONNECTING ROAD) AND THE LONDON
TO FISHGUARD TRUNK ROAD (EAST OF MAGOR
TO CASTLETON) (SIDE ROADS) ORDER 201-

CYNLLUN O'R SAFLE 16
SITE PLAN 16

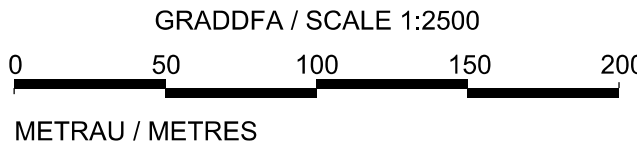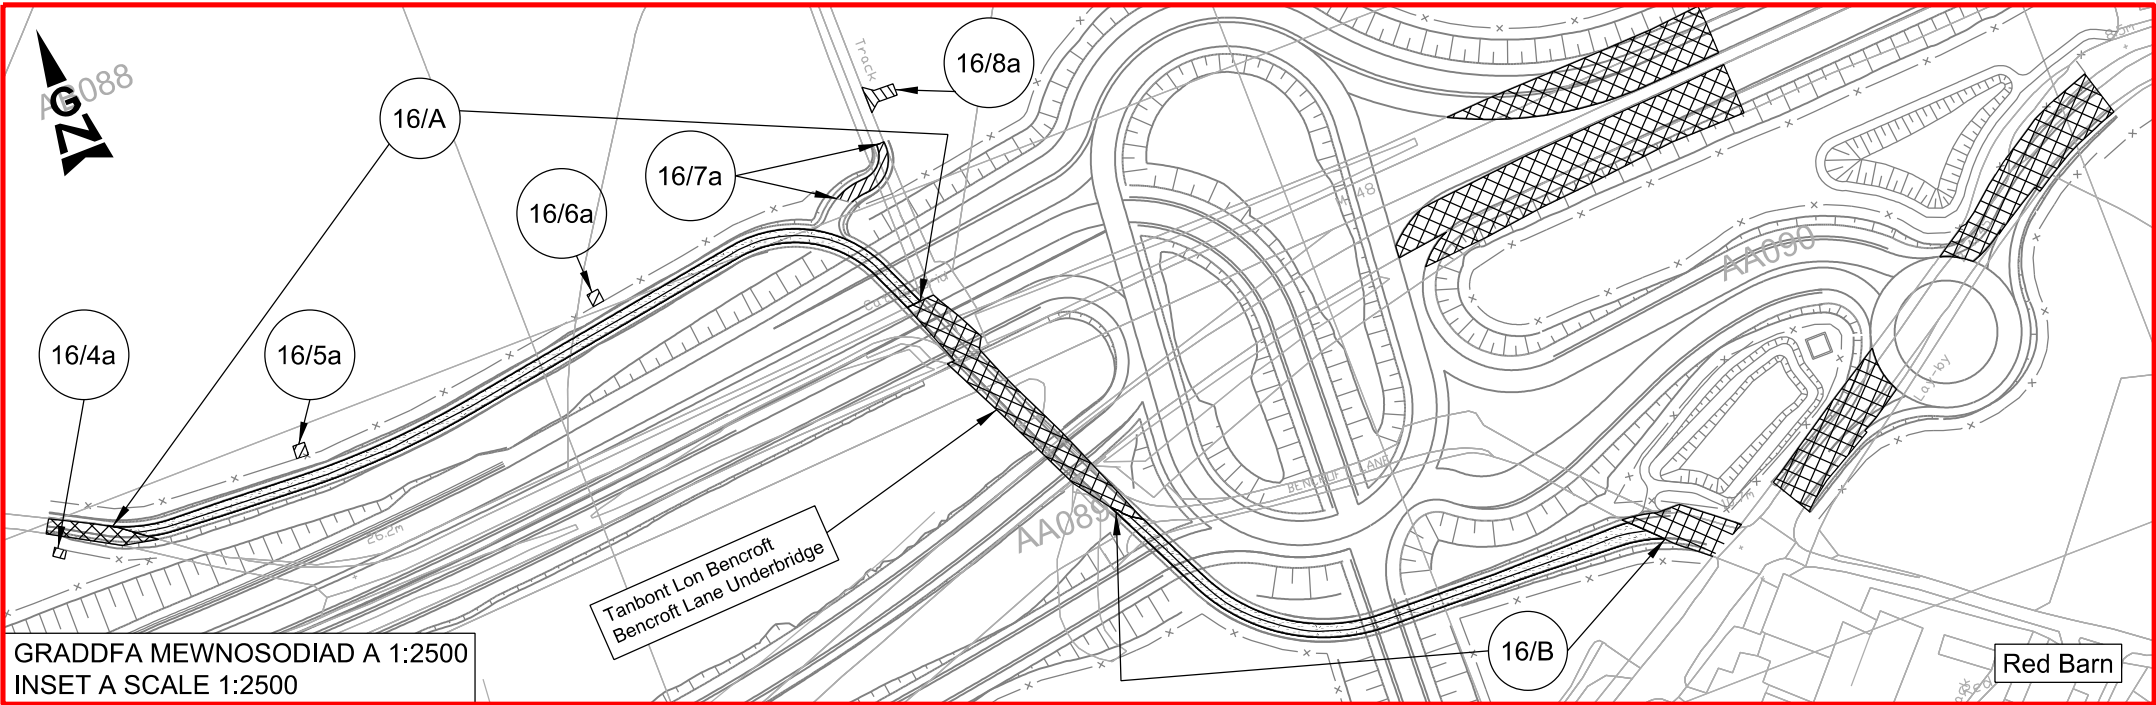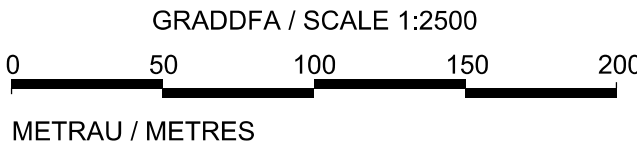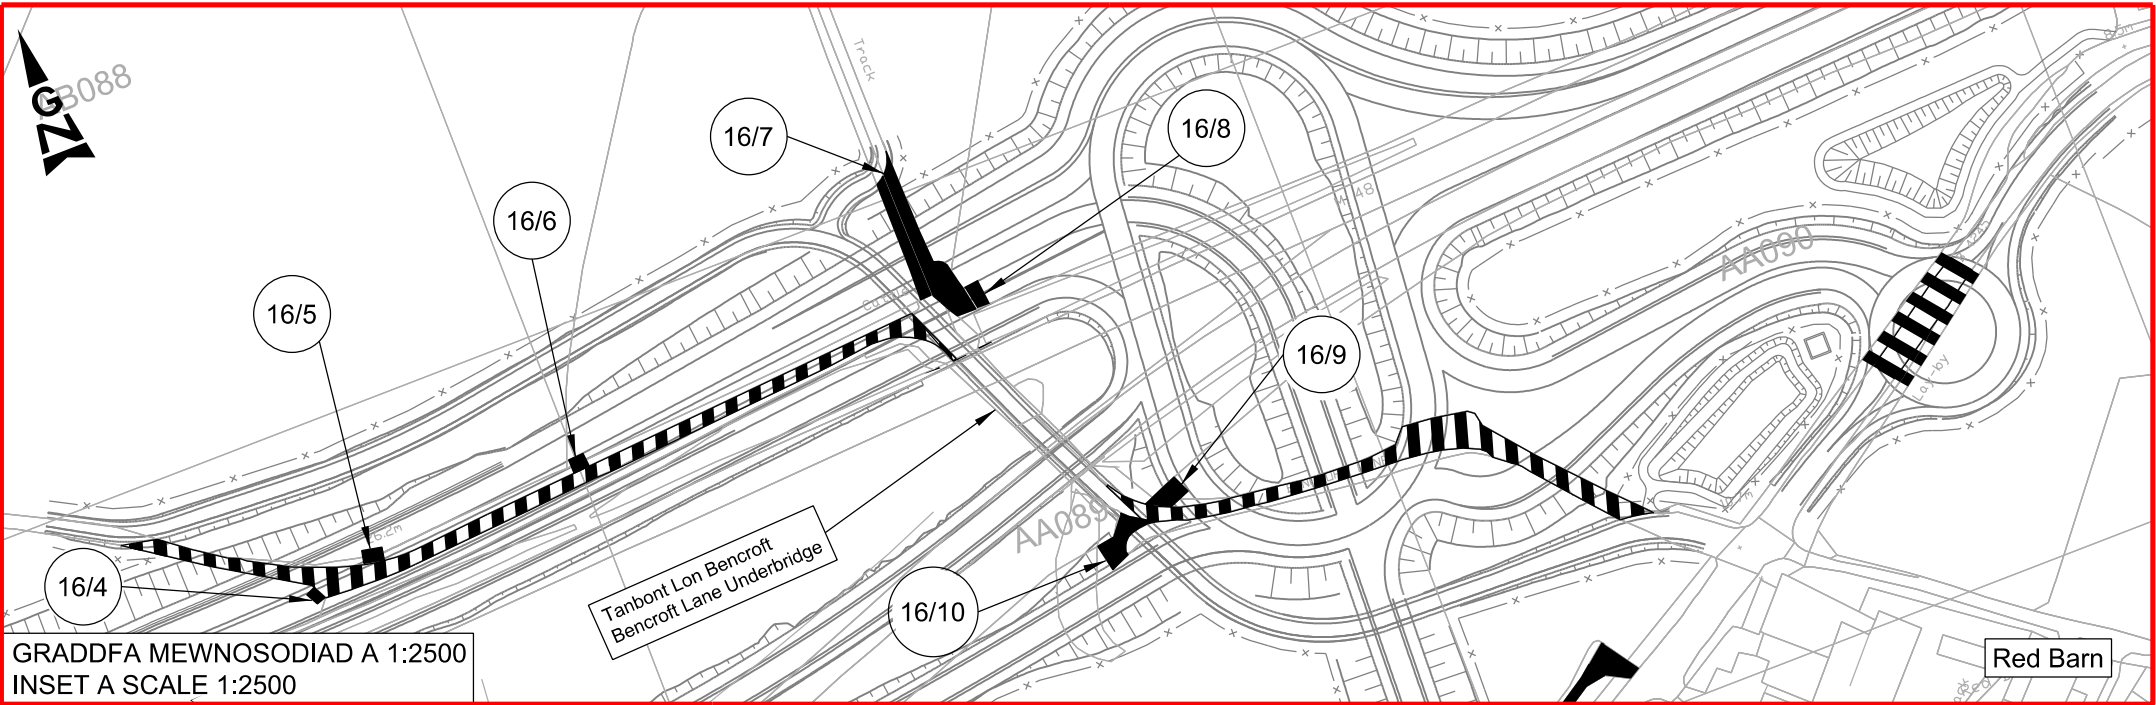

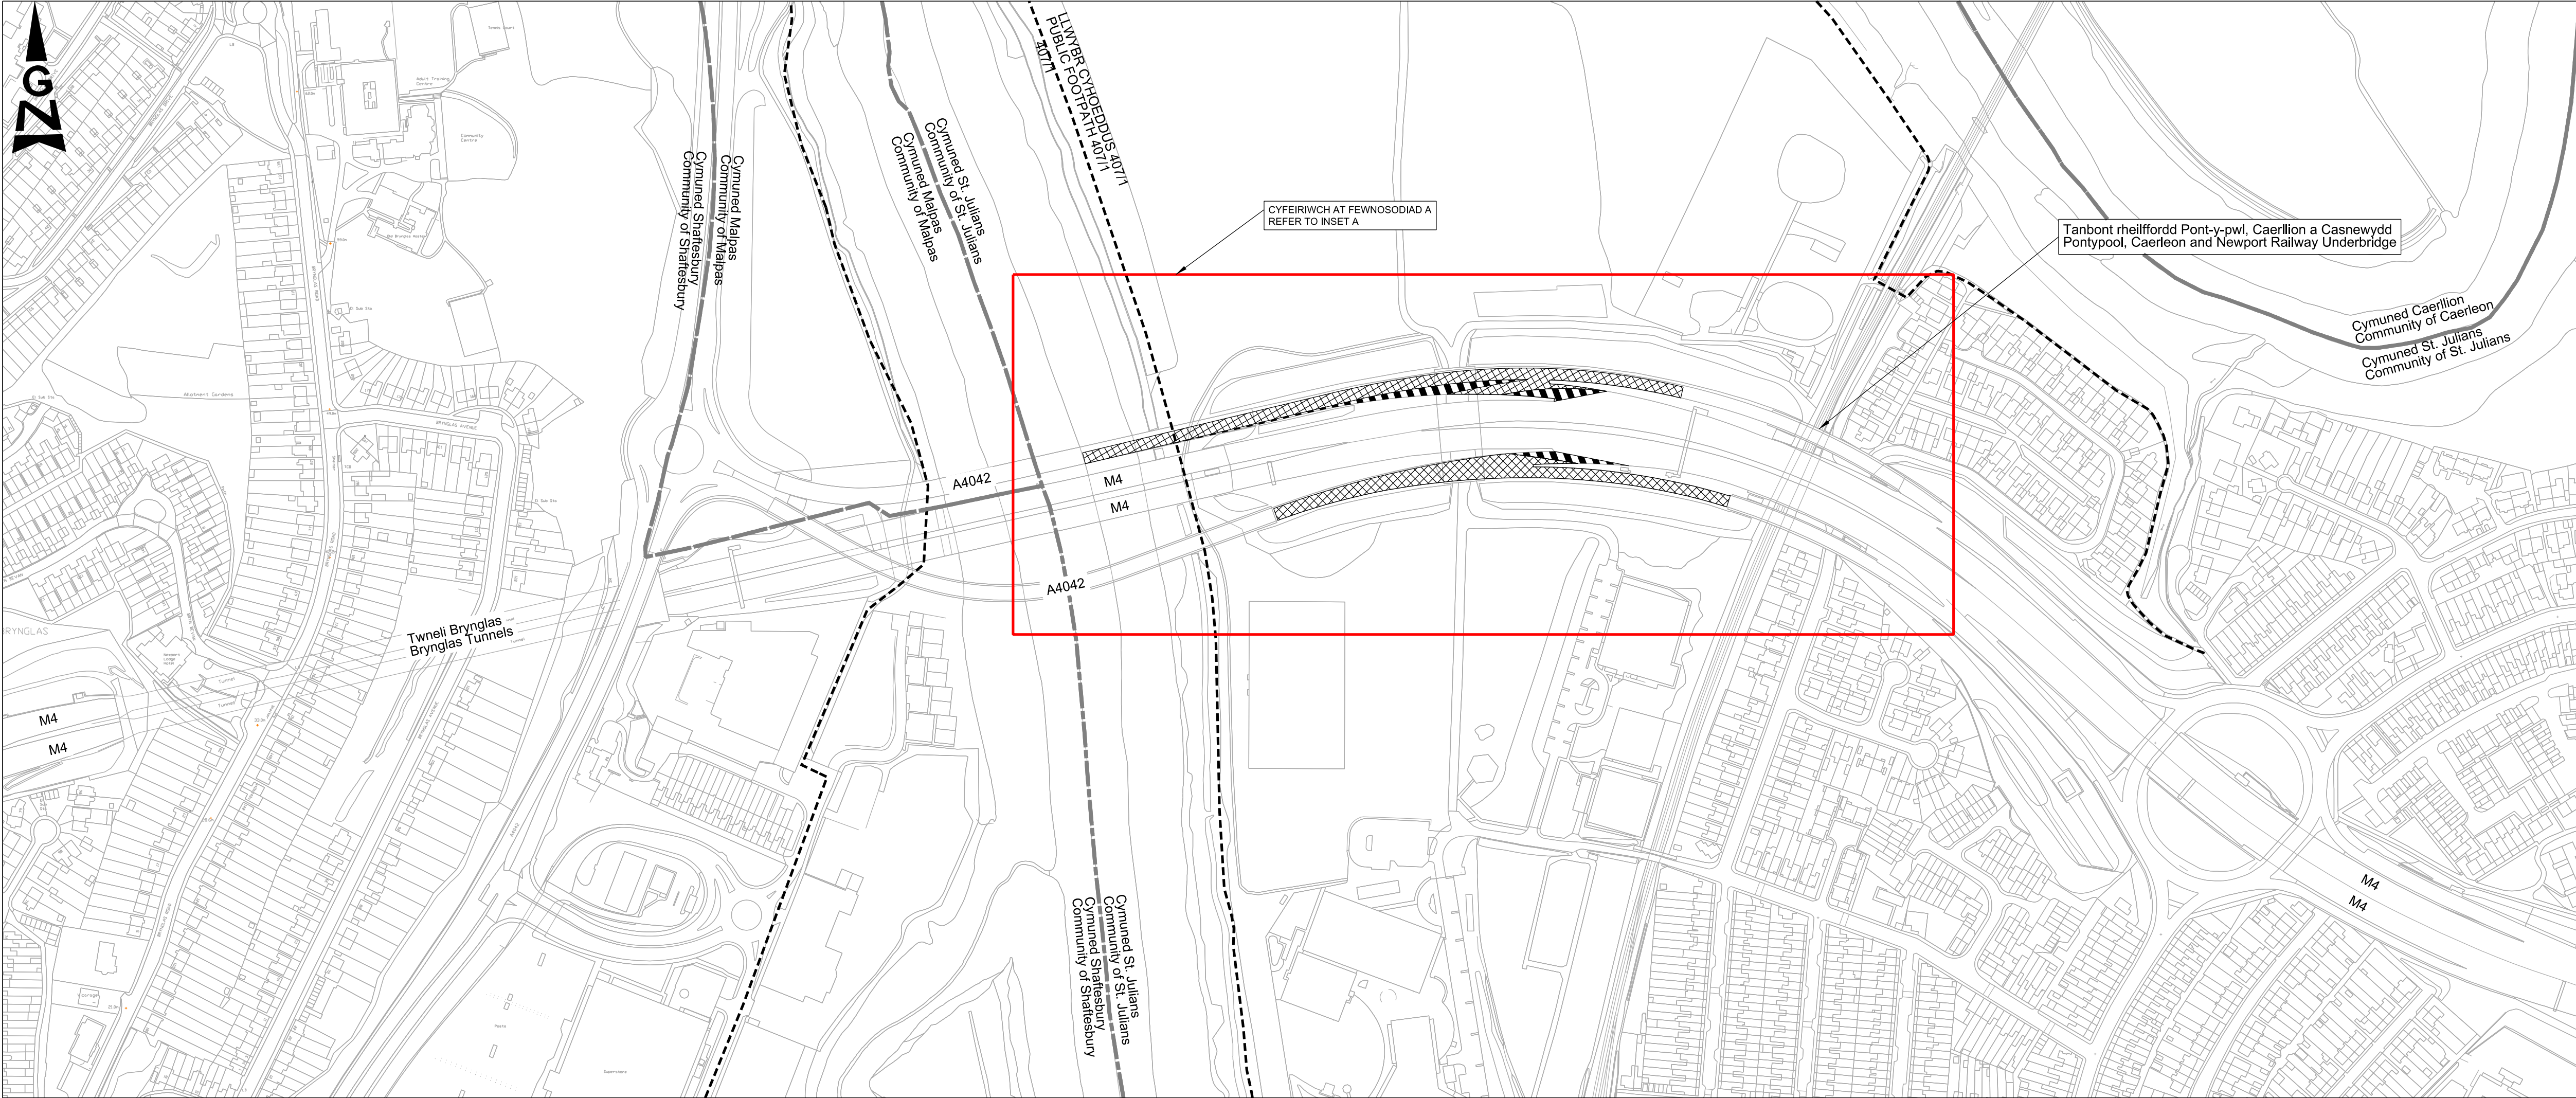

CYNLLUN O'R LLEOLIAD
LOCATION PLAN

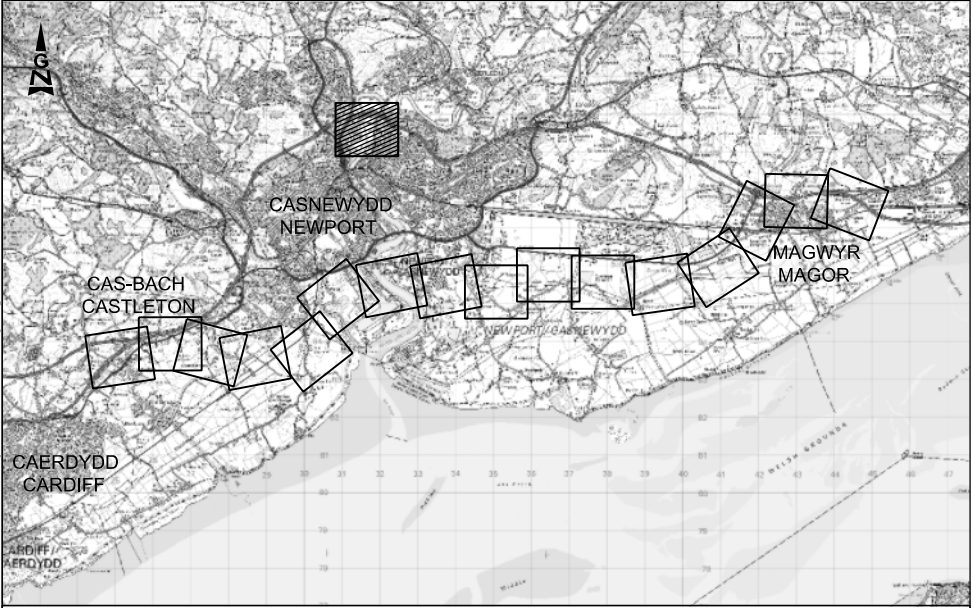

NODIADAU ER GWYBODAETH:
NOTES FOR INFORMATION:


- FFIN CYNGOR TREF A CHYMUNED
TOWN AND COMMUNITY COUNCIL BOUNDARY
- FFIN Y FFORDD ARBENNIG/GEFNFFORDD
SPECIAL ROAD/TRUNK ROAD BOUNDARY
- FFORDD GYHOEDDUS
PUBLIC RIGHT OF WAY
- RHIFAU TIR CAEEDIG PENODOL I'R CYNLLUN
ENCLOSURE NUMBERS SPECIFIC TO THE SCHEME
- FFIN SIROL
COUNTY BOUNDARY

LLWYBR Y DRAFFORDD NEWYDD:
ROUTE OF NEW MOTORWAY:

- LLWYBR Y DRAFFORDD
NEWYDD AR ARGLAWDD
ROUTE OF NEW MOTORWAY
ROAD ON EMBANKMENT
- LLWYBR Y DRAFFORDD
NEWYDD MEWN CLODDIAD
ROUTE OF NEW MOTORWAY
ROAD IN CUTTING

ALLWEDD:
KEY:

- M4 / A48(M) / M48 Y FFYRDD ARBENNIG PRESENNOL
EXISTING SPECIAL ROADS
- PRIFFORDD NEWYDD
NEW HIGHWAY
- PRIFFORDD I'W GWELLA
HIGHWAY TO BE IMPROVED
- PRIFFORDD I'W CHAU
HIGHWAY TO BE STOPPED UP
- MYNEDFA BREIFAT NEWYDD
NEW PRIVATE MEANS OF ACCESS
- MYNEDFA BREIFAT I'W CHAU
PRIVATE MEANS OF ACCESS TO BE STOPPED UP
- PRIFFORDD DROS DRO
TEMPORARY HIGHWAY

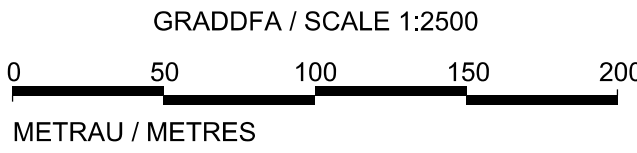

GORCHYMYN TRAFFORDD YR M4 (CYFFORDD 23
(MAN I'R DWYRAIN O FAGWYR) I FAN I'R
GORLLEWIN O GYFFORDD 29 (CAS-BACH) A
FFYRDD CYSYLLTU) A THRAFFORDD YR M48
(FFORDD GYSYLLTU CYFFORDD 23 (MAN I'R
DWYRAIN O FAGWYR)) A CHEFNFFORDD
LLUNDAIN I ABERGWAUN (MAN I'R DWYRAIN O
FAGWYR I GAS-BACH) (FFYRDD YMYL) 201-

THE M4 MOTORWAY (JUNCTION 23
(EAST OF MAGOR) TO WEST OF JUNCTION 29
(CASTLETON) AND CONNECTING ROADS) AND
THE M48 MOTORWAY (JUNCTION 23 (EAST OF
MAGOR) CONNECTING ROAD) AND THE LONDON
TO FISHGUARD TRUNK ROAD (EAST OF MAGOR
TO CASTLETON) (SIDE ROADS) ORDER 201-

CYNLLUN O'R SAFLE 17
SITE PLAN 17

