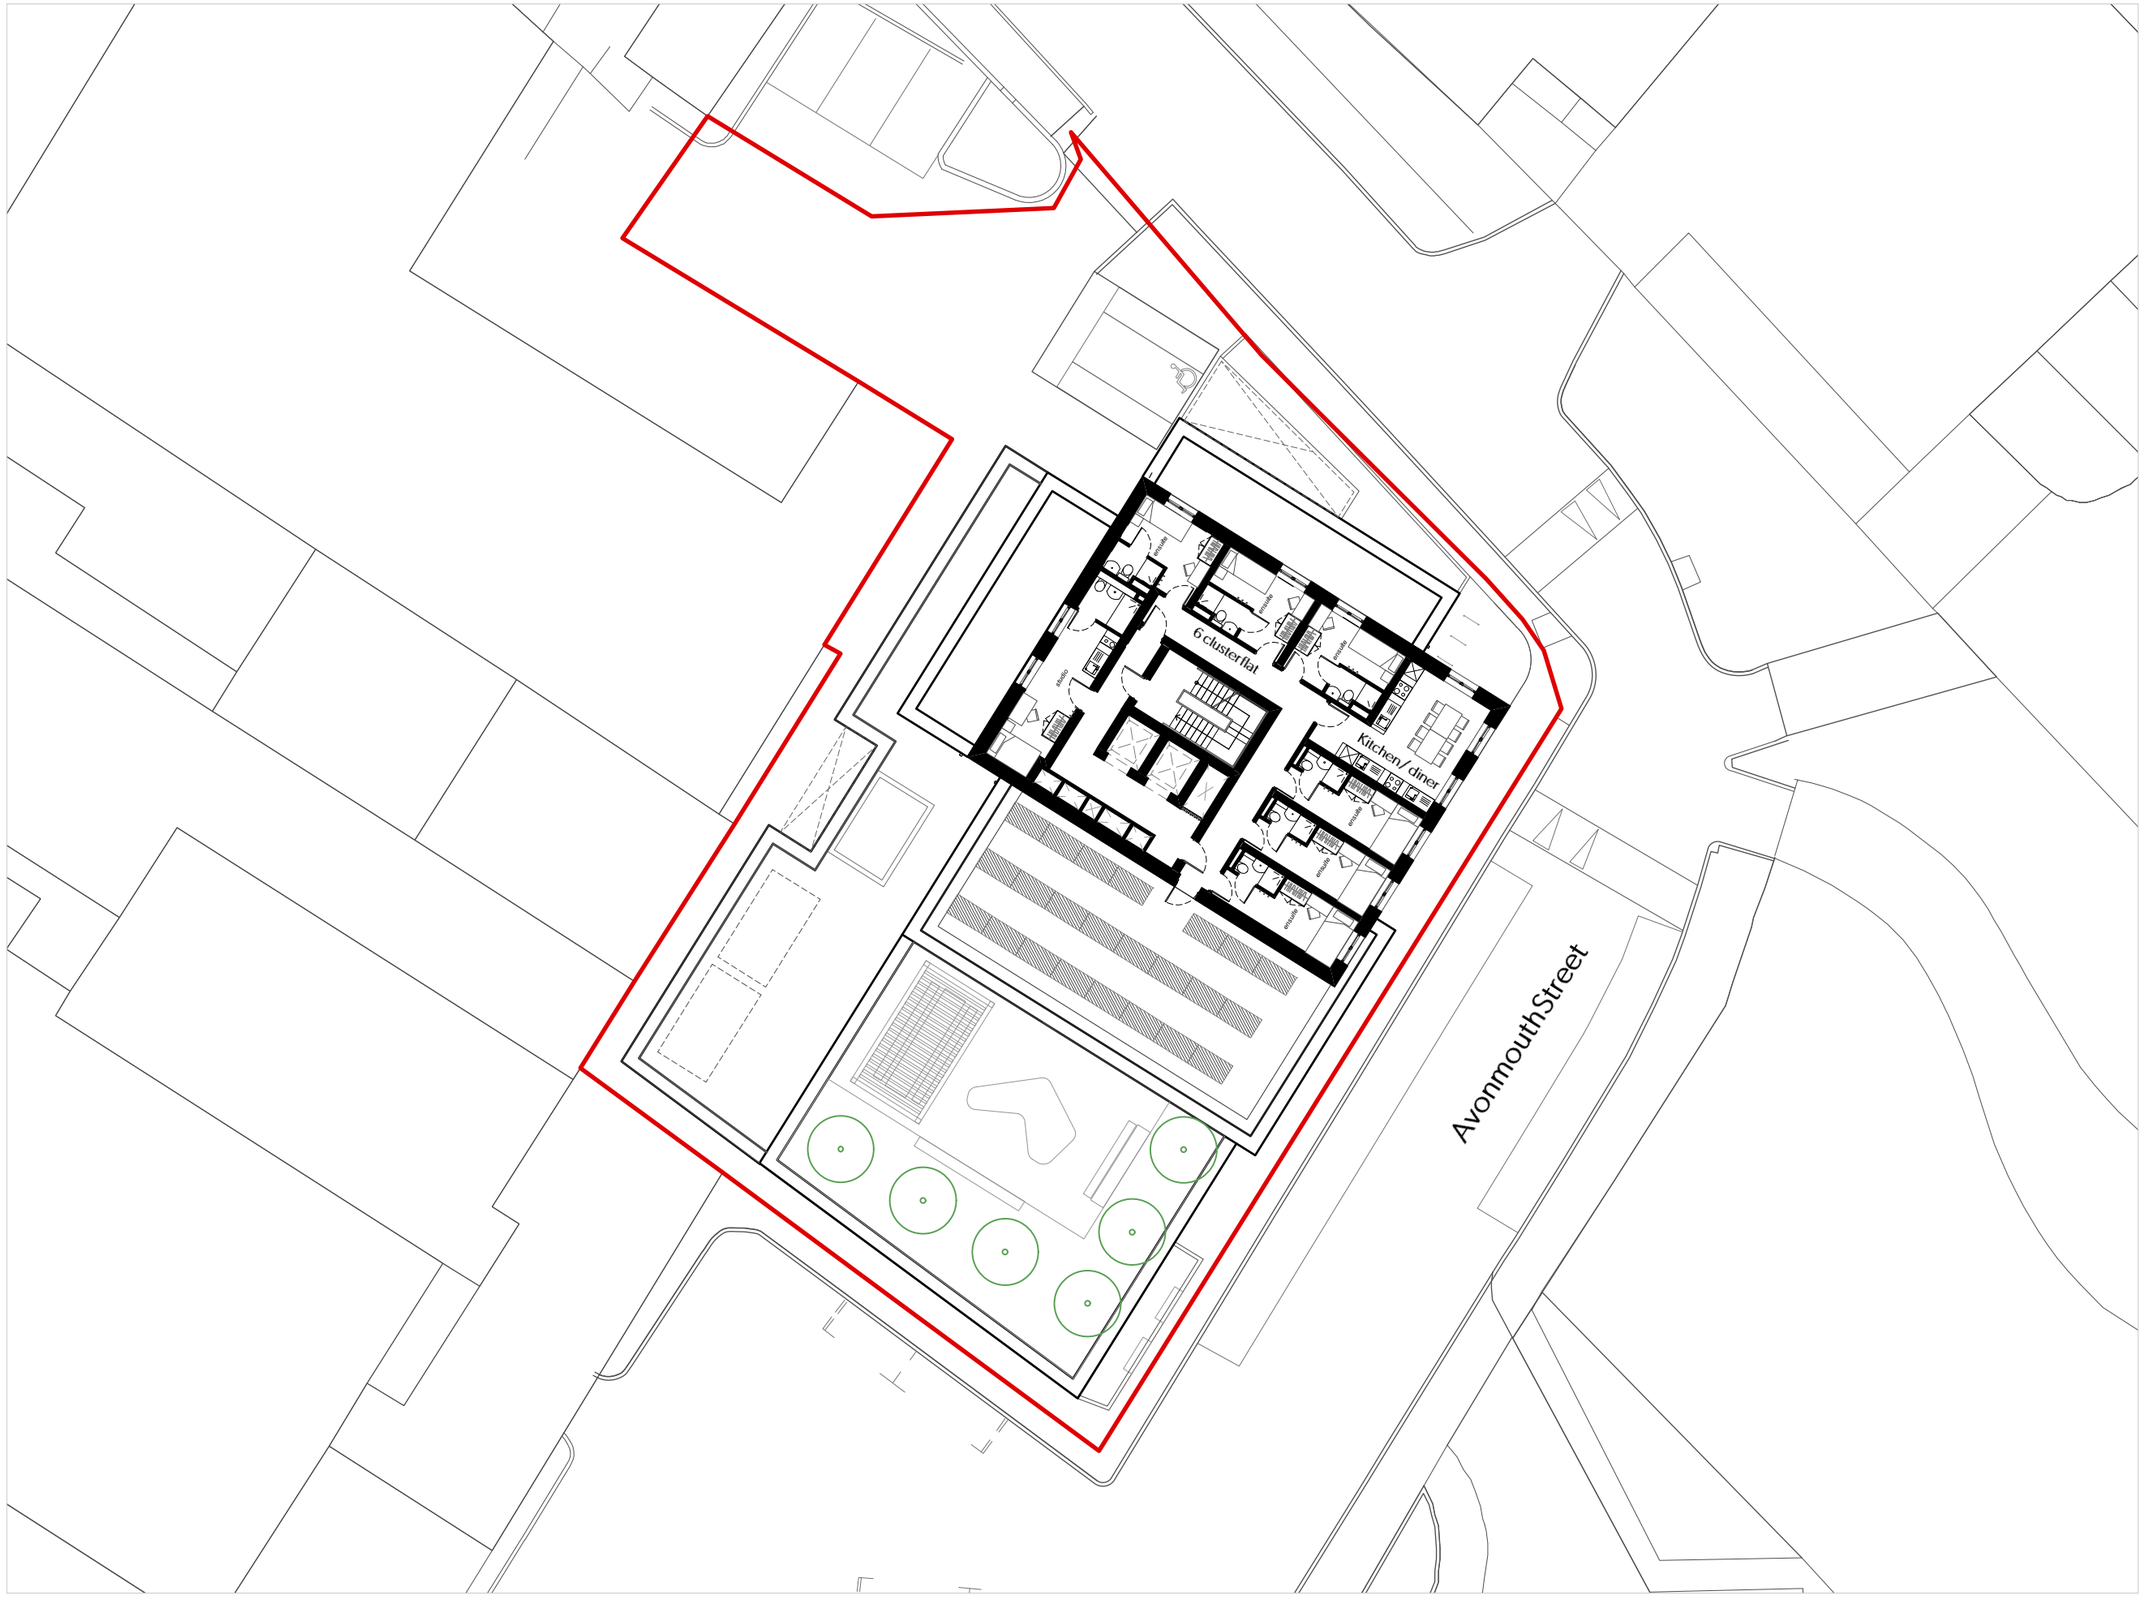


Do not scale from this drawing. This drawing is based on dimensional survey information provided by others. The architect cannot accept resposibility for the accuracy of this survey information. All dimensions are shown in metric.
This drawing remains the copyright of Stitch Studio Ltd.

DRAWING NOTES

CC Cleaner's cupboard

Riser

CP Condenser pipework
KE Kitchen extract

ISSUE	REASON FOR ISSUE	DATE
A	Furniture layout amended in northern bedrooms	13/05/2022
B	Revised to address HSE comments	20/10/2022

KEY PLAN

stitch.
Suite 6, Fusion House, 28 Rochester Place
London NW1 9DF
www.stitcharchitects.co.uk
+44 (0)20 3617 8725

PROJECT
Avonmouth House

PROJECT CODE: 21235
CLIENT: Tribe Student Housing

DRAWING TITLE: Proposed building 14th -15th floor plan
STATUS: Planning

SCALE: 1:250 @ A3
SHEET: A3
DATE OF FIRST ISSUE: 22.10.21

DRAWING NUMBER: 21235-STCH-XX-ZZ-DR-A-1108
REVISION: B