OS map data reproduced by permission of Ordnance Survey on behalf of HMSO. © Crown copyright 2021. All rights reserved. Ordnance Survey licence number 0100040692

Drawing Number
151666-TRA-00-HUL4-DRG-R-SG-260003 P01

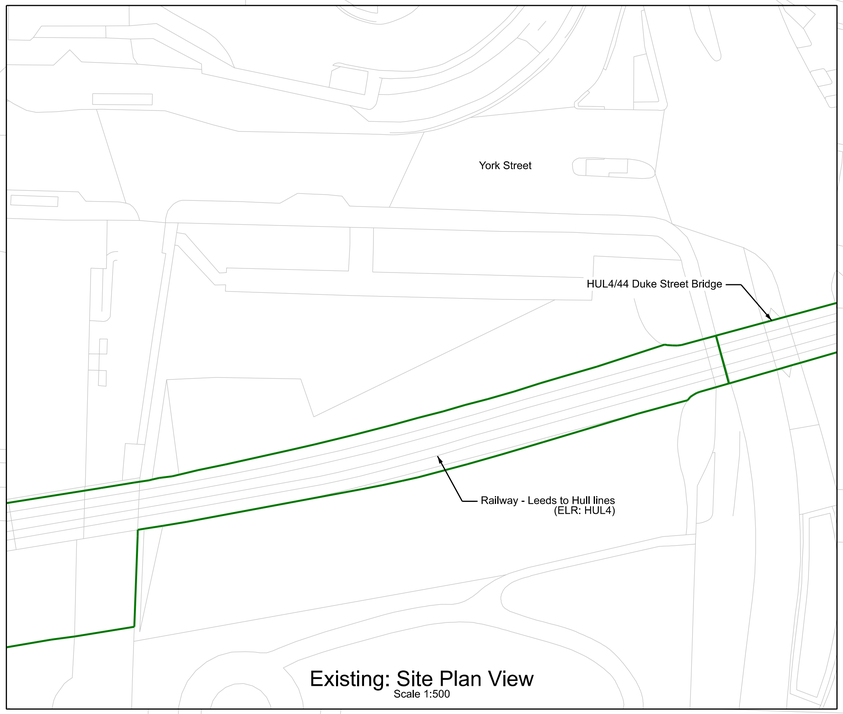

Existing: Site Plan View
Scale 1:500

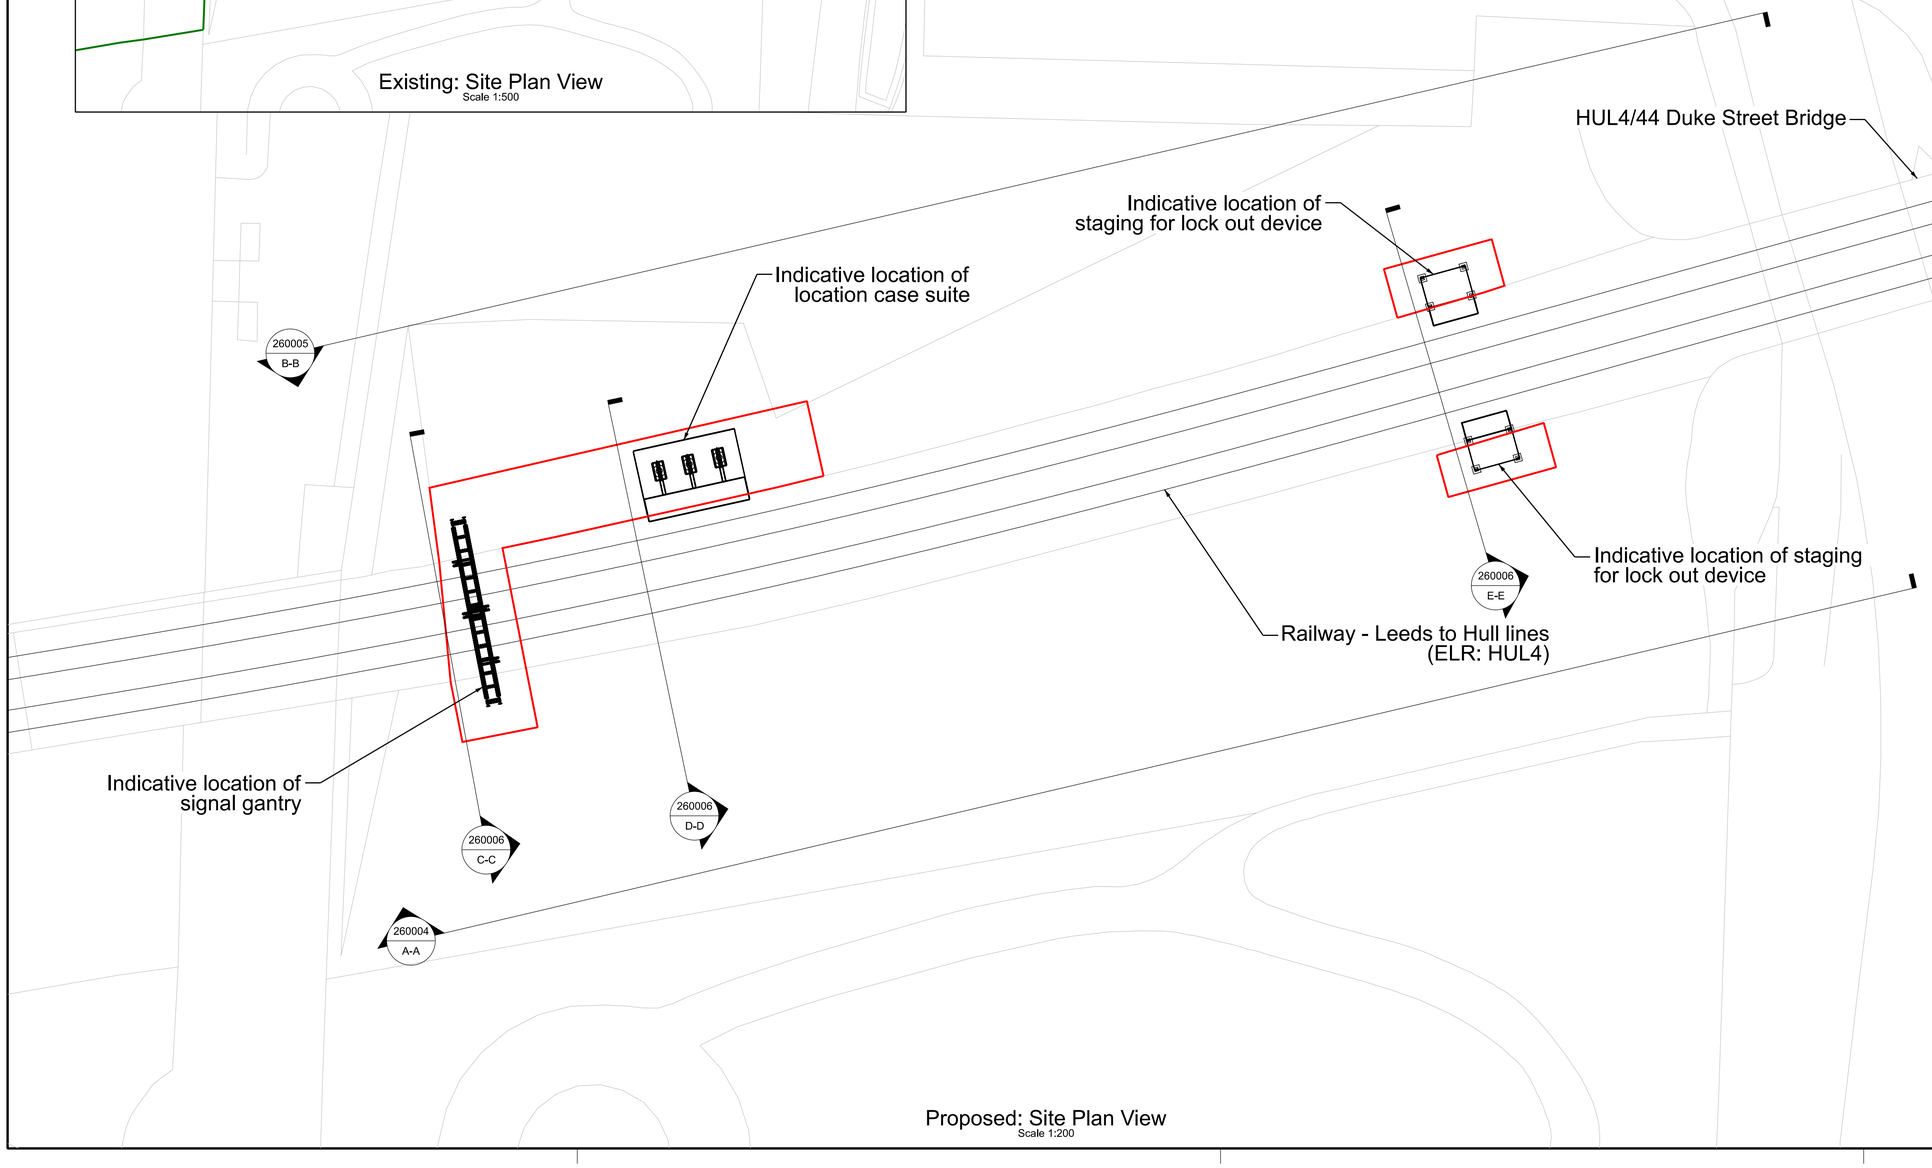

Proposed: Site Plan View
Scale 1:200

Legend/Notes

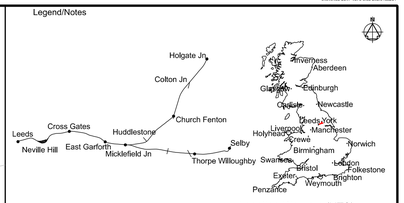

Location Diagram (NTS)

Leeds to Micklefield Enhancements Order

Notes

1. All dimensions are in millimetres unless stated otherwise.
2. Do not scale from this drawing.
3. In constructing or maintaining the works identified as Scheduled Works in Schedule 1 of the Network Rail (Leeds to Micklefield Enhancements) Order Network Rail may deviate from the dimensions shown on this drawing to the extent permitted by the Order.
4. This drawing is to be read in conjunction with:
   151666-TRA-00-HUL4-DRG-R-SG-260001 - Location Plan
   151666-TRA-00-HUL4-DRG-R-SG-260002 - Site Plan
   151666-TRA-00-HUL4-DRG-R-SG-260004 - Elevations South
   151666-TRA-00-HUL4-DRG-R-SG-260005 - Elevations North
   151666-TRA-00-HUL4-DRG-R-SG-260006 - Proposed Sections

Legend

- Proposed Infrastructure
- Existing Infrastructure
- Deemed Planning Application Boundary
- Network Rail Land Boundary
- 000000 / X-X — Section Call-out

0 4 8 12 16 20m
SCALE 1:200 - Proposed

0 10 20 30 40 50m
SCALE 1:500 - Existing

Rev	Date	Description of Revisions	Drawn	Chkd	Appr
P01	29/06/23	First Issue	OM	MW	MW

Status: Fit for Information
Suitability: S2

NetworkRail

Authorised		Signed: Electronically Signed	Date
Contractor(s): TRU Alliance			
Location: AREA BDY MICKLEFIELD TO LEEDS CITY STATION			
Type: CAD Drawing		Sub-type: Plan	
Role: Rail Engineering		Sub-Role: Signalling	
Zone			
Phasing: Proposed		Project Stage: GRIP 4	
Project: Transpennine Route Upgrade			
Contract No.: 151666			
Contract Title: TRU - East of Leeds			
Drawing Title: Kirkgate to Marsh Lane Land Existing and Proposed Detailed Plans			
Designed	O.McIntosh	Signed: Electronically Signed	Date: 29/06/23
Drawn	O.McIntosh	Signed: Electronically Signed	Date: 29/06/23
Checked	M.Westwood	Signed: Electronically Signed	Date: 29/06/23
Approved	M.Westwood	Signed: Electronically Signed	Date: 29/06/23
Scale(s): As Shown		ELR & Mileage: 20.0704 to 0	
Alternative Reference			Sheet: of
Drawing Number: 151666-TRA-00-HUL4-DRG-R-SG-260003			Revision: P01

Sheet Size A1 594 x 841