a64666-1c-943c-4374-8282-ea5d92b44ceb

Drawing Number
151666-TRA-00-HUL4-DRG-R-SG-210003 P01

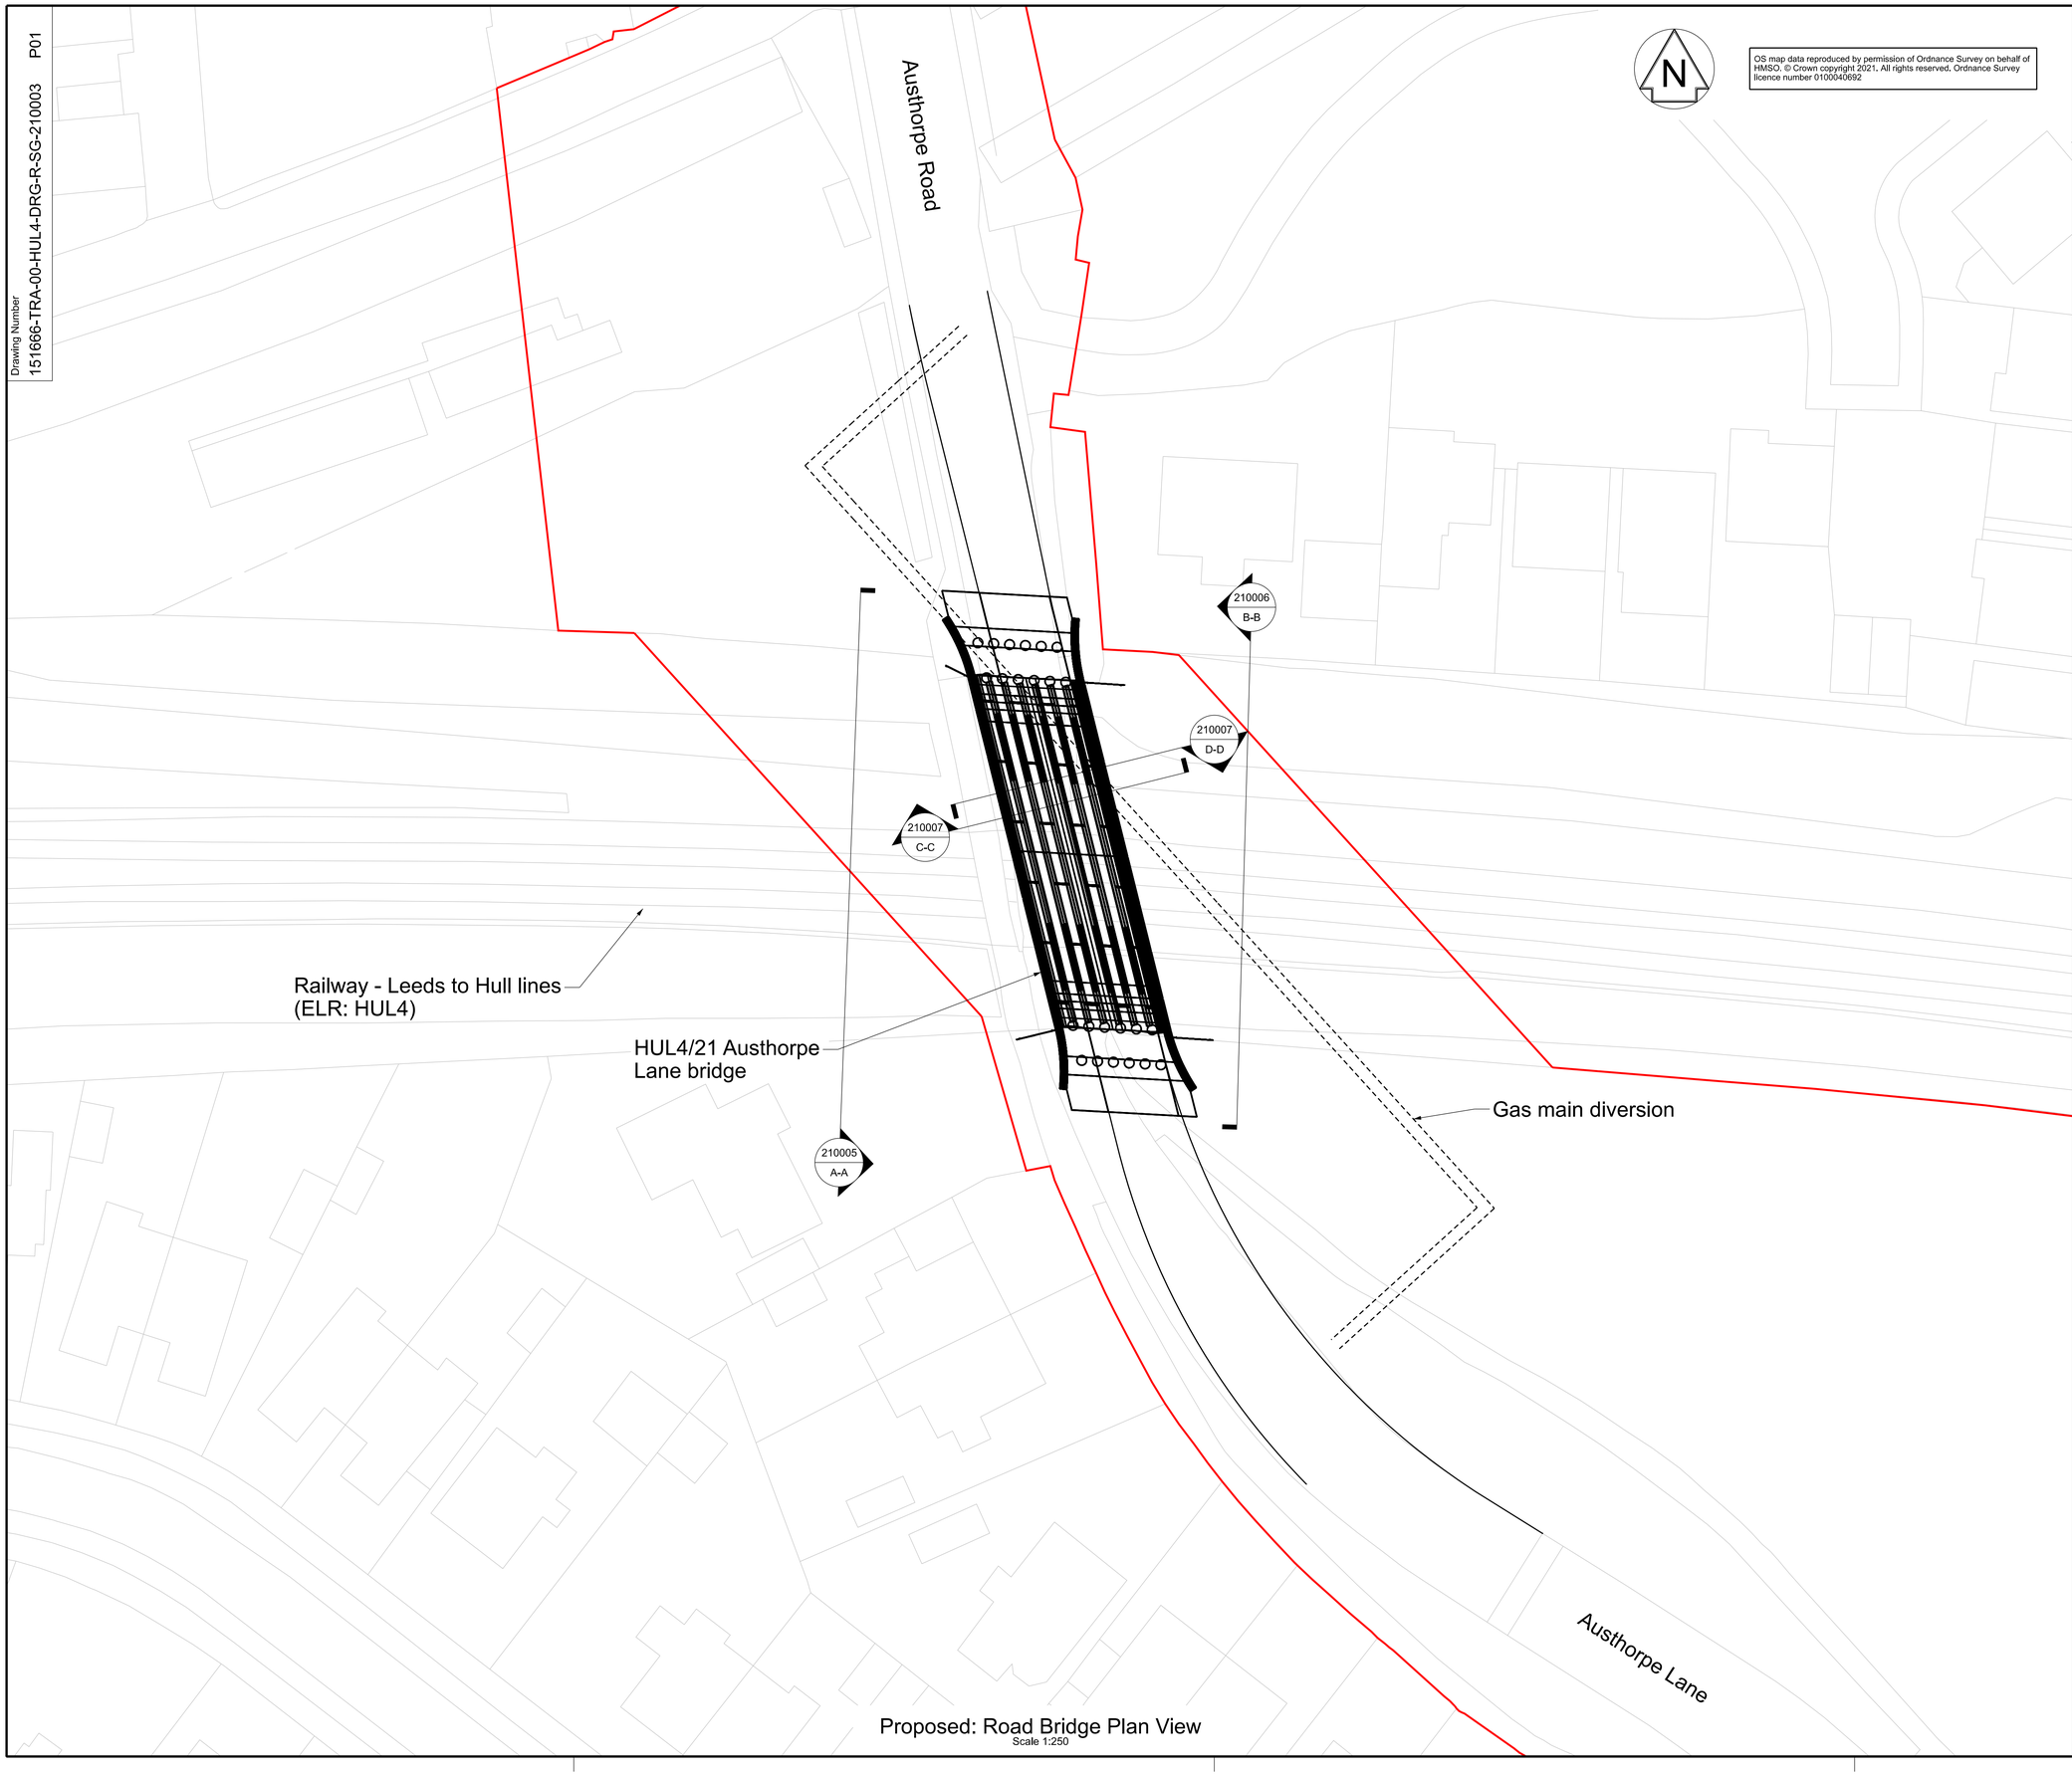

Proposed: Road Bridge Plan View
Scale 1:250

OS map data reproduced by permission of Ordnance Survey on behalf of HMSO. © Crown copyright 2021, All rights reserved. Ordnance Survey licence number 0100040692

Legend/Notes

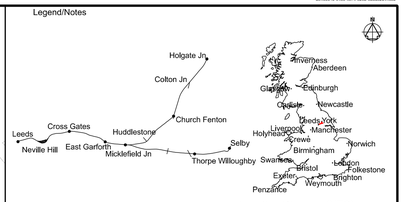

Location Diagram (NTS)

Leeds to Micklefield Enhancements Order

Notes

1. All dimensions are in millimetres unless stated otherwise.
2. Do not scale from this drawing.
3. In constructing or maintaining the works identified as Scheduled Works in Schedule 1 of the Network Rail (Leeds to Micklefield Enhancements) Order Network Rail may deviate from the dimensions shown on this drawing to the extent permitted by the Order.
4. This drawing is to be read in conjunction with:
   151666-TRA-00-HUL4-DRG-R-SG-210001 - Location Plan
   151666-TRA-00-HUL4-DRG-R-SG-210002 - Site Plan
   151666-TRA-00-HUL4-DRG-R-SG-210004 - Existing Detailed Plan
   151666-TRA-00-HUL4-DRG-R-SG-210005 - Elevations West
   151666-TRA-00-HUL4-DRG-R-SG-210006 - Elevations East
   151666-TRA-00-HUL4-DRG-R-SG-210007 - Proposed Sections

Legend

- Proposed Infrastructure
- Existing Infrastructure
- Deemed Planning Application Boundary
- 000000 / X-X — Section Call-out

0 5 10 15 20 25m

SCALE 1:250

Rev	Date	Description of Revisions	Drawn	Chkd	Appr
P01	29/06/23	First Issue	OM	MW	MW

Status: Fit for Information
Suitability: S2

NetworkRail

Authorised		Signed: Electronically Signed	Date

Contractor(s): TRU Alliance

Location: AREA BDY MICKLEFIELD TO LEEDS CITY STATION

Type: CAD Drawing	Sub-type: Plan
Role: Rail Engineering	Sub-Role: Signalling
Zone:	
Phasing: Proposed	Project Stage: GRIP 4

Project: Transpennine Route Upgrade

Contract No.: 151666

Contract Title: TRU - East of Leeds

Drawing Title: Replacement Austhorpe Lane Bridge and Gas Main Diversion Proposed Detailed Plan

Designed	O.McIntosh	Signed: Electronically Signed	Date: 29/06/23
Drawn	O.McIntosh	Signed: Electronically Signed	Date: 29/06/23
Checked	M.Westwood	Signed: Electronically Signed	Date: 29/06/23
Approved	M.Westwood	Signed: Electronically Signed	Date: 29/06/23

Scale(s): As Shown
ELR & Mileage: 15.1408 to 0
Alternative Reference:
Sheet: of
Drawing Number: 151666-TRA-00-HUL4-DRG-R-SG-210003
Revision: P01

Sheet Size A1 594 x 841