

3.0 Schedule of Plans for Approval


The following schedule identifies the deliverables submitted for this condition.


Drawing Name	Drawing Number	Status
Western Energy Centre & Service Yard Indicative Hardscaping Details	A400-PAW-A-14-L00-XX-DR-DE-735-001-D-S3	For Approval
Western Energy Centre & Service Yard Planting Plan	A400-LDA-A-14-L00-XX-DR-GA-735-001-S3	For Approval
Western Energy Centre & Service Yard Schedule of Planting Types	A400-LDA-A-14-XXX-XX-DR-DE-735-001-S3	For Approval
Terminal Forecourt Indicative Hardscaping Details	A400-PAW-A-14-L00-XX-DR-DE-735-002-B-S3	For Approval
Terminal Forecourt Planting Plan – Sheet 1 of 2	A400-LDA-A-14-L00-XX-DR-GA-735-002-G-S3	For Approval
Terminal Forecourt Planting Plan – Sheet 2 of 2	A400-LDA-A-14-L00-XX-DR-GA-735-003-F-S3	For Approval
Terminal Forecourt Schedule of Planting Types – Sheet 1 of 2	A400-LDA-A-14-L00-XX-DR-DE-735-002-B-S3	For Approval
Terminal Forecourt Schedule of Planting Types – Sheet 2 of 2	A400-LDA-A-14-XXX-XX-DR-DE-735-003-B-S3	For Approval
Dockside Hardscaping & Landscaping Details - Overall	A400-ATK-L-16-XXX-DR-GA-200-001-02-S2	For Information
Dockside Hardscaping & Landscaping Details – Sheet 1 of 10	A400-ATK-L-16-XXX-DR-GA-200-002-02-S2	For Approval
Dockside Hardscaping & Landscaping Details – Sheet 2 of 10	A400-ATK-L-16-XXX-DR-GA-200-003-02-S2	For Approval
Dockside Hardscaping & Landscaping Details – Sheet 3 of 10	A400-ATK-L-16-XXX-DR-GA-200-004-06-S2	For Approval
Dockside Hardscaping & Landscaping Details – Sheet 4 of 10	A400-ATK-L-16-XXX-DR-GA-200-005-02-S2	For Approval
Dockside Hardscaping & Landscaping Details - Sheet 5 of 10	A400-ATK-L-16-XXX-DR-GA-200-006-02-S2	For Approval
Dockside Hardscaping & Landscaping Details – Sheet 6 of 10	A400-ATK-L-16-XXX-DR-GA-200-007-02-S2	For Approval
Dockside Hardscaping & Landscaping Details – Sheet 7 of 10	A400-ATK-L-16-XXX-DR-GA-200-008-02-S2	For Approval
Dockside Hardscaping & Landscaping Details – Sheet 8 of 10	A400-ATK-L-16-XXX-DR-GA-200-009-02-S2	For Approval
Dockside Hardscaping & Landscaping Details – Sheet 9 of 10	A400-ATK-L-16-XXX-DR-GA-200-010-02-S2	For Approval
Dockside Hardscaping & Landscaping Details – Sheet 10 of 10	A400-ATK-L-16-XXX-DR-GA-200-011-02-S2	For Approval
Dockside Hardscaping & Landscaping Details – Surfaces Schedule	A400-ATK-L-16-XXX-DR-SC-200-001-02-S2	For Approval
Dockside Hardscaping & Landscaping Details – Planting Schedule	A400-ATK-L-16-XXX-DR-SC-200-002-02-S2	For Approval

Figure 3.0.1: Schedule of Plans for Approval

4.0 APPENDIX 1: DETAILS FOR APPROVAL

Figure 4.0.1:

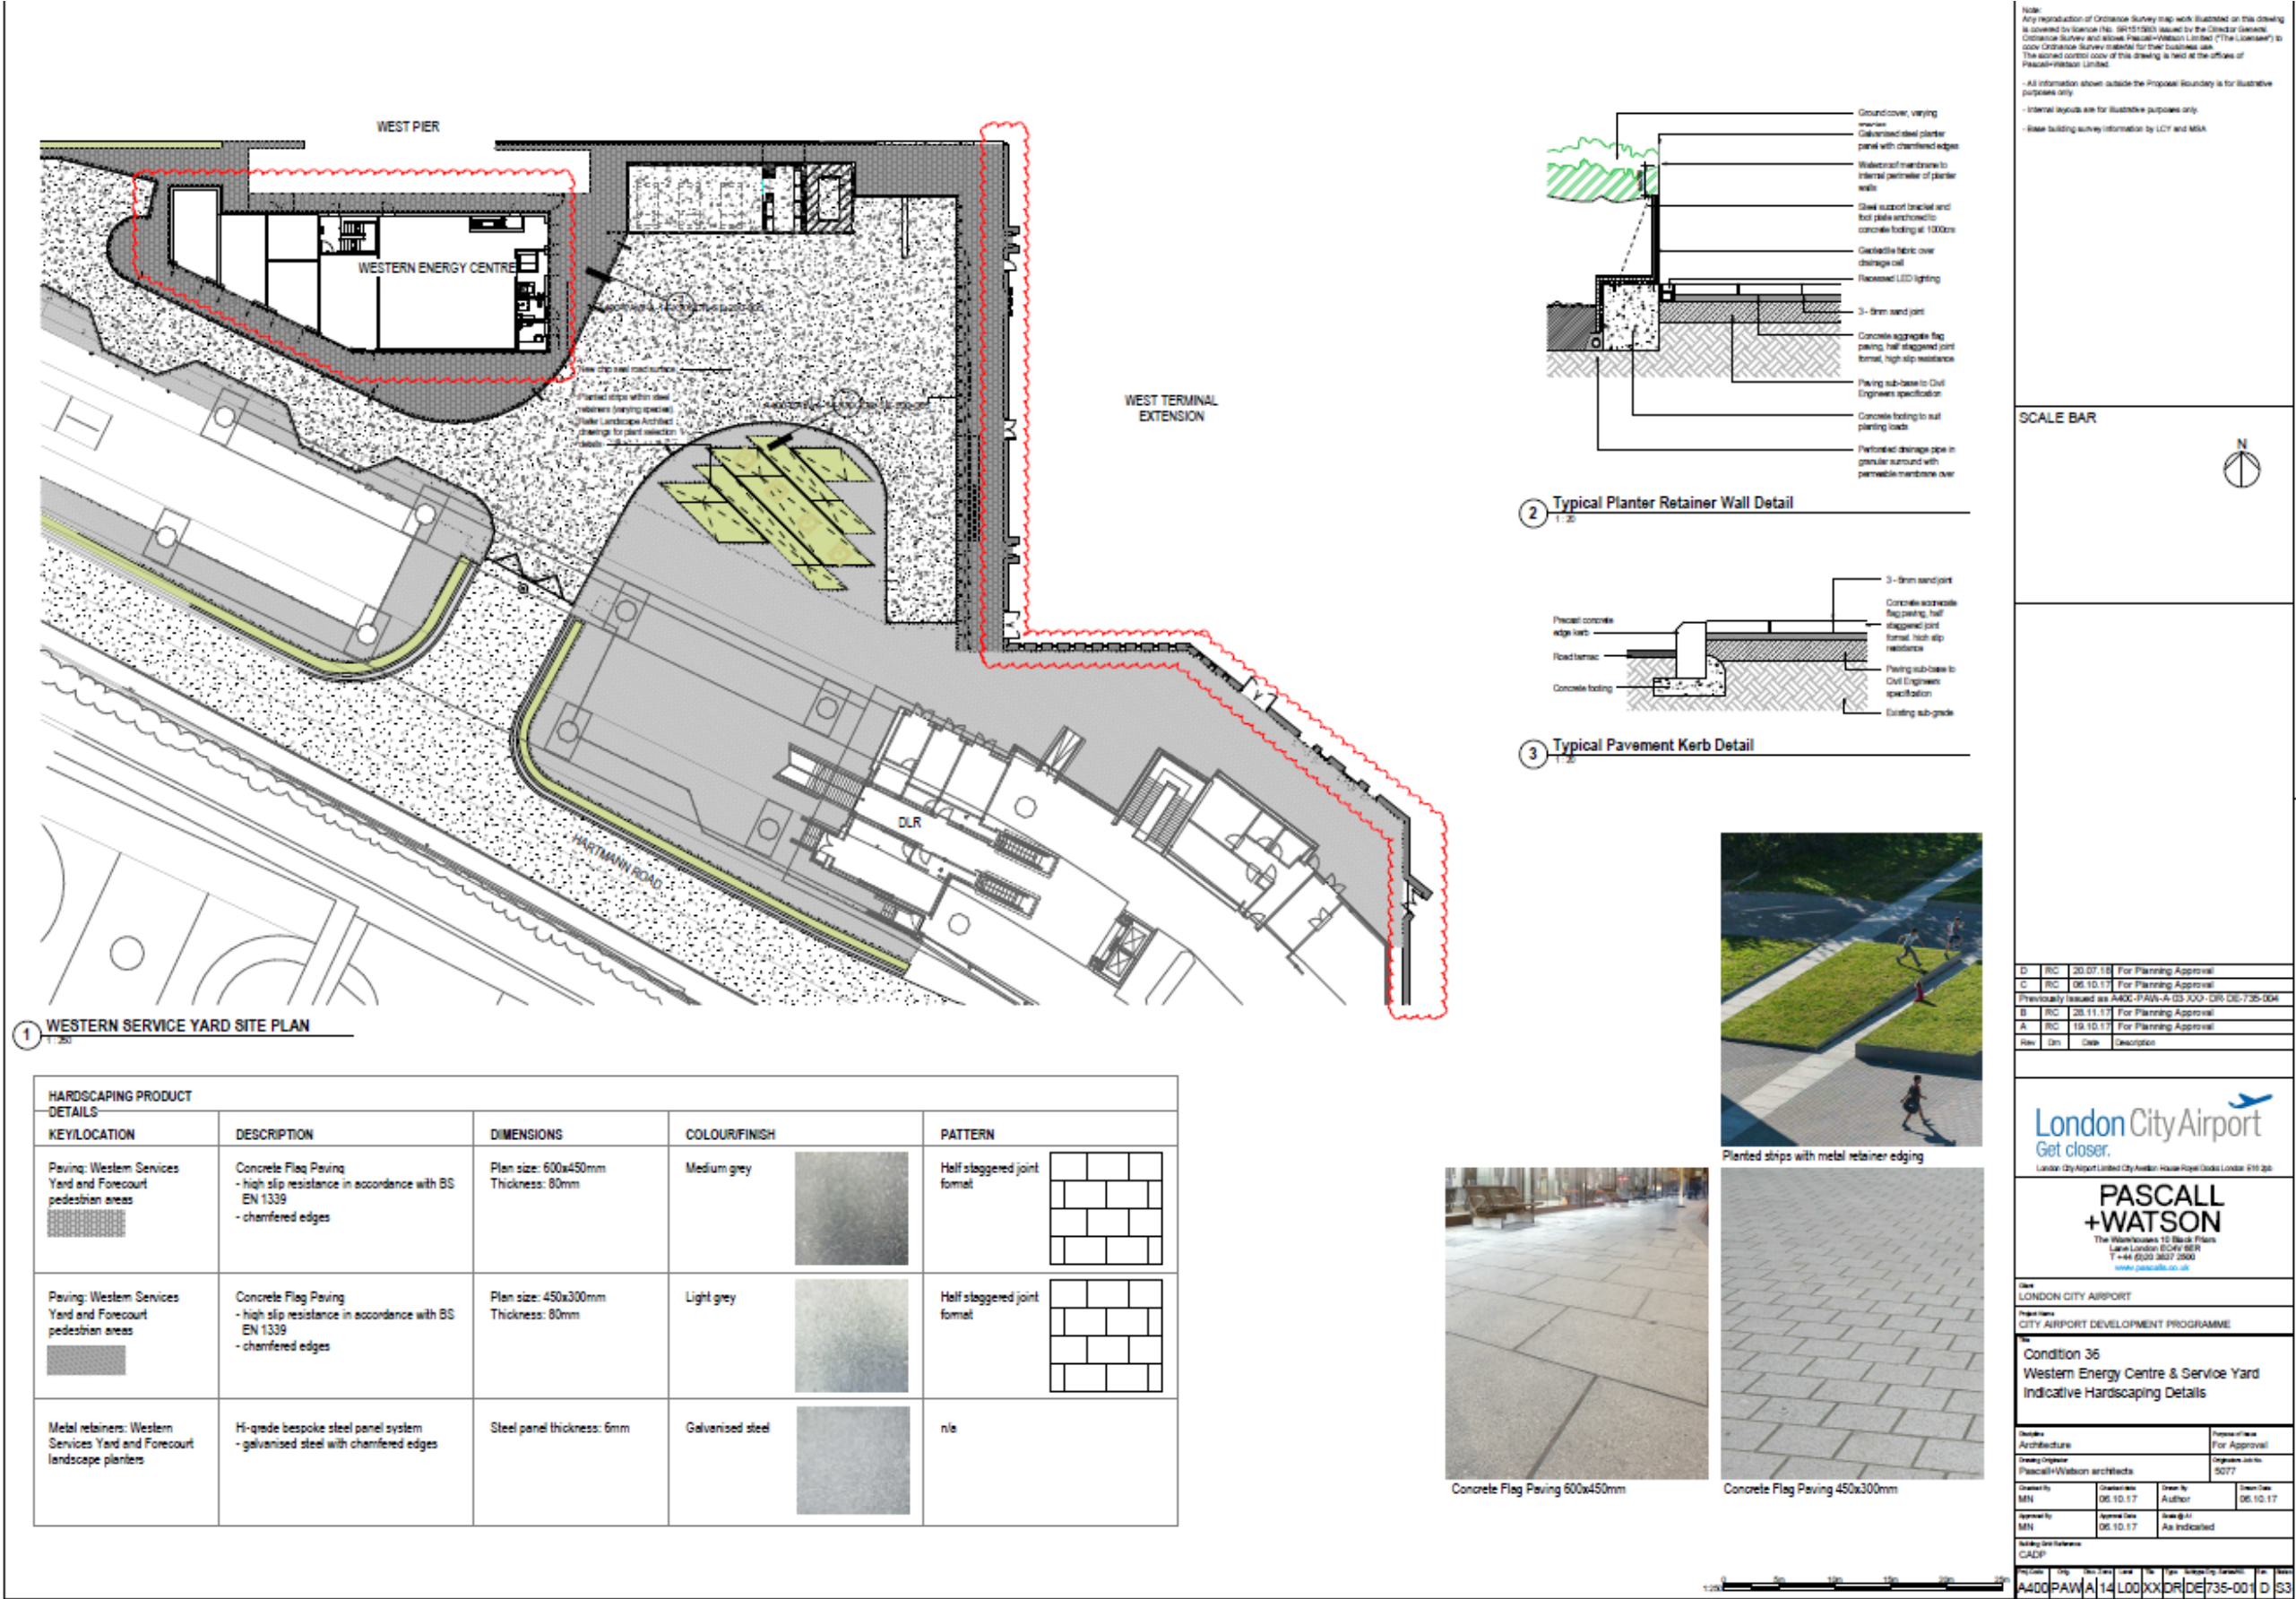

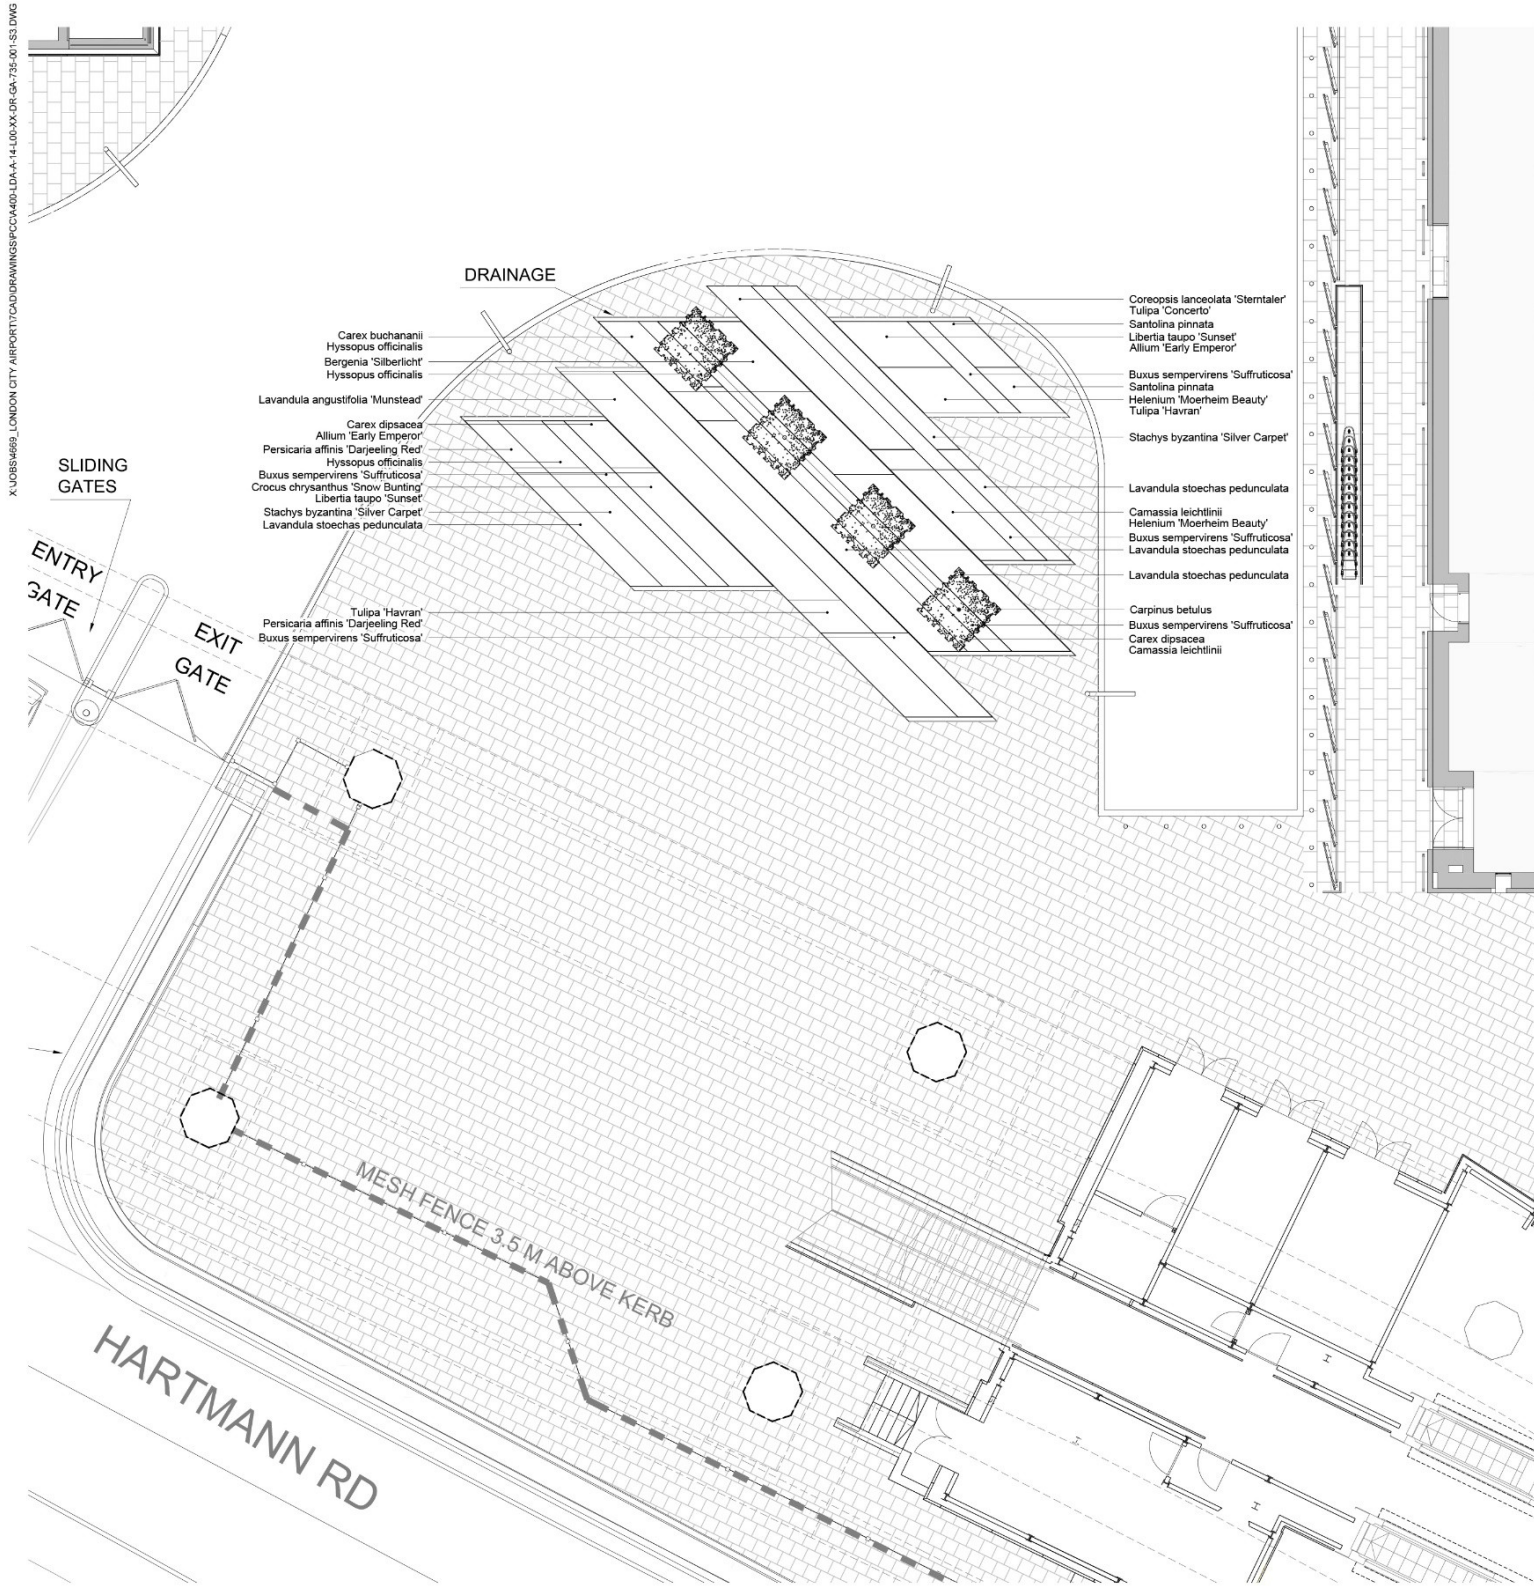

1 SERVICE YARD - Planters
1:100

This drawing may contain Ordnance Survey material by permission of Ordnance Survey on behalf of the Controller of Her Majesty's Stationery Office © Crown Copyright 2015. All rights reserved. Reference number 0100031673.
OS Open data / © Natural England / © DEFRA / © DECC / © English Heritage. Contains Ordnance Survey data © Crown copyright and database right 2015 | Aerial Photography - ESRI, DigitalGlobe, GEOEye, i-cubed, USDA FSA/USGS, AEX, Getmapping, Aerogrid, IGN/JCPS/swisstopo, the GIS User Community

Planting Schedule


Trees					
Number of Plants	Species	Height	Girth	Specification	
4 No.	Carpinus betulus	4.0-5.0m	20-25cm	Semi-Mature .Clear Stem min. 2.2m .RB : Cube-Headed	
Total : 4 No.					

Herbaceous					
Number of Plants	Species	Pot Size	Density	Specification	
47 No.	Stachys byzantina 'Silver Carpet'	1-1.5L	5/m²	Full Pot	
40 No.	Persicaria affinis 'Darjeeling Red'	1-1.5L	5/m²	Full Pot	
48 No.	Bergenia 'Silberlicht'	1-1.5L	5/m²	Full Pot .Evergreen	
37 No.	Coreopsis lanceolata 'Sterntaler'	1-1.5L	5/m²	Full Pot	
44 No.	Helenium 'Moerheim Beauty'	2L	5/m²	Full Pot	
Total : 216 No.					

Grasses					
Number of Plants	Species	Height	Pot Size	Density/Specification	
32 No.	Carex dipsacea	3L	4/m²	Full Pot	
36 No.	Libertia taupo 'Sunset'	2L	4/m²	Full Pot	
17 No.	Carex buchananii	3L	4/m²	Full Pot	
Total : 85 No.					

Shrubs					
Number of Plants	Species	Height	Pot Size	Density/Specification	
293 No.	Buxus sempervirens 'Suffruticosa'	30-40cm	5-7.5L	0.33Ctr Bushy .5/7 brks	
32 No.	Hyssopus officinalis	20-30cm	2L	4/m² Semi-evergreen	
50 No.	Lavandula angustifolia 'Munstead'	20-30cm	3L	4/m² Bushy .5 brks	
108 No.	Lavandula stoechas pedunculata	20-30cm	3L	4/m² Bushy .5 brks	
18 No.	Santolina pinnata			4/m²	
Total : 501 No.					


Bulbs					
Number of Plants	Species	Density	Specification		
124 No.	Allium 'Early Emperor'	0.25Ctr	Grade 12/+		
172 No.	Camassia leichtlinii	0.25Ctr	Grade 10/12		
54 No.	Crocus chrysanthus 'Snow Bunting'	10/m²	Grade 10/12		
118 No.	Tulipa 'Concerto'	0.25Ctr	Grade 12/+		
158 No.	Tulipa 'Havran'	0.25Ctr	Grade 10/12		
Total : 626 No.					

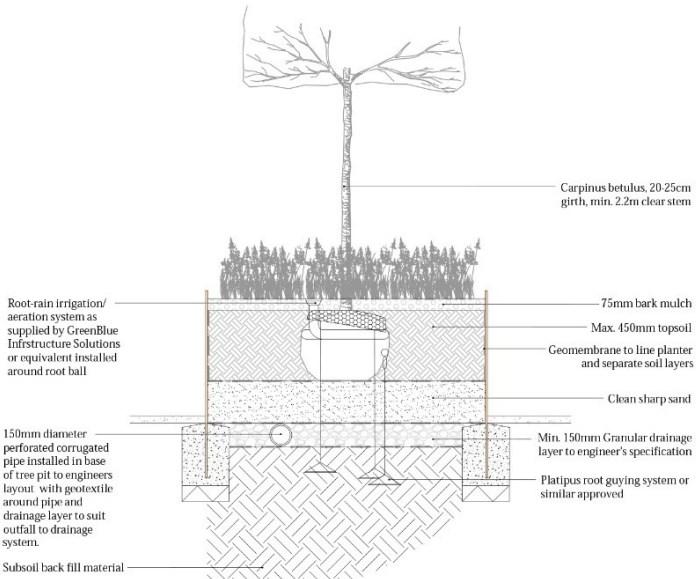

2 Typical Cross Section - Planters
1:20

Scale as shown

LEGEND

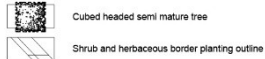

DRAWING NOTES:

For detail concerning surface materials, furniture, boundary treatments/retaining elements including heights and materials, refer to Architects and Engineers drawings and specification.

Contractors are responsible for the verification of all dimensions on site and the architect is to be informed of any discrepancy. Do not scale from this drawing. Use figured dimensions only. This drawing may contain Ordnance Survey Mastermap and Raster data. © Crown Copyright and database right 2013. Ordnance Survey Licence number 100006119.

Read in conjunction with relevant specification clauses and other consultants drawings and specifications. This drawing shows the general principles of design intent. The contractor is required to survey and take relevant dimensions and produce workshop drawings for fabrication and construction. Invasive survey subsequent to demolition may be required to inform the design.

Landscape details to be approved pursuant to Condition 36

REVISION NOTES:

Revised Western Terminal Extension and Service Yard:
- Changes to planters and kerb edges of the adjacent parking bay

FOR PLANNING APPROVAL

D	For Planning Approval	SR	06/10/17
C	Issued for Planning	SR	22/09/17
B	Issued for discharge of Planning Conditions	SR	26/11/16
A	Issued for Approval	RB	01/07/15
REV.	DESCRIPTION	APP.	DATE

LD&A DESIGN

PROJECT TITLE
LONDON CITY AIRPORT


DRAWING TITLE
Western Energy Centre & Service Yard Planting Plan

ISSUED BY	Oxford	T: 01865 887 050
DATE	06/10/17	DRAWN AC
SCALE	As shown	CHECKED SR
STATUS	Issued For Planning	APPROVED RC

DWG. NO A400-LDA-A-14-L00-XX-OR-GA-735-001-S3

No dimensions are to be scaled from this drawing.
All dimensions are to be checked on site.
Area measurements for indicative purposes only.
© LDA Design Consulting Ltd - Quality Assured to BS EN ISO 9001 : 2008
Source: Ordnance Survey

Figure 4.0.2: Western Service Yard planting plan for approval.

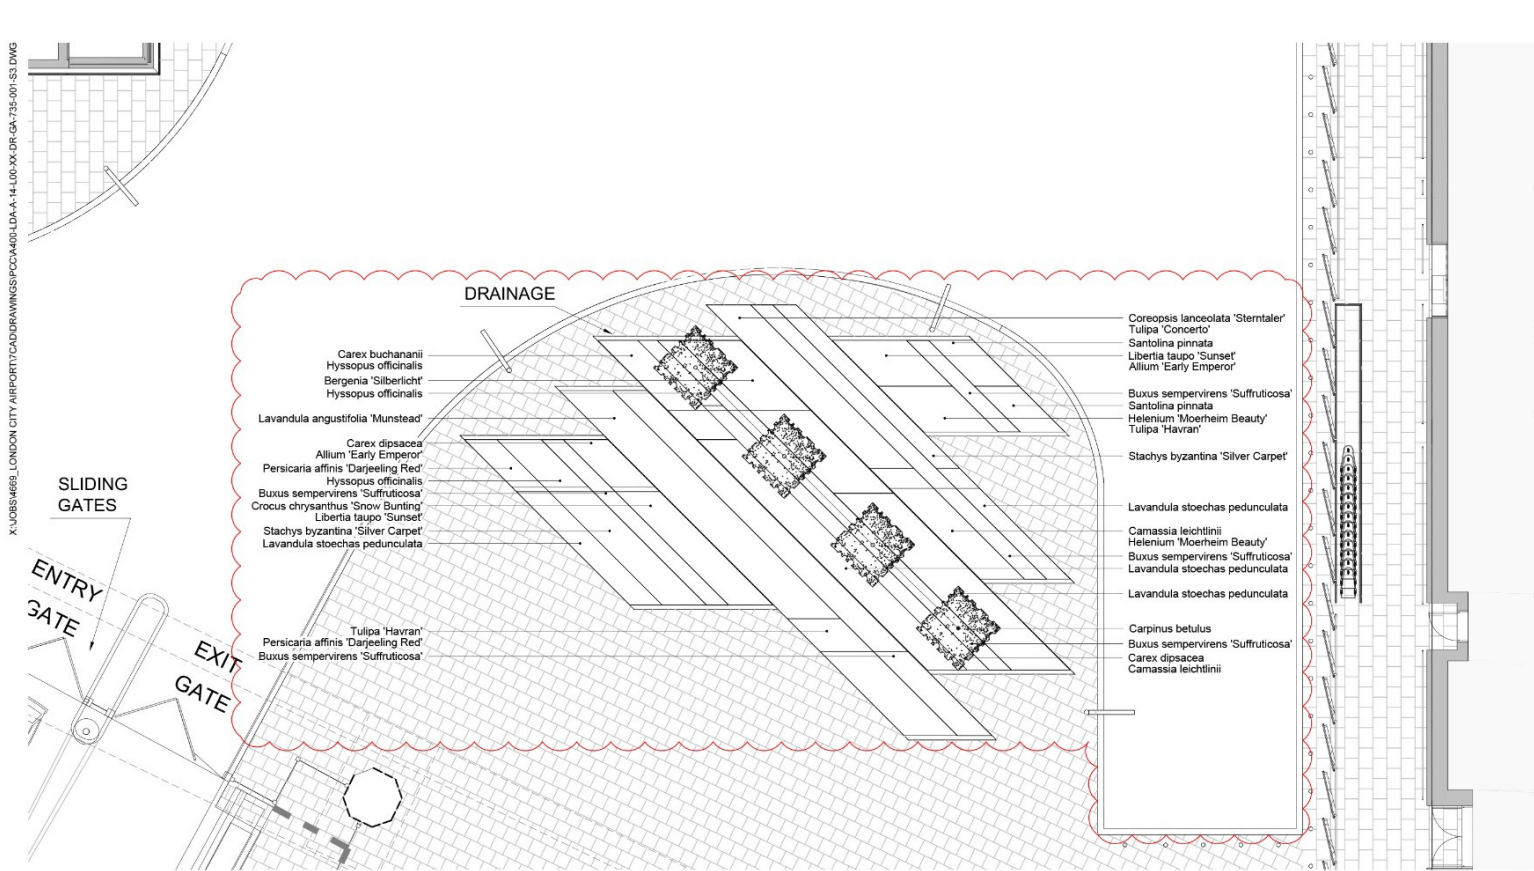

1 SERVICE YARD - Planters
1:100

Soft Landscape Component	Implementation											
	January	February	March	April	May	June	July	August	September	October	November	December
Trees												
Herbaceous												
Shrubs												
Grasses												
Bulbs												

Optimal times of year for planting

Trees



Carpinus betulus
(Cube headed)

Herbaceous



Bergenia 'Silberlicht'



Coreopsis lanceolata
'Sterntaler'



Helenium 'Moerheim
Beauty'

Shrubs



Buxus sempervirens
'Suffruticosa'



Hyssopus officinalis



Lavandula angustifolia
'Munstead'

Grasses



Carex buchananii



Carex dipsacea

Bulbs



Camassia leichtlinii 'Alba'



Crocus chrysanthus
'Snow Bunting'



Tulipa 'Concerto'



Persicaria affinis
'Darjeeling Red'



Stachys byzantina
'Silver Carpet'



Lavandula stoechas
pedunculata



Santolina pinnata



Libertia taupo 'Sunset'



Camassia leichtlinii



Allium 'Early Emperor'



Tulipa 'Havran'

LEGEND

Cubed headed semi mature tree

Shrub and herbaceous border planting outline

FOR PLANNING APPROVAL			
A	For Planning Approval	SR	06/10/17
-	Previously issued as A400-LDA-14-L00-DR-DE-734-001	SR	20/11/16
REV.	DESCRIPTION	APY.	DATE

LD&DESIGN

PROJECT TITLE
LONDON CITY AIRPORT

DRAWING TITLE
Western Energy Centre & Service Yard
Schedule of Planting Types

ISSUED BY	Oxford	T: 01865 887 050	
DATE	Nov 2015	DRAWN	SR
SCALE	A1	CHECKED	SR
STATUS	Final	APPROVED	SR

DWG. NO A400-LDA-A14-XXX-XX-DR-DE-735-001-S3

No dimensions are to be scaled from this drawing.
All dimensions are to be checked on site.
Area measurements for indicative purposes only.
© LDA Design Consulting Ltd. Quality Assured to BS EN ISO 9001:2008
Source: Ordnance Survey

Figure 4.0.3: Western Service Yard schedule of planting types for approval.

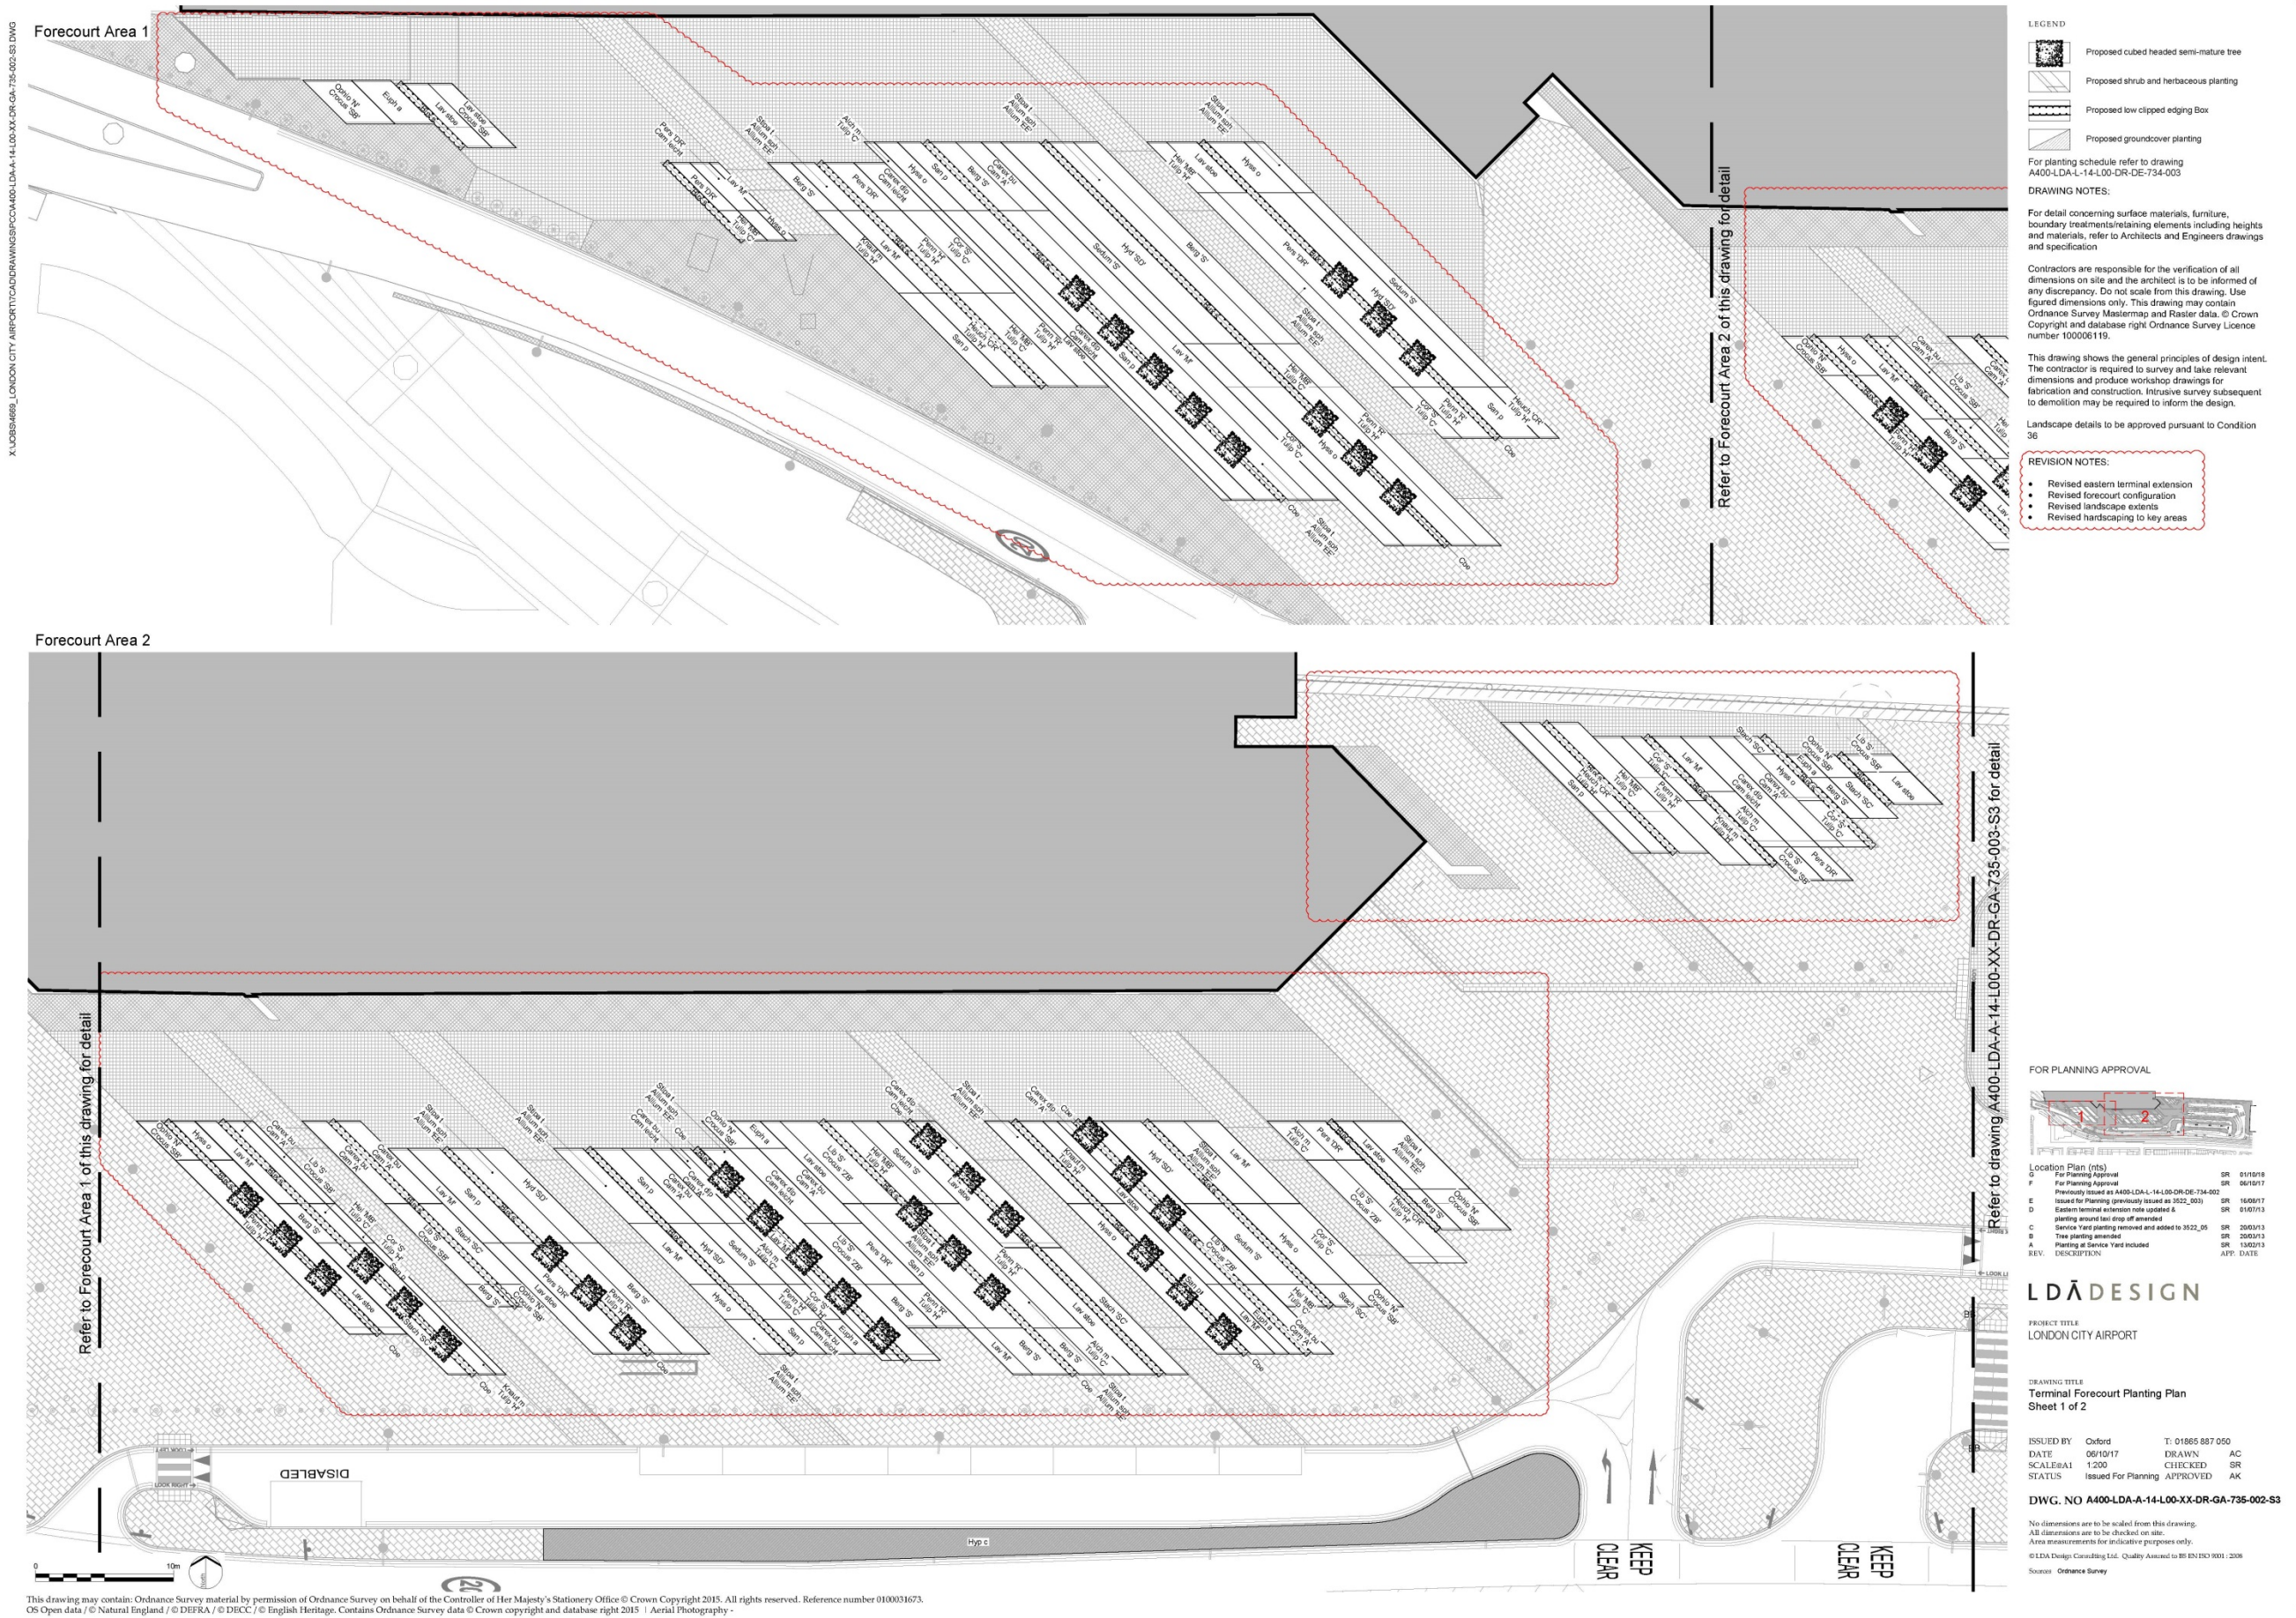


Figure 4.0.5: Forecourt planting plan – Sheet 1 for approval.

X:\03\B469_LONDON CITY AIRPORT\CDR\DRAWINGS\PC\A400-LDA-A-14-L00-XX-DR-GA-735-003-S3.DWG

Trees				
Abbreviation	Species	Girth	Density	Specification
Cbe	Carpinus betulus	20-25cm	Counted	Semi-Mature :Clear Stem min. 2.2m :RB :Cube-Headed


Shrubs					
Abbreviation	Species	Height	Pot Size	Density	Specification
Bux s	Buxus sempervirens 'Suffruticosa'	20-30cm	3L	4/m	Bushy : 8 brks: Maintained at 300mm
Euph a	Euphorbia amygdaloides var robbiae	20-30cm	5L	4/m²	Full Pot
Hyd 'SD'	Hydrangea paniculata 'Silver Dollar'	30-40cm	10L	3/m²	Branched :3 brks
Hyp c	Hypericum calycinum	10-20cm	3L	4/m²	Bushy :5 brks
Hyss o	Hyssopus officinalis	20-30cm	3L	4/m²	Full pot
Lav 'M'	Lavandula angustifolia 'Munstead'	20-30cm	3L	4/m²	Bushy :5 brks
Lav stoe	Lavandula stoechas pedunculata	20-30cm	3L	4/m²	Bushy :5 brks
San p	Santolina pinnata	20-30cm	3L	4/m²	Bushy :7 brks

Grasses				
Abbreviation	Species	Pot Size	Density	Specification
Carex bu	Carex buechananii	3L	5/m²	Full Pot
Carex dip	Carex dipsacea	2L	5/m²	Full Pot
Lib 'S'	Libertia taupo 'Sunset'	2L	6/m²	Full Pot
Ophio 'N'	Ophiopogon planiscapus 'Nigrescens'	2L	10/m²	Full Pot
Penn 'H'	Pennisetum alopecuroides 'Hameln'	3L	5/m²	Full Pot
Penn 'R'	Pennisetum setaceum 'Rubrum'	3L	5/m²	Full Pot
Stipa t	Stipa tenuissima	3L	5/m²	Full Pot

Herbaceous				
Abbreviation	Species	Pot Size	Density	Specification
Alch m	Alchemilla mollis	3L	5/m²	Full Pot
Berg 'S'	Bergenia 'Silberlicht'	3L	5/m²	Full Pot
Cor 'S'	Coreopsis lanceolata 'Sterntaler'	3L	5/m²	Full Pot
Hel 'MB'	Helenium 'Moerheim Beauty'	3L	5/m²	Full Pot
Heuch 'CR'	Heuchera 'Chocolate Ruffles'	3L	5/m²	Full Pot
Knaut m	Knautia macedonia	3L	5/m²	Full Pot
Pers 'DR'	Persicaria affinis 'Darjeeling Red'	3L	5/m²	Full Pot: 20-30cm height
Sedum 'S'	Sedum spectabile 'Stardust'	3L	5/m²	Full Pot
Stach 'SC'	Stachys byzantina 'Silver Carpet'	3L	5/m²	Full Pot

Bulbs			
Abbreviation	Species	Density	Specification
Allium 'EE'	Allium 'Early Emperor'	15/m²	Grade 10/12
Allium sph	Allium schoenoprasum	20/m²	Grade 7/8
Cam leicht	Camassia leichtlinii	20/m²	Grade 10/12
Cam 'A'	Camassia leichtlinii 'Alba'	20/m²	Grade 10/12
Crocus 'SB'	Crocus chrysanthus 'Snow Bunting'	30/m²	Grade 5/7
Crocus 'ZB'	Crocus chrysanthus 'Zwanenburg Bronze'	30/m²	Grade 5/7
Tulip 'C'	Tulipa 'Concerto'	15/m²	Grade 12/+
Tulip 'H'	Tulipa 'Havran'	15/m²	Grade 12/+

LEGEND

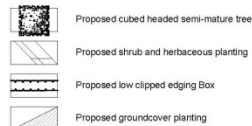

DRAWING NOTES:

For detail concerning surface materials, furniture, boundary treatments/retaining elements including heights and materials, refer to Architects and Engineers drawings and specification


Contractors are responsible for the verification of all dimensions on site and the architect is to be informed of any discrepancy. Do not scale from this drawing. Use figured dimensions only. This drawing may contain Ordnance Survey Mastermap and Raster data. © Crown Copyright and database right Ordnance Survey Licence number 100006119.

This drawing shows the general principles of design intent. The contractor is required to survey and take relevant dimensions and produce workshop drawings for fabrication and construction. Invasive survey subsequent to demolition may be required to inform the design.

Landscape details to be approved pursuant to Condition 36

REVISION NOTES:

- Eastern substation demolished
- Revised eastern terminal extension
- Revised forecourt configuration
- Forecourt bin store omitted
- Revised landscape extents
- Revised canopy extents
- Additional canopy shown

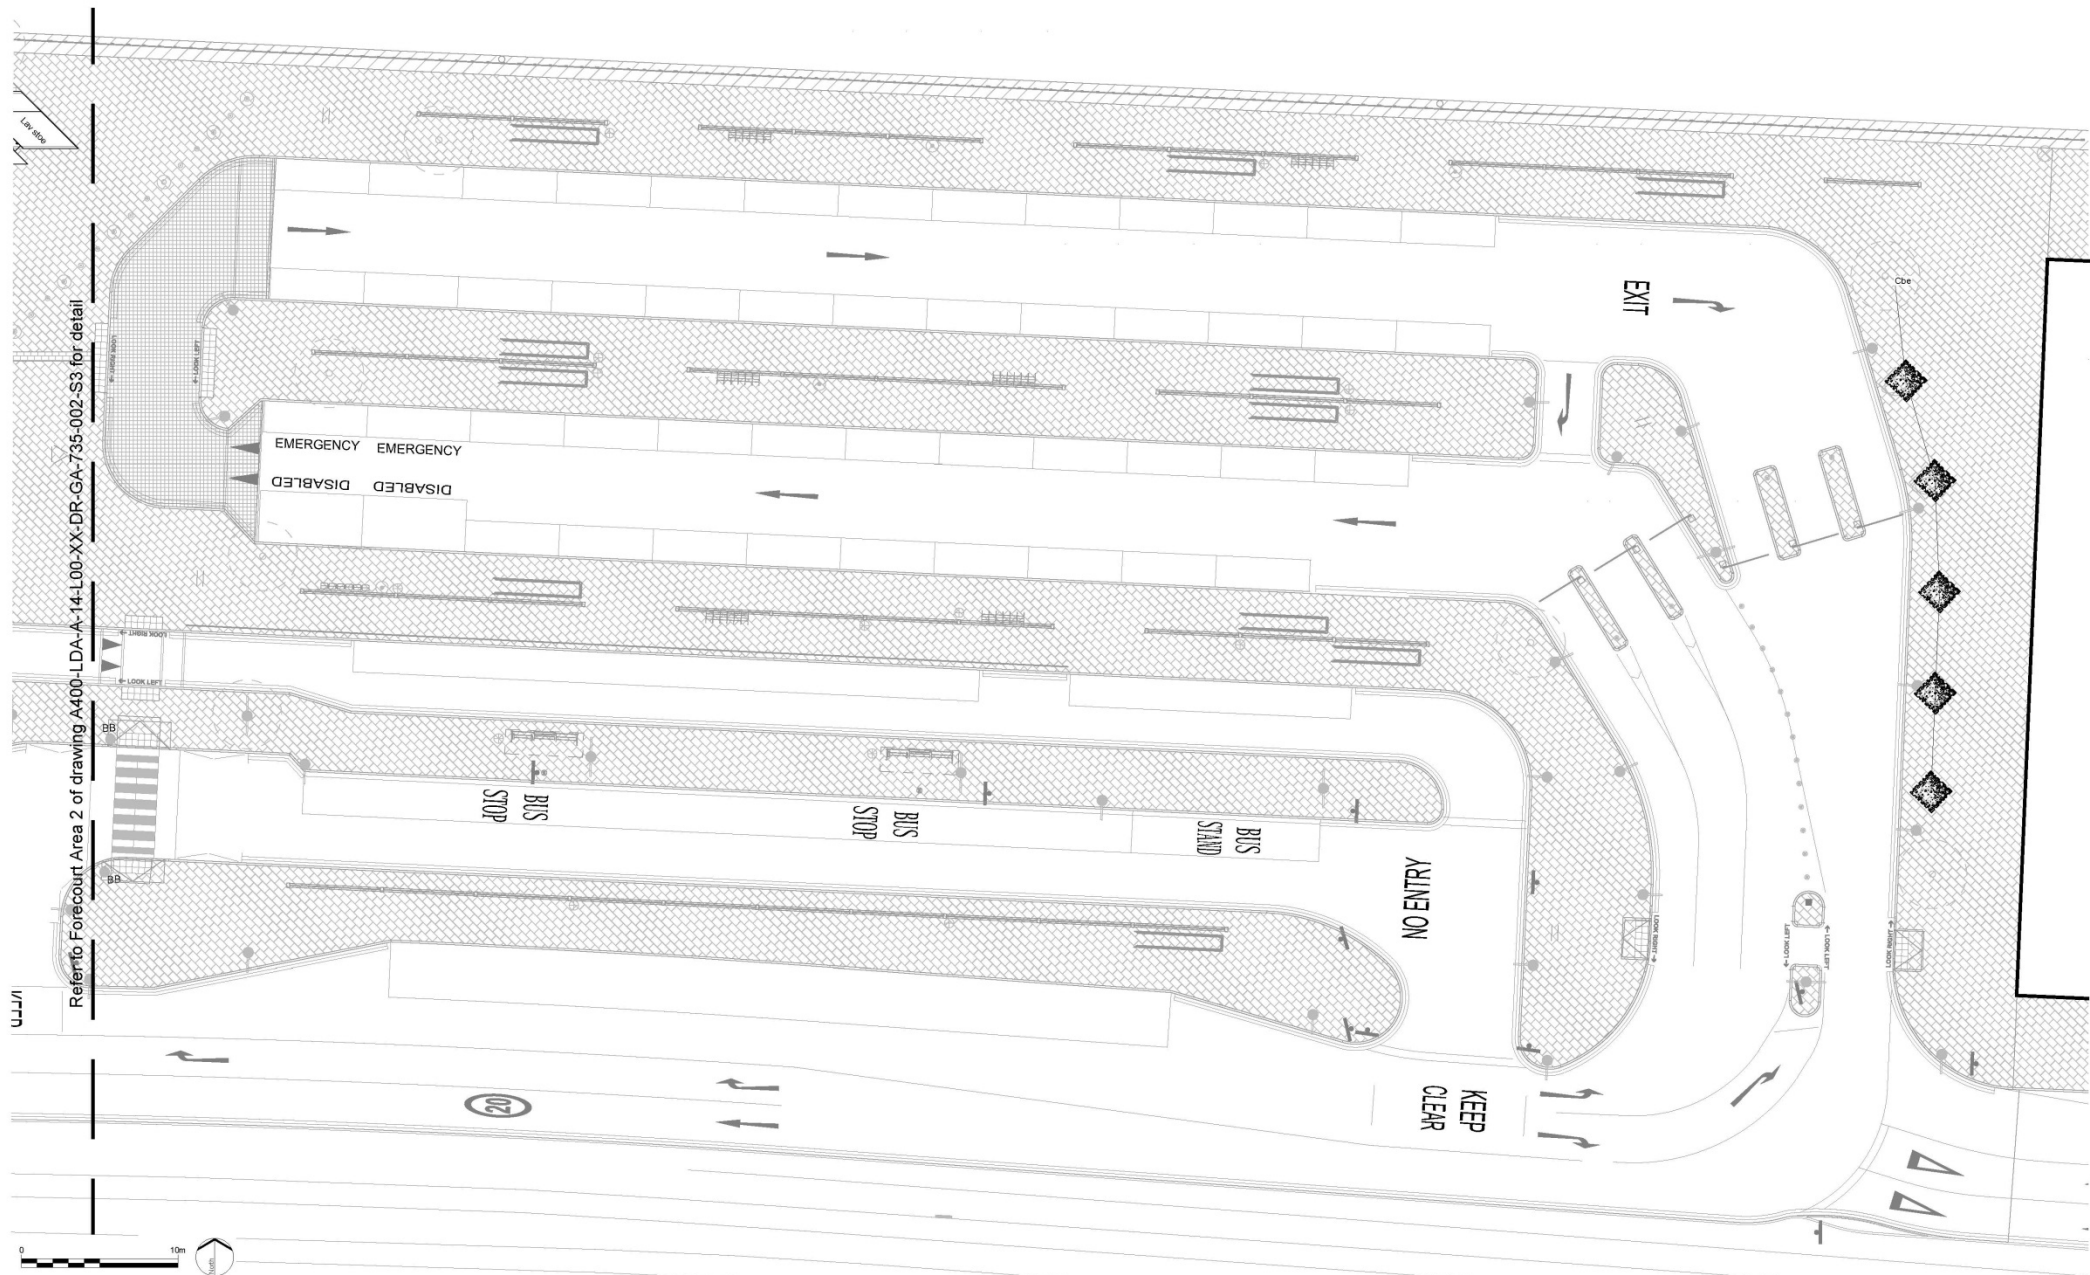

FOR PLANNING APPROVAL



Location Plan (r/s)		
F	For Planning Approval	SR 6110/18
E	For Planning Approval	SR 0610/17
Previously issued as A400-LDA-A-14-L00-XX-DR-GA-734-003		
D	Issued for Planning	SR 1606/17
Previously issued as 3522_004		
C	Issued for Approval	RB 6107/13
B	Time starting amended	SR 2003/13
A	Planting at hotel and substation amended	RB 1303/13
REV.	DESCRIPTION	ATP: DATE

LD&A DESIGN

PROJECT TITLE
LONDON CITY AIRPORT

DRAWING TITLE
Terminal Forecourt Planting Plan
Sheet 2 of 2


ISSUED BY	Oxford	T: 01865 887 050
DATE	06/10/17	DRAWN AC
SCALE/1	1:200	CHECKED SR
STATUS	Issued For Planning	APPROVED AK

DWG. NO A400-LDA-A-14-L00-XX-DR-GA-735-003-S3

No dimensions are to be scaled from this drawing.
All dimensions are to be checked on site.
Area measurements for indicative purposes only.
© LDA Design Consulting Ltd. Quality Assured to BS EN ISO 9001 : 2008
Source: Ordnance Survey

This drawing may contain Ordnance Survey material by permission of Ordnance Survey on behalf of the Controller of Her Majesty's Stationery Office © Crown Copyright 2015. All rights reserved. Reference number 0100031673.
OS Open data / © Natural England / © DEFRA / © DECC / © English Heritage. Contains Ordnance Survey data © Crown copyright and database right 2015 / Aerial Photography

Figure 4.0.6: Forecourt planting plan - Sheet 2 for approval.

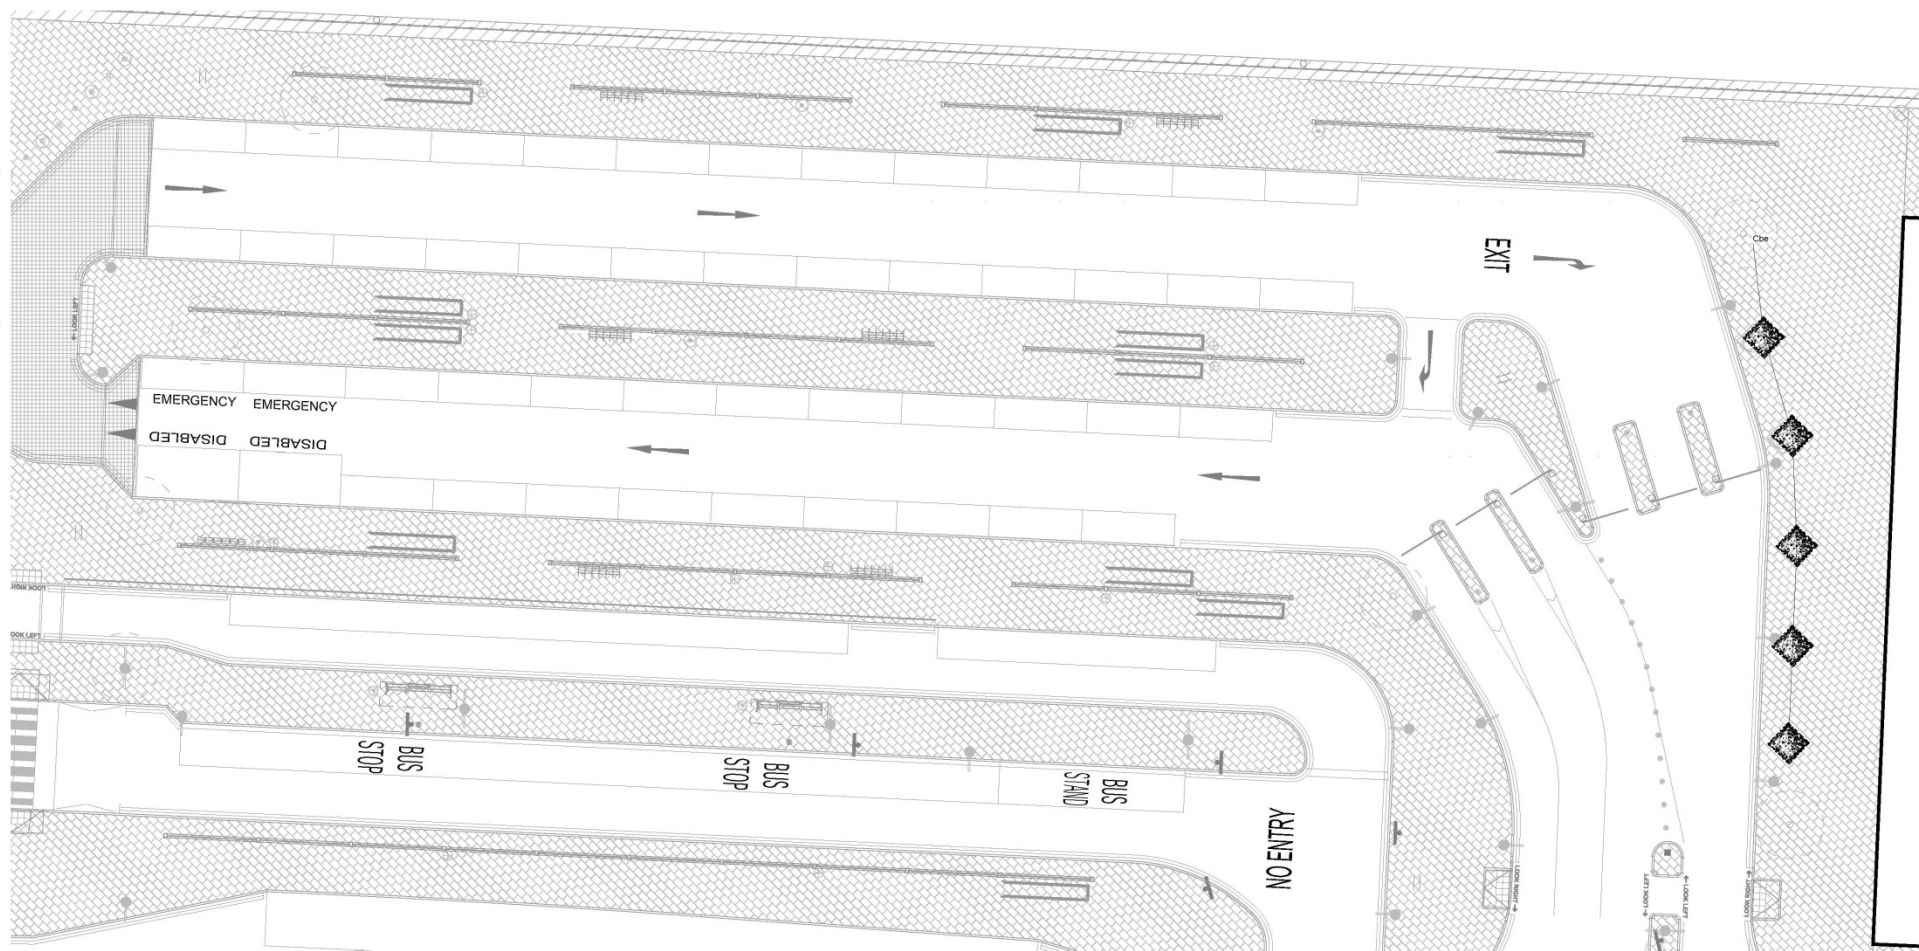


Trees



Carpinus betulus
(Cube-headed)

LEGEND

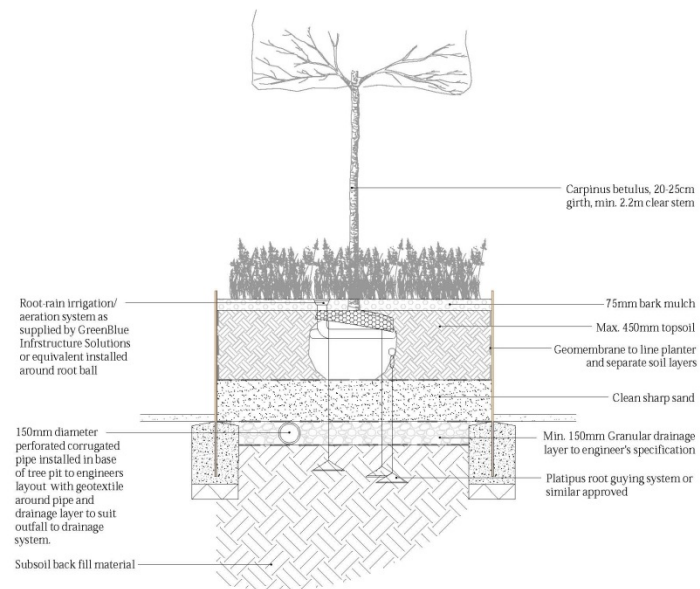

2 Typical Cross Section - Planters
1 : 20

FOR PLANNING APPROVAL

B	For Planning Approval	SR	1/10/18
A	For Planning Approval	SR	6/10/17
REV.	DESCRIPTION	APP.	DATE

LDĀDESIGN

PROJECT TITLE
LONDON CITY AIRPORT

DRAWING TITLE
Terminal Forecourt Schedule of Planting Types
Sheet 2 of 2

ISSUED BY	Oxford	T: 01865 887050
DATE	06/10/17	DRAWN NA
SCALE: A1	HTS	CHECKED SR
STATUS	Issued For Planning	APPROVED AK

DWG. NO. A400-LDA-A14-XXX-XX-DR-DE-735-003-S3

No dimensions are to be scaled from this drawing.
All dimensions are to be checked on site.
Area measurements for indicative purposes only.
© LDA Design Consulting Ltd. Quality Assured to BS EN ISO 9001 : 2008
Source: Ordnance Survey



Figure 4.0.8: Forecourt schedule of planting types – Sheet 2 for approval.

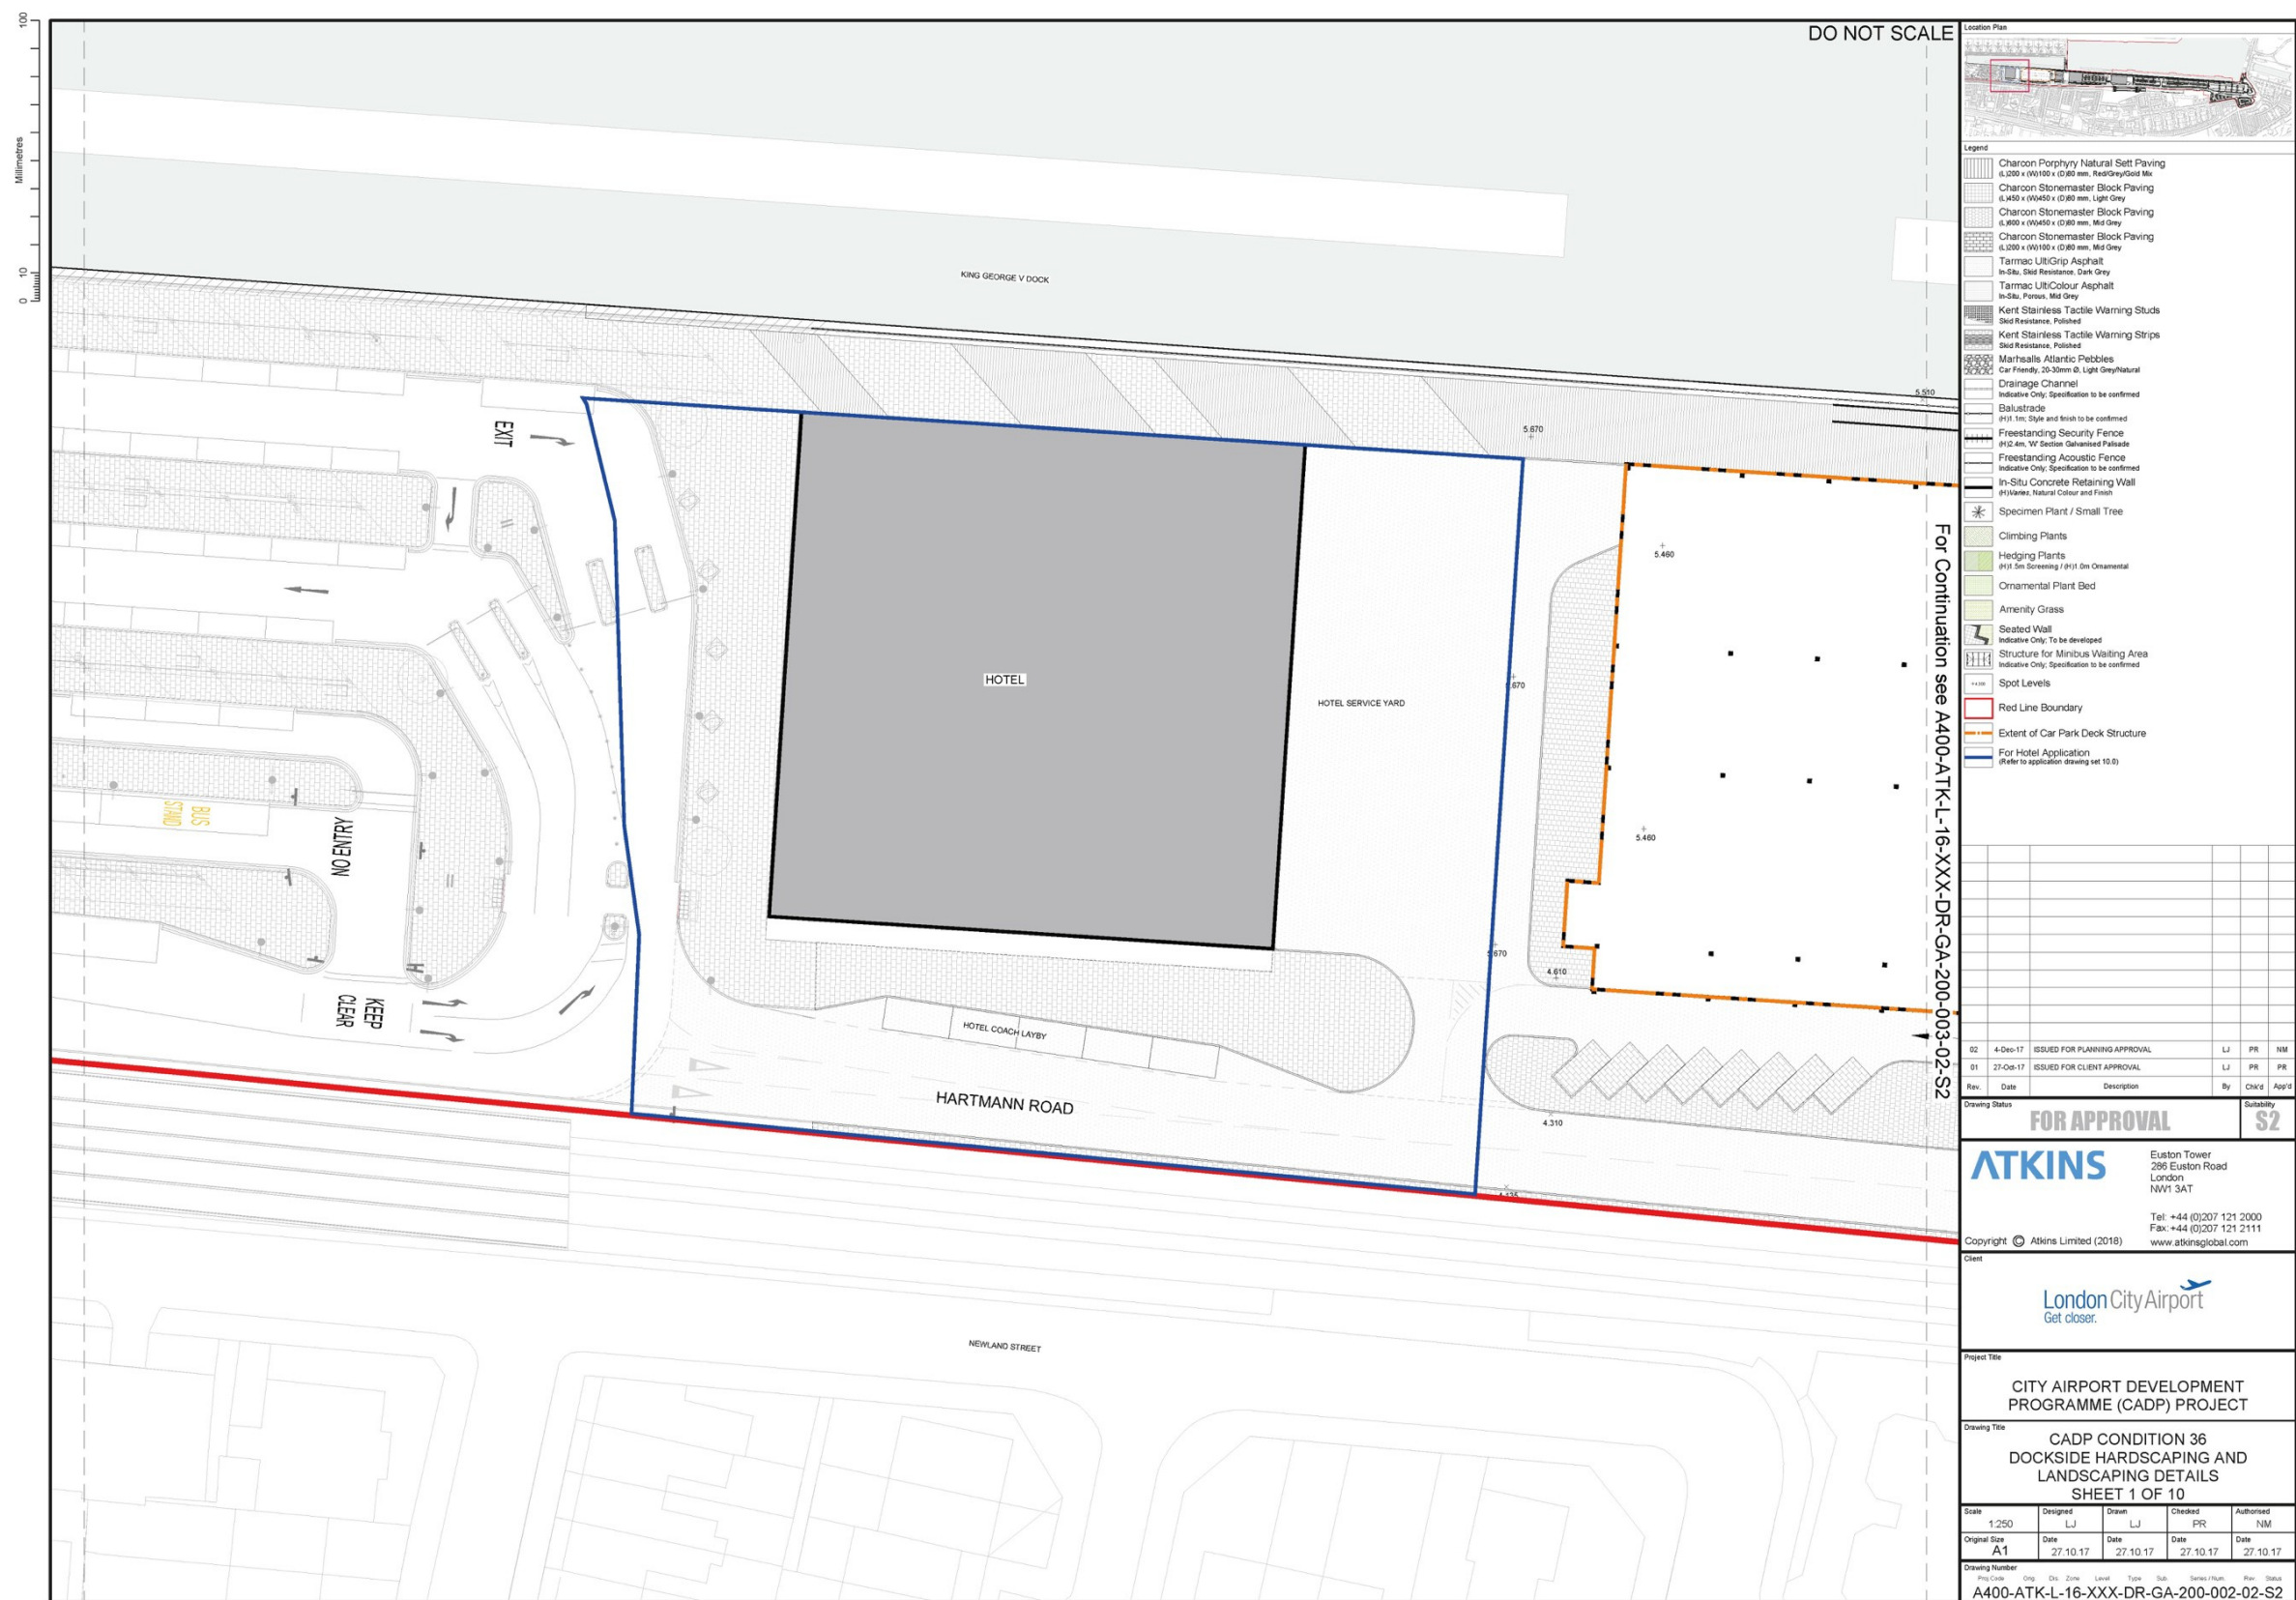


Figure 4.0.10: Dockside Hardscaping & Landscaping Details – Sheet 1 of 10 for approval


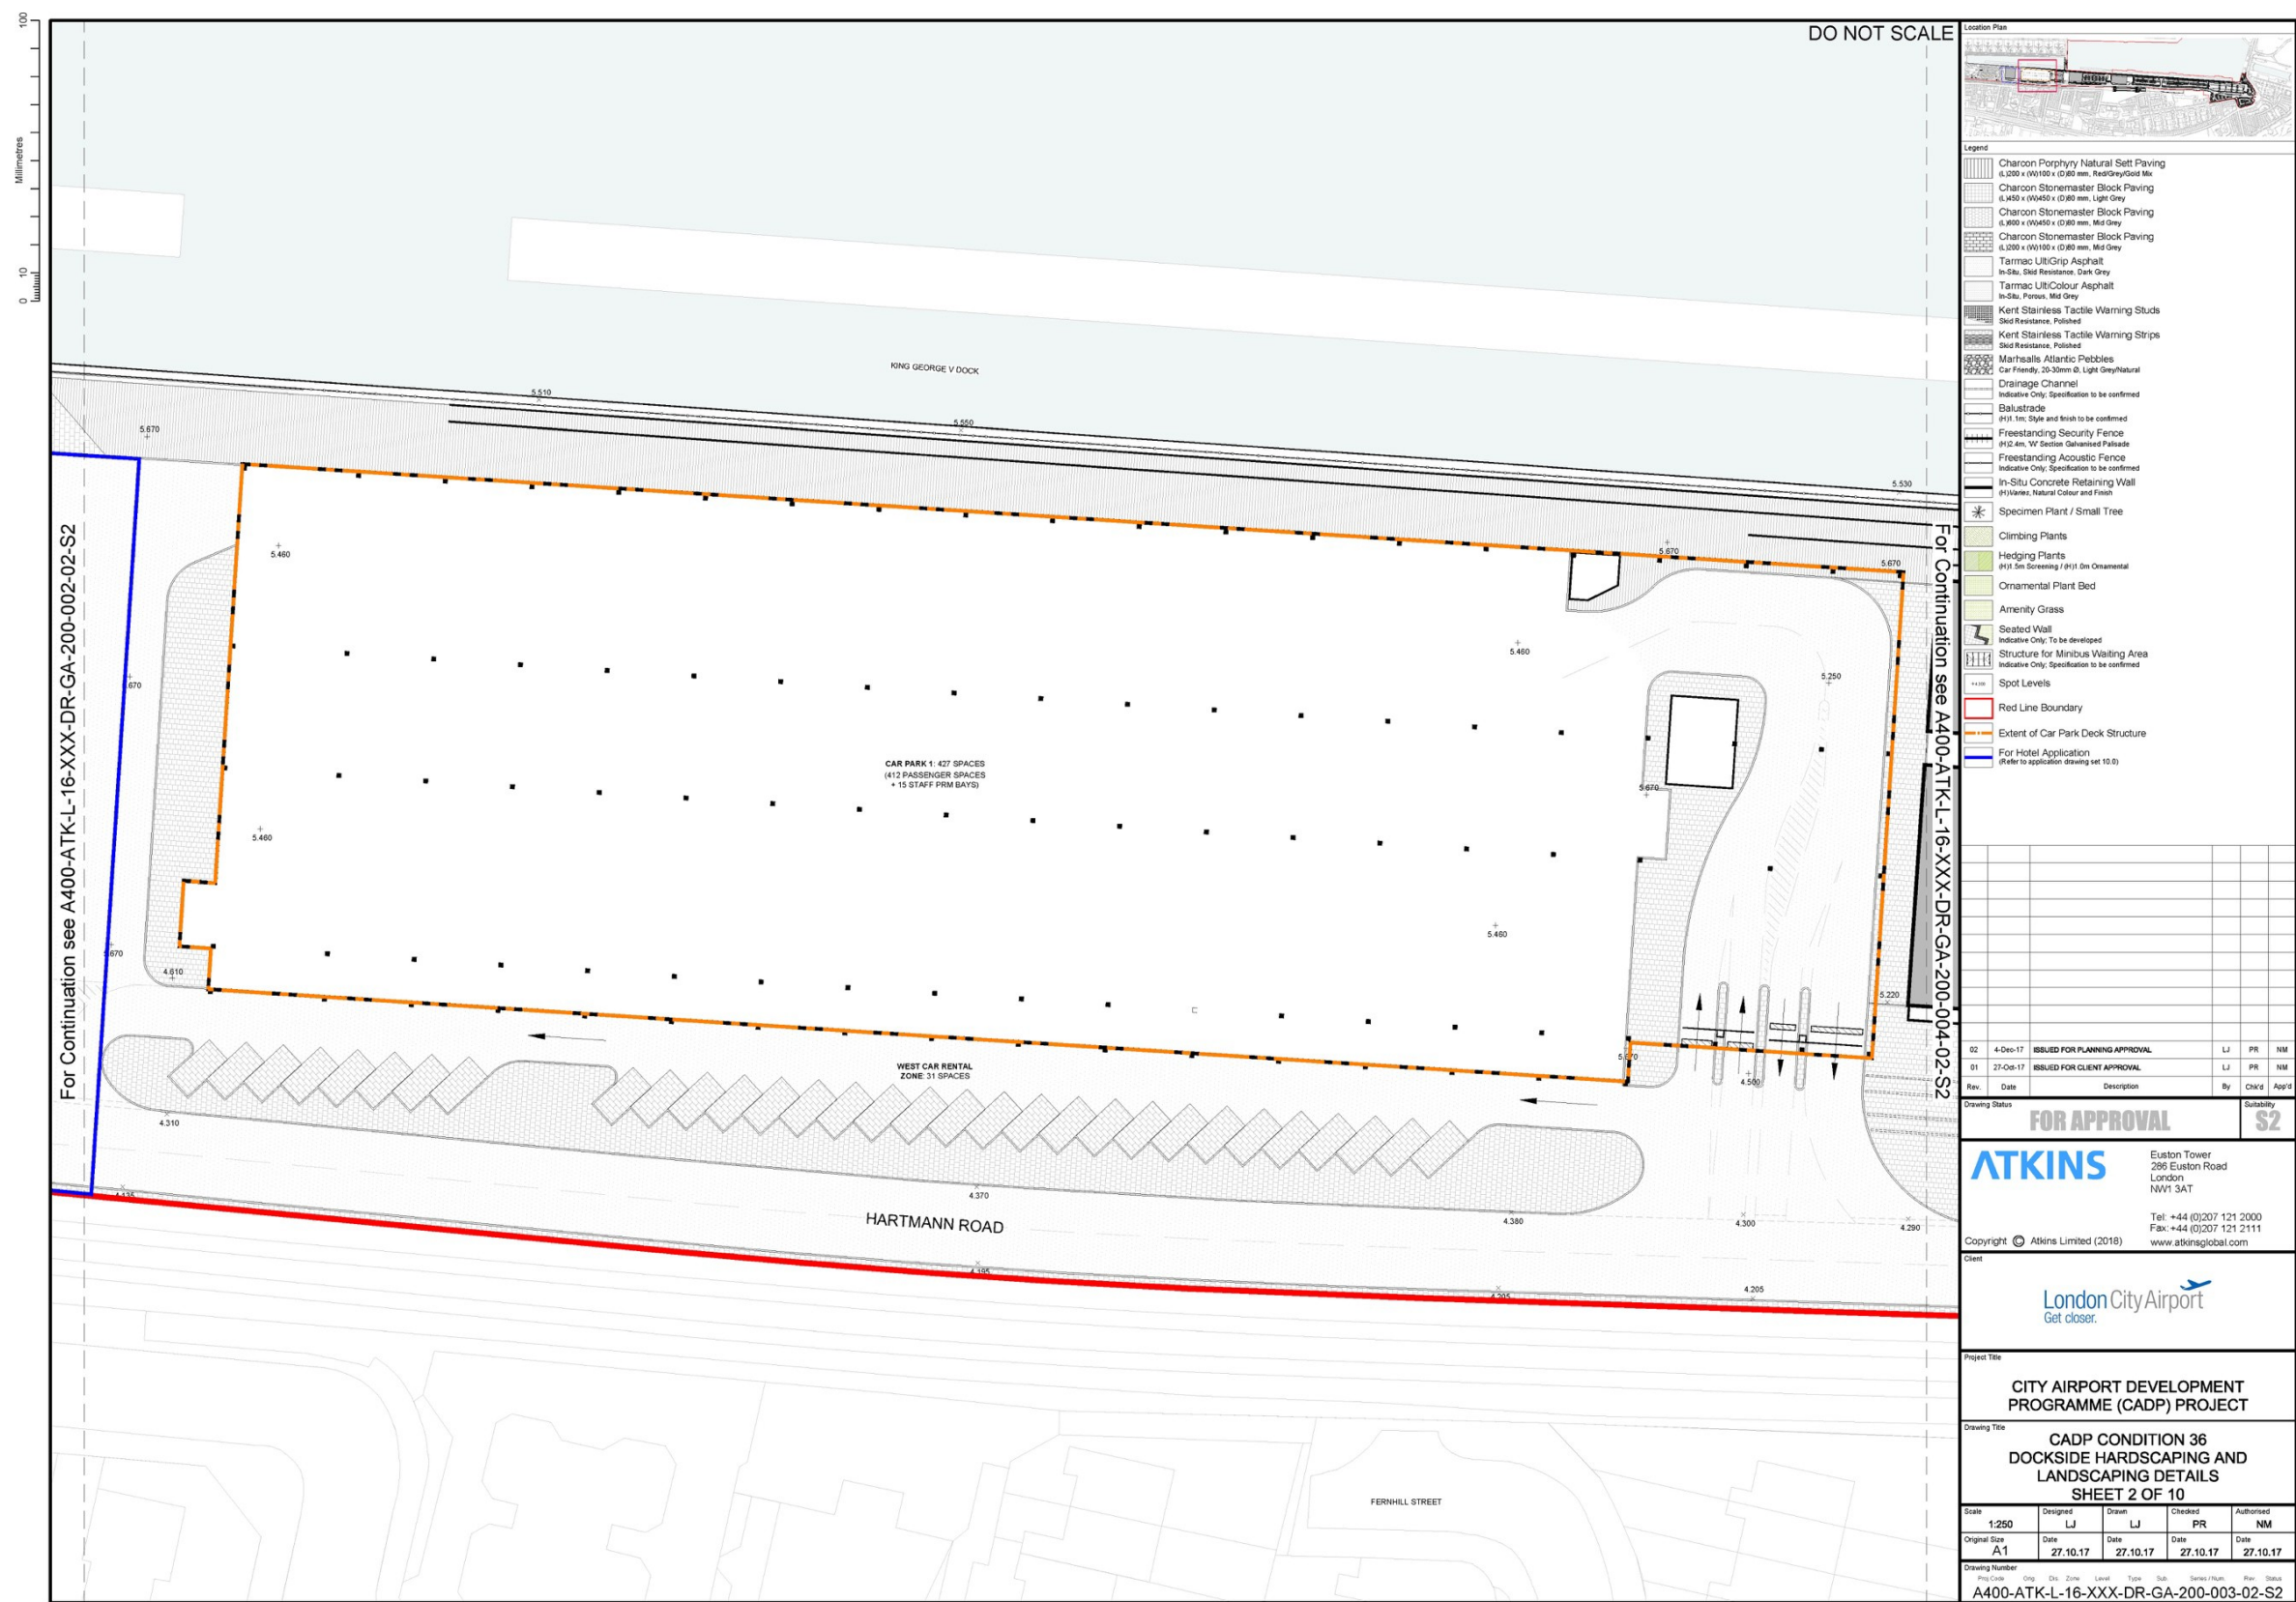


Figure 4.0.11: Dockside Hardscaping & Landscaping Details – Sheet 2 of 10 for approval

100
Millimetres
0 10

DO NOT SCALE

Location Plan

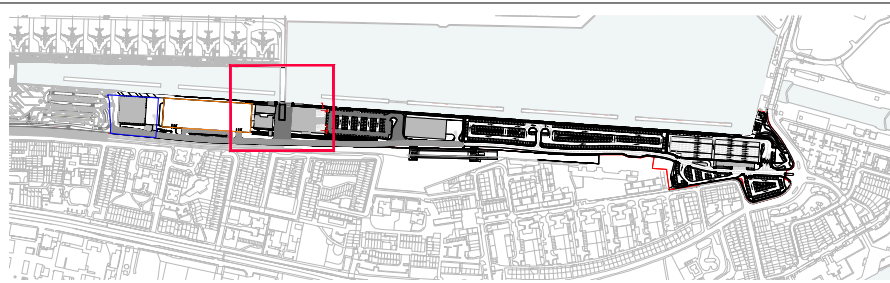

Legend

- Paving: Dockside Walk
Natural Stone (to match terminal forecourt)
- Paving: Public Square at Eastern Entrance
Resin Bound Gravel
- Paving: Pedestrian Footpath
Concrete Flag Pavers (to match terminal forecourt)
- Paving: Car Park Spaces
Concrete Block Pavers
- Paving: Primary Road Surface
Original Asphalt
- Paving: Secondary Road Surface
Coloured Asphalt
- Paving: Pedestrian Crossings
Steel Tactile Warning Studs
- Paving: Pedestrian Steps
Steel Tactile Warning Strips
- Paving: Infill & Pedestrian Deterrent
Loose Cobbles
- Drainage Channel
Indicative Only: Specification to be confirmed
- Balustrade
(H)1.1m: Style and finish to be confirmed
- Freestanding Security Fence
(H)2.4m, W/ Section Galvanised Palisade
- Freestanding Acoustic Fence
Indicative Only: Specification to be confirmed
- In-Situ Concrete Retaining Wall
(H)Varies, Natural Colour and Finish
- Ornamental Multi-Stem Trees: Sitewide
- Climbing Plants: Retaining Wall along Woodman Street
- Hedging Plants: Sitewide
- Ornamental Plant Bed: Sitewide
- Amenity Grass: Sitewide
- Seated Wall
Indicative Only: To be developed
- Shelter for Minibus Waiting Area: Car Parks 1, 2, 3
Pre-Fabricated unit with seating and information display panel
- Spot Levels
+4.330
- Red Line Boundary
- Extent of Car Park Deck Structure
- For Hotel Application
(Refer to application drawing set 10.0)
- Bridge Decking - Steel with Anti-Skid Flush
- PAS 68 Barrier (Anti-Ram Bollard)

For Continuation see A400-ATK-L-16-XXX-DR-GA-200-003-02-S2

Rev.	Date	Description	By	Chk'd	App'd
06	2-Dec-19	UPDATED FOR LBN COMMENTS	XZ	AGJ	MT
05	9-Sep-19	UPDATED FOR COMMENTS	XZ	AGJ	CMB
04	6-Sep-19	RVP BRIDGE AMENDED	XZ	AGJ	CMB
03	12-Jul-18	MSCP CAR PARK FOOTPRINT UPDATED	AM	PR	PR
02	5-Mar-18	ISSUED FOR PLANNING APPROVAL	LJ	PR	NM
01	27-Oct-17	ISSUED FOR CLIENT APPROVAL	LJ	PR	NM

Drawing Status	FOR APPROVAL	Suitability	S2
----------------	--------------	-------------	----

ATKINS

Euston Tower
286 Euston Road
London
NW1 3AT

Tel: +44 (0)207 121 2000
Fax: +44 (0)207 121 2111
www.atkinsglobal.com

Copyright © Atkins Limited (2018)

Client


London City Airport
Get closer.

Project Title
**CITY AIRPORT DEVELOPMENT
PROGRAMME (CADP) PROJECT**


Drawing Title
**CADP CONDITION 36
DOCKSIDE HARDSCAPING AND
LANDSCAPING DETAILS
SHEET 3 OF 10**


Scale	Designed	Drawn	Checked	Authorised
1:250	LJ	LJ	PR	NM
Original Size	Date	Date	Date	Date
A1	27.10.17	27.10.17	27.10.17	27.10.17

Drawing Number	Proj Code	Orig	Dis	Zone	Level	Type	Sub	Series / Num	Rev	Status
A400-ATK-L-16-XXX-DR-GA-200-004-06-S2										

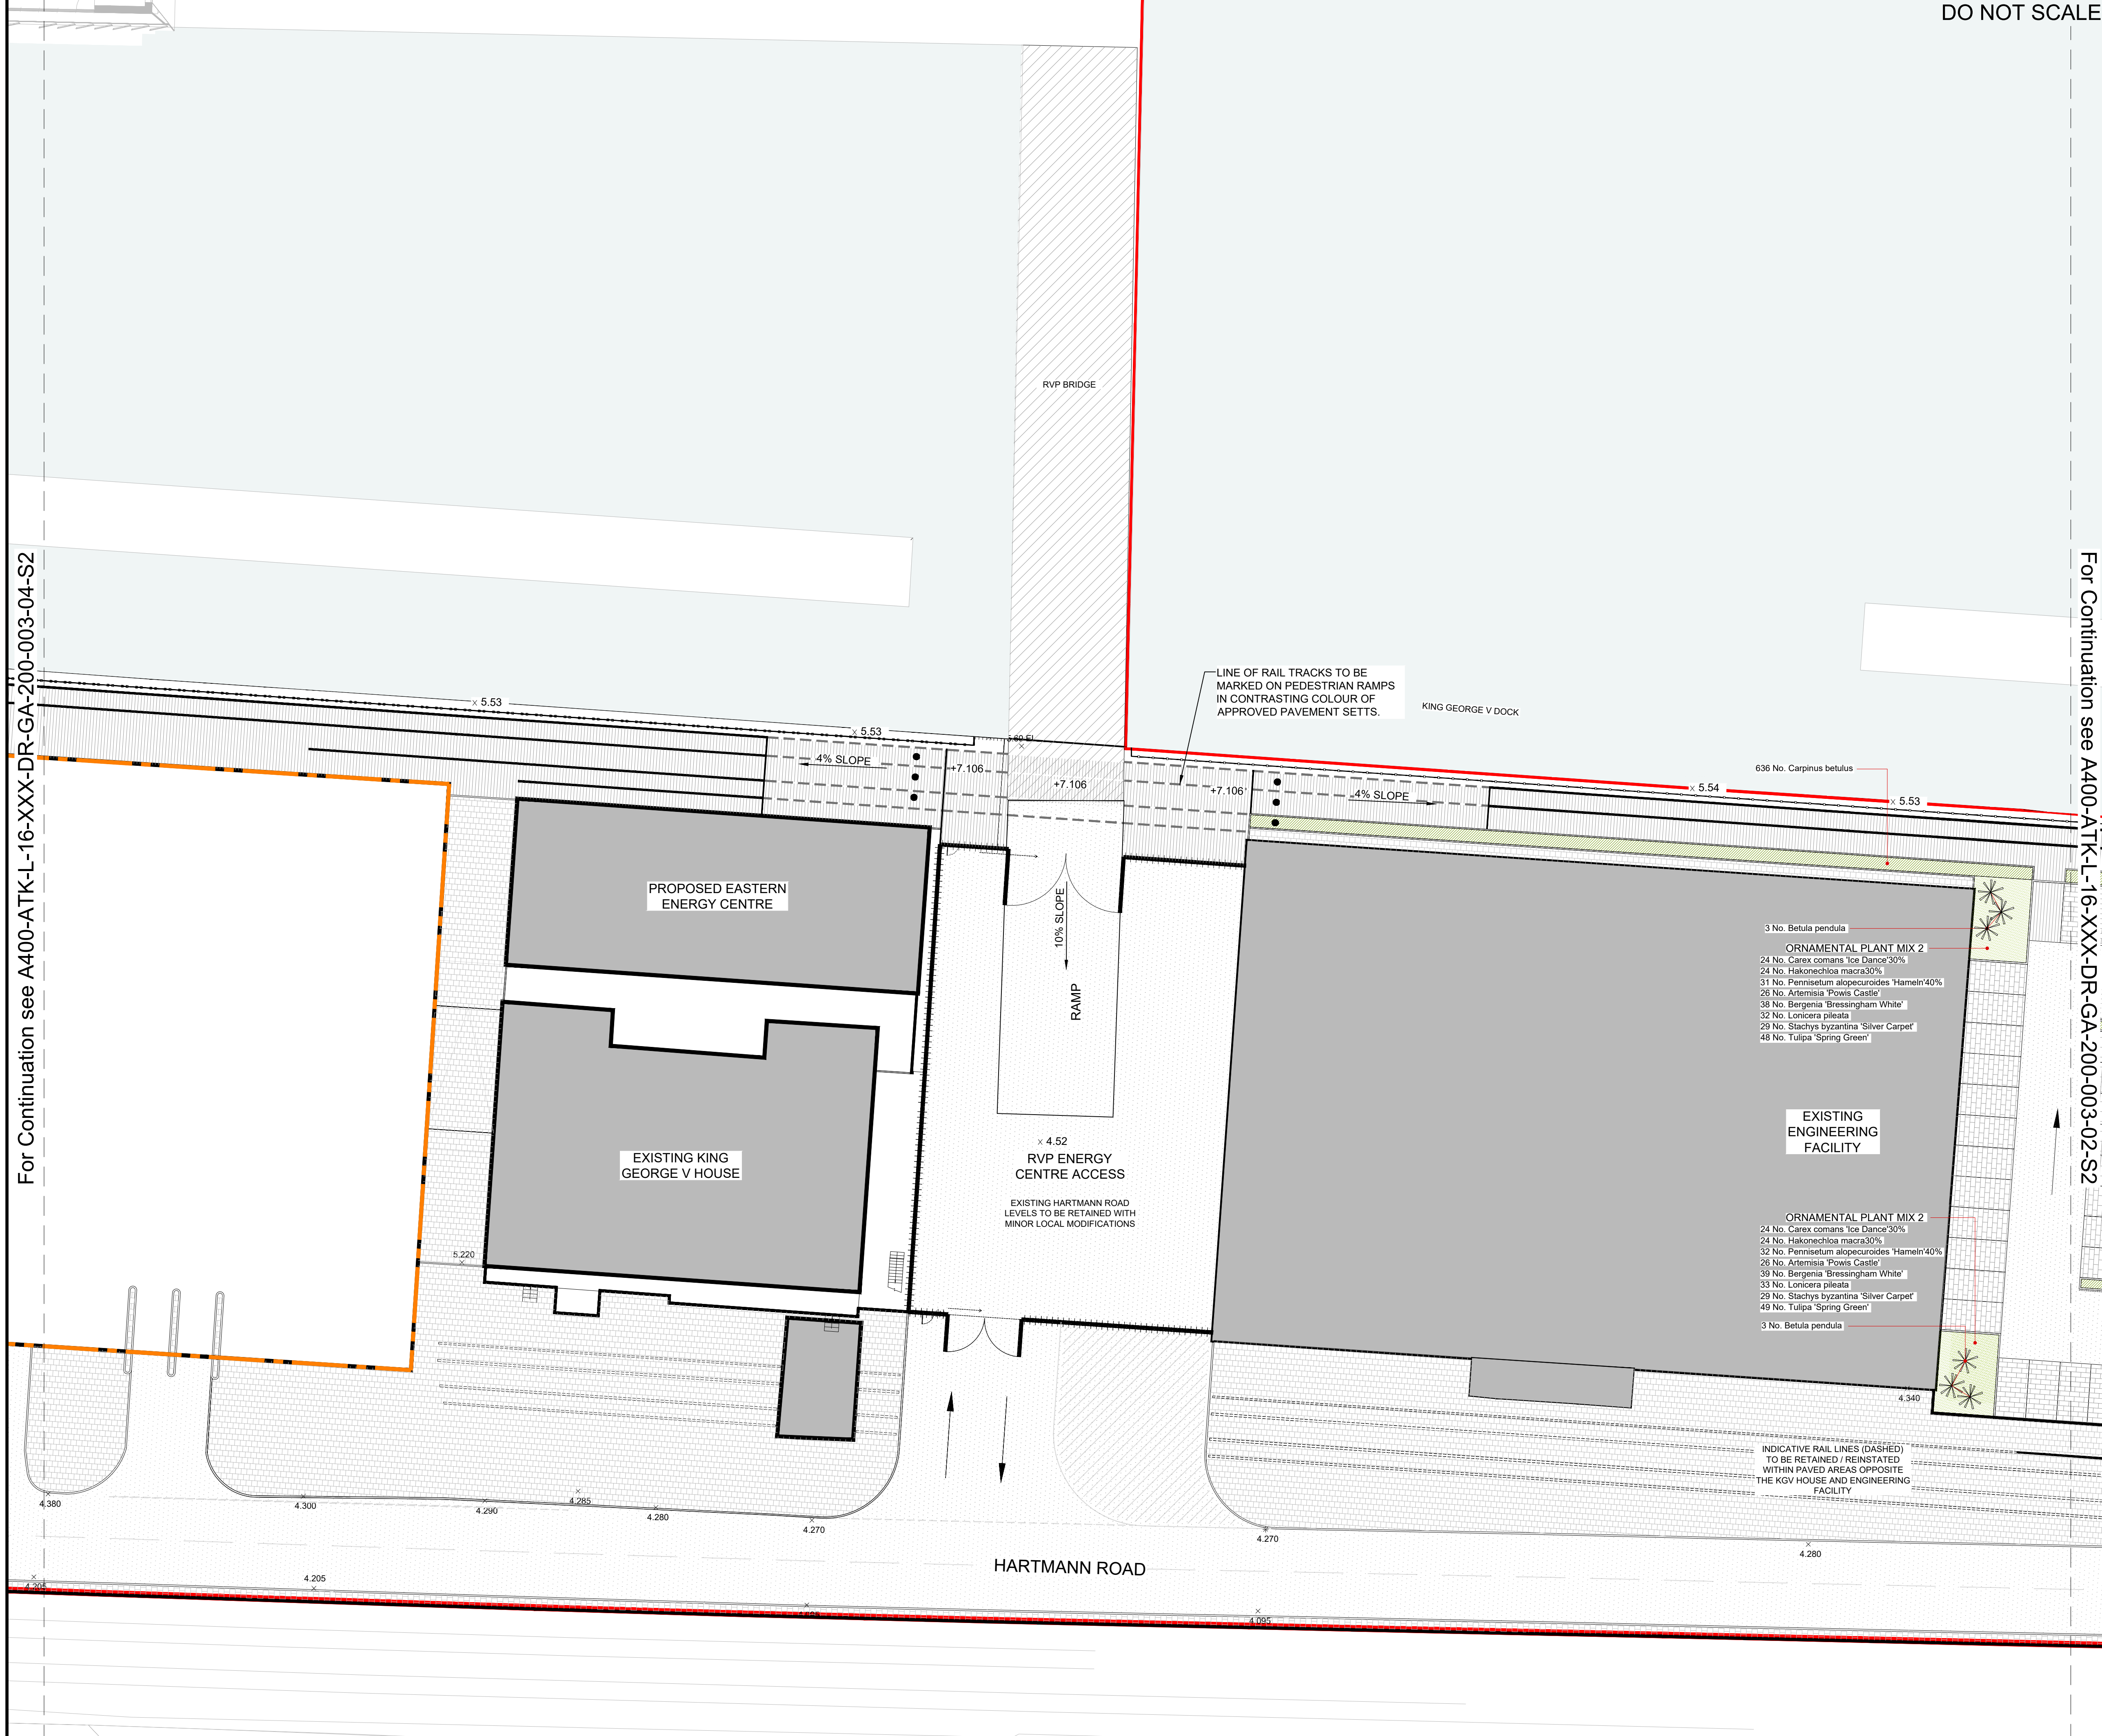

For Continuation see A400-ATK-L-16-XXX-DR-GA-200-003-04-S2

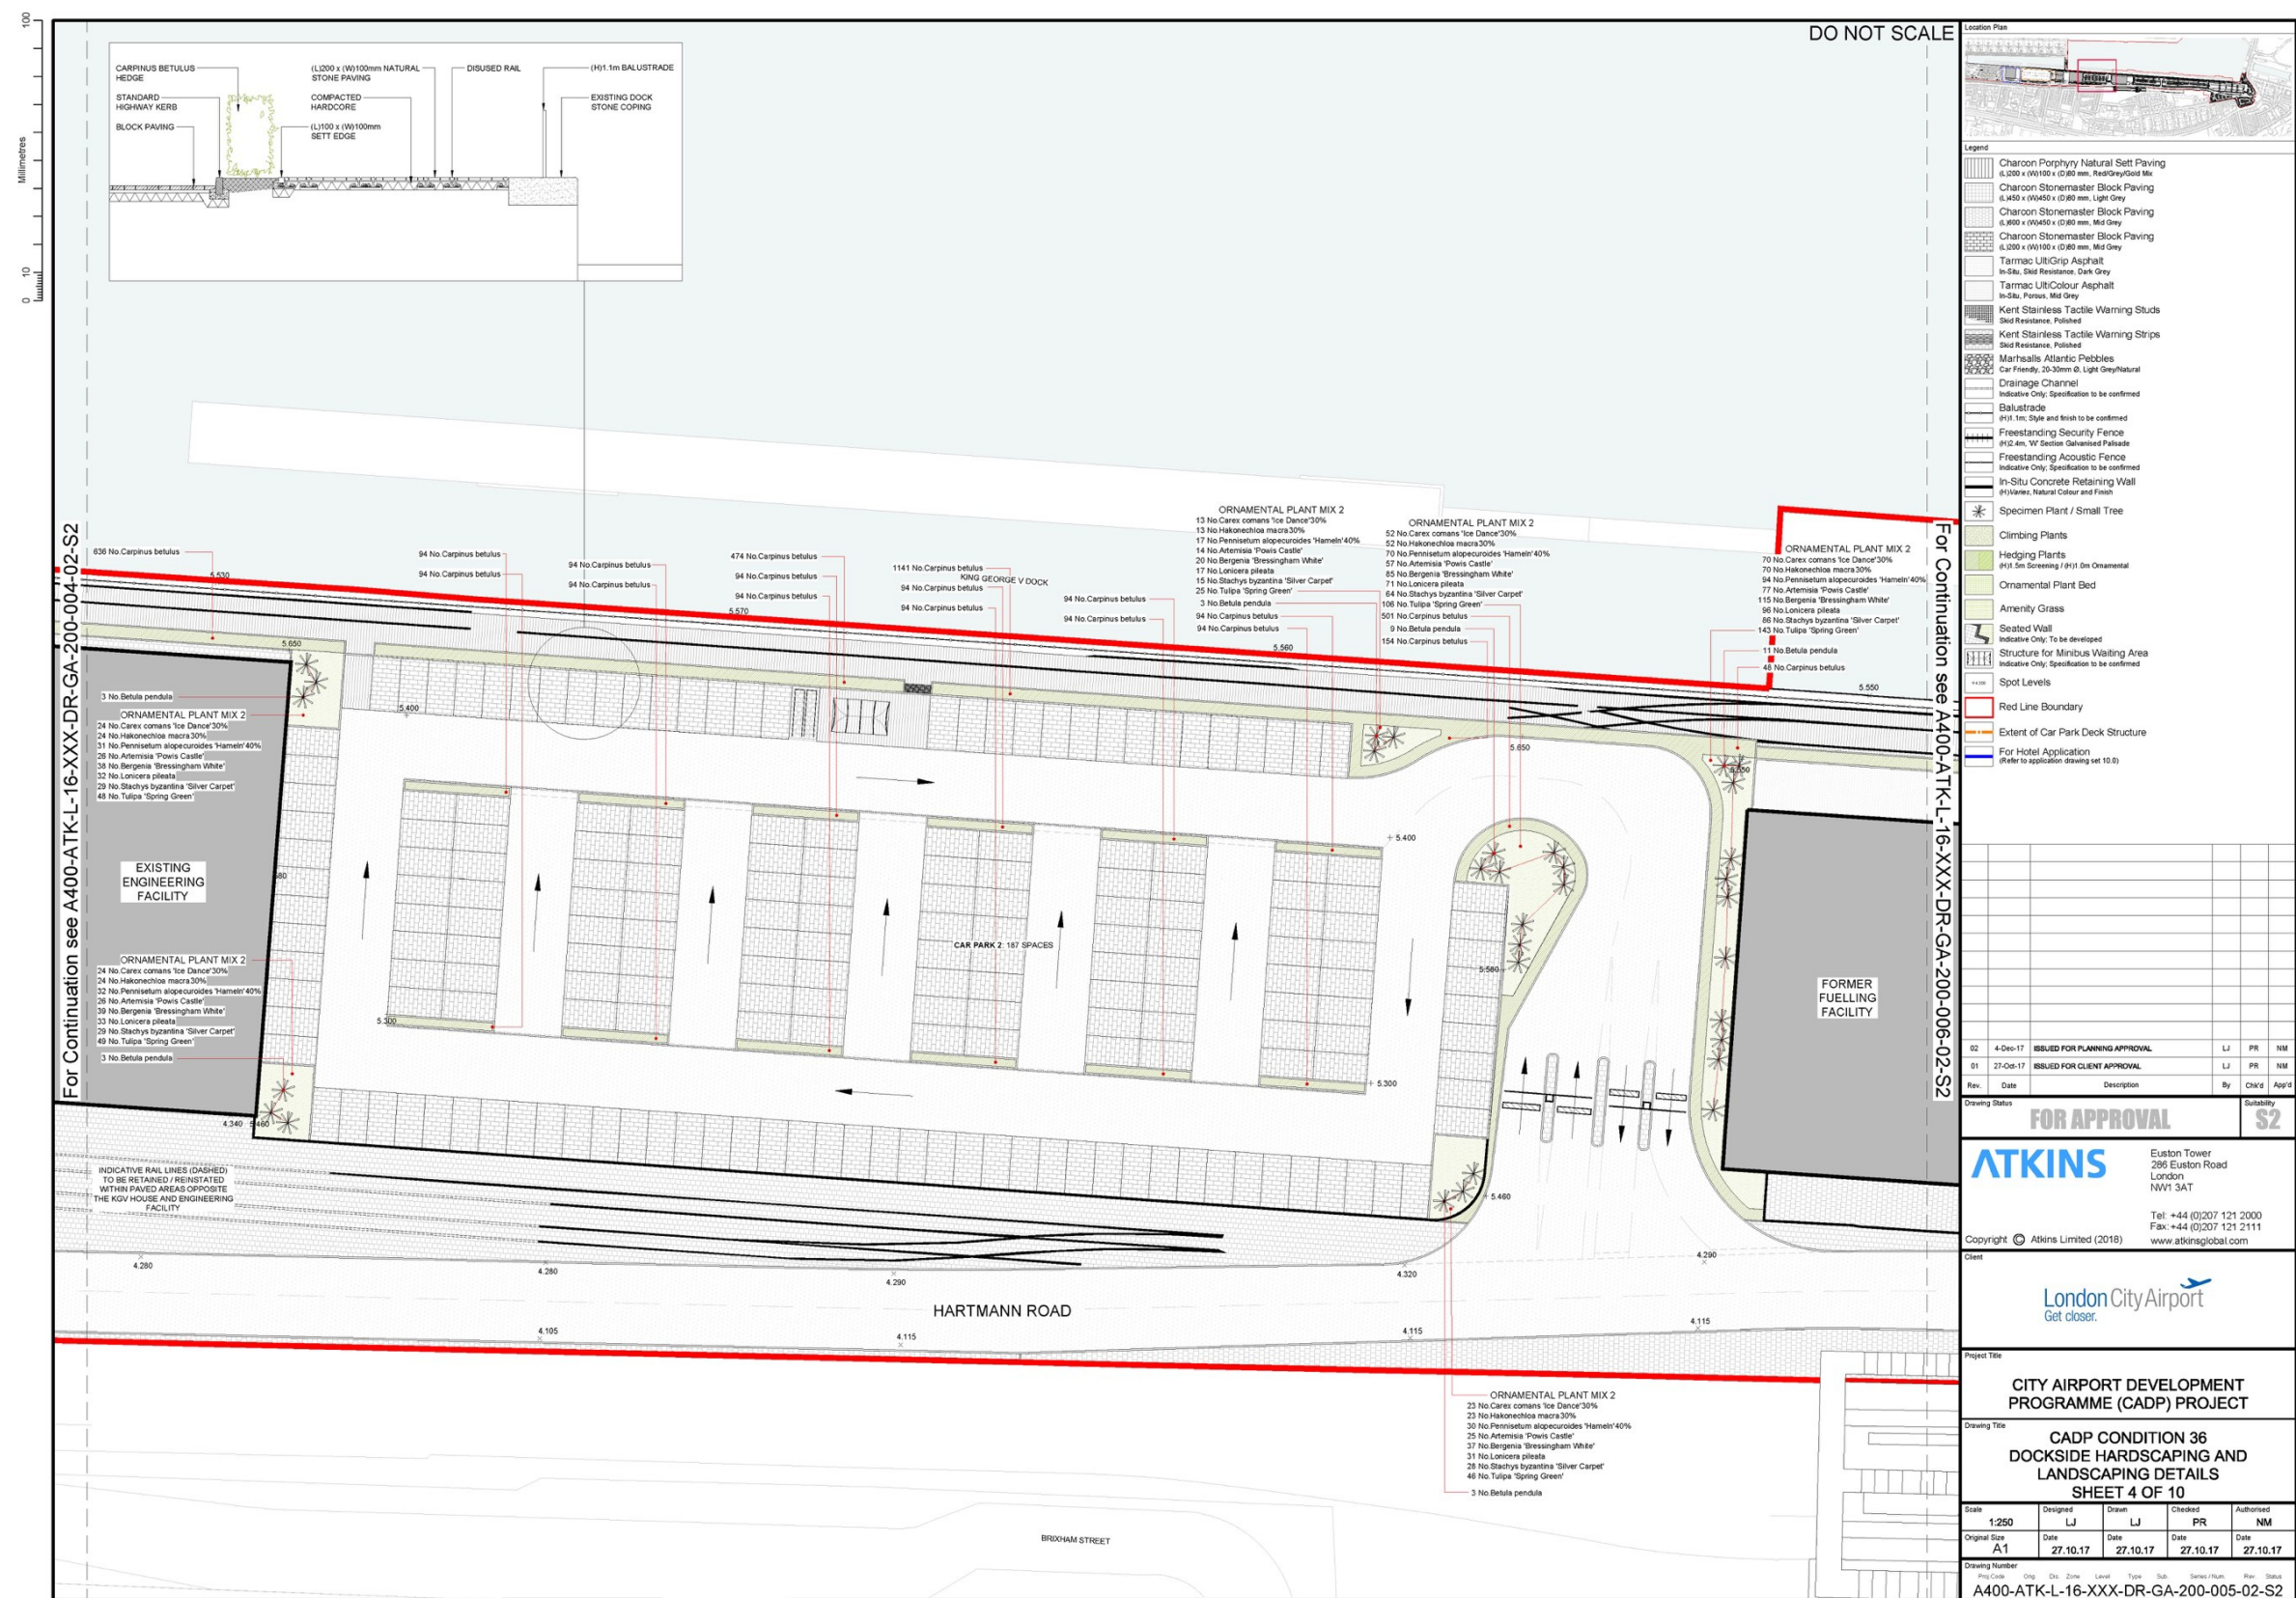

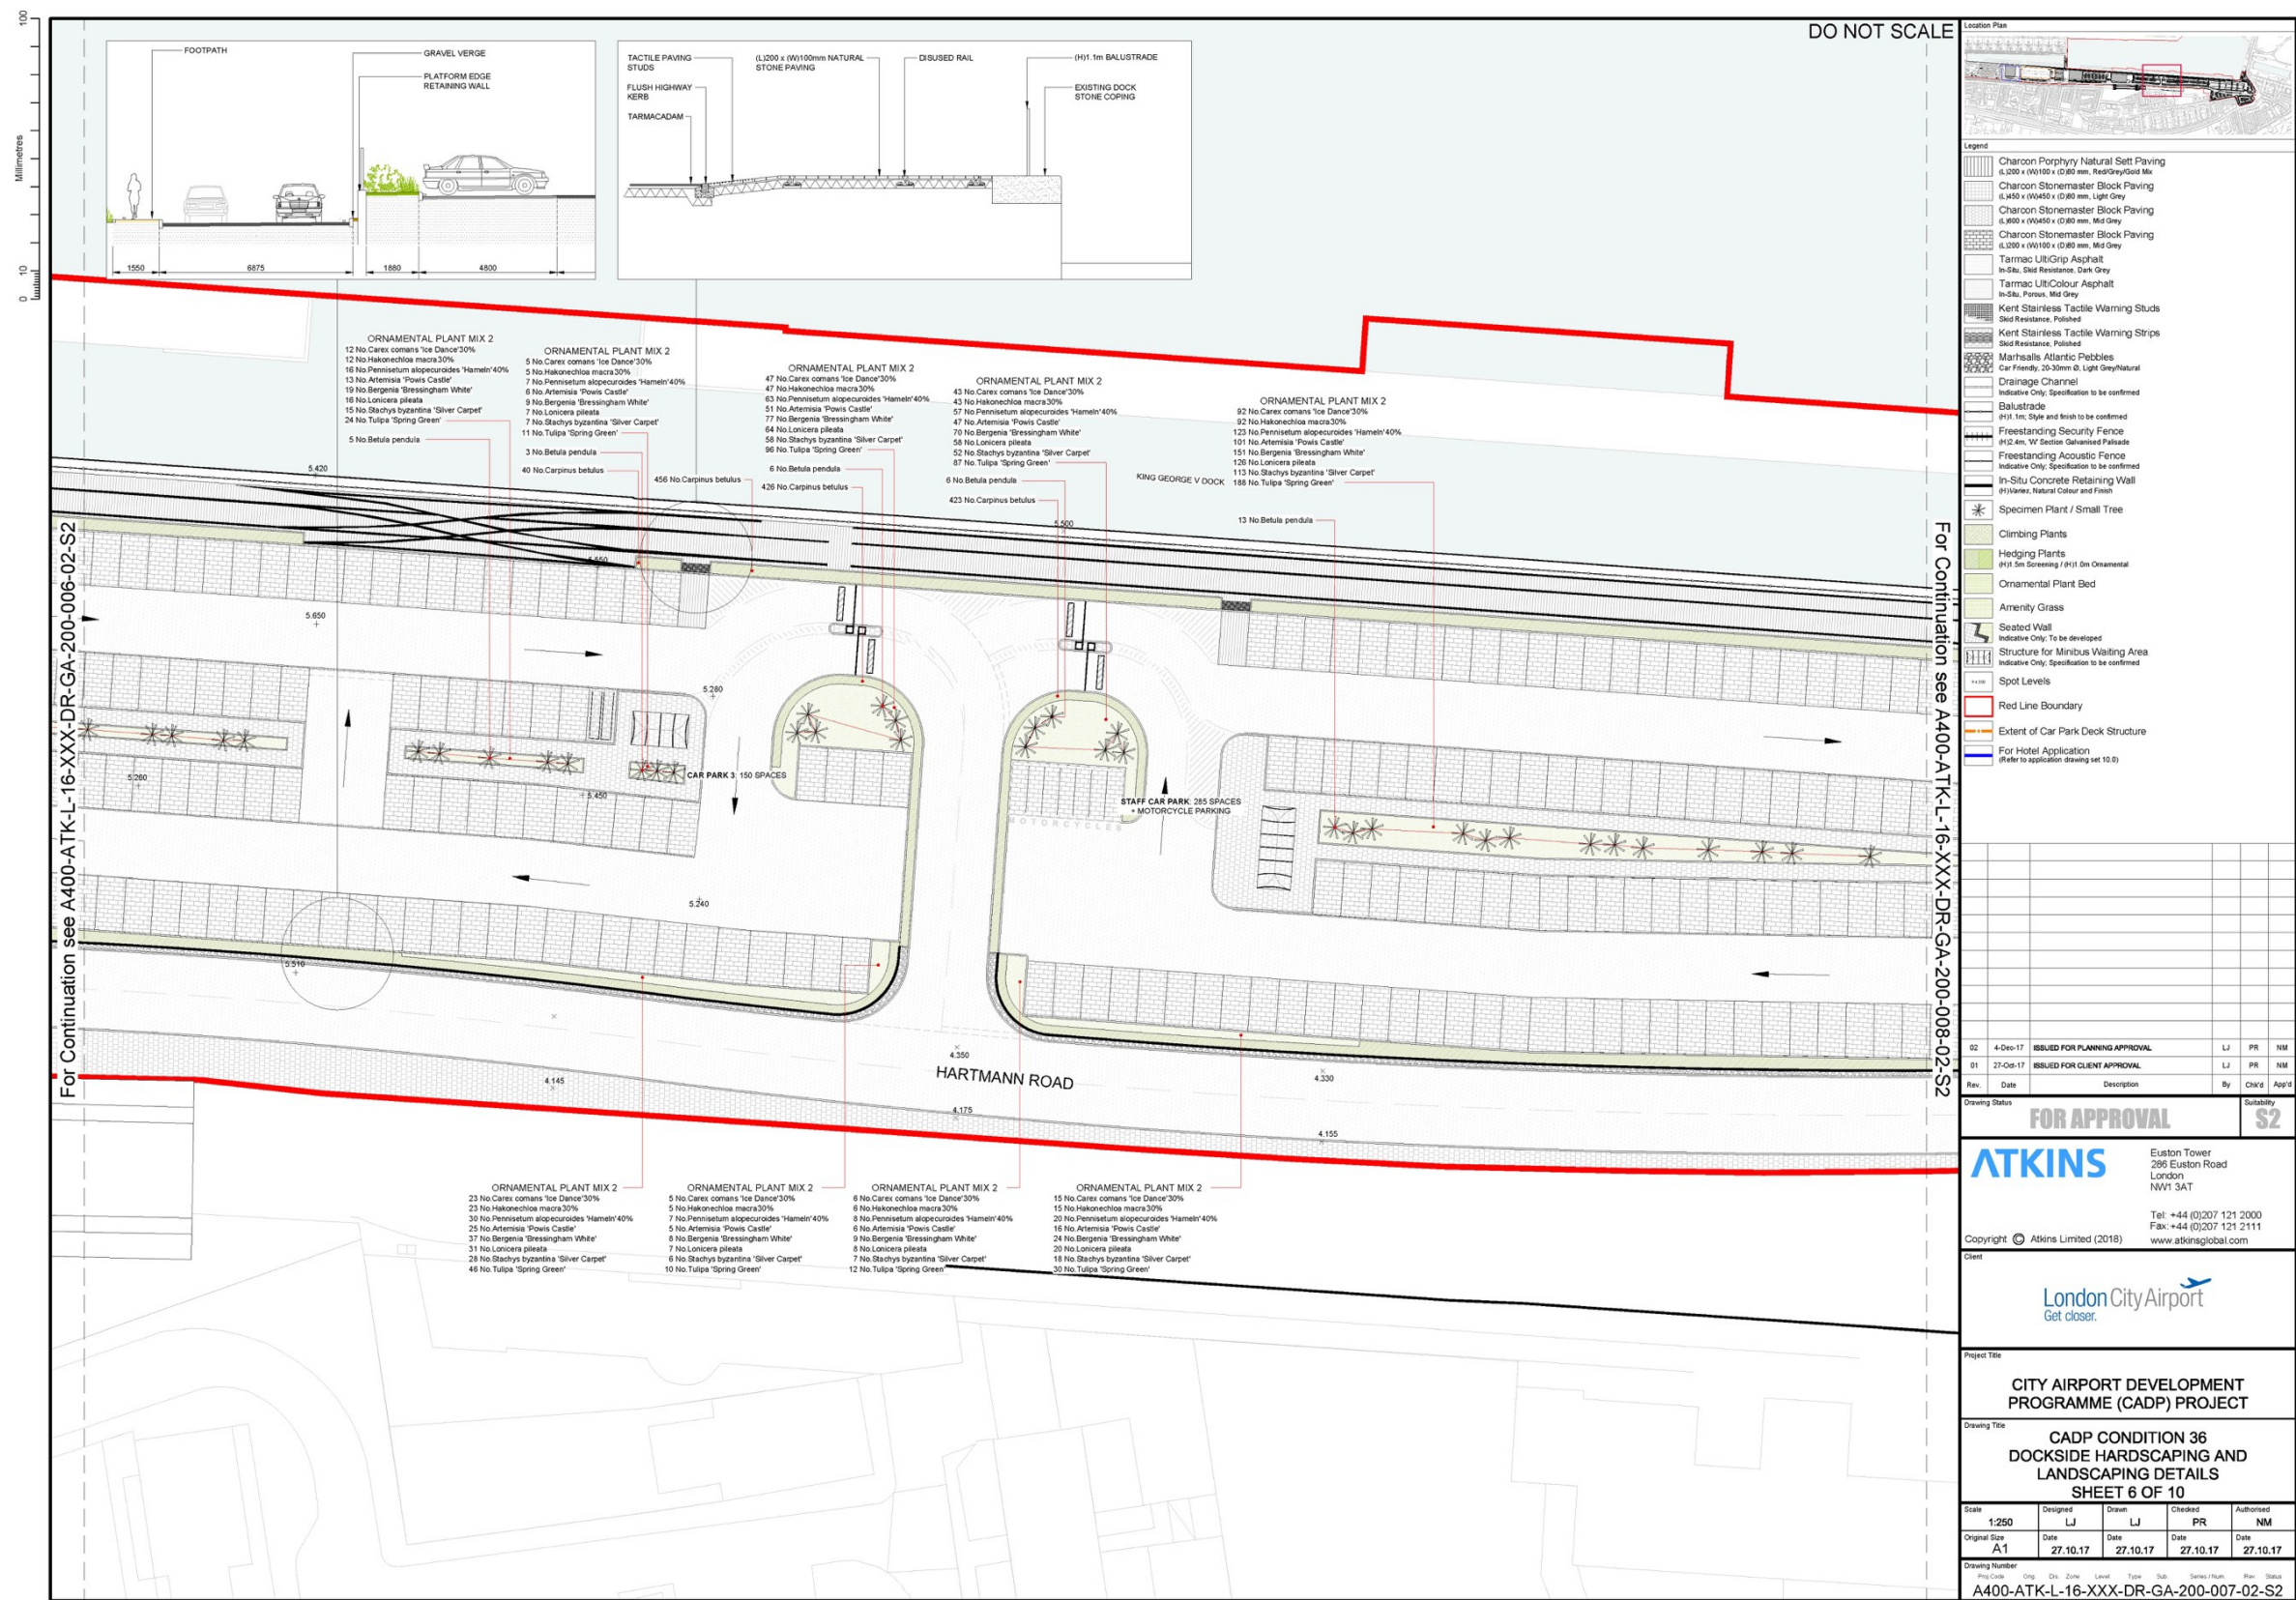

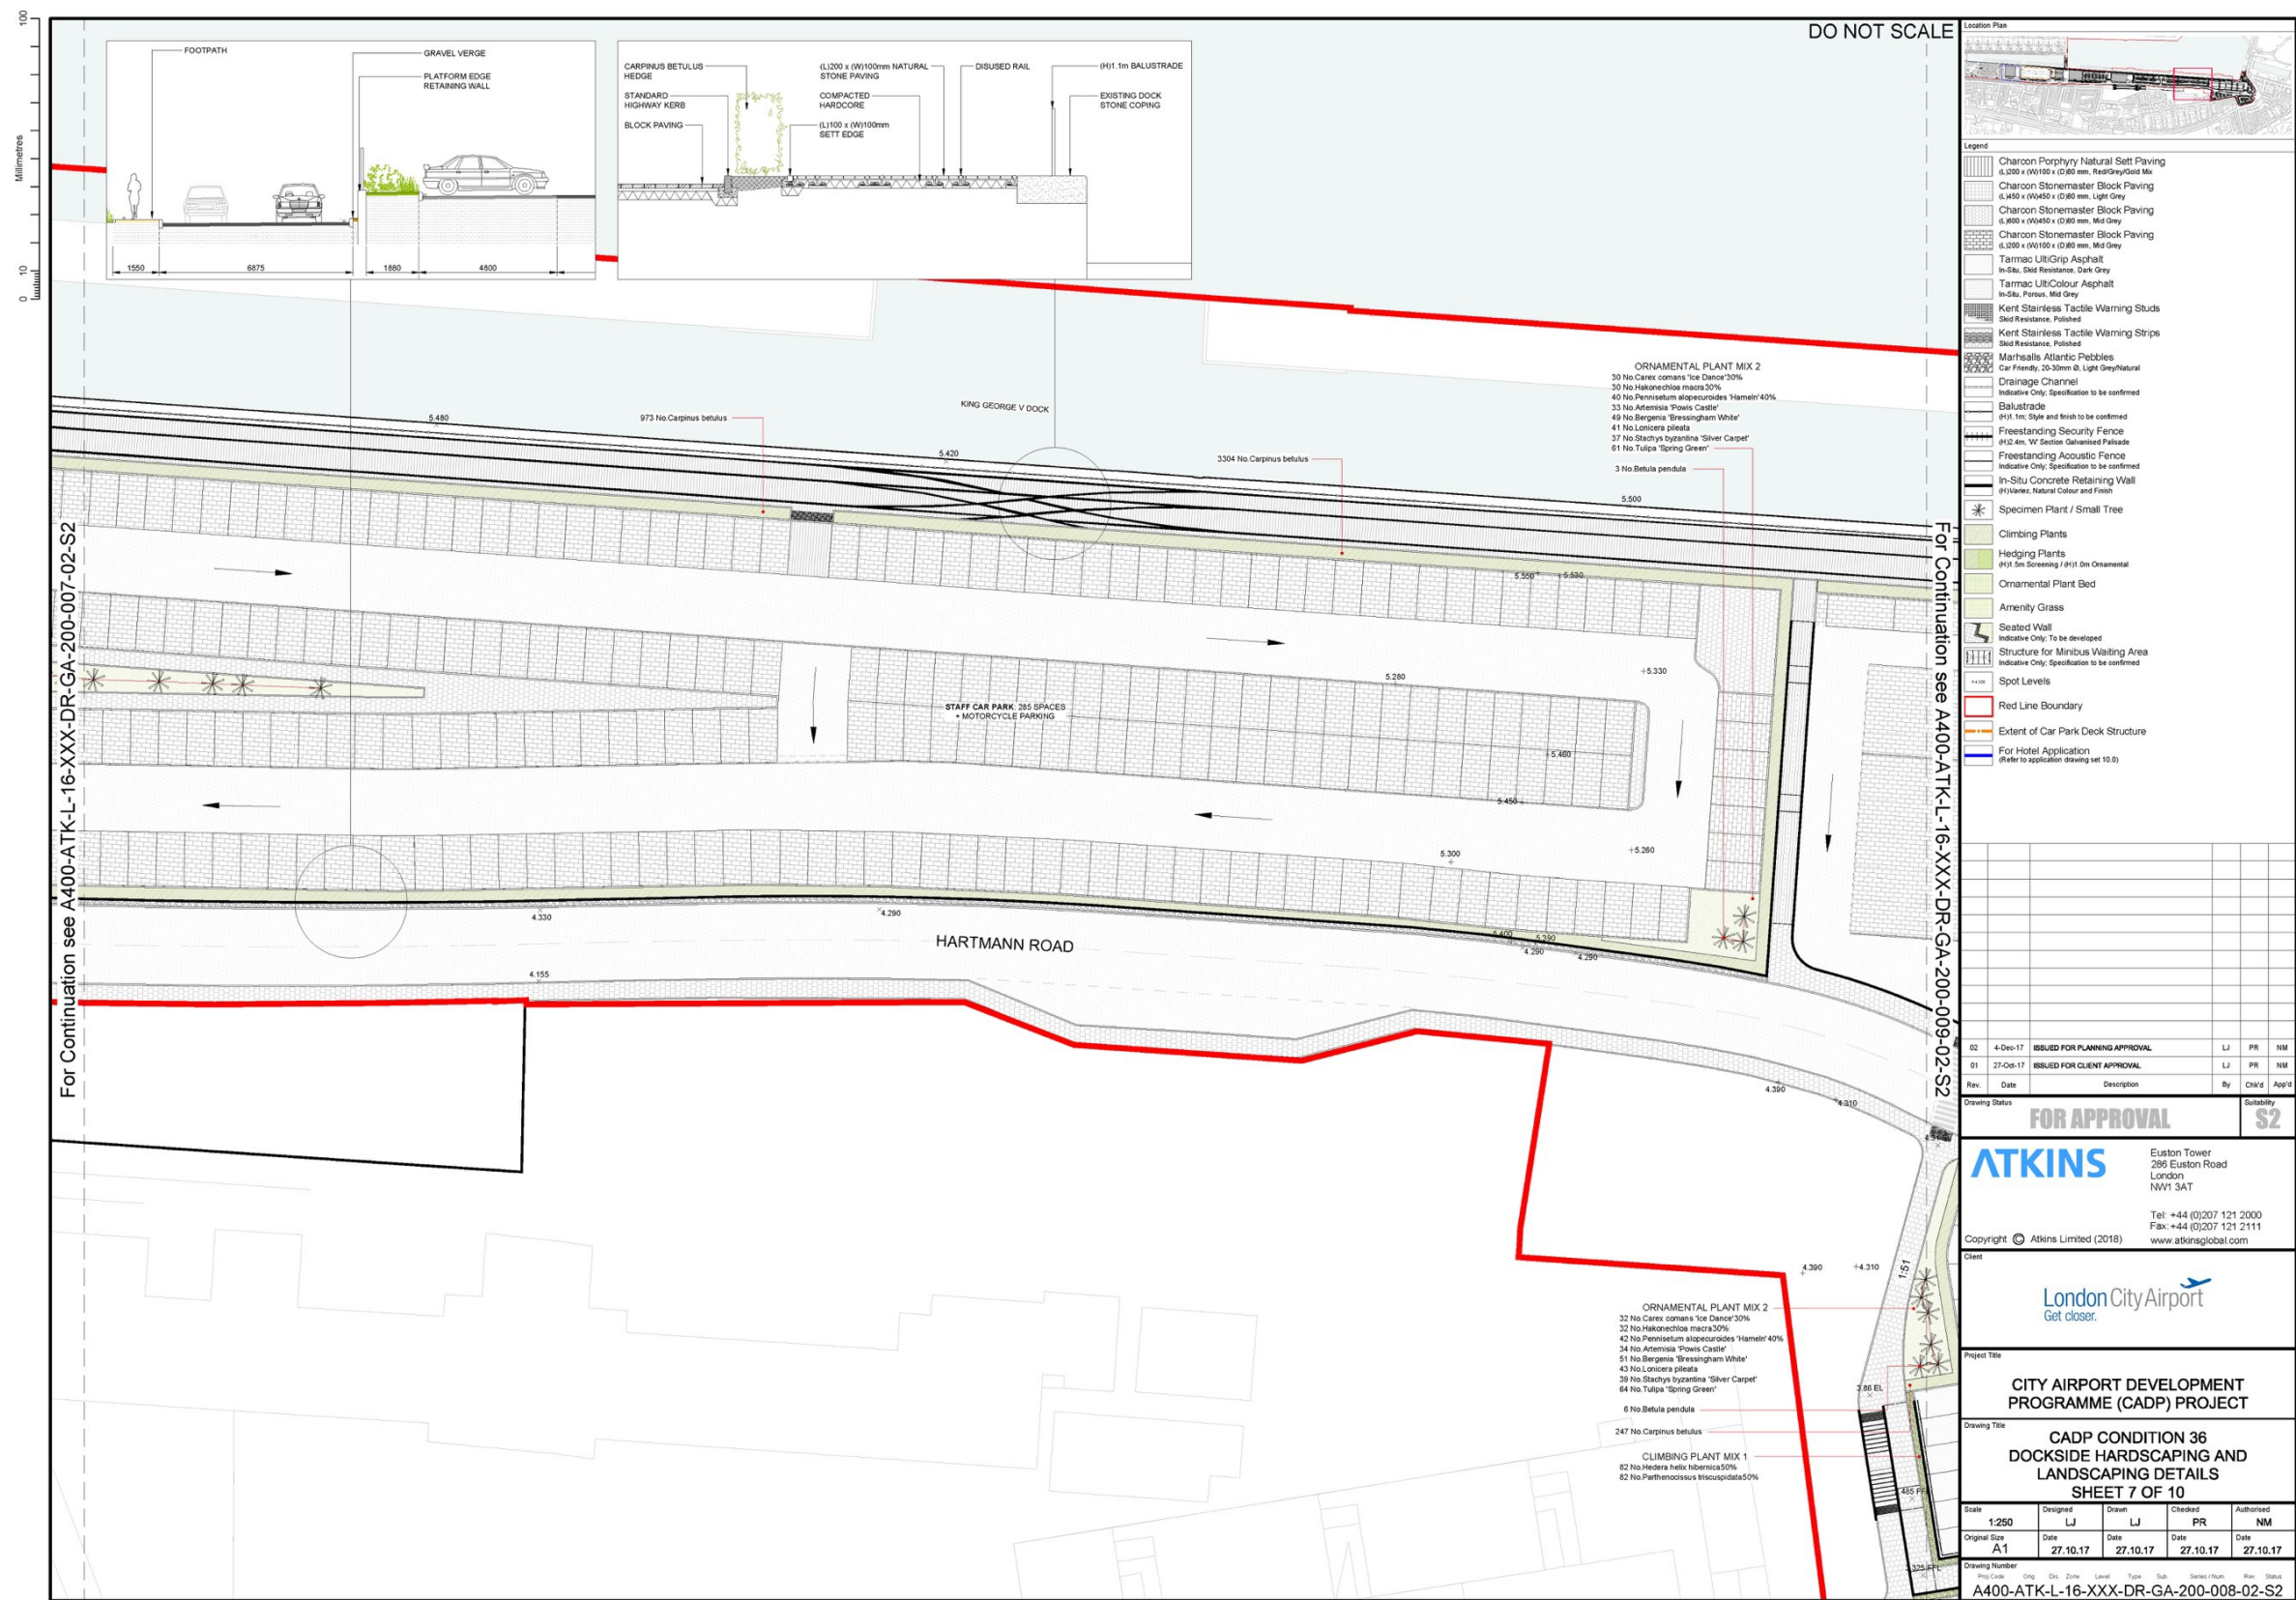


Figure 4.0.16: Dockside Hardscaping & Landscaping Details – Sheet 7 of 10 for approval

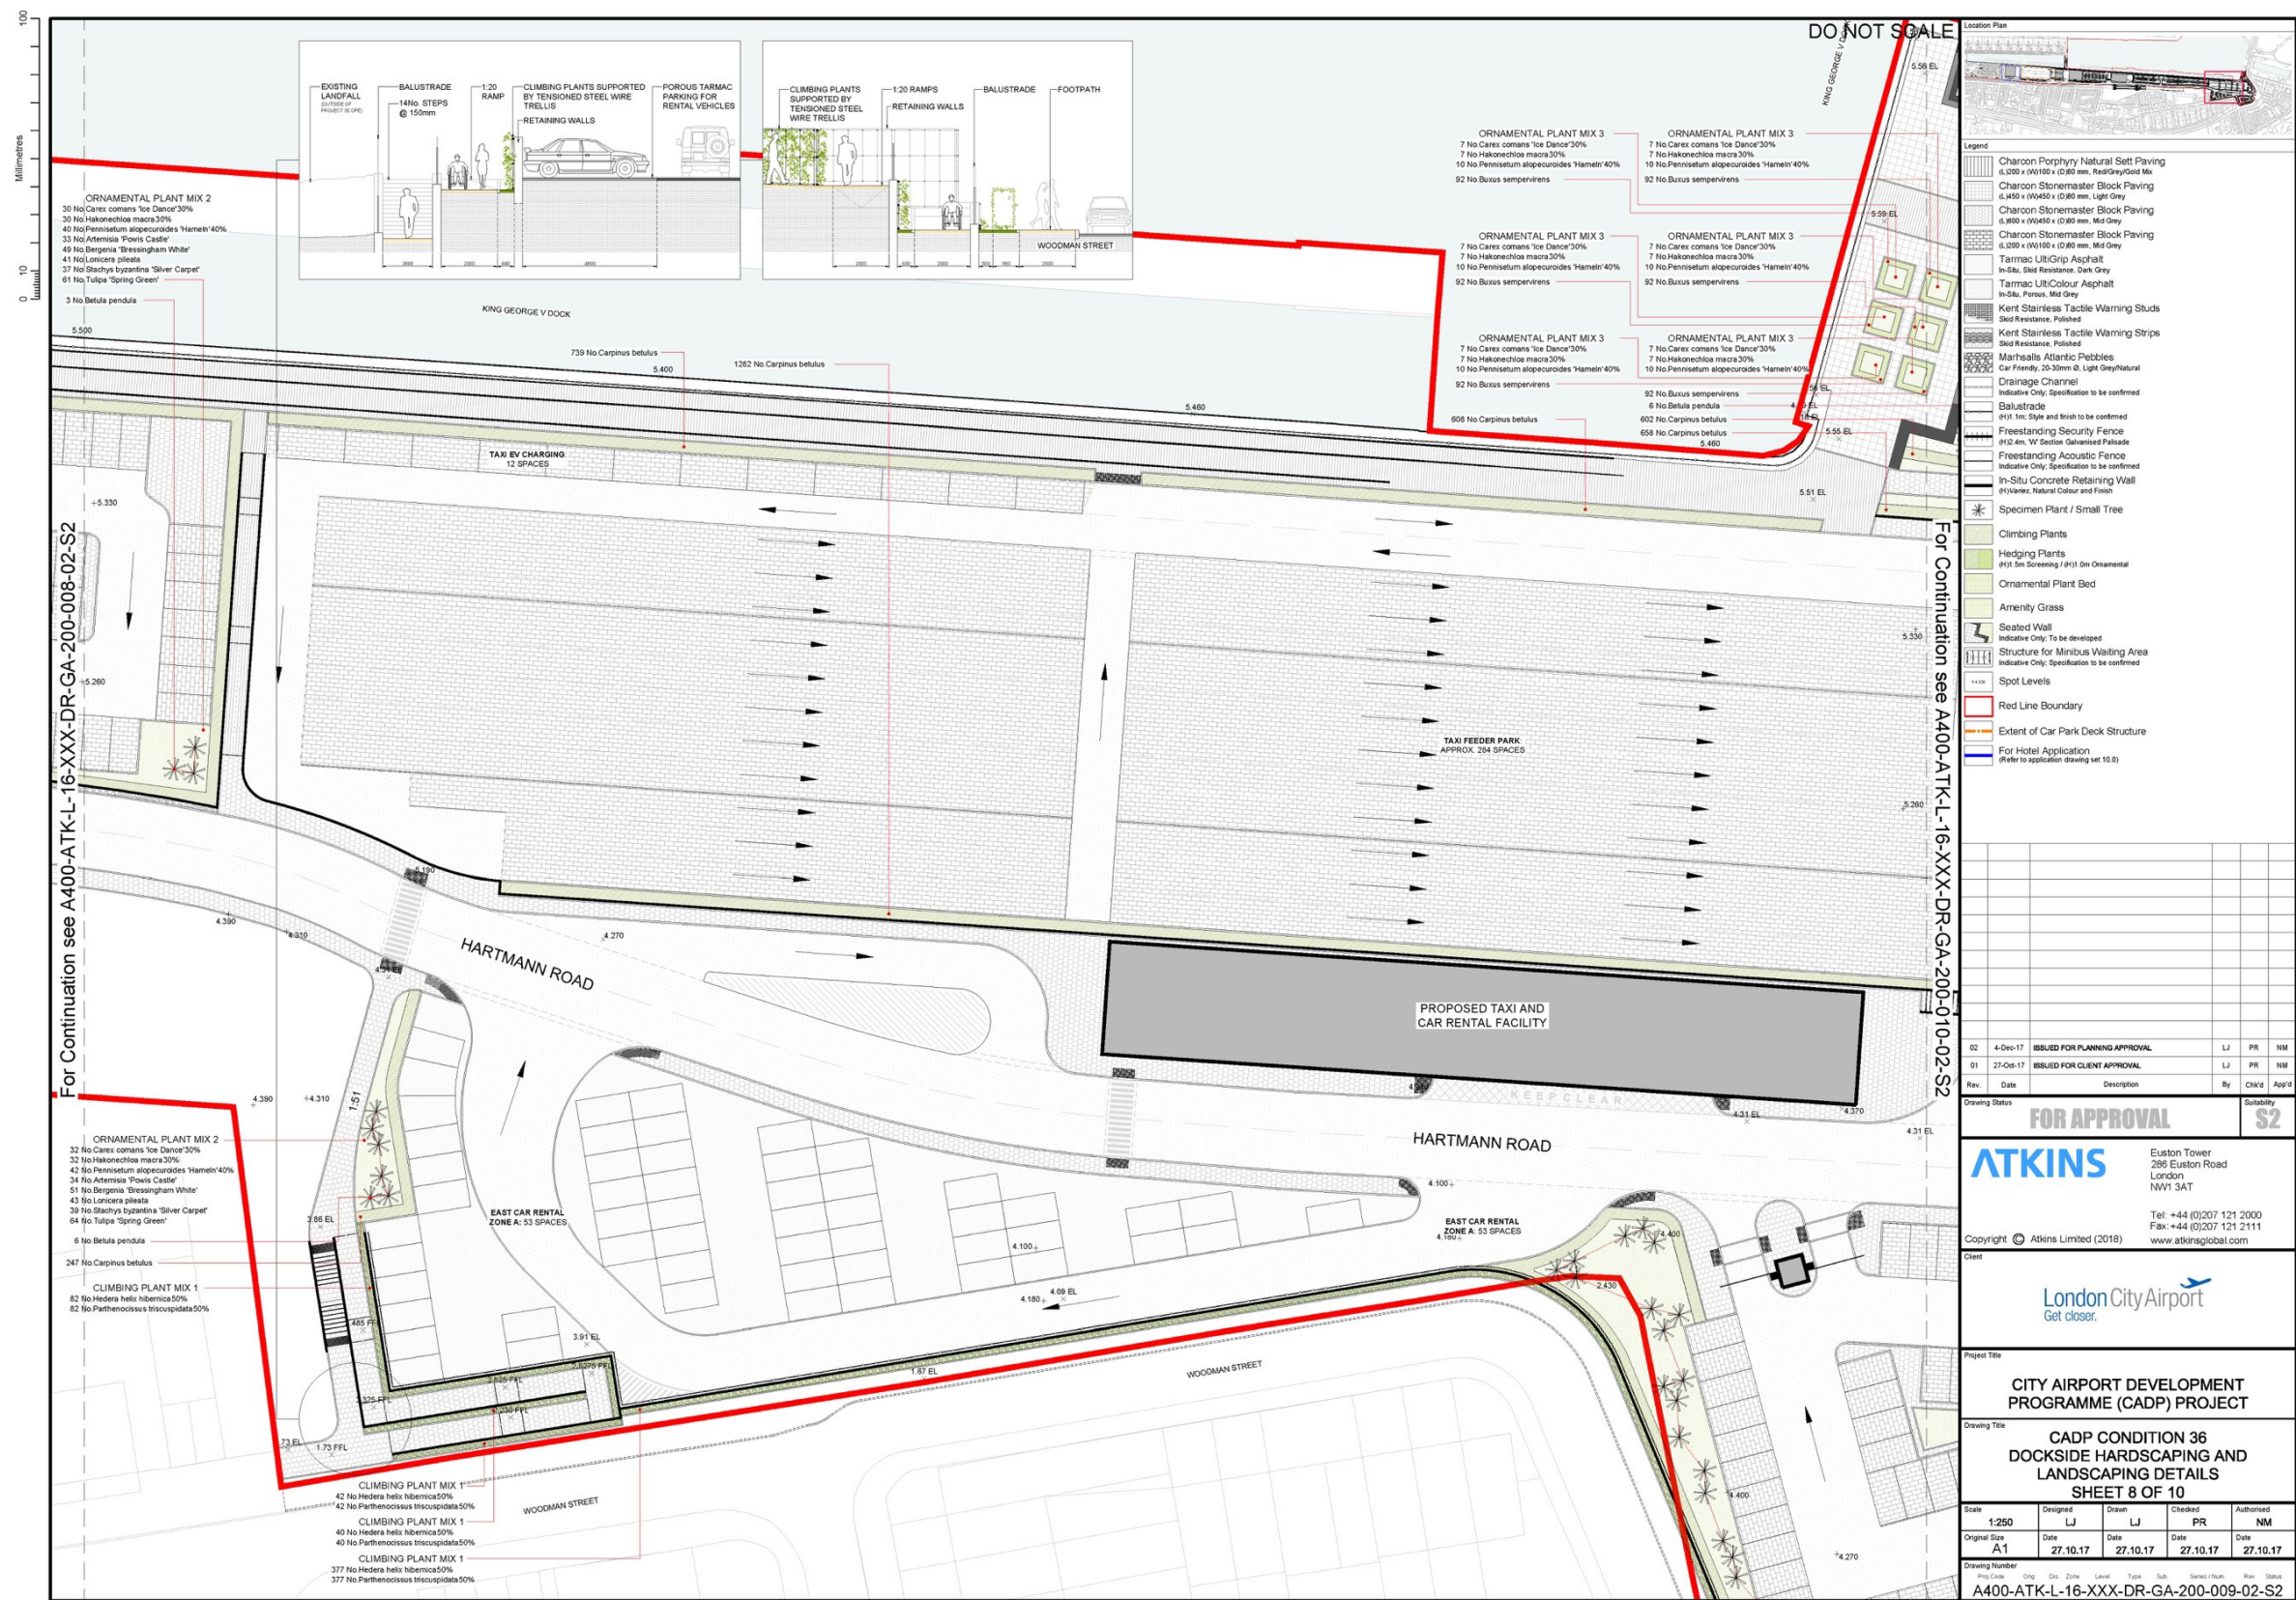


Figure 4.0.17: Dockside Hardscaping & Landscaping Details – Sheet 8 of 10 for approval


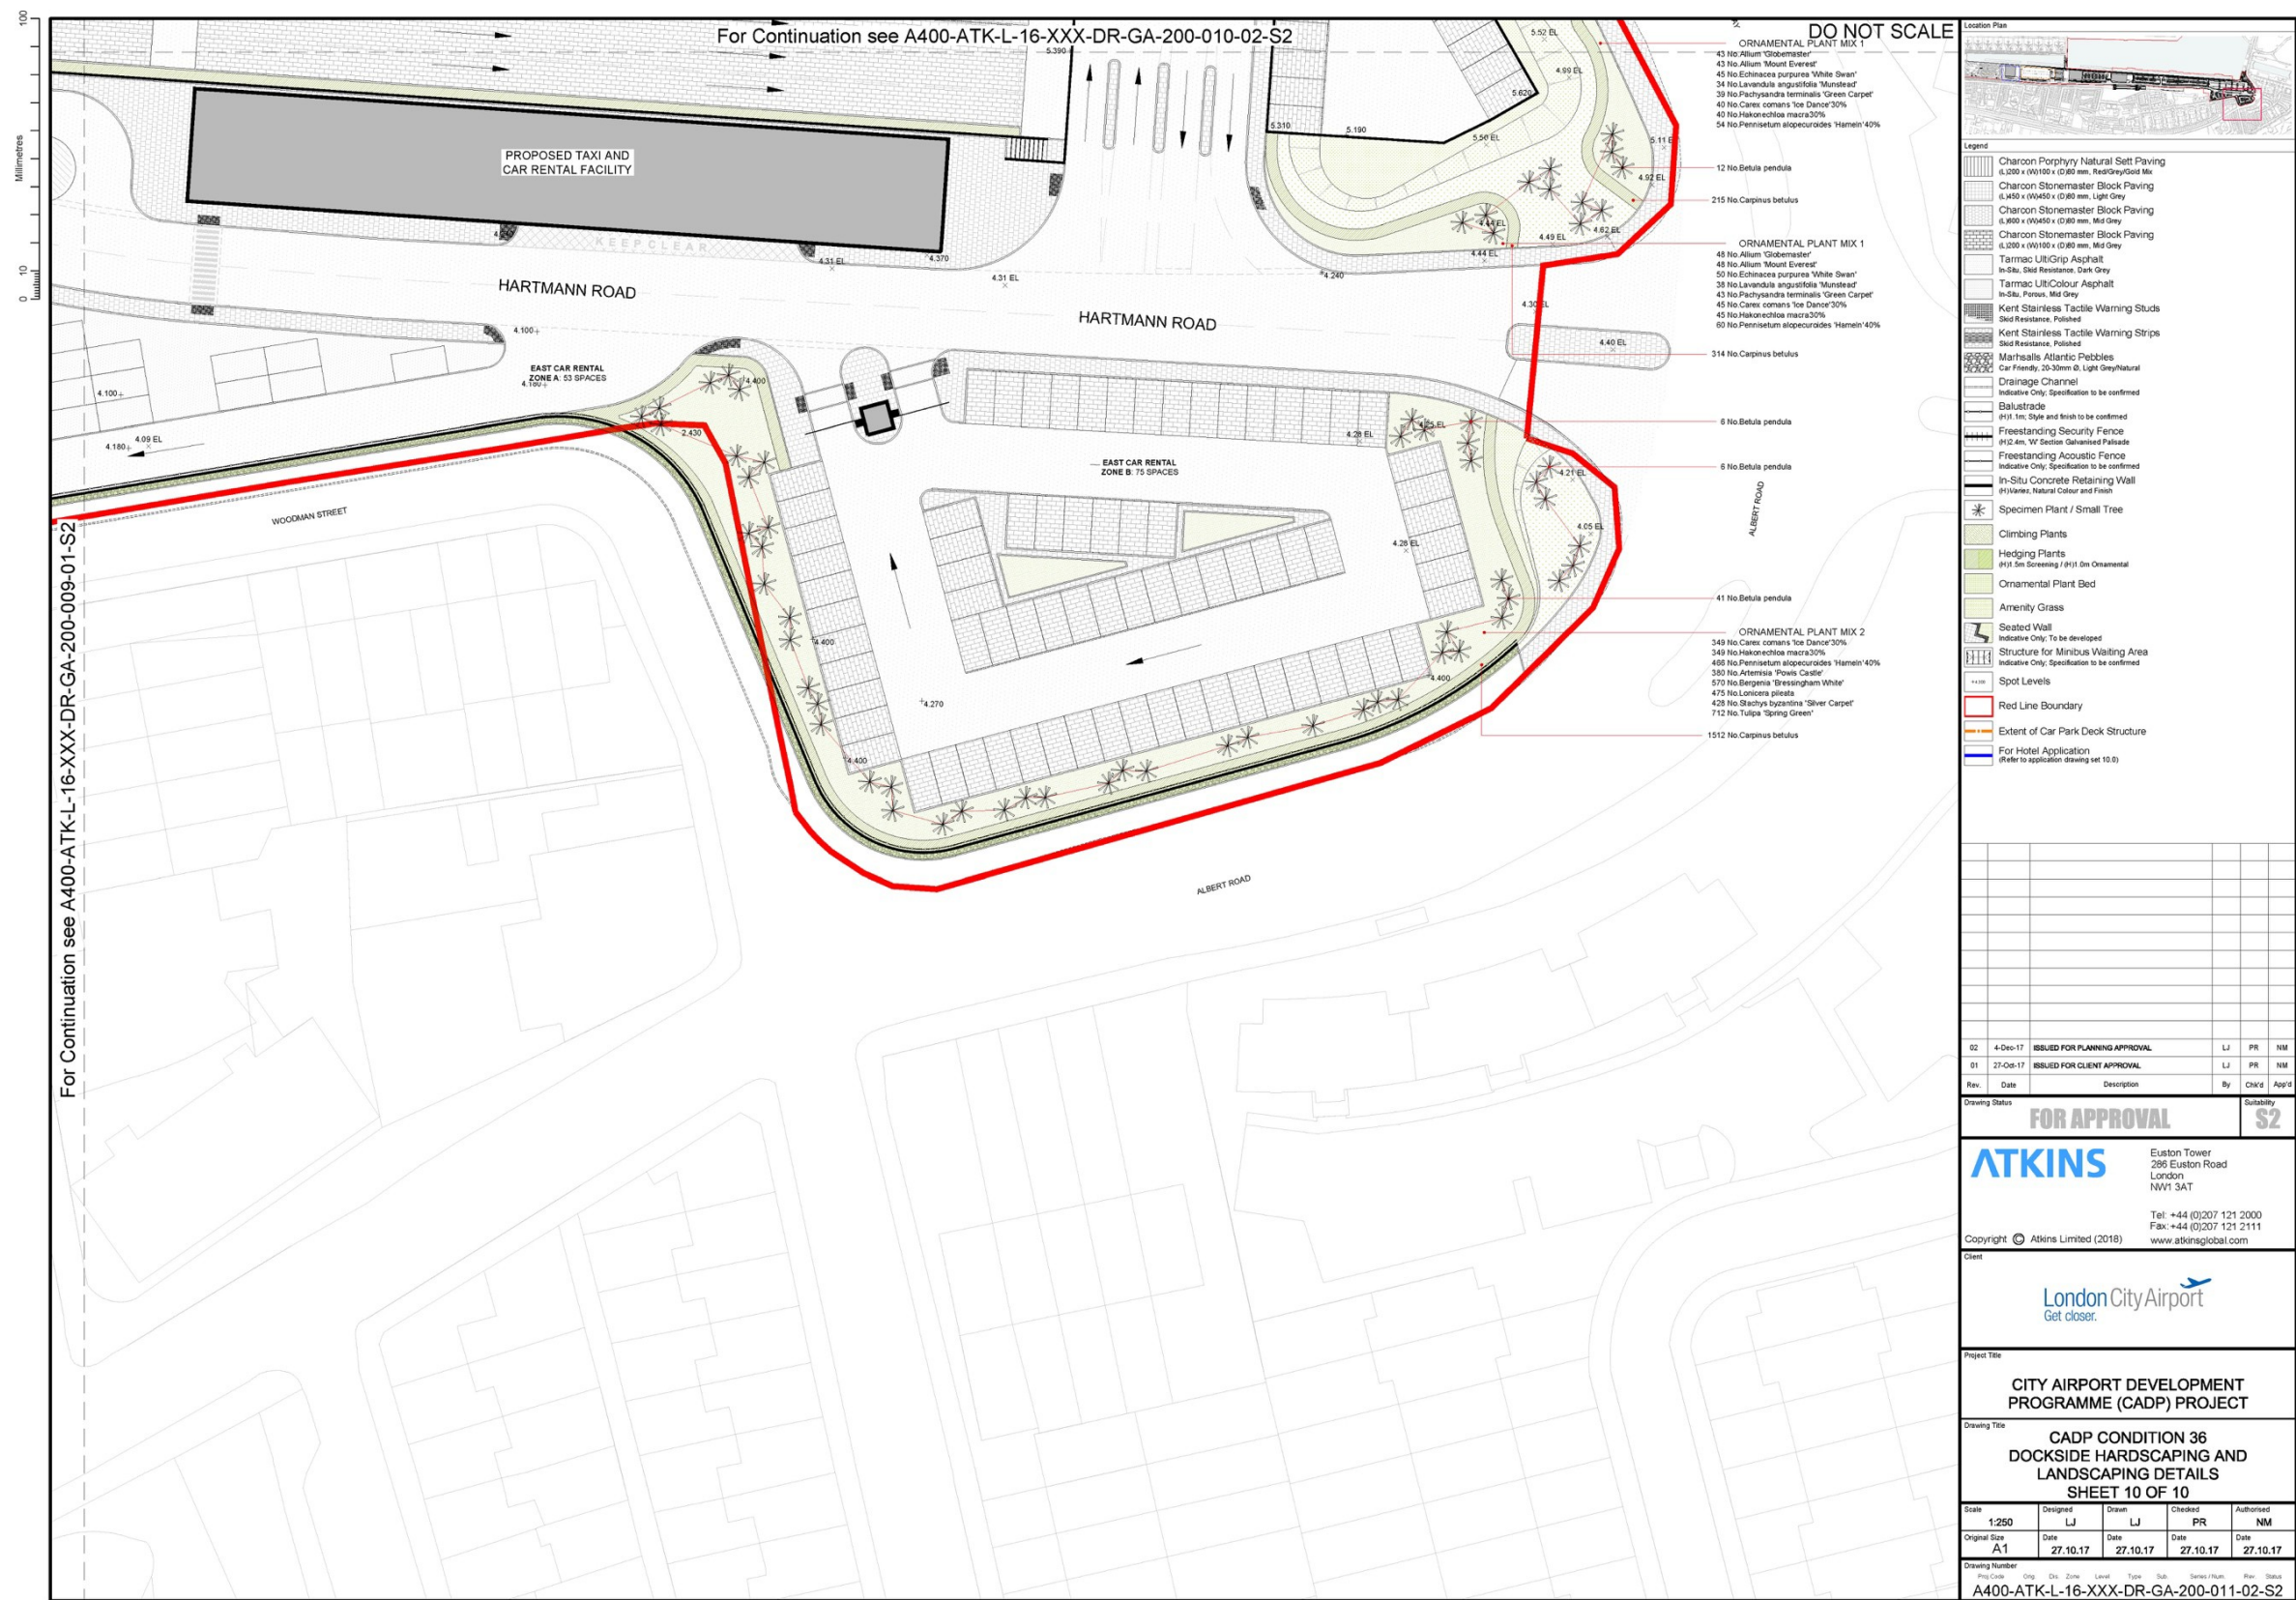


Figure 4.0.19: Dockside Hardscaping & Landscaping Details – Sheet 10 of 10 for approval

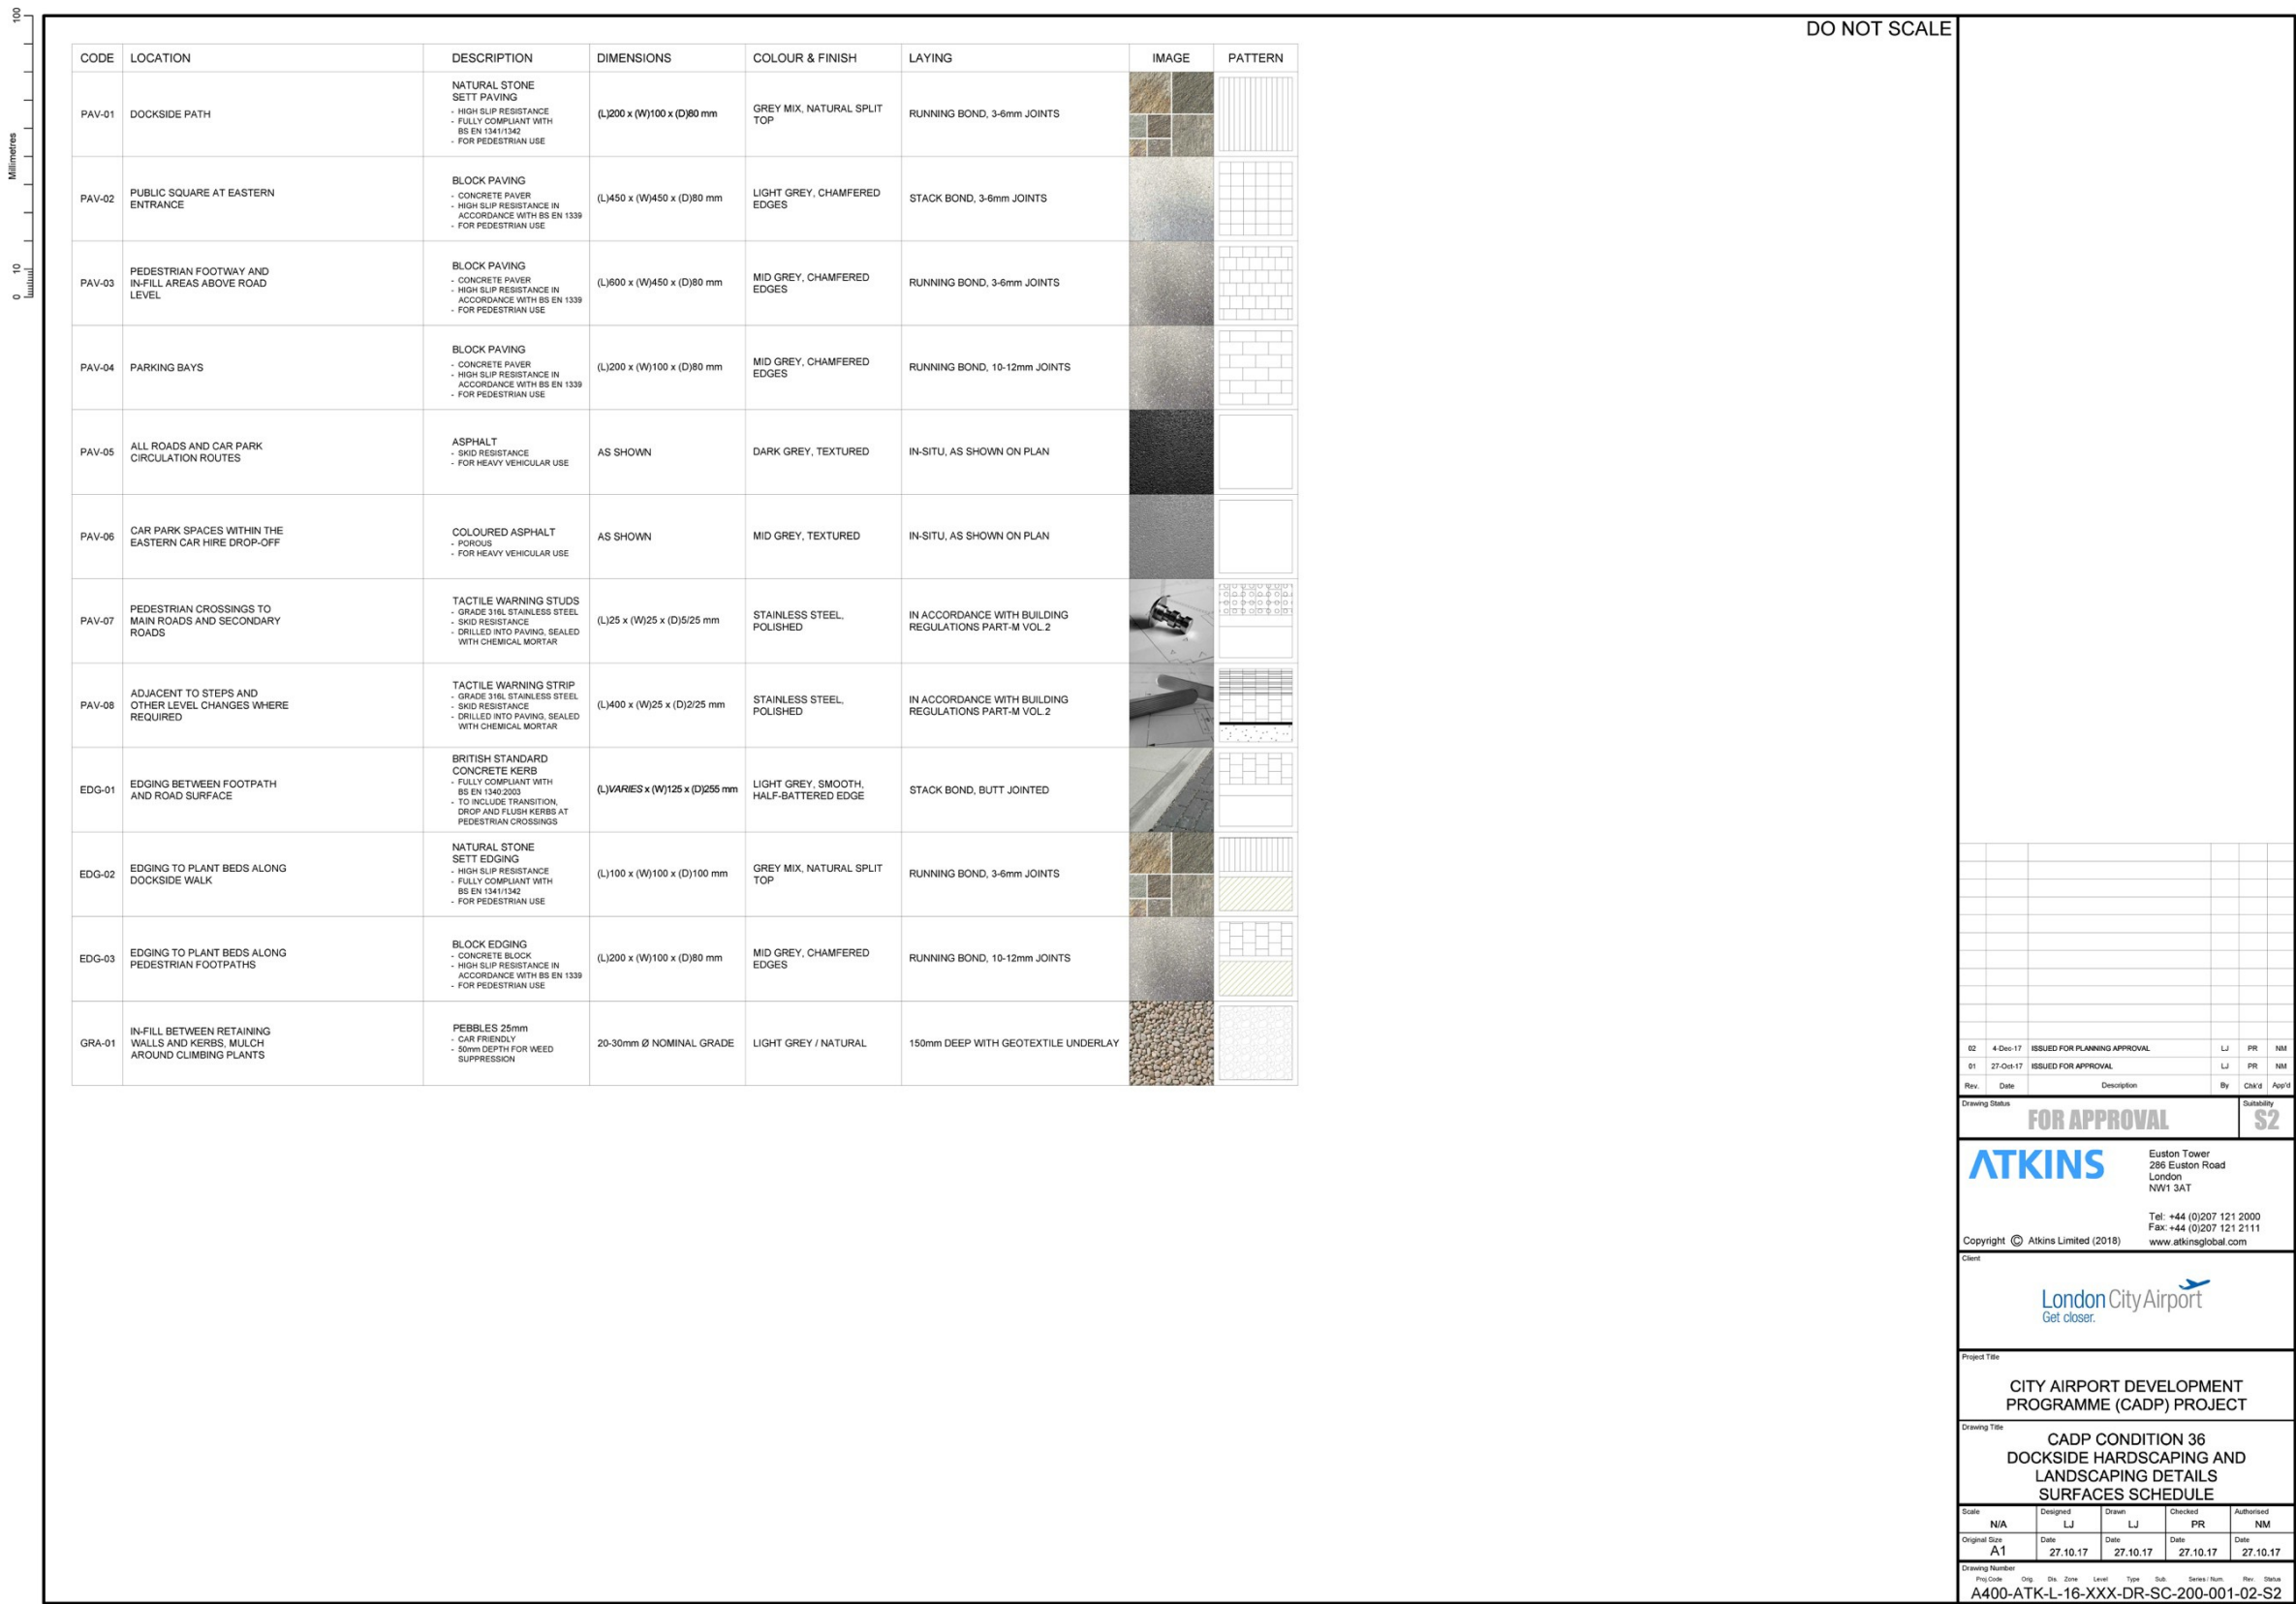

100
0 10
Millimetres

ORNAMENTAL PLANT MIX 1									
CODE	LOCATION	SPECIES	SUPPLY INSTALLATION SIZE			DENSITY	TOTAL No.	IMAGE	PATTERN
			POT SIZE	HEIGHT	SPECIFICATION				
ORNAMENTAL PLANT MIX 1	PUBLIC SQUARE, AROUND EAST ENTRANCE	Allium 'Globemaster'	-	-	10% OF TOTAL MIX CLUSTERED IN GROUPS OF 3-5 GRADE 10/12	10/m²	420		
		Allium 'Mount Everest'	-	-	10% OF TOTAL MIX CLUSTERED IN GROUPS OF 3-5 GRADE 10/12	10/m²	420		
		Carex comans 'Ice Dance'	3L	-	10% OF TOTAL MIX 5-10 IN LINEAR ARRANGEMENT AROUND GROUPED PLANTS FULL POT	7/m²	397		
		Echinacea purpurea 'White Swan'	3L	-	15% OF TOTAL MIX CLUSTERED IN GROUPS OF 3-5 CONTAINER (OR POT) GROWN	7/m²	442		
		Hakonechloa macrochaeta	3L	-	15% OF TOTAL MIX 5-10 IN LINEAR ARRANGEMENT AROUND GROUPED PLANTS FULL POT	7/m²	397		
		Lavandula angustifolia 'Munstead'	3L	-	10% OF TOTAL MIX CLUSTERED IN GROUPS OF 3-5 CONTAINER (OR POT) GROWN	8/m²	335		
		Pachysandra terminalis 'Green Carpet'	5L	-	10% OF TOTAL MIX CLUSTERED IN GROUPS OF 3-5 CONTAINER (OR POT) GROWN	9/m²	379		
		Pennisetum alopecuroides 'Hameln'	3L	-	20% OF TOTAL MIX 5-10 IN LINEAR ARRANGEMENT AROUND GROUPED PLANTS FULL POT	7/m²	528		

ORNAMENTAL PLANT MIX 2									
CODE	LOCATION	SPECIES	SUPPLY INSTALLATION SIZE			DENSITY	TOTAL No.	IMAGE	PATTERN
			POT SIZE	HEIGHT	SPECIFICATION				
ORNAMENTAL PLANT MIX 2	CAR PARKS	Artemisia 'Powis Castle'	3L	-	10% OF TOTAL MIX CLUSTERED IN GROUPS OF 3-5 CONTAINER (OR POT) GROWN	8/m²	1,085		
		Bergenia 'Bressingham White'	3L	-	15% OF TOTAL MIX CLUSTERED IN GROUPS OF 3-5 CONTAINER (OR POT) GROWN	8/m²	1,622		
		Carex comans 'Ice Dance'	3L	-	10% OF TOTAL MIX 5-10 IN LINEAR ARRANGEMENT AROUND GROUPED PLANTS FULL POT	7/m²	998		
		Hakonechloa macrochaeta	3L	-	15% OF TOTAL MIX 5-10 IN LINEAR ARRANGEMENT AROUND GROUPED PLANTS FULL POT	7/m²	998		
		Lonicera pileata	3L	-	20% OF TOTAL MIX CLUSTERED IN GROUPS OF 3-5 CONTAINER (OR POT) GROWN	5/m²	1,355		
		Pennisetum alopecuroides 'Hameln'	3L	-	10% OF TOTAL MIX 5-10 IN LINEAR ARRANGEMENT AROUND GROUPED PLANTS FULL POT	7/m²	1,329		
		Stachys byzantina 'Silver Carpet'	3L	-	10% OF TOTAL MIX CLUSTERED IN GROUPS OF 3-5 CONTAINER (OR POT) GROWN	9/m²	1,220		
		Tulipa 'Spring Green'	-	-	10% OF TOTAL MIX CLUSTERED IN GROUPS OF 3-5 GRADE 10/12	15/m²	2,028		

ORNAMENTAL PLANT MIX 3									
CODE	LOCATION	SPECIES	SUPPLY INSTALLATION SIZE			DENSITY	TOTAL No.	IMAGE	PATTERN
			POT SIZE	HEIGHT	SPECIFICATION				
ORNAMENTAL PLANT MIX 3	PUBLIC SQUARE	Carex comans 'Ice Dance'	3L	-	30% OF TOTAL MIX 5-10 IN LINEAR ARRANGEMENT AROUND GROUPED PLANTS FULL POT	7/m²	42		
		Hakonechloa macrochaeta	3L	-	30% OF TOTAL MIX 5-10 IN LINEAR ARRANGEMENT AROUND GROUPED PLANTS FULL POT	7/m²	42		
		Pennisetum alopecuroides 'Hameln'	3L	-	40% OF TOTAL MIX 5-10 IN LINEAR ARRANGEMENT AROUND GROUPED PLANTS FULL POT	7/m²	60		

HEDGE PLANTING									
CODE	LOCATION	SPECIES	SUPPLY INSTALLATION SIZE			DENSITY	TOTAL No.	IMAGE	PATTERN
			POT SIZE	HEIGHT	SPECIFICATION				
BUX SEM	PUBLIC SQUARE, OPPOSITE CAR HIRE FACILITIES BUILDING	Buxus sempervirens	3L	30-40cm	DOUBLE STAGGERED ROW (5 per m) BARE ROOT (BAGGED)	10/m	552		
CAR BET	CAR PARKS, DOCKSIDE WALK	Carpinus betulus	3L	40-60cm	DOUBLE STAGGERED ROW (5 per m) CONTAINER (OR POT) GROWN	10/m	20,151		

CLIMBING PLANTS									
CODE	LOCATION	SPECIES	SUPPLY INSTALLATION SIZE			DENSITY	TOTAL No.	IMAGE	PATTERN
			POT SIZE	HEIGHT	SPECIFICATION				
CLIMBING PLANT MIX 1	RETAINING WALLS ALONG WOODMAN STREET	Hedera helix hibernica	3L	40-60cm	50% OF TOTAL MIX SINGLE ROW CLUSTERED IN GROUPS OF 3-5 CONTAINER (OR POT) GROWN	4/m	541		
		Parthenocissus tricuspidata	3L	40-60cm	50% OF TOTAL MIX SINGLE ROW CLUSTERED IN GROUPS OF 3-5 CONTAINER (OR POT) GROWN	4/m	541		

SPECIMEN PLANTS AND TREES									
CODE	LOCATION	SPECIES	SUPPLY INSTALLATION SIZE			DENSITY	TOTAL No.	IMAGE	PATTERN
			POT SIZE	HEIGHT	SPECIFICATION				
BET PEN	PUBLIC SQUARE, CAR PARKS	Betula pendula (Multi-Stem)	-	3.0-4.0m	SEMI-MATURE, 18-20cm GIRTH, MULT-STEM MIN. 2m, 3 STEMS ROOT BALL	COUNTED	189		

DO NOT SCALE

02	4-Dec-17	ISSUED FOR PLANNING APPROVAL	LJ	PR	NM			
01	27-Oct-17	ISSUED FOR APPROVAL	LJ	PR	NM			
Rev	Date	Description	By	Chk'd	App'd			
Drawing Status			FOR APPROVAL					
			S2					
Client								
London City Airport Get closer.								
Project Title								
CITY AIRPORT DEVELOPMENT PROGRAMME (CADP) PROJECT								
Drawing Title								
CADP CONDITION 36 DOCKSIDE HARDSCAPING AND LANDSCAPING DETAILS PLANTING SCHEDULE								
Scale	N/A	Designed	LJ	Drawn	LJ			
Original Size	A1	Date	27.10.17	Checked	PR			
		Date	27.10.17	Authorised	NM			
		Date	27.10.17					
Drawing Number								
A400-ATK-L-16-XXX-DR-SC-200-002-02-S2								

Figure 4.0.21: Dockside Hardscaping & Landscaping Details – Planting Schedule for approval