Drawing Number
143058-JMS-DRG-ECV-183206

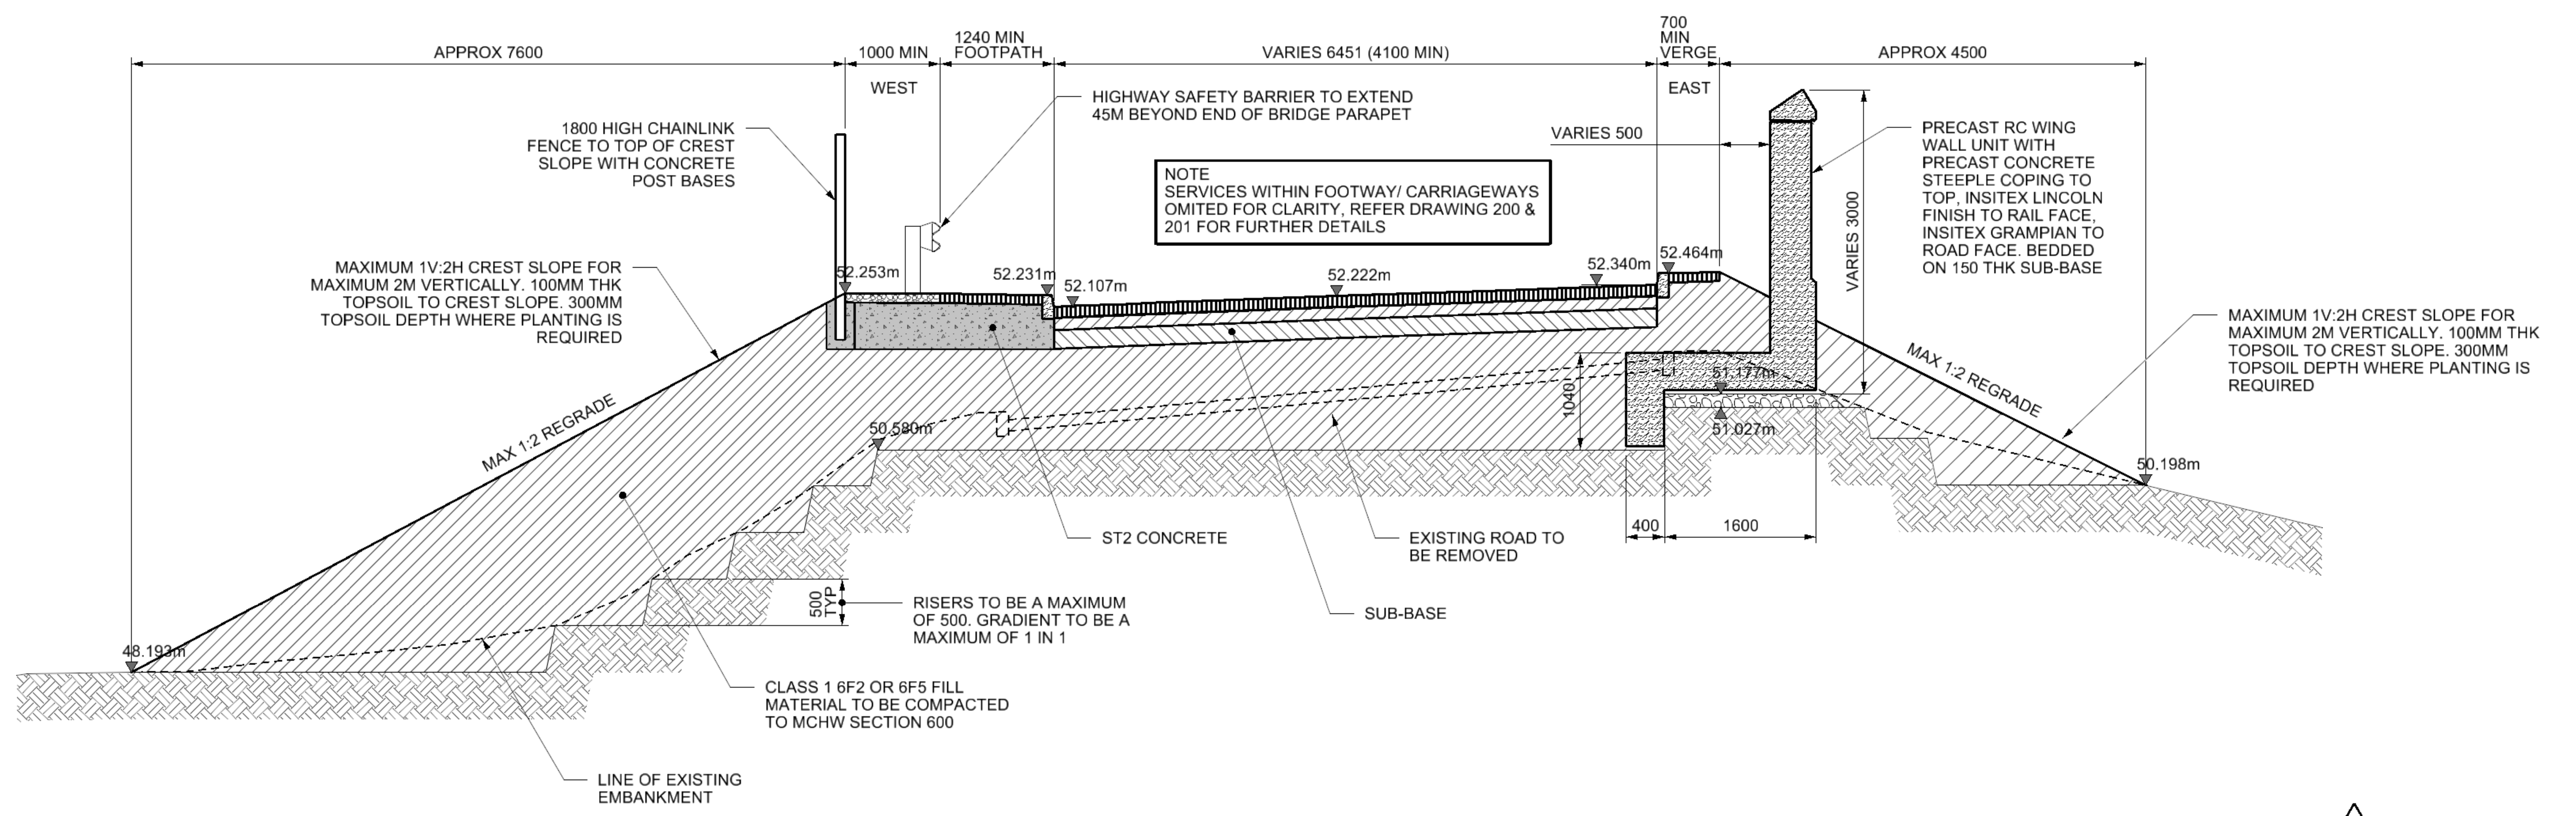

TYPICAL SECTION THROUGH SOUTH EMBANKMENT

SCALE 1:50

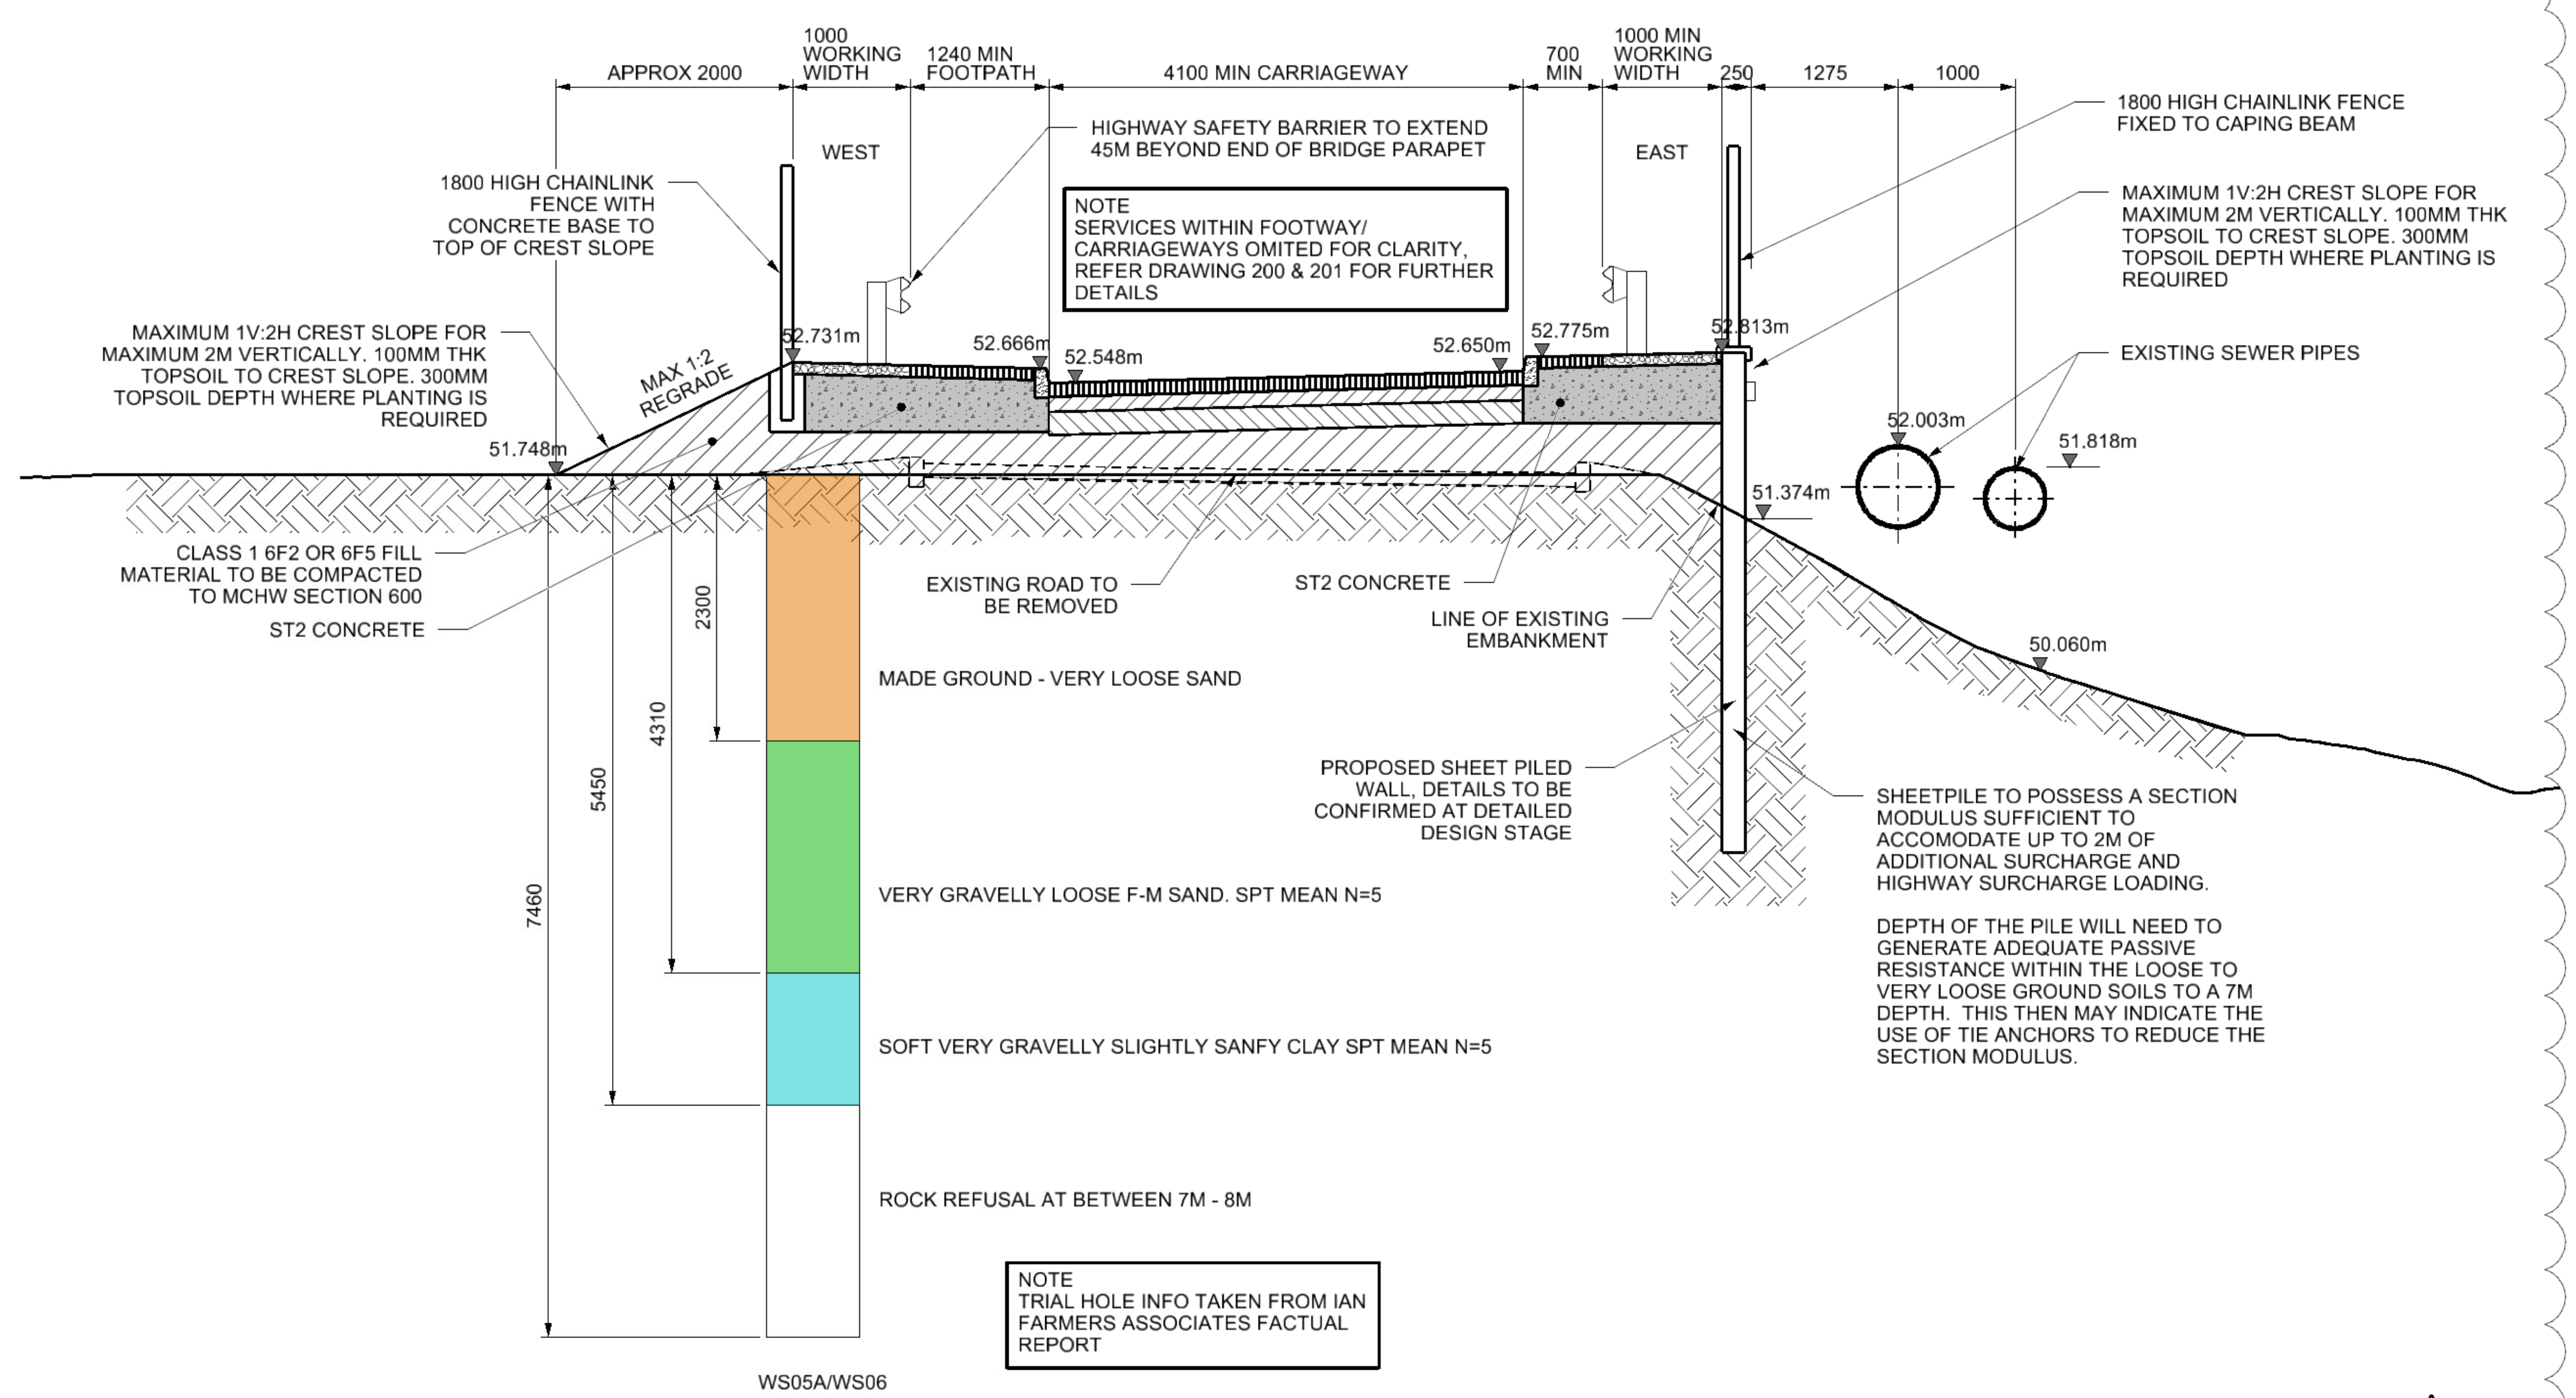

TYPICAL SECTION THROUGH NORTH EMBANKMENT

SCALE 1:50

Legend/Notes

GENERAL NOTES

G1. DO NOT SCALE FROM THIS DRAWING.

G2. ALL DIMENSIONS ARE IN MILLIMETRES UNLESS SHOWN OTHERWISE.

G3. ALL LEVELS IN METRES ABOVE ORDNANCE DATUM.

G4. THIS DRAWING SHALL BE READ IN CONJUNCTION WITH ALL THE DRAWINGS LISTED ON DRG: V-R6390.02-200

G5. THIS DRAWING IS BASED ON TOPOGRAPHICAL SURVEY INFORMATION UNDERTAKEN BY MALCOLM HUGHES LAND SURVEYORS LTD, REFER SURVEY MODEL 143058-JMS-MOD-ESU-183001. ALL CO-ORDINATES ARE TO SURVEY GRID OSB15 DATUM.

G6. ALL DIMENSIONS TO BE CHECKED ON SITE BY CONTRACTOR .

Rev	Date	Description of Revisions	Drawn	Chkd	Appr
A02	04.07.17	MINOR AMENDMENTS	DGJ	LWJ	RDB
A01	26.05.17	FORM 001 FIRST ISSUE	DGJ	LWJ	RDB

Status: FORM 001

Suitability: S3

NetworkRail

Brunell House
RTC Buiness Park, London Rd
Derby
DE24 8UP

Contractor(s)

MURPHY
WORLD-CLASS INFRASTRUCTURE

OPUS

Project

MIDLAND MAINLINE ELECTRIFICATION
ROUTE CLEARANCE PROJECT-K01
IRTHLINGBOROUGH ROAD
SPC2 O/B 83

Drawing Title

1-BEDFORD TO KETTERING NORTH
CIVILS-LAYOUT
PROPOSED GA
APPROACH REGRADE

Designed	R.D.BARTON	Signed		Date	04/07/17
Drawn	D.G.JONES	Signed		Date	04/07/17
Checked	L.W.JOHNSON	Signed		Date	04/07/17
Approved	R.D.BARTON	Signed		Date	04/07/17

Scale(s): As Shown

ELR & Mileage: SPC2-64M-814YDS

Alternative Reference: V-R6390.02-206

Sheet: 1 of 1

Drawing Number: 143058-JMS-DRG-ECV-183206

Revision: A02

Created with Seed File: NR-MMRM-DRG-Seed-P01.3

Sheet Size A1 594 x 841