


Drawing Number
143058-JMS-DRG-ECV-183501

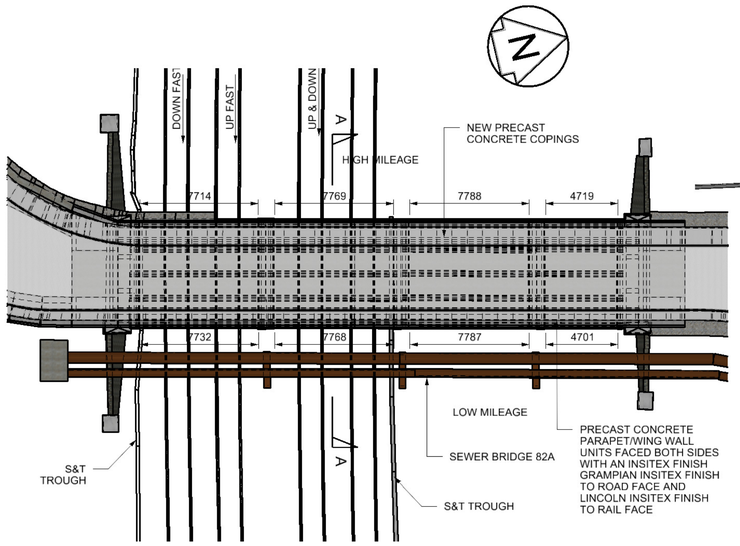


PLAN
SCALE 1:200

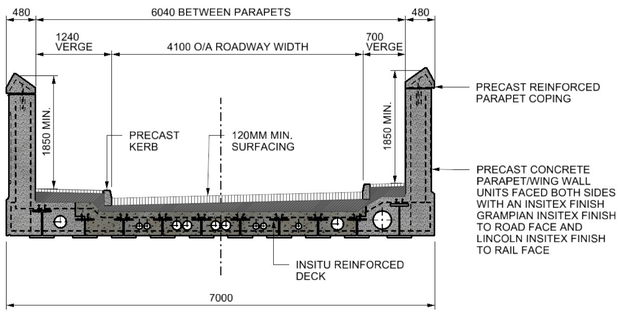


SECTION A-A SPAN 2
SPAN 1, 3 & 4 SIMILAR
SCALE 1:50

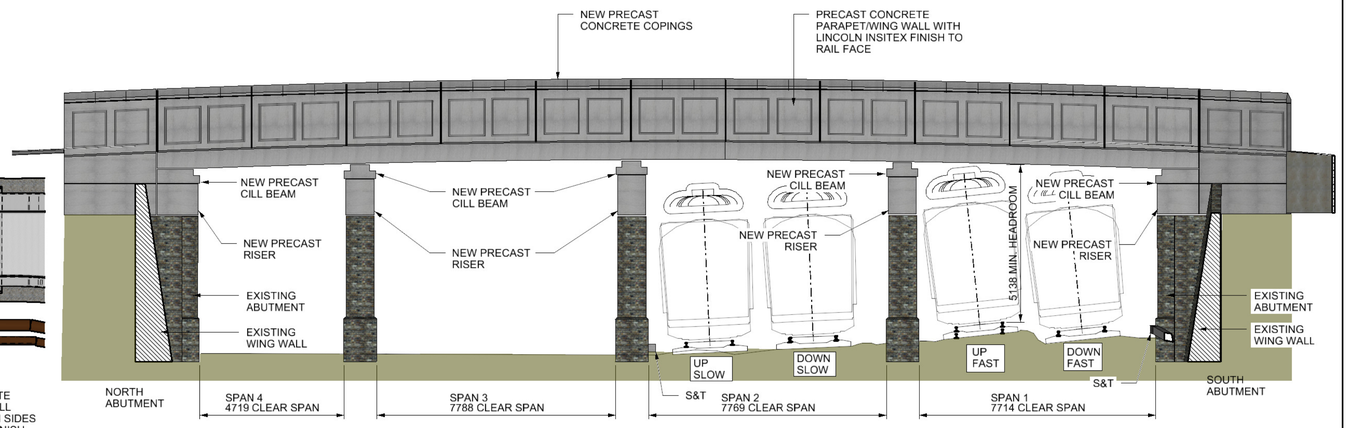


WEST EXTERNAL ELEVATION
SCALE 1:100

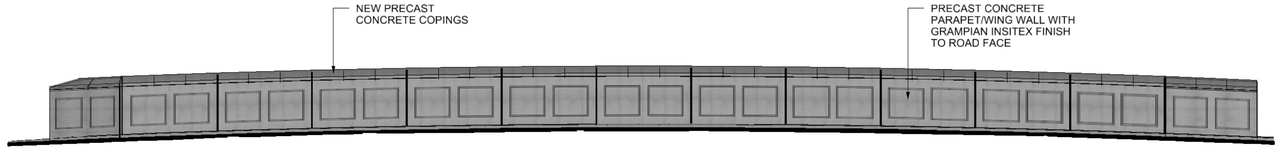

WEST INTERNAL ELEVATION
SCALE 1:100

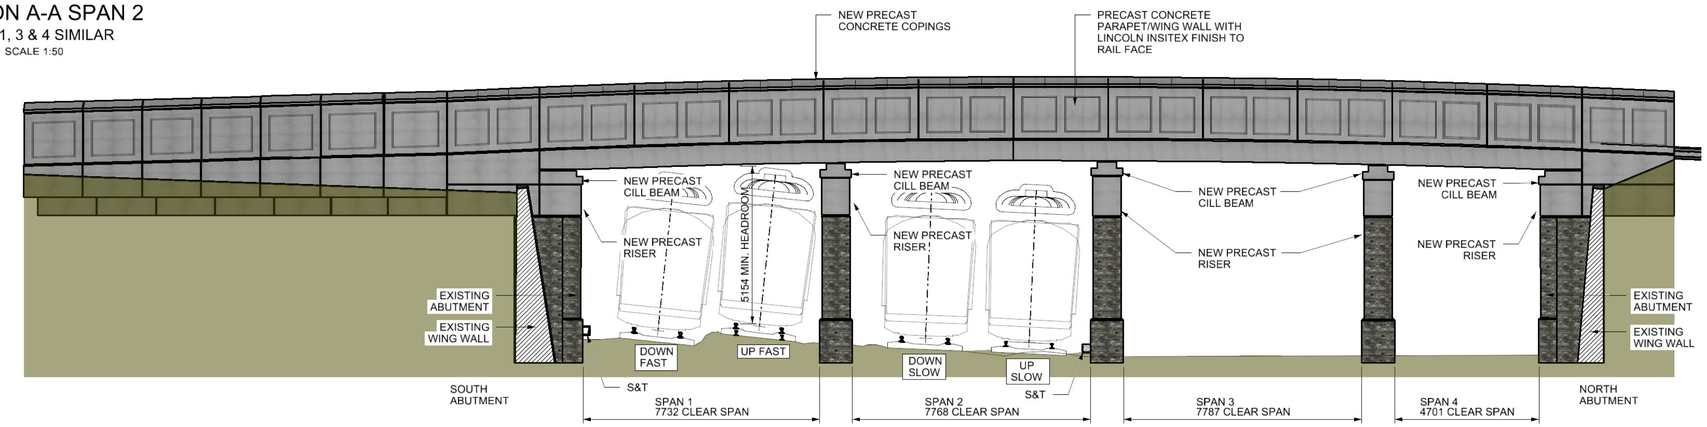

EAST EXTERNAL ELEVATION
SCALE 1:100

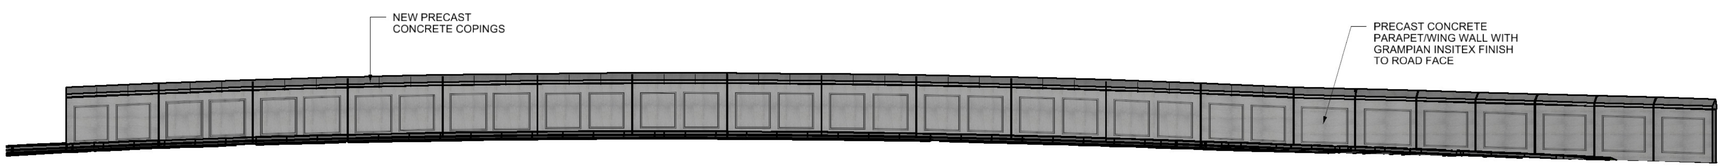

EAST INTERNAL ELEVATION
SCALE 1:100

Legend/Notes

GENERAL NOTES

G1. DO NOT SCALE FROM THIS DRAWING.


G2. ALL DIMENSIONS ARE IN MILLIMETRES UNLESS SHOWN OTHERWISE.

G3. ALL LEVELS IN METRES ABOVE ORDNANCE DATUM.


G4. THIS DRAWING SHALL BE READ IN CONJUNCTION WITH ALL THE DRAWINGS LISTED ON DRG: V-R6390.02-200

G5. THIS DRAWING IS BASED ON TOPOGRAPHICAL SURVEY INFORMATION DATED 16.02.17 UNDERTAKEN BY MALCOM HUGHES SURVEYS LTD. REFER TO SURVEY MODEL 143058-JMS-MOD-ESU-183001. ALL COORDINATES TO SURVEY GRID OSB15 DATUM.

G6. ALL DIMENSIONS TO BE CHECKED ON SITE BY CONTRACTOR .

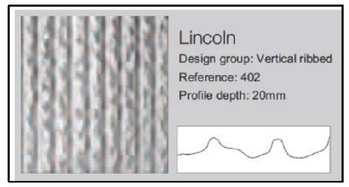

DETAIL OF LINCOLN INSITEX FINISH TO RAIL FACE
NTS

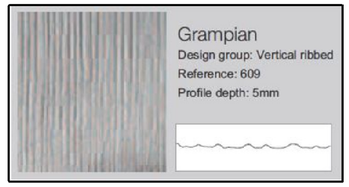

DETAIL OF GRAMPIAN INSITEX FINISH TO TRAFFIC FACE
NTS

Rev	Date	Description of Revisions	Drawn	Chkd	Appr
A02	04.07.17	MINOR AMENDMENTS	DGJ	LWJ	RDB
A01	26.05.17	FORM 001 FIRST ISSUE	DGJ	LWJ	RDB

Status: FORM 001 — Suitability: S3

Brunell House
RTC Business Park, London Rd
Derby
DE24 8UP

Contractor(s)

Project
MIDLAND MAINLINE ELECTRIFICATION
ROUTE CLEARANCE PROJECT-K01
IRTHLINGBOROUGH ROAD
SPC2 O/B 83

Drawing Title
1-BEDFORD TO KETTERING NORTH
CIVILS-LAYOUT
PROPOSED
PLANNING GA

Designed	R.D.BARTON	Signed	Date 26/05/17
Drawn	D.G.JONES	Signed	Date 26/05/17
Checked	L.W.JOHNSON	Signed	Date 26/05/17
Approved	R.D.BARTON	Signed	Date 26/05/17

Scale(s): As Shown
ELR & Mileage: SPC2-83-64M-814YDS
Alternative Reference: V-R6390.02-500
Sheet: 1 of 1
Drawing Number: 143058-JMS-DRG-ECV-183501
Revision: A02