Drawing Number
143058-JMS-DRG-ECV-183202

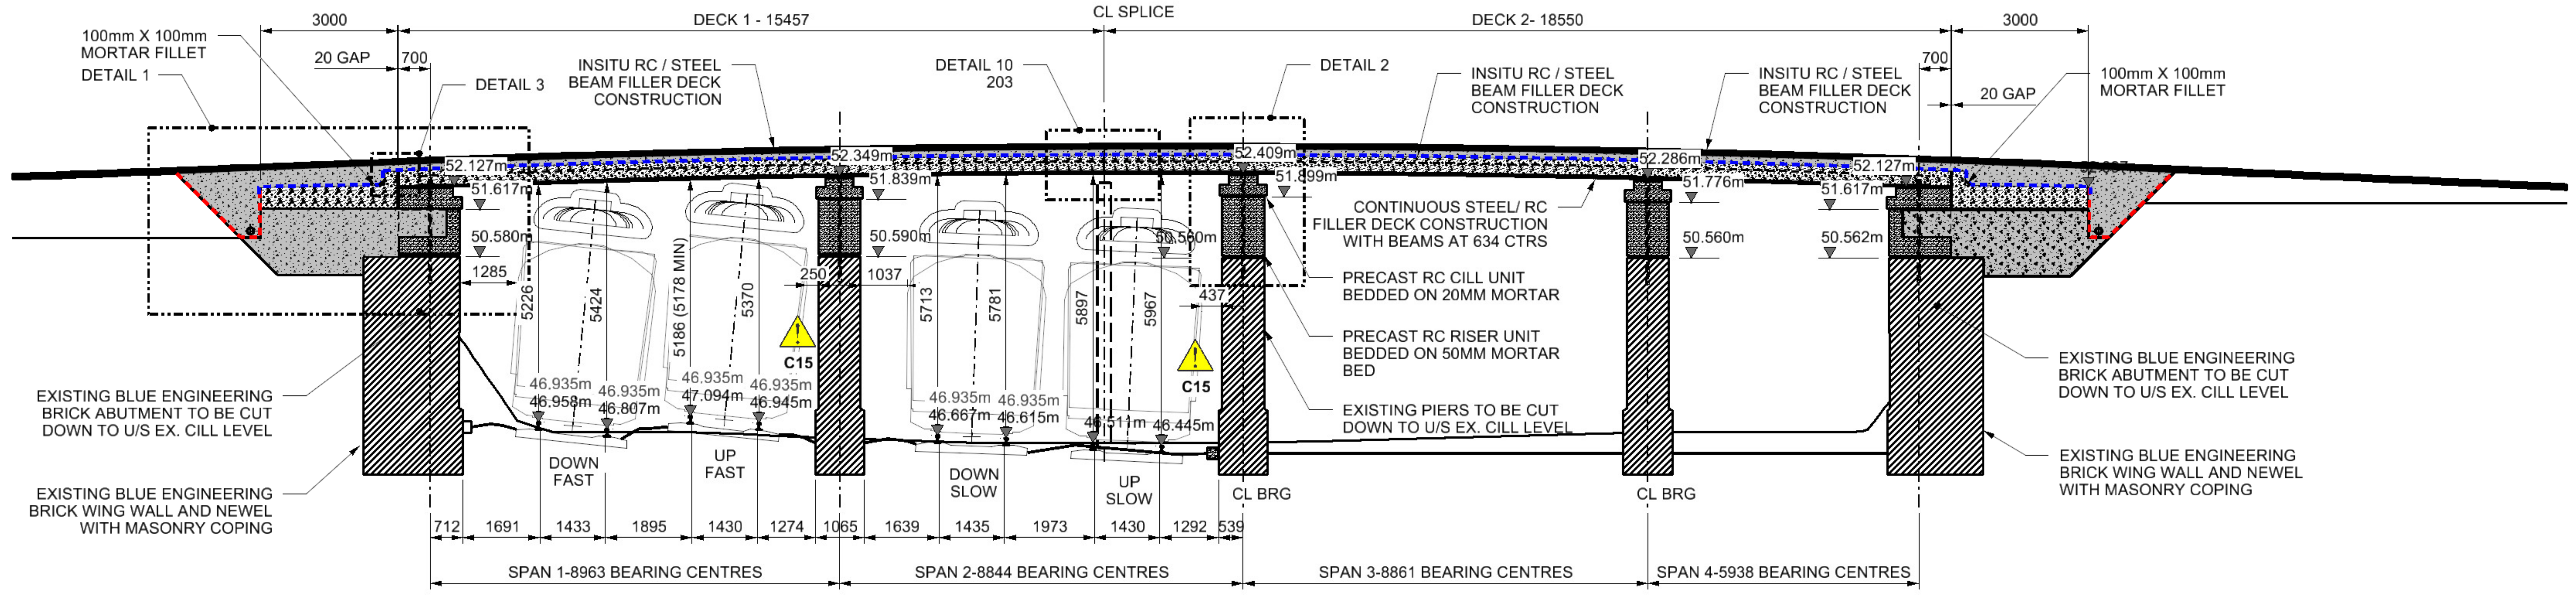

SECTION 2-2
LONGSECTION THROUGH DECK
SCALE 1:100

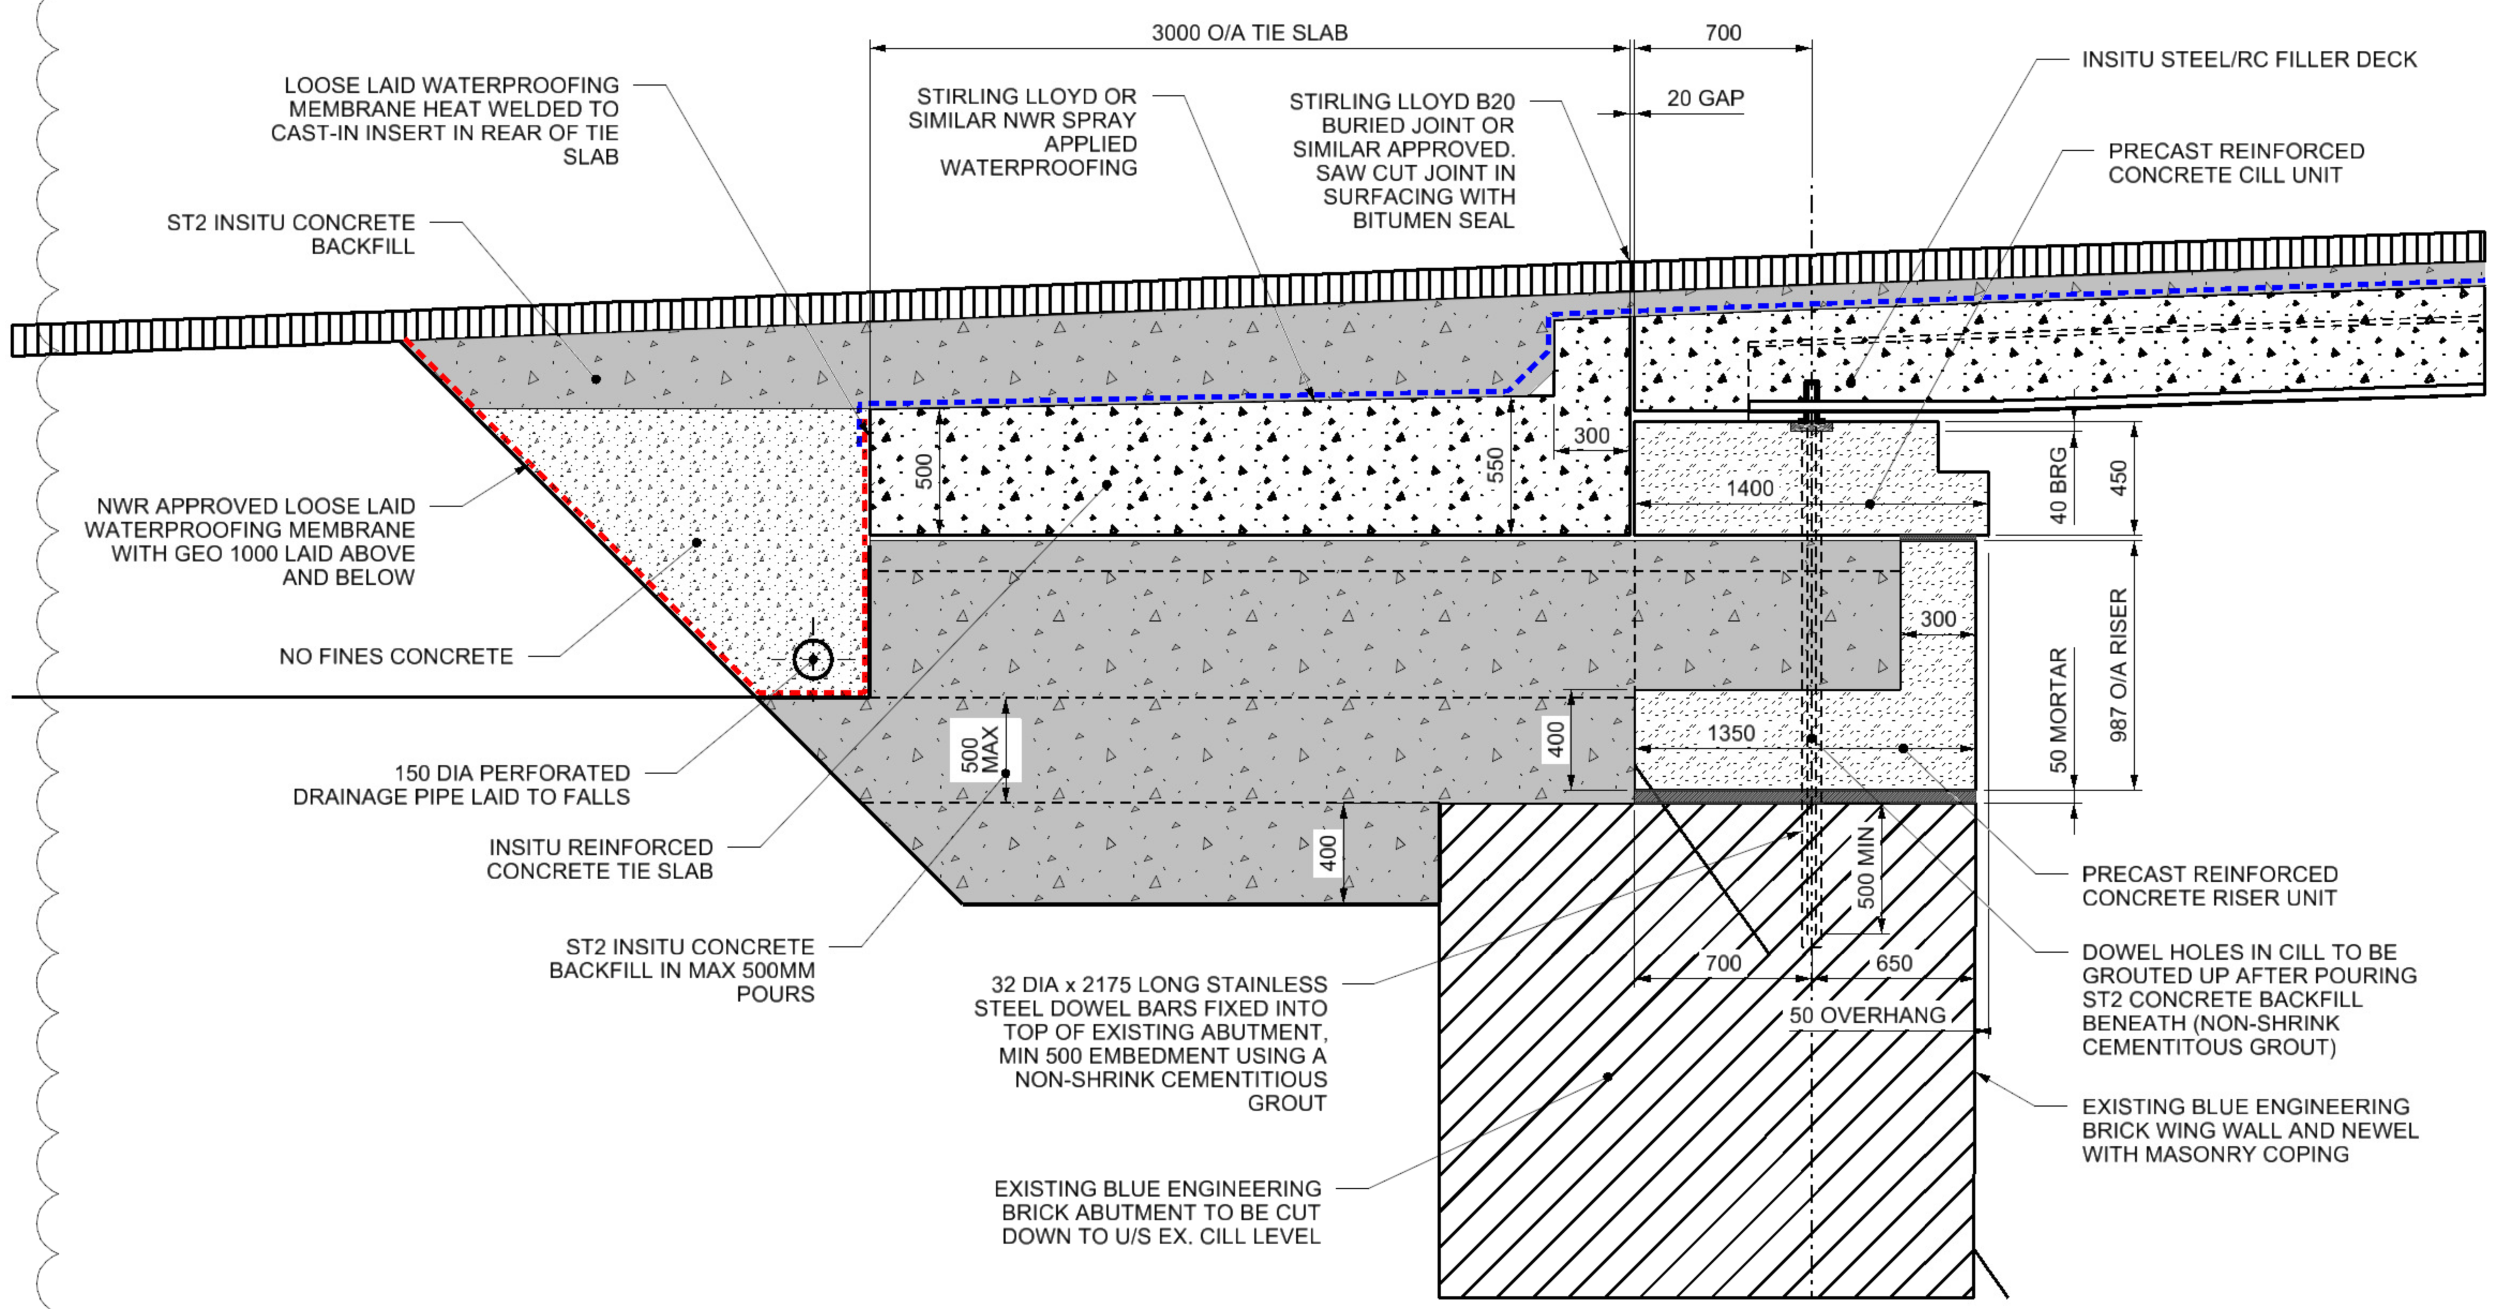

DETAIL 1
LONGSECTION THROUGH SOUTH ABUTMENT
NORTH ABUTMENT SIMILAR
SCALE 1:10

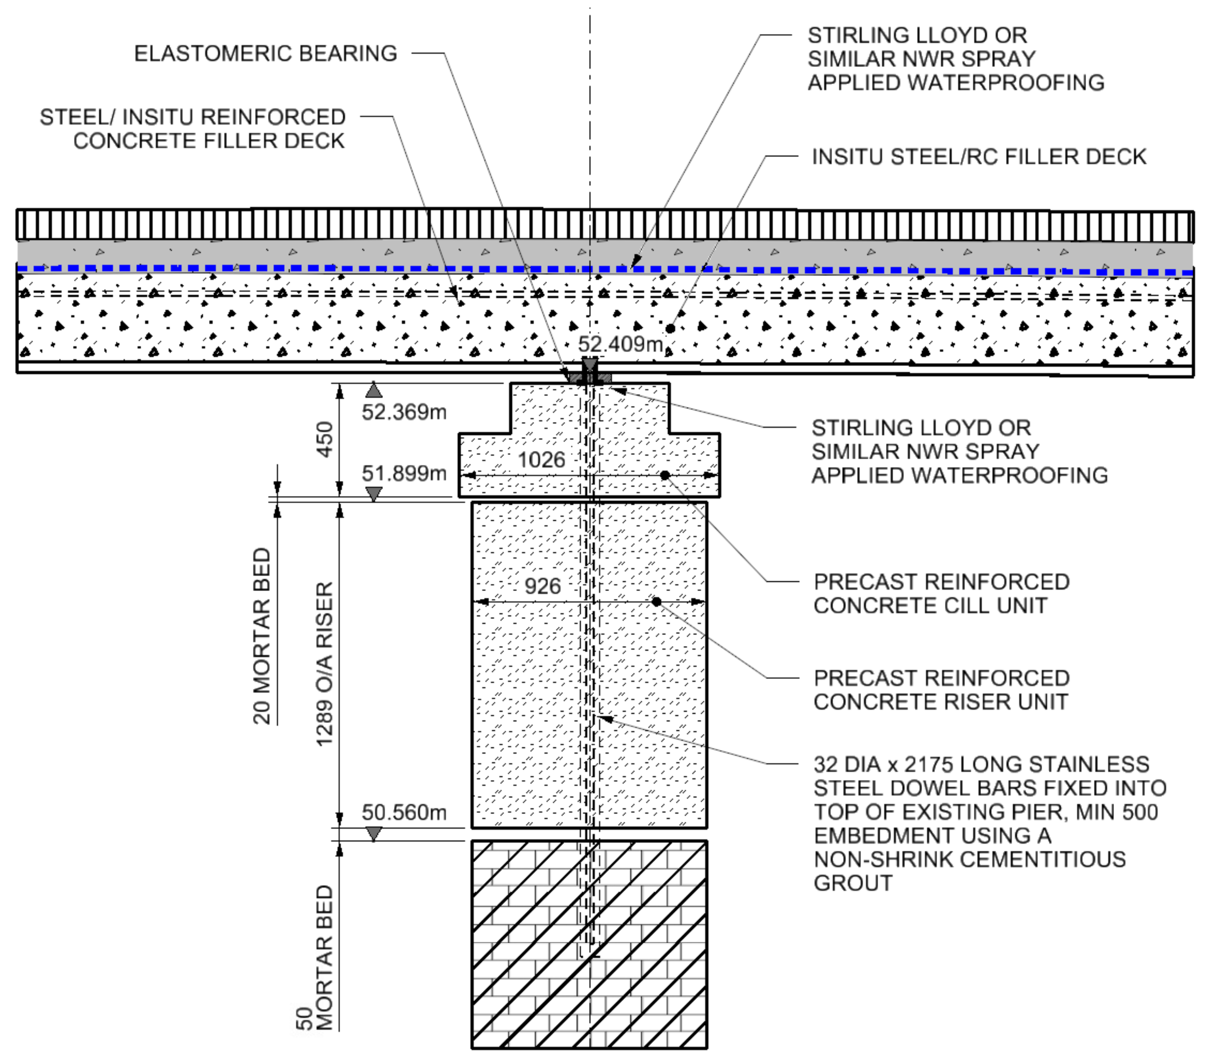

DETAIL 2
LONGSECTION THROUGH PIER 2
PIERS 1 & 3 SIMILAR
SCALE 1:10

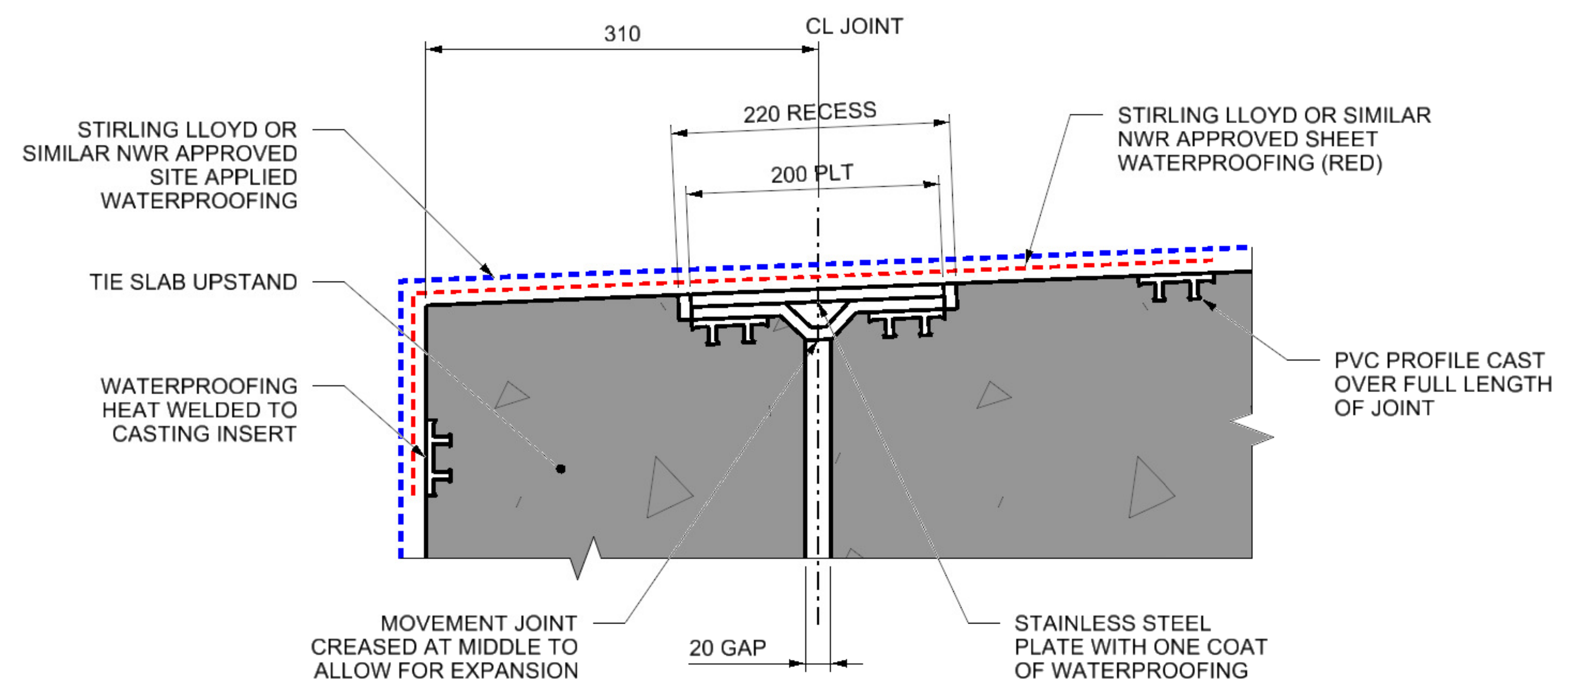

NOTE.
ALTERNATIVE DETAIL USE STIRLING LLOYD B10 BURIED JOINT FOR 10MM ROAD BRIDGE JOINT OR SIMILAR NETWORK RAIL APPROVED.

DETAIL 3
MOVEMENT JOINT DETAIL
SCALE 1:10

A02

Legend/Notes

GENERAL NOTES

G1. DO NOT SCALE FROM THIS DRAWING.

G2. ALL DIMENSIONS ARE IN MILLIMETRES UNLESS SHOWN OTHERWISE.

G3. ALL LEVELS IN METRES ABOVE ORDNANCE DATUM.

G4. THIS DRAWING SHALL BE READ IN CONJUNCTION WITH ALL THE DRAWINGS LISTED ON DRG: V-R6390.02-200

G5. THIS DRAWING IS BASED ON TOPOGRAPHICAL SURVEY INFORMATION UNDERTAKEN BY MALCOLM HUGHES LAND SURVEYORS LTD, REFER SURVEY MODEL 143058-JMS-MOD-ESU-183001. ALL CO-ORDINATES ARE TO SURVEY GRID OSB15 DATUM.

G6. ALL DIMENSIONS TO BE CHECKED ON SITE BY CONTRACTOR.

FOR RESIDUAL RISKS SEE DRAWING 200

Rev	Date	Description of Revisions	Drawn	Chkd	Appr
A02	04.07.17	MINOR AMENDMENTS	DGJ	LWJ	RDB
A01	26.05.17	FORM 001 FIRST ISSUE	DGJ	LWJ	RDB

Status: FORM 001
Suitability: S3

Brunell House
RTC Business Park, London Rd
Derby
DE24 8UP

Contractor(s)

WORLD-CLASS INFRASTRUCTURE

Project
MIDLAND MAINLINE ELECTRIFICATION
ROUTE CLEARANCE PROJECT-K01
IRTHLINGBOROUGH ROAD
SPC2 O/B 83

Drawing Title
1-BEDFORD TO KETTERING NORTH
CIVILS-LAYOUT
PROPOSED GA
SECTIONS AND DETAILS

Role	Name	Signed	Date
Designed	R.D.BARTON		04/07/17
Drawn	D.G.JONES		04/07/17
Checked	L.W.JOHNSON		04/07/17
Approved	R.D.BARTON		04/07/17

Scale(s): As Shown
ELR & Mileage: SPC2-64M-814YDS

Alternative Reference: V-R6390.02-202
Sheet: 1 of 3

Drawing Number: 143058-JMS-DRG-ECV-183202
Revision: A02

Sheet Size A1 594 x 841