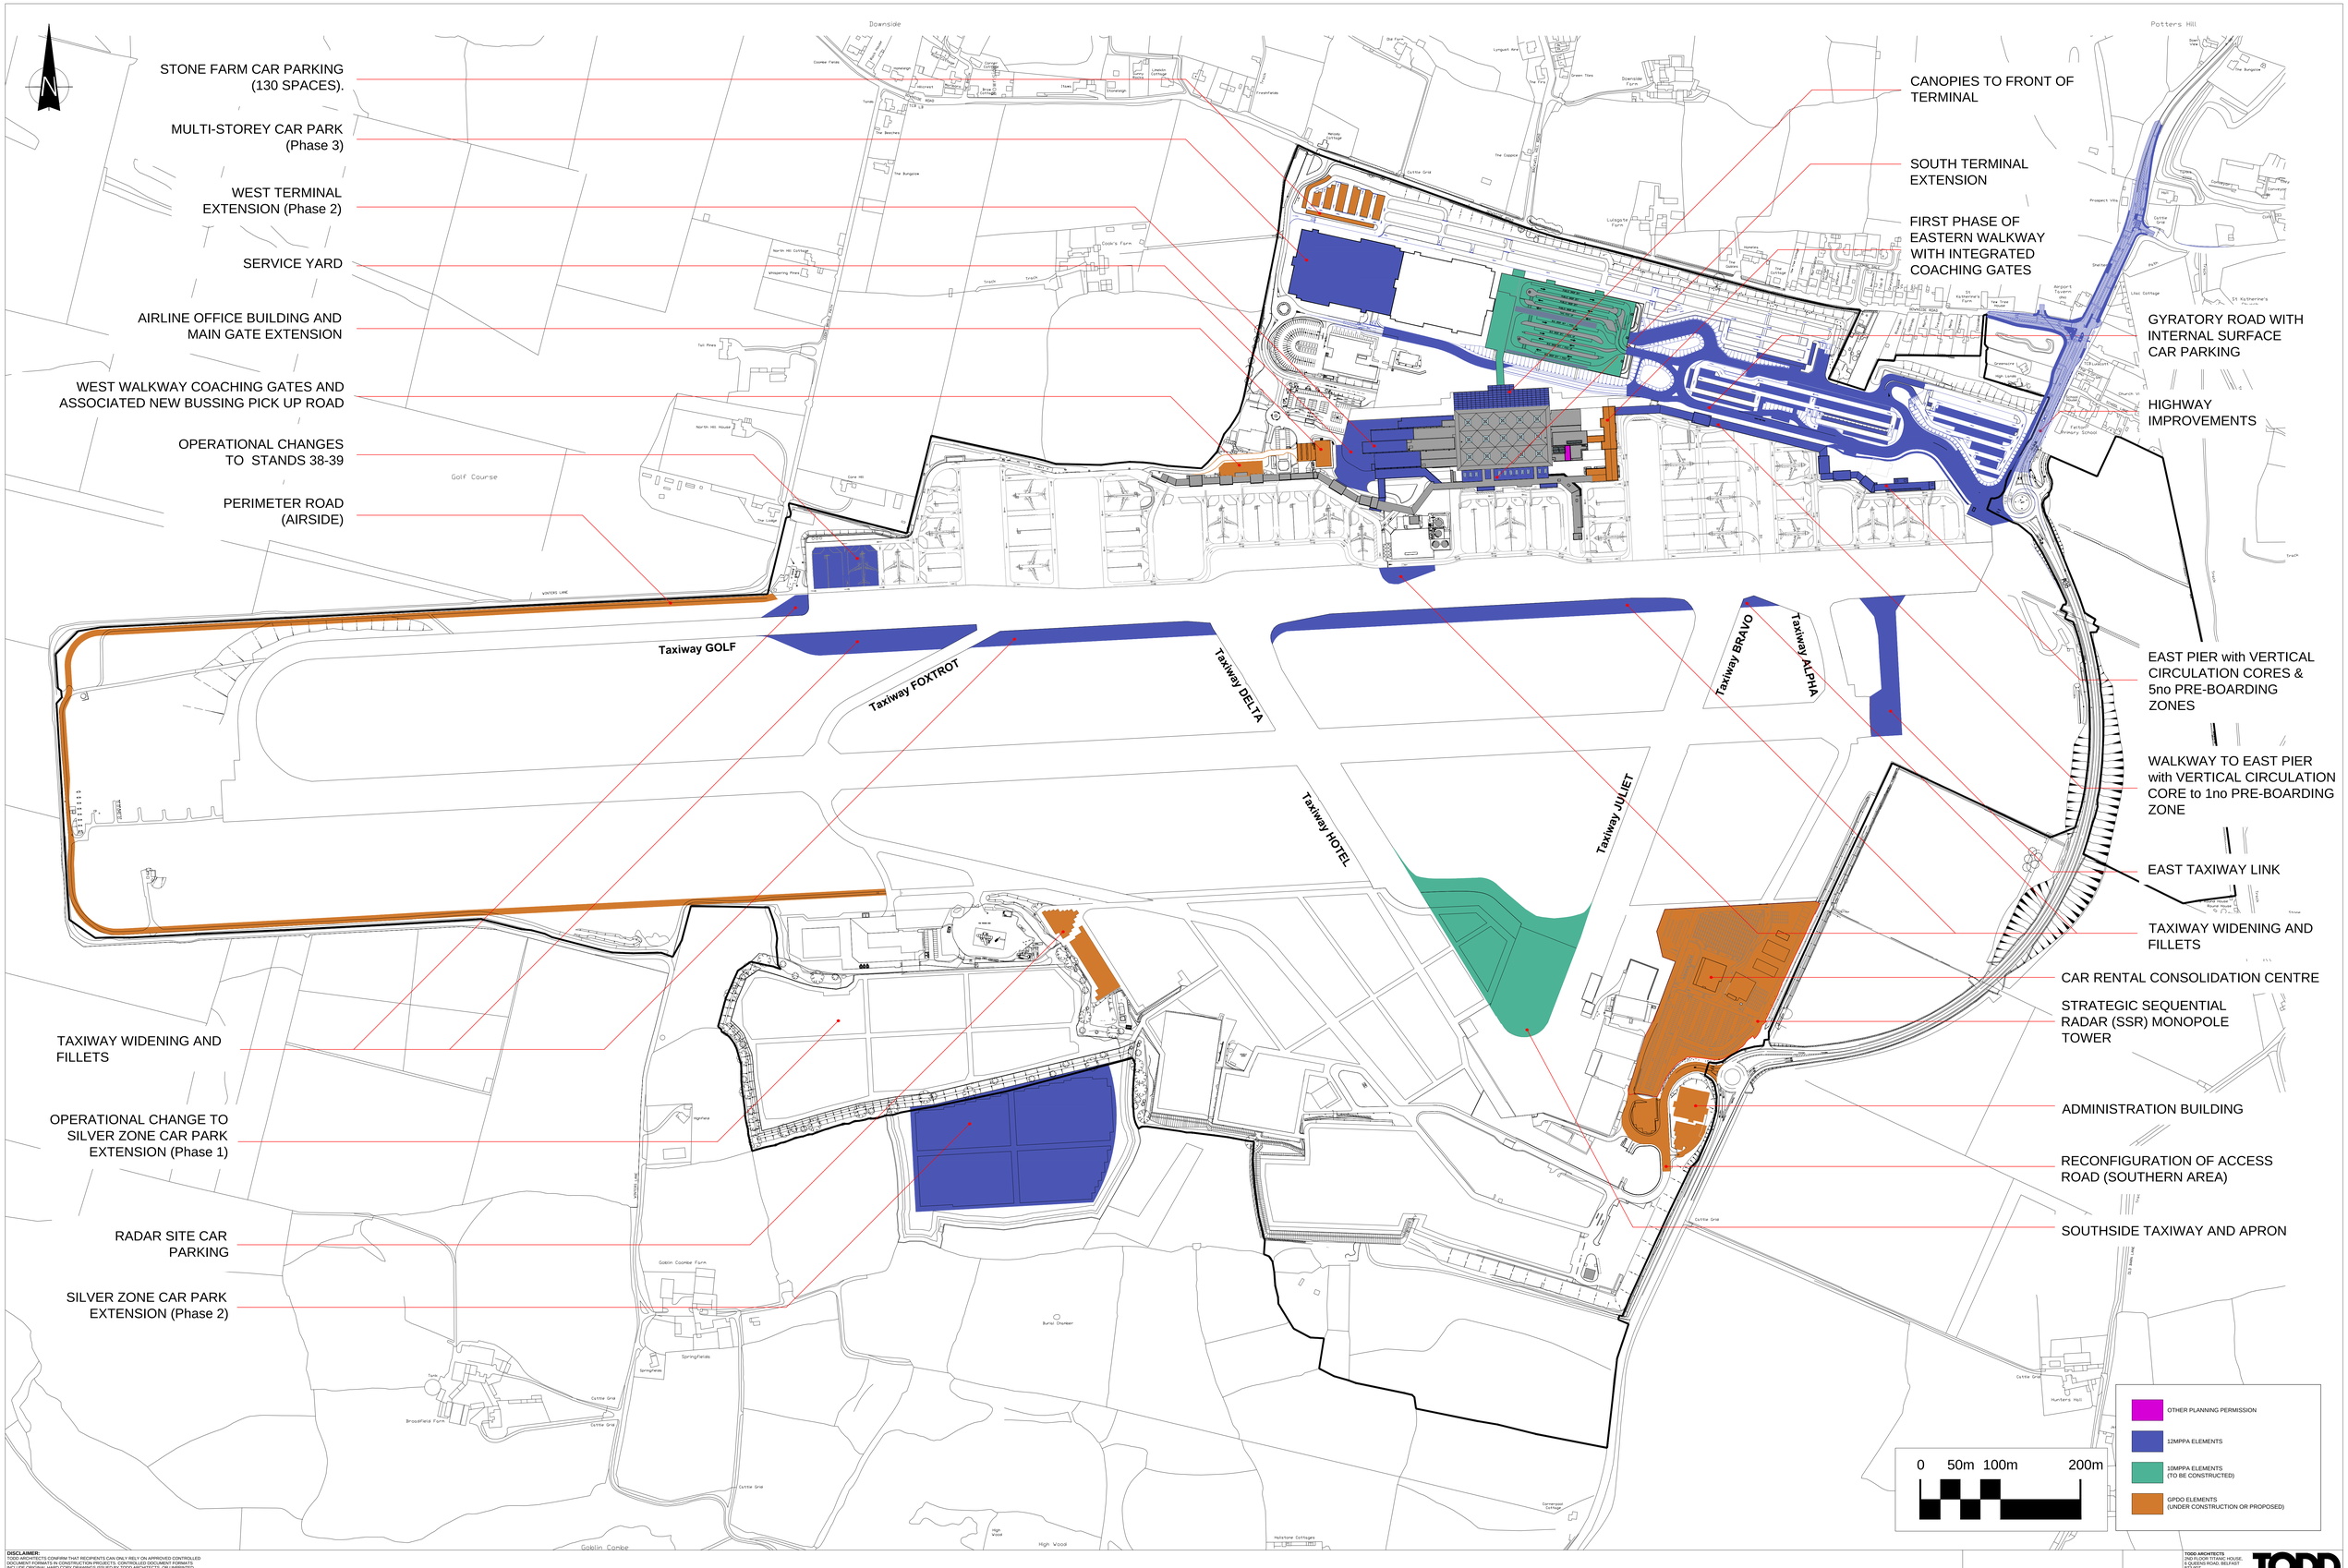

DISCLAIMER:
TODD ARCHITECTS CONFIRM THAT RECIPIENTS CAN ONLY RELY ON APPROVED CONTROLLED DOCUMENTS ISSUED BY TODD ARCHITECTS. APPROVED CONTROLLED DOCUMENTS INCLUDE ORIGINAL HARD COPY DRAWINGS ISSUED BY TODD ARCHITECTS, OR UNPRINTED PDF/DWF IMAGES OF DRAWINGS RECEIVED FROM TODD ARCHITECTS. TODD ARCHITECTS CANNOT ENSURE THE ACCURACY OF DRAWINGS, USED IN AN UNCONTROLLED DOCUMENT FORMAT WHICH MAY BE ALTERED OR MISINTERPRETED AS A RESULT OF HUMAN ERROR ON THE PART OF THE RECIPIENT OR ANY THIRD PARTY OR AS A RESULT OF COMPUTER SYSTEMS WHEN OPENING OR PRINTING COMPUTER AIDED DRAWINGS. UNCONTROLLED DOCUMENT FORMATS INCLUDE: COMPUTER AIDED DESIGN FILES, PRINTS WHICH HAVE BEEN SCANNED, OR COPIED, PRINTS OF DRAWINGS WHICH HAVE BEEN ALTERED FROM THE ORIGINAL HARD COPY DRAWINGS FROM TODD ARCHITECTS, DRAFT DRAWINGS SUPPLIED BY TODD ARCHITECTS FOR INFORMATION PURPOSES ONLY. TODD ARCHITECTS ACCEPT NO RESPONSIBILITY OR LIABILITY WHATSOEVER FOR A RESULT OF RELIANCE BY THE RECIPIENT OR ANY THIRD PARTY ON UNCONTROLLED DOCUMENT FORMATS, RELIANCE UPON WHICH WILL BE ENTIRELY AT THE RISK OF THE RECIPIENT.

CONTRACTORS ARE RESPONSIBLE FOR THE VERIFICATION OF ALL DIMENSIONS ON SITE AND SHALL REPORT ANY DISCREPANCY. DO NOT SCALE FROM THIS DRAWING. USE FIGURED DIMENSIONS ONLY.

TODD ARCHITECTS
2ND FLOOR TITANIC HOUSE,
6 QUEENS ROAD, BELFAST
BT3 9DT
T +44 (0) 28 9024 5567,
E INFO@TODDARCH.CO.UK

Status:	PLANNING
Client:	BRISTOL AIRPORT
Date:	05/12/2018
Project Name:	12 MPPA PLANNING APPLICATION
Drawn by: DJA	Check by: EH
Drawing Title:	COMPOSITE SITE PLAN
Scale: 1:2500	Paper: A0
Drawing No:	17090-00-100-401
Revision:	0

Rev no:	Date:	Amendment:	Drwn by:	Chk'd by:

© TODD Architects Ltd All rights reserved