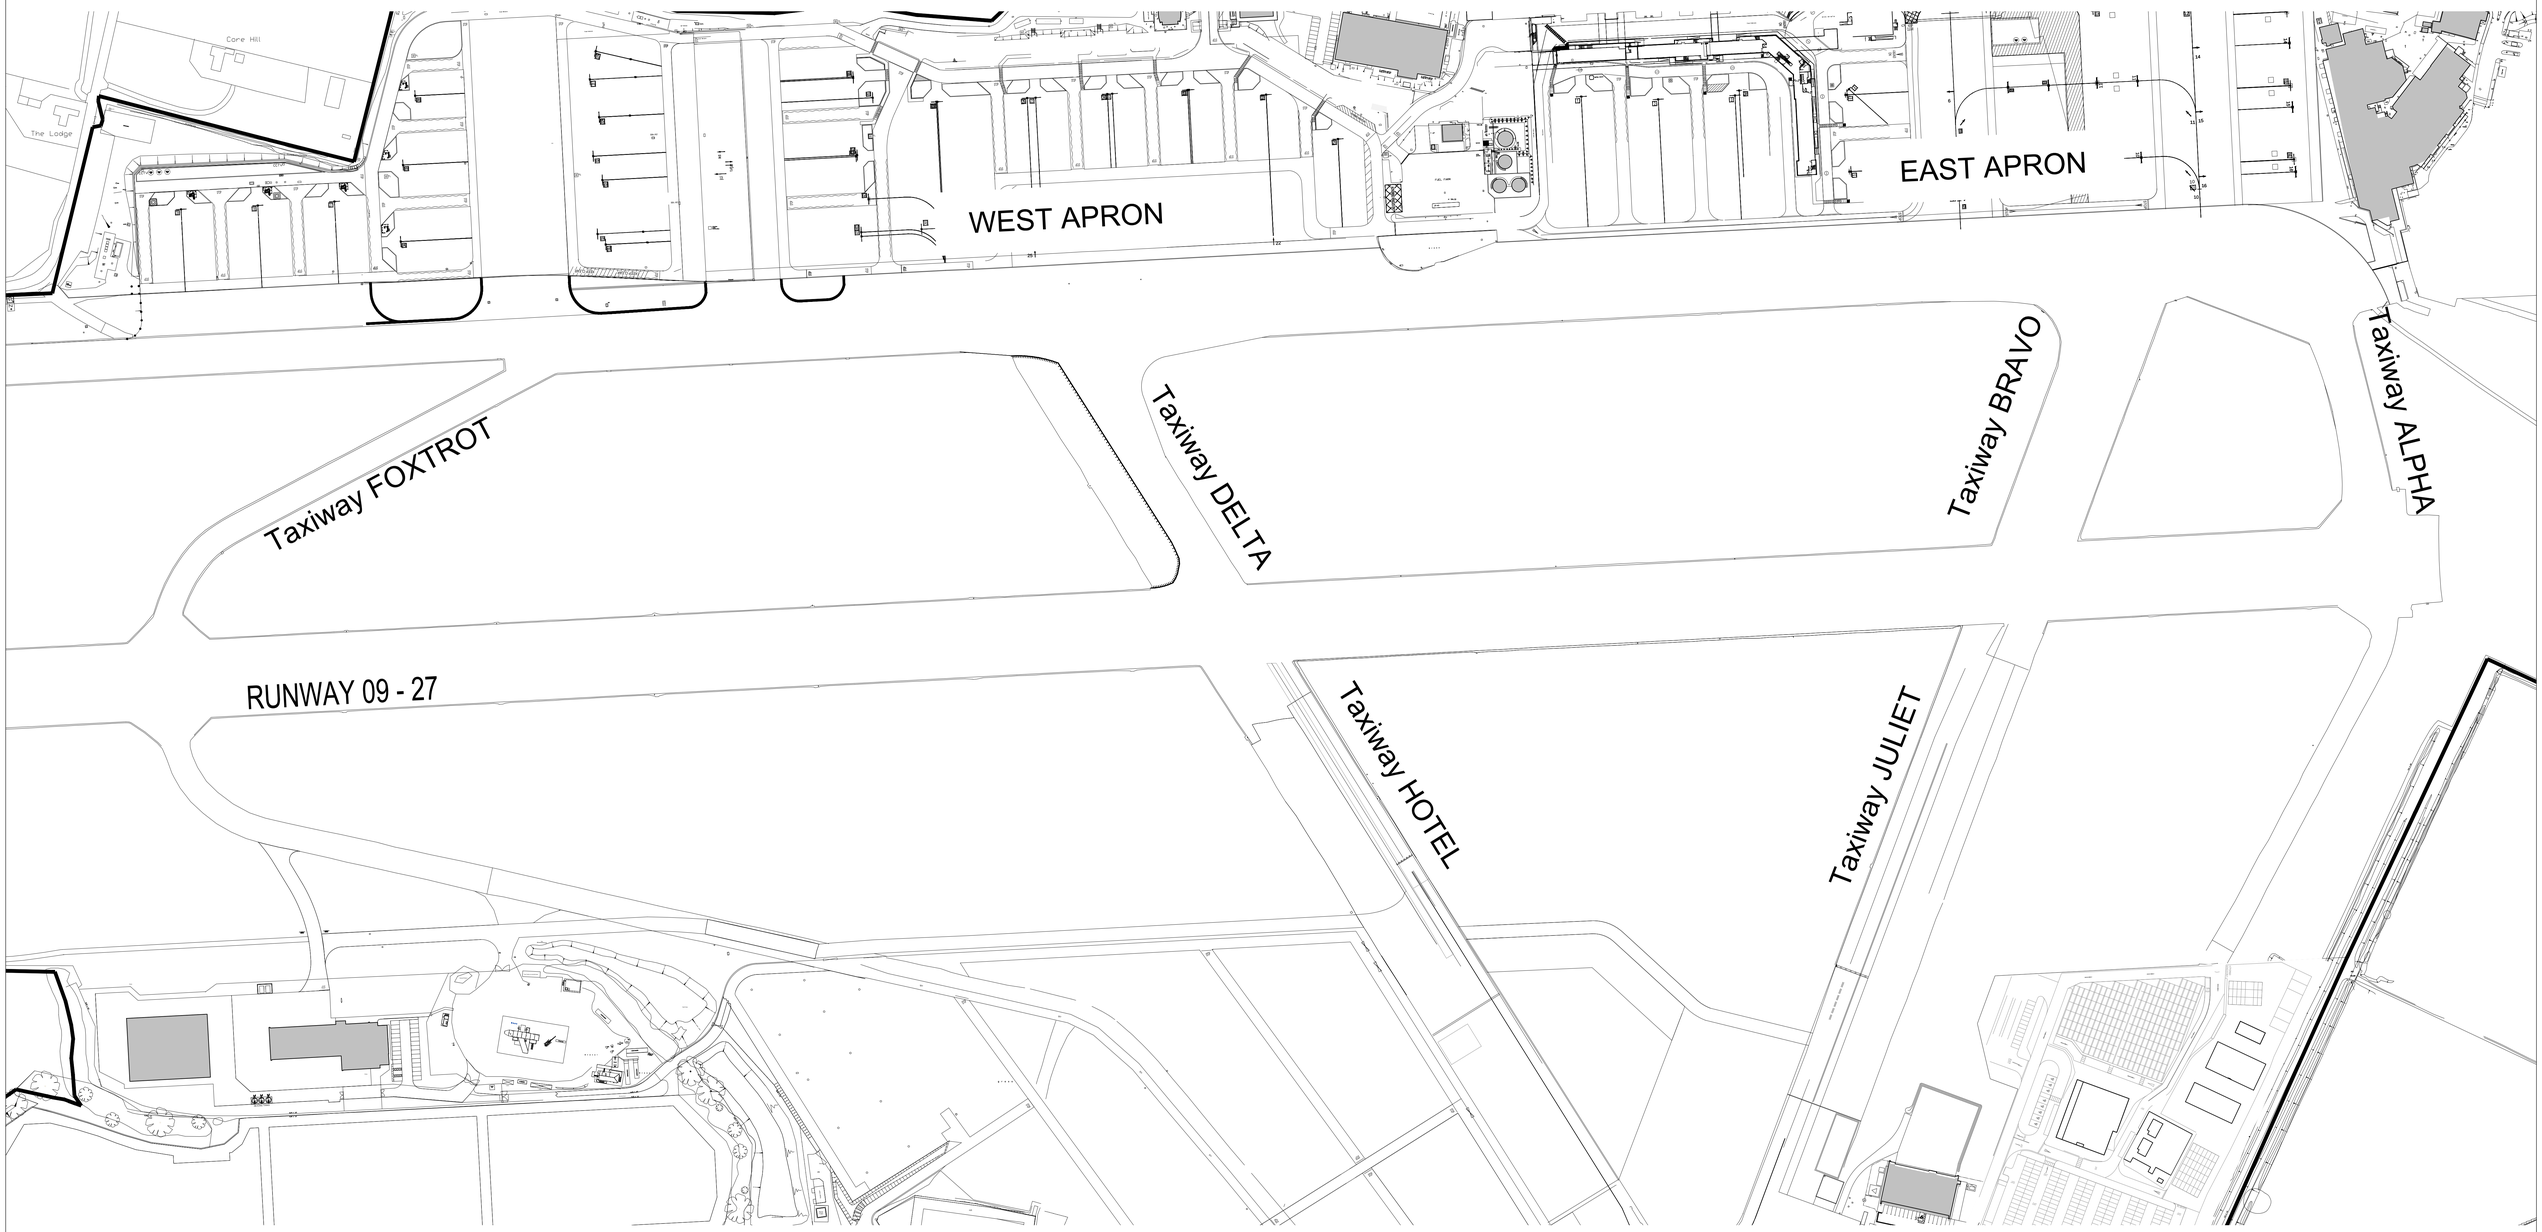

0 50m 100m 200m

EXISTING BUILDINGS

EXISTING BRISTOL AIRPORT BOUNDARY

DISCLAIMER:
TODD ARCHITECTS CONFIRM THAT RECIPIENTS CAN ONLY RELY ON APPROVED CONTROLLED DOCUMENT FORMATS IN CONSTRUCTION PROJECTS. CONTROLLED DOCUMENT FORMATS INCLUDE: PDF/DWF IMAGES OF DRAWINGS RECEIVED FROM TODD ARCHITECTS. TODD ARCHITECTS CANNOT ENSURE THE ACCURACY OF DRAWINGS, USED IN AN UNCONTROLLED DOCUMENT FORMAT, AFTER THEY HAVE BEEN TRANSMITTED ELECTRONICALLY, EITHER DIRECTLY ON THE PART OF THE RECIPIENT, OR AS A RESULT OF THE INCOMPATIBILITY OF COMPUTER SYSTEMS WHEN OPENING OR PRINTING COMPUTER AIDED DRAWINGS. UNCONTROLLED DOCUMENT FORMATS INCLUDE: COMPUTER AIDED DESIGN FILES, PRINTS WHICH HAVE BEEN CREATED BY THE RECIPIENT FROM NON-CONTROLLED FILE FORMATS, PHOTOCOPIES OR ANY DRAWINGS WHICH HAVE BEEN ALTERED IN ANY WAY. ALL DRAWINGS PROVIDED BY TODD ARCHITECTS FOR INFORMATION PURPOSES ONLY. TODD ARCHITECTS ACCEPT NO RESPONSIBILITY FOR ANY LOSS OR DAMAGE ARISING AS A RESULT OF RELIANCE BY THE RECIPIENT ON ANY DRAWINGS IN UNCONTROLLED DOCUMENT FORMATS, RELIANCE UPON WHICH WILL BE ENTIRELY AT THE RISK OF THE RECIPIENT.

CONTRACTORS ARE RESPONSIBLE FOR THE VERIFICATION OF ALL DIMENSIONS ON SITE AND THE ARCHITECT IS TO BE INFORMED OF ANY DISCREPANCY. DO NOT SCALE FROM THIS DRAWING. USE FIGURED DIMENSIONS ONLY.

Rev no:	Date:	Amendment:	Drwn by:	Chk'd by:

TODD ARCHITECTS
2ND FLOOR TITANIC HOUSE,
6 QUEENS ROAD, BELFAST
BT3 9DT
T +44 (0) 28 9024 5587,
E INFO@TODDARCH.CO.UK

TODD

Status:	PLANNING
Client:	BRISTOL AIRPORT
Date:	05/12/2018
Project Name:	12 MPPA PLANNING APPLICATION
Dwn by: DJA	Chk'd by: EH
Drawing Title:	EXISTING SITE PLAN - CENTRAL
Scale: 1:1250	Paper: A0
Drawing No:	17090-00-100-405
Revision:	00

© TODD Architects Ltd All rights reserved