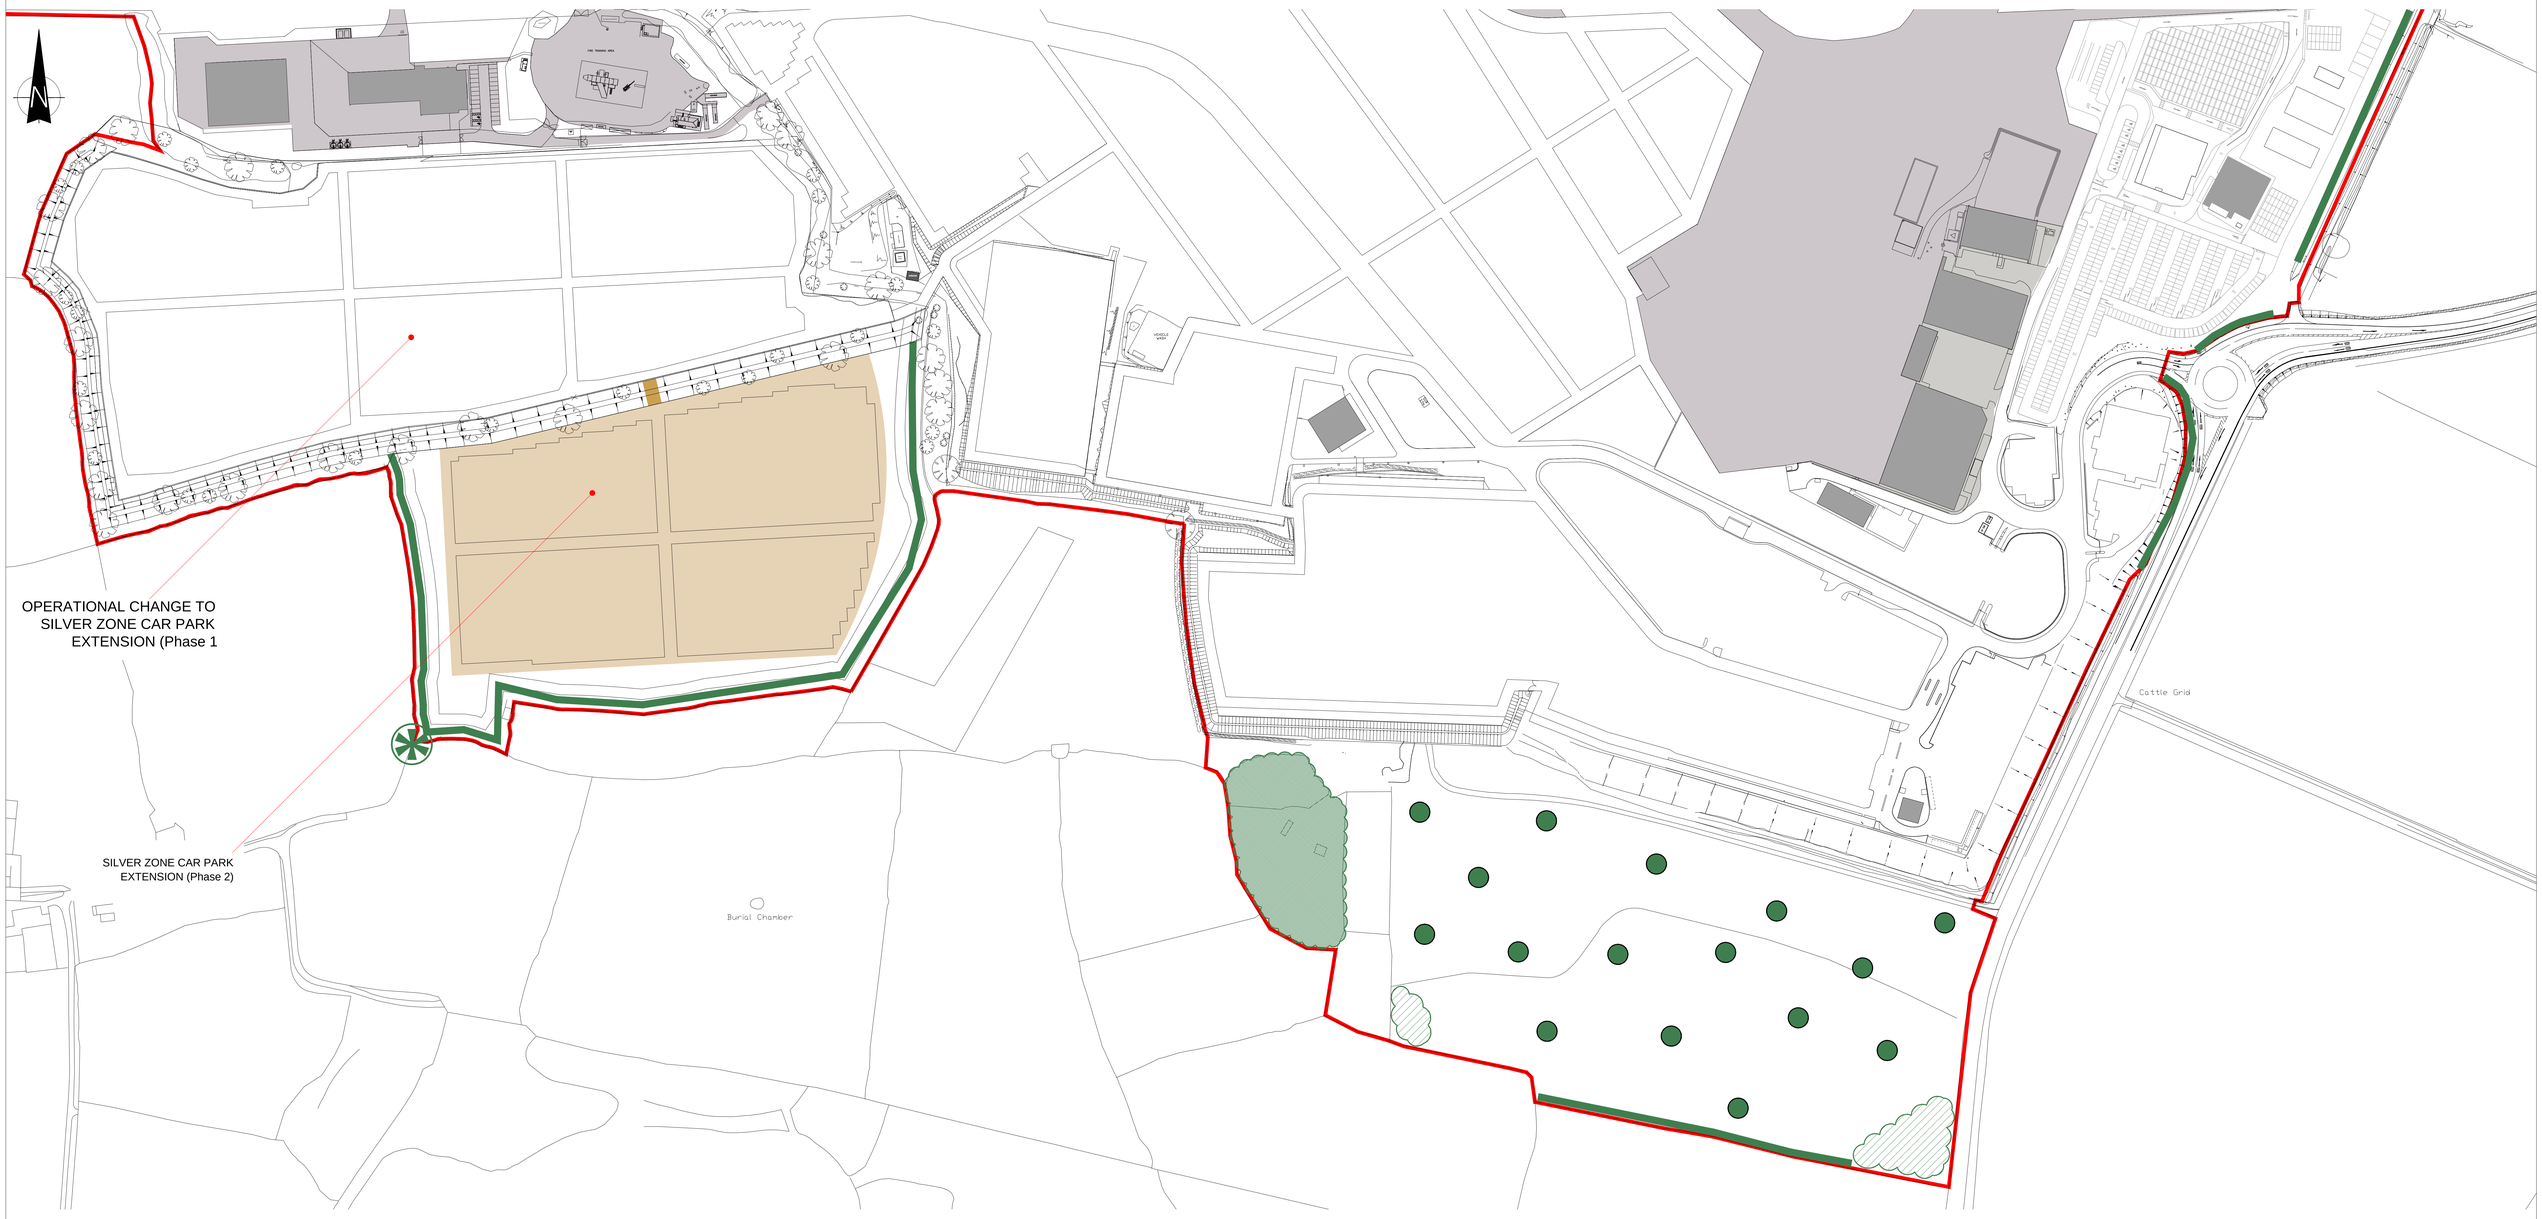

0 50m 100m 200m

EXISTING BUILDINGS

EXISTING APRON / HARD STANDING

PROPOSED and RECONFIGURED CAR PARKING

LANDSCAPING - REFER TO THE INTEGRATED / EMBEDDED LANDSCAPE, VISUAL & ECOLOGY MASTERPLAN

PLANNING APPLICATION BOUNDARY

DISCLAIMER:
TODD ARCHITECTS CONFIRM THAT RECIPIENTS CAN ONLY RELY ON APPROVED CONTROLLED DOCUMENT FORMATS IN CONSTRUCTION PROJECTS. CONTROLLED DOCUMENT FORMATS INCLUDE ORIGINAL HARD COPY DRAWINGS ISSUED BY TODD ARCHITECTS, OR UNPRINTED PDF FILES ISSUED BY TODD ARCHITECTS. TODD ARCHITECTS ARE ONLY ABLE TO ENSURE AND CANNOT ENSURE THE ACCURACY OF DRAWINGS, ISSUED IN AN UNCONTROLLED DOCUMENT FORMAT WHICH MAY BE ALTERED OR MISINTERPRETED AS A RESULT OF HUMAN ERROR ON THE PART OF THE RECIPIENT, OR AS A RESULT OF THE INCOMPATIBILITY OF COMPUTER SYSTEMS WHEN OPENING OR PRINTING COMPUTER AIDED DRAWINGS. UNCONTROLLED DOCUMENT FORMATS INCLUDE DRAWINGS ISSUED BY FAX, DRAWINGS HAVE BEEN CREATED BY THE RECIPIENT FROM NON-CONTROLLED FILE FORMATS, PHOTOCOPIES OF ORIGINAL HARD COPY DRAWINGS FROM TODD ARCHITECTS, DRAFT DRAWINGS SUPPLIED BY TODD ARCHITECTS, OR ANY OTHER DOCUMENT WHICH IS NOT A CONTROLLED COPY. TODD ARCHITECTS CANNOT ACCEPT RESPONSIBILITY FOR ANY LOSS OR DAMAGE ARISING AS A RESULT OF RELIANCE BY THE RECIPIENT OR ANY THIRD PARTY ON UNCONTROLLED DOCUMENT FORMATS. RELIANCE UPON WHICH WILL BE ENTIRELY AT THE RISK OF THE RECIPIENT.

CONTRACTORS ARE RESPONSIBLE FOR THE VERIFICATION OF ALL DIMENSIONS ON SITE AND THE ARCHITECT IS TO BE INFORMED OF ANY DISCREPANCY. DO NOT SCALE FROM THIS DRAWING. USE FIGURED DIMENSIONS ONLY.

Rev no:	Date:	Amendment:	Drwn by:	Chk'd by:

TODD ARCHITECTS
CITY BUSINESS CENTRE HOUSE,
5 QUEENS ROAD, BELFAST
BT3 9DT.
T: +44 (0) 28 9024 5587.
E: INFO@TODDARCH.CO.UK

TODD

Status: PLANNING	Client: BRISTOL AIRPORT
Date: 05/12/2018	Project Name: **12 MPPA PLANNING APPLICATION**
Drwn by: DJA / Chk'd by: EH	Drawing Title: PROPOSED SITE PLAN - SOUTH
Scale: 1:1250 / Page: A0	Drawing No: **17090-00-100-410** / Rev: **00**