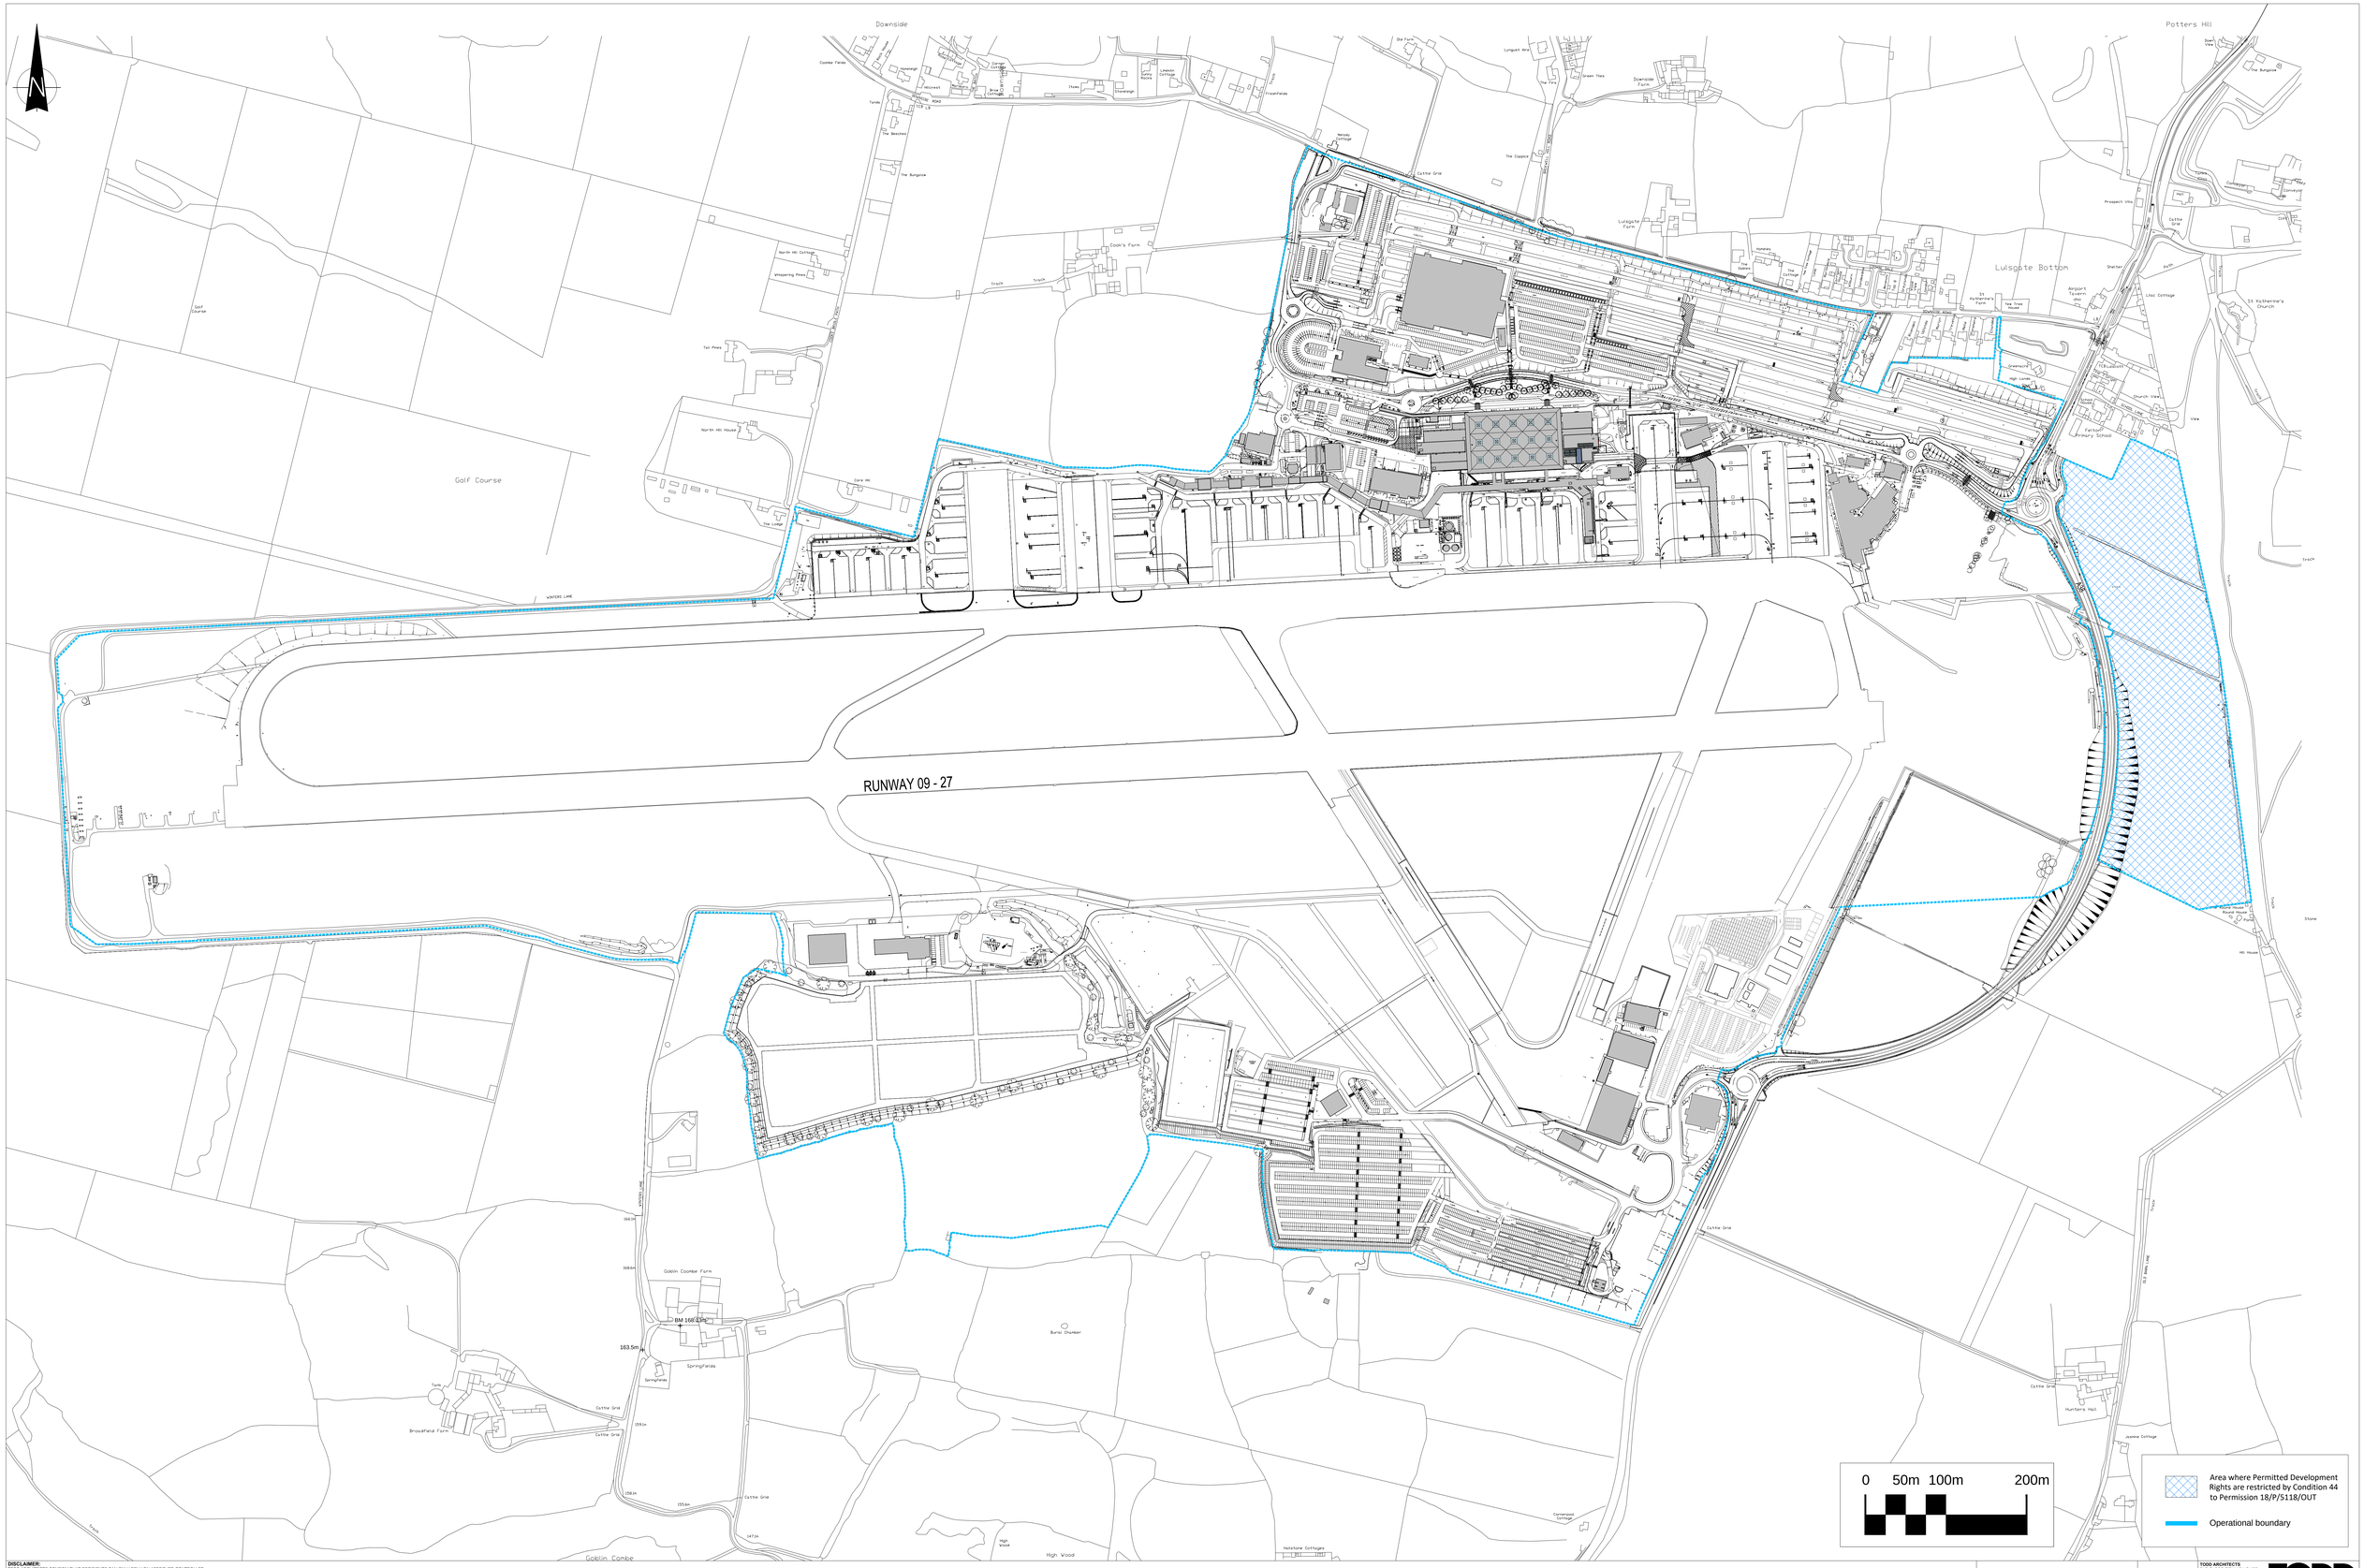

DISCLAIMER:
TODD ARCHITECTS CONFIRM THAT RECIPIENTS CAN ONLY RELY ON APPROVED CONTROLLED DOCUMENT FORMATS IN CONSTRUCTION PROJECTS. CONTROLLED DOCUMENT FORMATS INCLUDE: PDF, DWG, DXF, DGN, IFC, BCF, BIMX, BIM360 AND RVT. TODD ARCHITECTS RDPENP IMAGES OF DRAWINGS RECEIVED FROM TODD ARCHITECTS. TODD ARCHITECTS CANNOT ENSURE THE ACCURACY OF DRAWINGS, USED IN AN UNCONTROLLED DOCUMENT FORMAT WHICH MAY BE ALTERED OR MISINTERPRETED AS A RESULT OF HUMAN ERROR ON THE PART OF THE RECIPIENT, OR AS A RESULT OF THE INCOMPATIBILITY OF COMPUTER SOFTWARE PACKAGES. THE RISK OF ERROR IS THEREFORE TRANSFERRED TO THE RECIPIENT. UNCONTROLLED DOCUMENT FORMATS INCLUDE: COMPUTER AIDED DESIGN FILES, PRINTS WHICH HAVE BEEN CREATED BY THE RECIPIENT FROM NON-CONTROLLED FILE FORMATS, PHOTOCOPIES OF DRAWINGS, PRINTS OR DOCUMENTS, AND ANY DRAWING OR DOCUMENT PRODUCED BY TODD ARCHITECTS FOR INFORMATION PURPOSES ONLY. TODD ARCHITECTS ACCEPT NO RESPONSIBILITY FOR ANY LOSS OR DAMAGE ARISING AS A RESULT OF RELIANCE BY THE RECIPIENT ON ANY DRAWING OR DOCUMENT IN UNCONTROLLED FORMATS, RELIANCE UPON WHICH WILL BE ENTIRELY AT THE RISK OF THE RECIPIENT.

CONTRACTORS ARE RESPONSIBLE FOR THE VERIFICATION OF ALL DIMENSIONS ON SITE AND THE ARCHITECT IS TO BE INFORMED OF ANY DISCREPANCY. DO NOT SCALE FROM THIS DRAWING. USE FIGURED DIMENSIONS ONLY.

Rev no	Date	Amendment:	Drwn by	Chk'd by
02	27.01.20	Permitted Development Rights areas updated	DJA	EH
01	17.01.20	Permitted Development Rights areas updated	DJA	EH

TODD ARCHITECTS
2ND FLOOR TITANIC HOUSE
6 QUEENS ROAD, BELFAST
BT3 9DT
T +44 (0) 28 9024 5987.
E INFO@TODDARCH.CO.UK

Status: PLANNING

Client: BRISTOL AIRPORT

Date: 05/12/2018

Project Name: **12 MPPA PLANNING APPLICATION**

Drawn by: DJA

Chk'd by: EH

Drawing Title: PERMITTED DEVELOPMENT RIGHTS REFERENCE SITE PLAN

Scale: 1:2500

Paper: A0

Drawing No: **17090-00-100-411**

Revision: **02**

© TODD Architects Ltd All rights reserved