
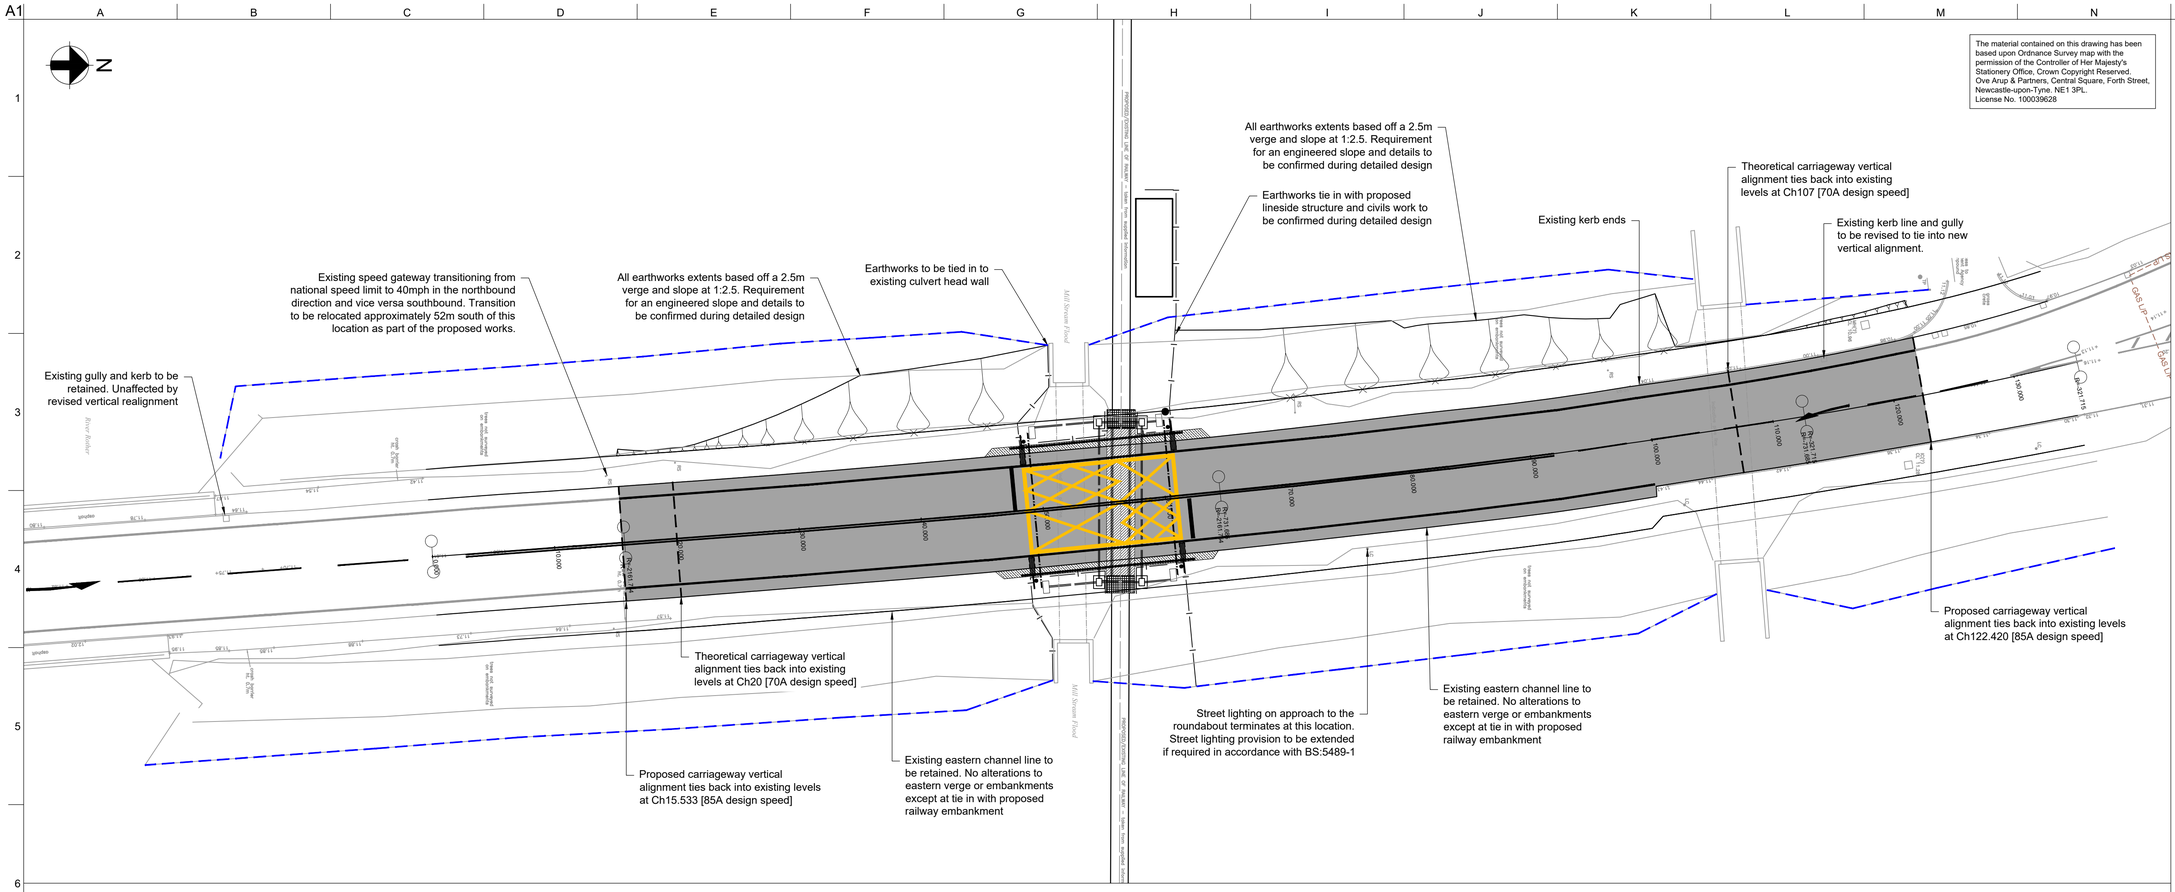


Plan View

SCALE: 1:250

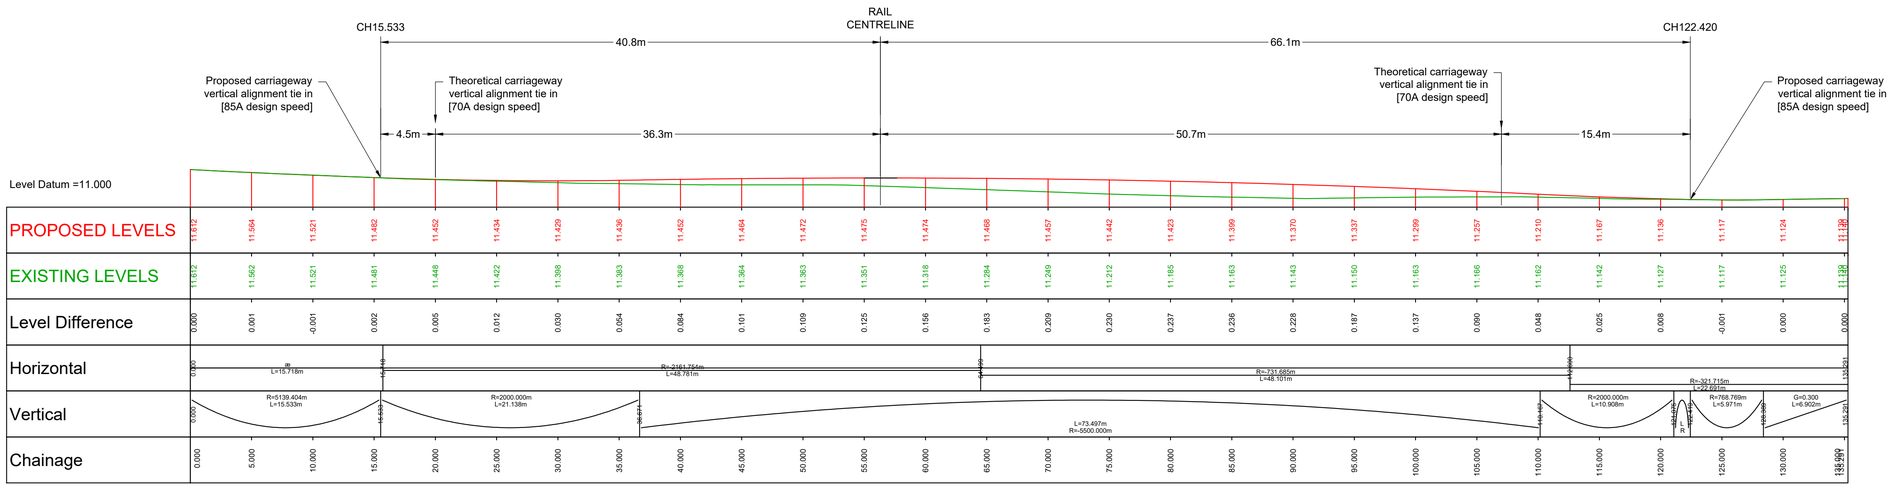

Notes

1. All works to be in accordance with The Specification for Highway Works (MCHW).
2. All dimensions are in metres unless noted otherwise. Please do not scale from this drawing.
3. This drawing is to be read in conjunction with the other scheme drawings.
4. For associated cross sections refer to drawings 239025-ARP-XX-XX-DR-CH-0020 through to 239025-ARP-XX-XX-DR-CH-0026
5. For general arrangement refer to drawing 239025-ARP-XX-XX-DR-CH-0001
6. For level crossing construction details refer to drawing 239025-ARP-XX-XX-DR-CH-0004

Legend

Existing Highway Boundary

The material contained on this drawing has been based upon Ordnance Survey map with the permission of the Controller of Her Majesty's Stationery Office, Crown Copyright Reserved. Ove Arup & Partners, Central Square, Forth Street, Newcastle-upon-Tyne. NE1 3PL. License No. 100039628

Rev	Date	By	Chkd	Appd
P2	14/05/21	ER	EK	JP
	Vertical profile amended			
P1	14/04/21	ER	EK	JP
	Supersedes C.950.G.201			

ARUP
Central Square, Forth Street
Newcastle upon Tyne NE1 3PL
Tel +44 (0)191 261 6080 Fax +44 (0)191 261 7879
www.arup.com

Client
Rother Valley Railway Limited

Project Title
Rother Valley Railway
Level Crossing Highway Design

Drawing Title
A21(T) Robertsbridge Bypass
Preliminary Longitudinal Section

Scale at A1 V1:50 ; H1:250

Role Civils - Highways

Suitability S2 - Suitable for Information

Arup Job No **239025** | Rev **P2**

Name **239025-ARP-XX-XX-DR-CH-0010**

Do not scale
© Arup

\\global\europe\Newcastle\Jobs\239000\239025\500 - RVR Level Crossing Highway Design\Acad\Civil\239025-ARP-XX-XX-DR-CH-0010.dwg 20 May 2021 10:58:15