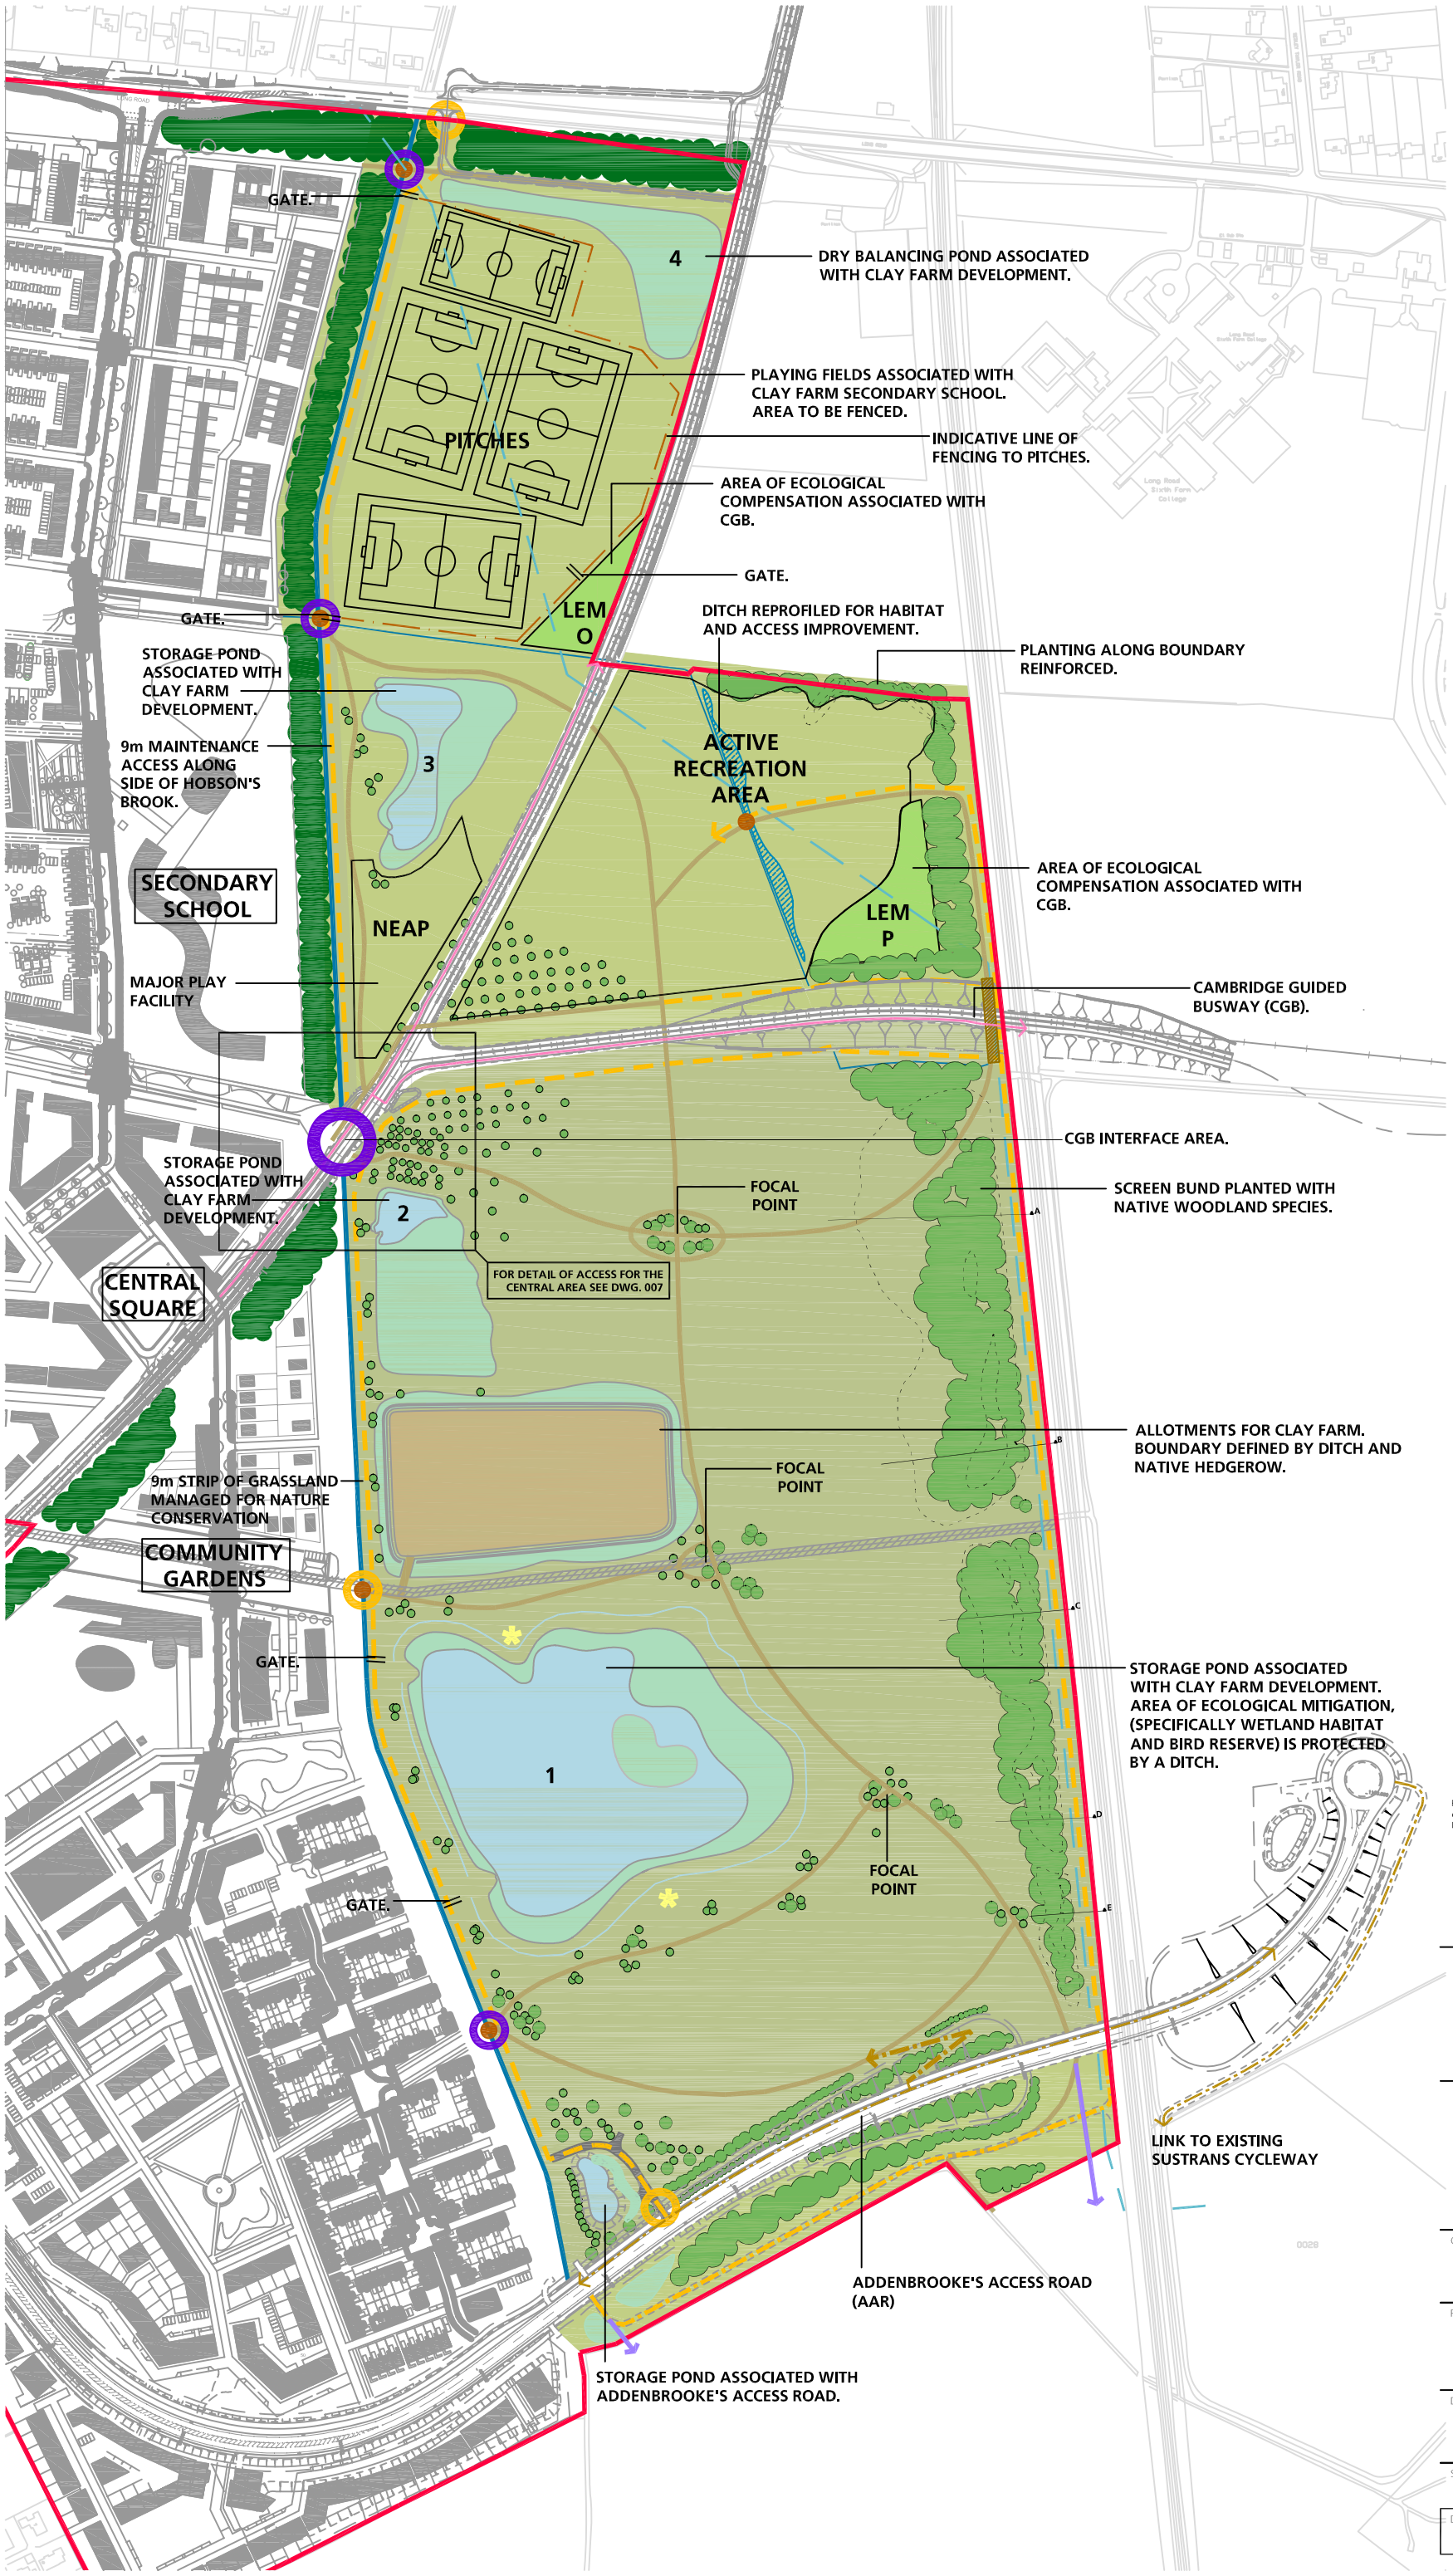

KEY

- APPLICATION BOUNDARY
- EXISTING WOODLAND
- PROPOSED WOODLAND
- PROPOSED TREE PLANTING
- PROPOSED GRASSLAND MANAGED FOR AMENITY
- PROPOSED GRASSLAND MANAGED FOR NATURE CONSERVATION
- LEM — PROPOSED ECOLOGICAL MITIGATION AREA
- PROPOSED AREAS OF GRASSLAND ABLE TO WITHSTAND OCCASIONAL INUNDATION
- HOBSON'S BROOK
- EXISTING DITCHES
- PROPOSED DITCHES
- AREA OF DITCH REPROFILING
- 1 — PROPOSED STORAGE PONDS
- INDICATIVE EXTENT OF PROPOSED BUNDS
- PROPOSED ALLOTMENTS
- ACTIVE RECREATION AREAS
- PROPOSED BRIDGES
- PROPOSED GATES
- PROPOSED VIEWING AREA
- REINFORCED GRASS MAINTENANCE AND EMERGENCY ACCESS
- EXISTING AAR TRACK USED AS MAINTENANCE ACCESS
- CYCLEWAY/PEDESTRIAN PATH (HOGGIN SURFACE)
- LINE OF PROPOSED CWC WATER MAIN
- FOOTPATH/CYCLEWAY ALONGSIDE CGB
- FOOTPATH/CYCLEWAY ASSOCIATED WITH AAR
- GAS MAIN AND EASEMENT
- PEDESTRIAN/CYCLE AND VEHICLE ACCESS
- PEDESTRIAN/CYCLE ACCESS ONLY
- UNGUIDED SECTION OF CGB
- A — SECTION LINES
- PATH AND MAINTENANCE TRACK POSITIONED UNDER BRIDGE
- HOGGIN PATHS - POTENTIAL FOOTPATH/CYCLEWAY LINK TO EXISTING/FUTURE RIGHTS OF WAY NETWORK

Reproduced with the permission of the controller of HMSO. Licence No: AR 189685

Revision

G	221110	Amendment to suit Cambridge City Councils comments.
F	230910	Amendment to suit Cambridge City Councils comments.
E	060810	Amendment to suit Cambridge City Councils comments and added planting around storage pond associated with Addenbrooke's Access Road.
D	220710	Amendment to suit Cambridge City Councils comments.
C	190410	Amendment to suit Client's comments.
B	080410	Amendment to suit Cambridge City Council comments.
A	060110	Amendment to phasing boundaries.

DAVID JARVIS ASSOCIATES
planning development landscape environment

DAVID JARVIS ASSOCIATES LIMITED
1 Tennyson Street Swindon Wiltshire SN1 5DT
Tel: 01793 612173 Fax: 01793 613625
Email: mail@davidjarvis.biz

Client
COUNTRYSIDE PROPERTIES

Project
CLAY FARM, CAMBRIDGE

Drawing Title
LANDSCAPE STRATEGY

Scale
1:4000 at A3

Date
JULY 2010

Drawing No.
1818/C11/001G