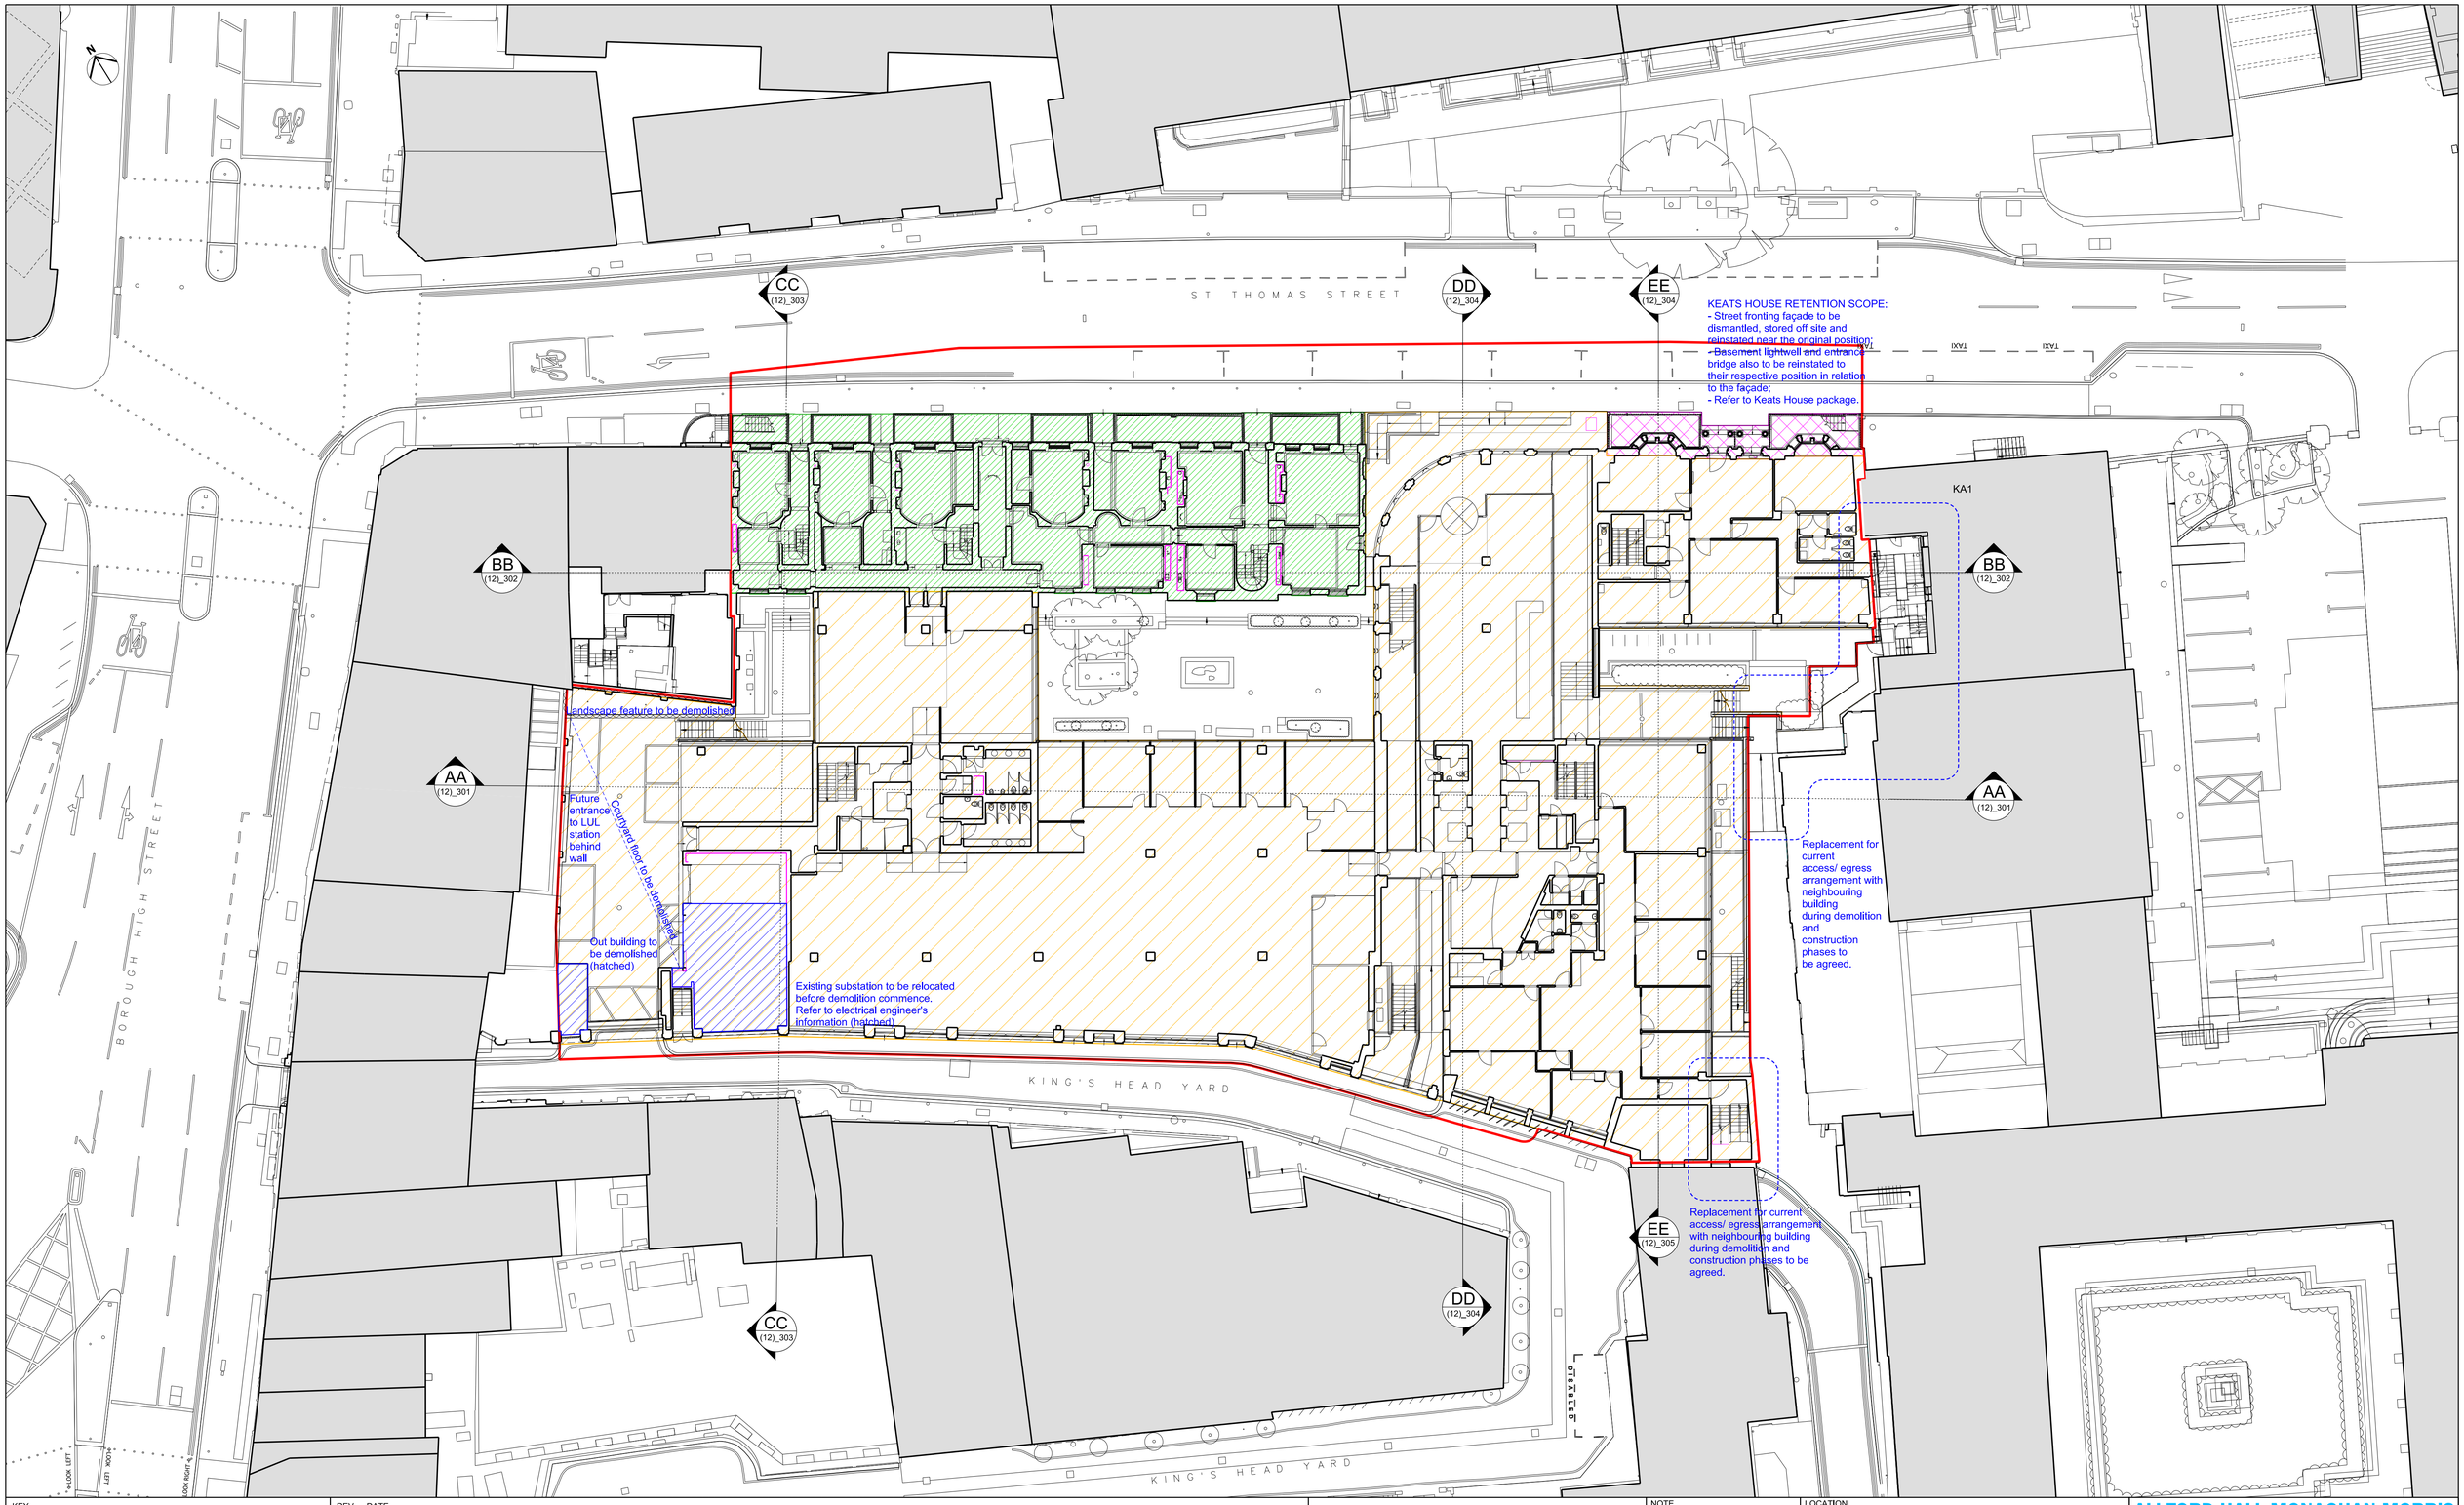

KEY

- PLANNING APPLICATION BOUNDARY
- DEMOLITION SCOPE
- KEATS HOUSE RETENTION SCOPE (see Keats House package and notes on drawing)
- GEORGIAN TERRACE SCOPE (see Georgian Terrace package)

REV	DATE	
P01	06/12/18	Issued for Planning

SOURCE:

This drawing is adapted from Plowman Craven survey drawing 35722F-02B-G-OS.

SCALE 1 : 200

0 1 5 10 20

NOTE

1. Do not scale from this drawing.
2. All dimensions to be checked on site by the contractor and such dimensions to be his responsiblity.
3. Report all drawing errors, omissions and discrepancies to the architect.
4. This document may be issued in an uncontrolled CAD format to enable others to use it as background information to make alterations and/or additions. In that instance the file will be accompanied by a PDF version. It is for those making such alterations and additions to ensure that they make use of current background information. AHMM Ltd accepts no liability for any such alterations or additions to the background information or arising out of changes to background information which occur prior to alterations of additions being made.

LOCATION

ALLFORD HALL MONAGHAN MORRIS
ARCHITECTS Ltd
2ND FLOOR, BLOCK C, 5-23 OLD STREET LONDON EC1V 9HL
TEL 020 7251 5261 FAX 020 7251 5123 WEB WWW.AHMM.CO.UK

job title: NEW CITY COURT

drawing title / location: DEMOLITION SCOPE OF EXISTING LEVEL 00 PLAN

drawn by	checked	scale	status
GO	HT	1:200@A1; 1:400@A3	PLANNING

project	zone	type	classification	drawing no	revision
14032	X	-	(12)	P120	P01