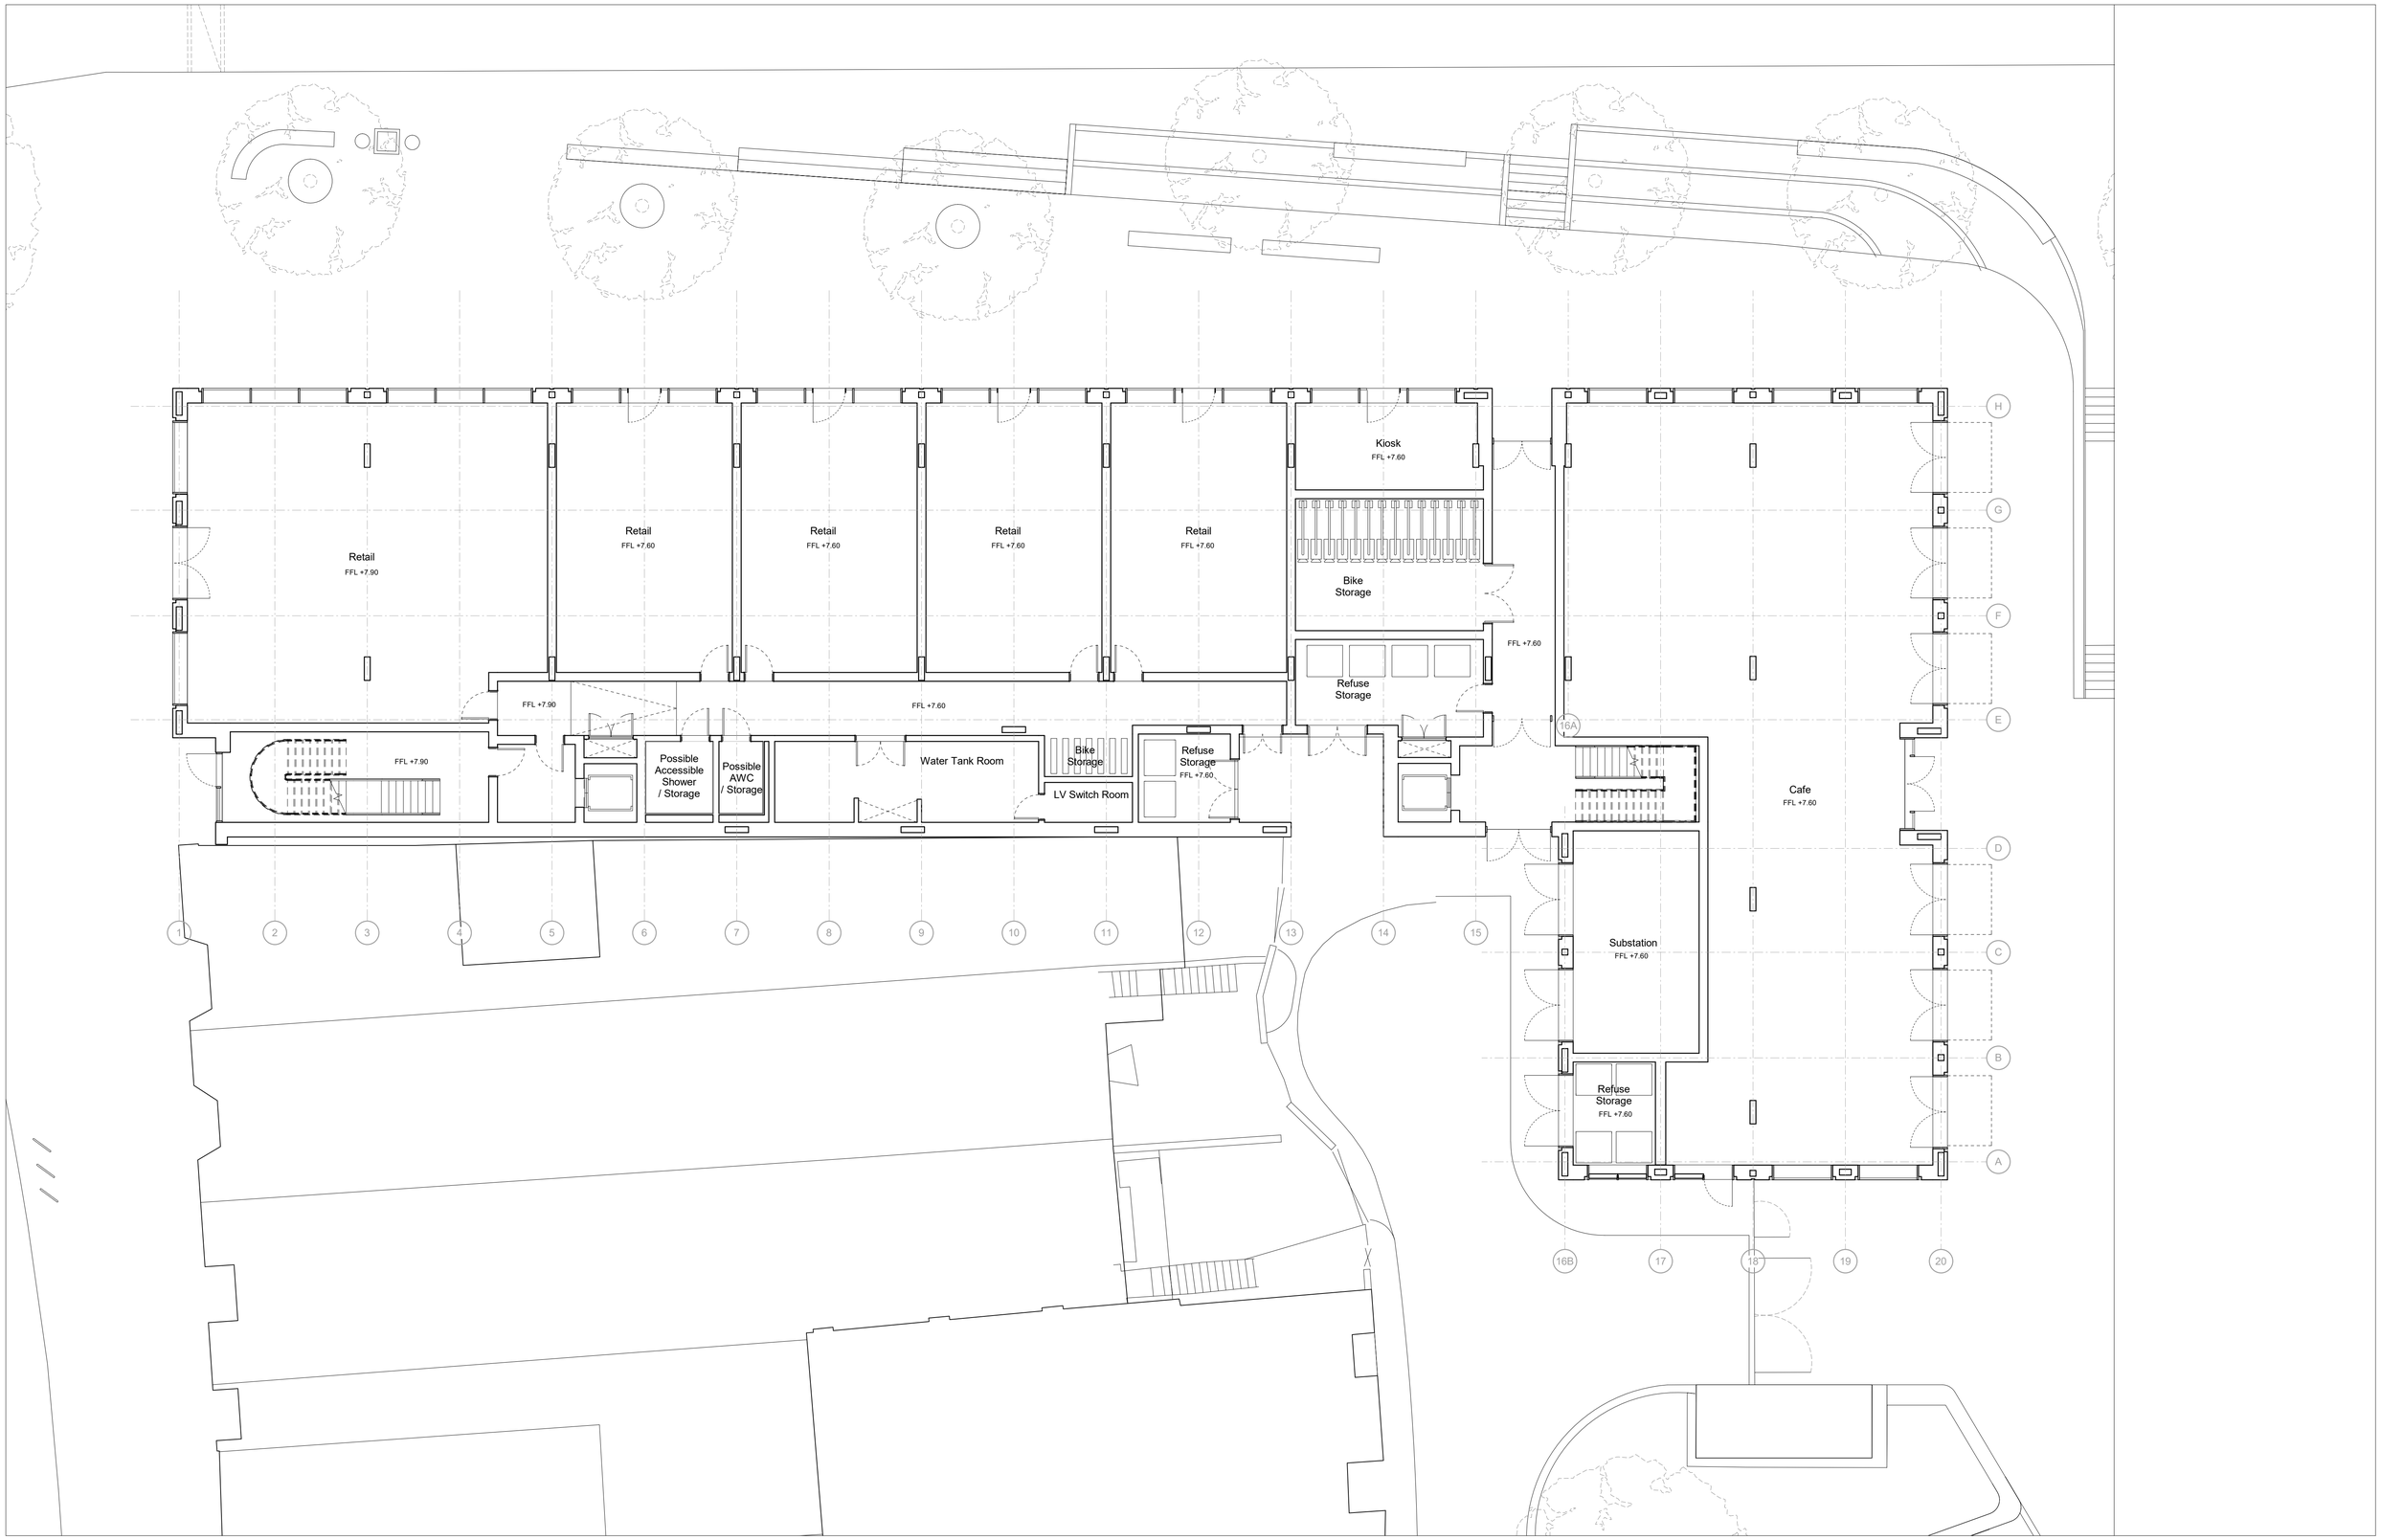


Date	Rev.	Description	Approved By
10/08/2021	C02	M161 - Reissue of Planning Drawings to Address Planning Officers' Comments	MB

Date	Rev.	Description	Approved By

PLANNING

Scale at 1:100

0 1 2 5m

Project	Twickenham Riverside	Code	TRS	File Name	Number / Rev.
Subject	Water Lane Building - Ground Floor GA Plan			TRS-HAL-02-00-DR-A-	2560 C02
Architects	Hopkins Architects Limited 27 Broadley Terrace, London, NW1 6LG T: 020 7724 1751 E: mail@hopkins.co.uk			Date 09/30/16	Scale 1 : 100 at A1

© Copyright Hopkins Architects Limited. Registered in England number: 11779559 Registered address: 27 Broadley Terrace London NW1 6LG Do Not Scale. Use Figured Dimensions Only. All Dimensions to be checked on site. Original Drawing Size A1 (L)