



 

 

DO NOT SCALE

- | | |
|---|---|
|  | Natural Stone Setts |
|  | Artificial Stone Flag Paving |
|  | Tarmacadam Surface for Vehicular Use |
|  | Block Paving for Vehicular Use |
|  | Loose Gravel |
|  | Blister Tactile Paving |
|  | Corduroy Paving |
|  | Drainage Channel |
|  | Freestanding Fence |
|  | Freestanding Wall |
|  | Retaining Wall |
|  | Climbing Plant |
|  | Plant Bed |
|  | Structure for Minibus Waiting Area |
|  | Red Line Boundary |
|  | Extent of Car Park Deck Structure |
|  | For Hotel Application |
|  | Bridge Decking - Steel with Anti-Skid Flush |

Note:
'Landscape & Paving details indicative only; Subject to approval under
CADP1 Condition 36"
Supersedes Drawing 9.1 (LCY-CADP-ATK-H-0001)
Supersedes Drawing 9.11 (LCY-CADP-ATK-H-0011)
Supersedes Drawing A400-ATK-L-16-XXX-DR-GA-200-001A

03	2-Dec-19	UPDATED FOR LBN COMMENTS	XZ	AGJ	MT
02	9-Sep-19	ISSUED FOR PLANNING - FOR APPROVAL	XZ	AGJ	CMB
01	6-Sep-19	ISSUED FOR PLANNING - FOR APPROVAL	XZ	AGJ	CMB
Rev.	Date	Description	By	Chk'd	App'd

FOR APPROVAL S2

ATKINS Euston Tower
286 Euston Road
London
NW1 3AT

Tel: +44 (0)207 121 2000
Fax: +44 (0)207 121 2111
www.atkinsglobal.com

1000

London City Airport
Get closer.

CITY AIRPORT DEVELOPMENT
PROGRAMME (CADP) PROJECT

DOCKSIDE GENERAL ARRANGEMENT
OVERALL - SHEET 1 OF 2

scale	Designed	Drawn	Checked	Authorised					
1:500	LJ	LJ	PR	PR					
Original Size	Date	Date	Date	Date					
CUSTOM	06.09.19	06.09.19	06.09.19	06.09.19					
Drawing Number									
Proj Code	Orig.	Dis.	Zone	Level	Type	Sub.	Series / Num.	Rev.	Status
A400-ATK-L-16-XXX-DR-GA-200-012-03-S2									

- Note:**
 'Landscape & Paving details indicative only; Subject to approval under
 CADP1 Condition 36'
 Supersedes Drawing 9.1 (LCY-CADP-ATK-H-0001)
 Supersedes Drawing 9.11 (LCY-CADP-ATK-H-0011)

ATKINS Euston Tower
286 Euston Road
London
NW1 3AT

Tel: +44 (0)207 121 2000
Fax: +44 (0)207 121 2111
www.atkinsglobal.com

Copyright © Atkins Limited (2018)

London City Airport
Get closer.

DOCKSIDE GENERAL ARRANGEMENT
OVERALL - SHEET 2 OF 2

Scale 1:500	Designed LJ	Drawn LJ	Checked PR	Authorised PR					
Original Size CUSTOM	Date 20.07.17	Date 20.07.17	Date 20.07.17	Date 20.07.17					
Drawing Number									
Proj Code	Orig.	Dis.	Zone	Level	Type	Sub.	Series / Num.	Rev.	Status
A400-ATK-L-16-XXX-DR-GA-200-001B-02-S2									

A detailed location plan map showing the project site highlighted in a red box. The map includes a network of roads, a railway line, and various urban areas. The project site is located in the upper left quadrant of the map, near a railway station and a major road intersection.

	Natural Stone Setts
	Artificial Stone Flag Paving
	Tarmacadam Surface for Vehicular Use
	Block Paving for Vehicular Use
	Loose Gravel
	Blister Tactile Paving
	Corduroy Paving
	Drainage Channel
	Freestanding Fence
	Freestanding Wall
	Retaining Wall
	Climbing Plant
	Plant Bed
	Structure for Minibus Waiting Area

Landscape & Paving details indicative only; Subject to approval under
CADP1 Condition 36'
Supersedes Drawing 9.2 (LCY-CADP-ATK-H-0002)
Supersedes Drawing 9.14 (LCY-CADP-ATK-L-0001)

02	17-Jul-18	DECKED CAR PARK FOOTPRINT & ENTRANCE LAYOUT AMENDED	AM	PR	PR
01	21-Jul-17	ISSUED FOR PLANNING: CONDITION 73 DISCHARGE	LJ	PR	PR
Rev.	Date	Description	By	Chk'd	App'd

Drawing Status	FOR APPROVAL	Suitability	S2
----------------	---------------------	-------------	-----------

ATKINS

Euston Tower
286 Euston Road
London
NW1 3AT

Tel: +44 (0)207 121 2000
Fax: +44 (0)207 121 2111
www.atkinsglobal.com

Copyright © Atkins Limited (2018)

Client

London City Airport
Get closer.

Project Title

CITY AIRPORT DEVELOPMENT
PROGRAMME (CADP) PROJECT

Drawing Title

DOCKSIDE GENERAL ARRANGEMENT
SHEET 1 OF 10

Scale 1:250	Designed LJ	Drawn LJ	Checked PR	Authorised PR
Original Size A1	Date 20.07.17	Date 20.07.17	Date 20.07.17	Date 20.07.17

Proj Code	Orig.	Dis.	Zone	Level	Type	Sub.	Series / Num.	Rev.	Status
A400-ATK-L-16-XXX-DR-GA-200-002-02-S2									

For Continuation see A400-ATK-L-16-XXX-DR-GA-200-003-02-S2

A detailed location plan of the city of London, showing the River Thames and surrounding urban areas. A red rectangular box highlights the specific study area in the central part of the city, near the River Thames.

	Natural Stone Setts
	Artificial Stone Flag Paving
	Tarmacadam Surface for Vehicular Use
	Block Paving for Vehicular Use
	Loose Gravel
	Blister Tactile Paving
	Corduroy Paving
	Drainage Channel
	Freestanding Fence
	Freestanding Wall
	Retaining Wall
	Climbing Plant
	Plant Bed
	Grass

'Landscape & Paving details indicative only; Subject to approval under CADP1 Condition 36'
Supersedes Drawing 9.3 (LCY-CADP-ATK-H-0003)
Supersedes Drawing 9.15 (LCY-CADP-ATK-L-0002)

[illegible]

Drawing Status	FOR APPROVAL	Suitability	S2
----------------	---------------------	-------------	-----------

ATKINS

Euston Tower
286 Euston Road
London
NW1 3AT

Tel: +44 (0)207 121 2000
Fax: +44 (0)207 121 2111
www.atkinsglobal.com

Copyright © Atkins Limited (2018)

Client

London City Airport
Get closer.



Project Title

CITY AIRPORT DEVELOPMENT
PROGRAMME (CADP) PROJECT

Drawing Title

DOCKSIDE GENERAL ARRANGEMENT
SHEET 2 OF 10

Scale 1:250	Designed LJ	Drawn LJ	Checked PR	Authorised PR
Original Size A1	Date 20.07.17	Date 20.07.17	Date 20.07.17	Date 20.07.17

Proj Code	Orig.	Dis.	Zone	Level	Type	Sub.	Series / Num.	Rev.	Status
A400-ATK-L-16-XXX-DR-GA-200-003-02-S2									

KING GEORGE V DOCK

CAR PARK

**WEST CAR RENTAL
ZONE: 31 SPACES**
22 external + 9 internal
(Indicative Layout)


HARTMANN ROAD

FERNHILL STREET

100
0 10
Millimetres



DO NOT SCALE

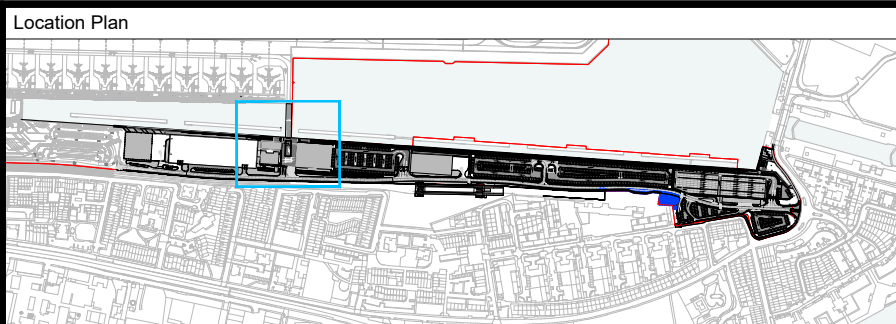

Legend

- Paving: Dockside Walk
- Granite Setts
- Paving: Public Square at Eastern Entrance
- Resin Bound Gravel
- Paving: Dockside Walk
- Concrete Flag Pavers (to match terminal forecourt)
- Paving: Pedestrian Steps
- Concrete Flag Pavers (to match terminal forecourt)
- Paving: Car Park Spaces
- Concrete Block Pavers
- Paving: Primary Road Surface
- Original Asphalt
- Paving: Secondary Road Surface
- Coloured Asphalt
- Paving: Pedestrian Crossings
- Steel Tactile Warning Studs
- Paving: Pedestrian Steps
- Steel Tactile Warning Strips
- Paving: Infill & Pedestrian Deterrent
- Loose Cobbles
- Fencing: Dockside Balustrade
- Fencing: Security fence around RVP, Grey Shed and Bin Store
- Concrete Retaining Wall: Sitewide
- (H)Varies, Natural Colour and Finish, Design & Specification by Engineer
- Ornamental Clear-Stem Trees: Dockside Square
- Ornamental Multi-Stem Trees: Sitewide
- Climbing Plants: Retaining Wall along Woodman Street
- Hedging Plants: Sitewide
- Ornamental Plant Bed: Sitewide
- Amenity Grass: Sitewide
- Coordinated Street Furniture: Dockside Square
- Information Board, Tables & Chairs, Benches, In-Situ Seated Wall
- Shelter for Minibus Waiting Area: Car Parks 1, 2, 3
- Pre-Fabricated unit with seating and information display panel
- Electric Charging Point: Taxi Feeder
- Anti-Ram Bollard: Eastern Car Hire, Grey Shed
- Trade Waste Bins: Opposite Car Hire Facility
- 20No. Bins (as specified by the client)
- Red Line Boundary
- Entry Points to Existing and Proposed Buildings
- Extent of Car Park Deck Structure
- Boundary For Hotel Application
- Extent to be confirmed
- Ownership Boundary for SSEPD Substation
- Area owned by SSEPD in accordance with document TG-PS-883 Rev 1.02
- Bridge Decking - Steel with Anti-Skid Flush
- PAS 68 Barrier (Anti-Ram Bollard)

Note:

Supersedes Drawing A400-ATK-L-16-XXX-DR-GA-200-004

03	2-Dec-19	UPDATED FOR LBN COMMENTS	XZ	AGJ	MT
02	9-Sep-19	ISSUED FOR PLANNING - FOR APPROVAL	XZ	AGJ	CMB
01	6-Sep-19	ISSUED FOR PLANNING - FOR APPROVAL	XZ	AGJ	CMB
Rev.	Date	Description	By	Chkd	App'd

Drawing Status	FOR APPROVAL	Suitability	S2
----------------	--------------	-------------	----

ATKINS	Euston Tower 286 Euston Road London NW1 3AT
Copyright © Atkins Limited (2018)	Tel: +44 (0)207 121 2000 Fax: +44 (0)207 121 2111 www.atkinsglobal.com

Client	London City Airport Get closer.
--------	---

Project Title	CITY AIRPORT DEVELOPMENT PROGRAMME (CADP) - DOCKSIDE
---------------	---


Drawing Title	DOCKSIDE LANDSCAPE GENERAL ARRANGEMENT SHEET 3 OF 10
---------------	--

Scale	1:250	Designed	AGJ	Drawn	XZ	Checked	AGJ	Authorised	CMB
Original Size	A1	Date	06.09.19	Date	06.09.19	Date	06.09.19	Date	06.09.19

Drawing Number	Proj Code	Orig	Dis	Zone	Level	Type	Sub	Series / Num	Rev	Status
A400-ATK-L-16-XXX-DR-GA-200-013-03-S2										

For Continuation see A400-ATK-L-16-XXX-DR-GA-200-003-03-S2


For Continuation see A400-ATK-L-16-XXX-DR-GA-200-005-03-S2

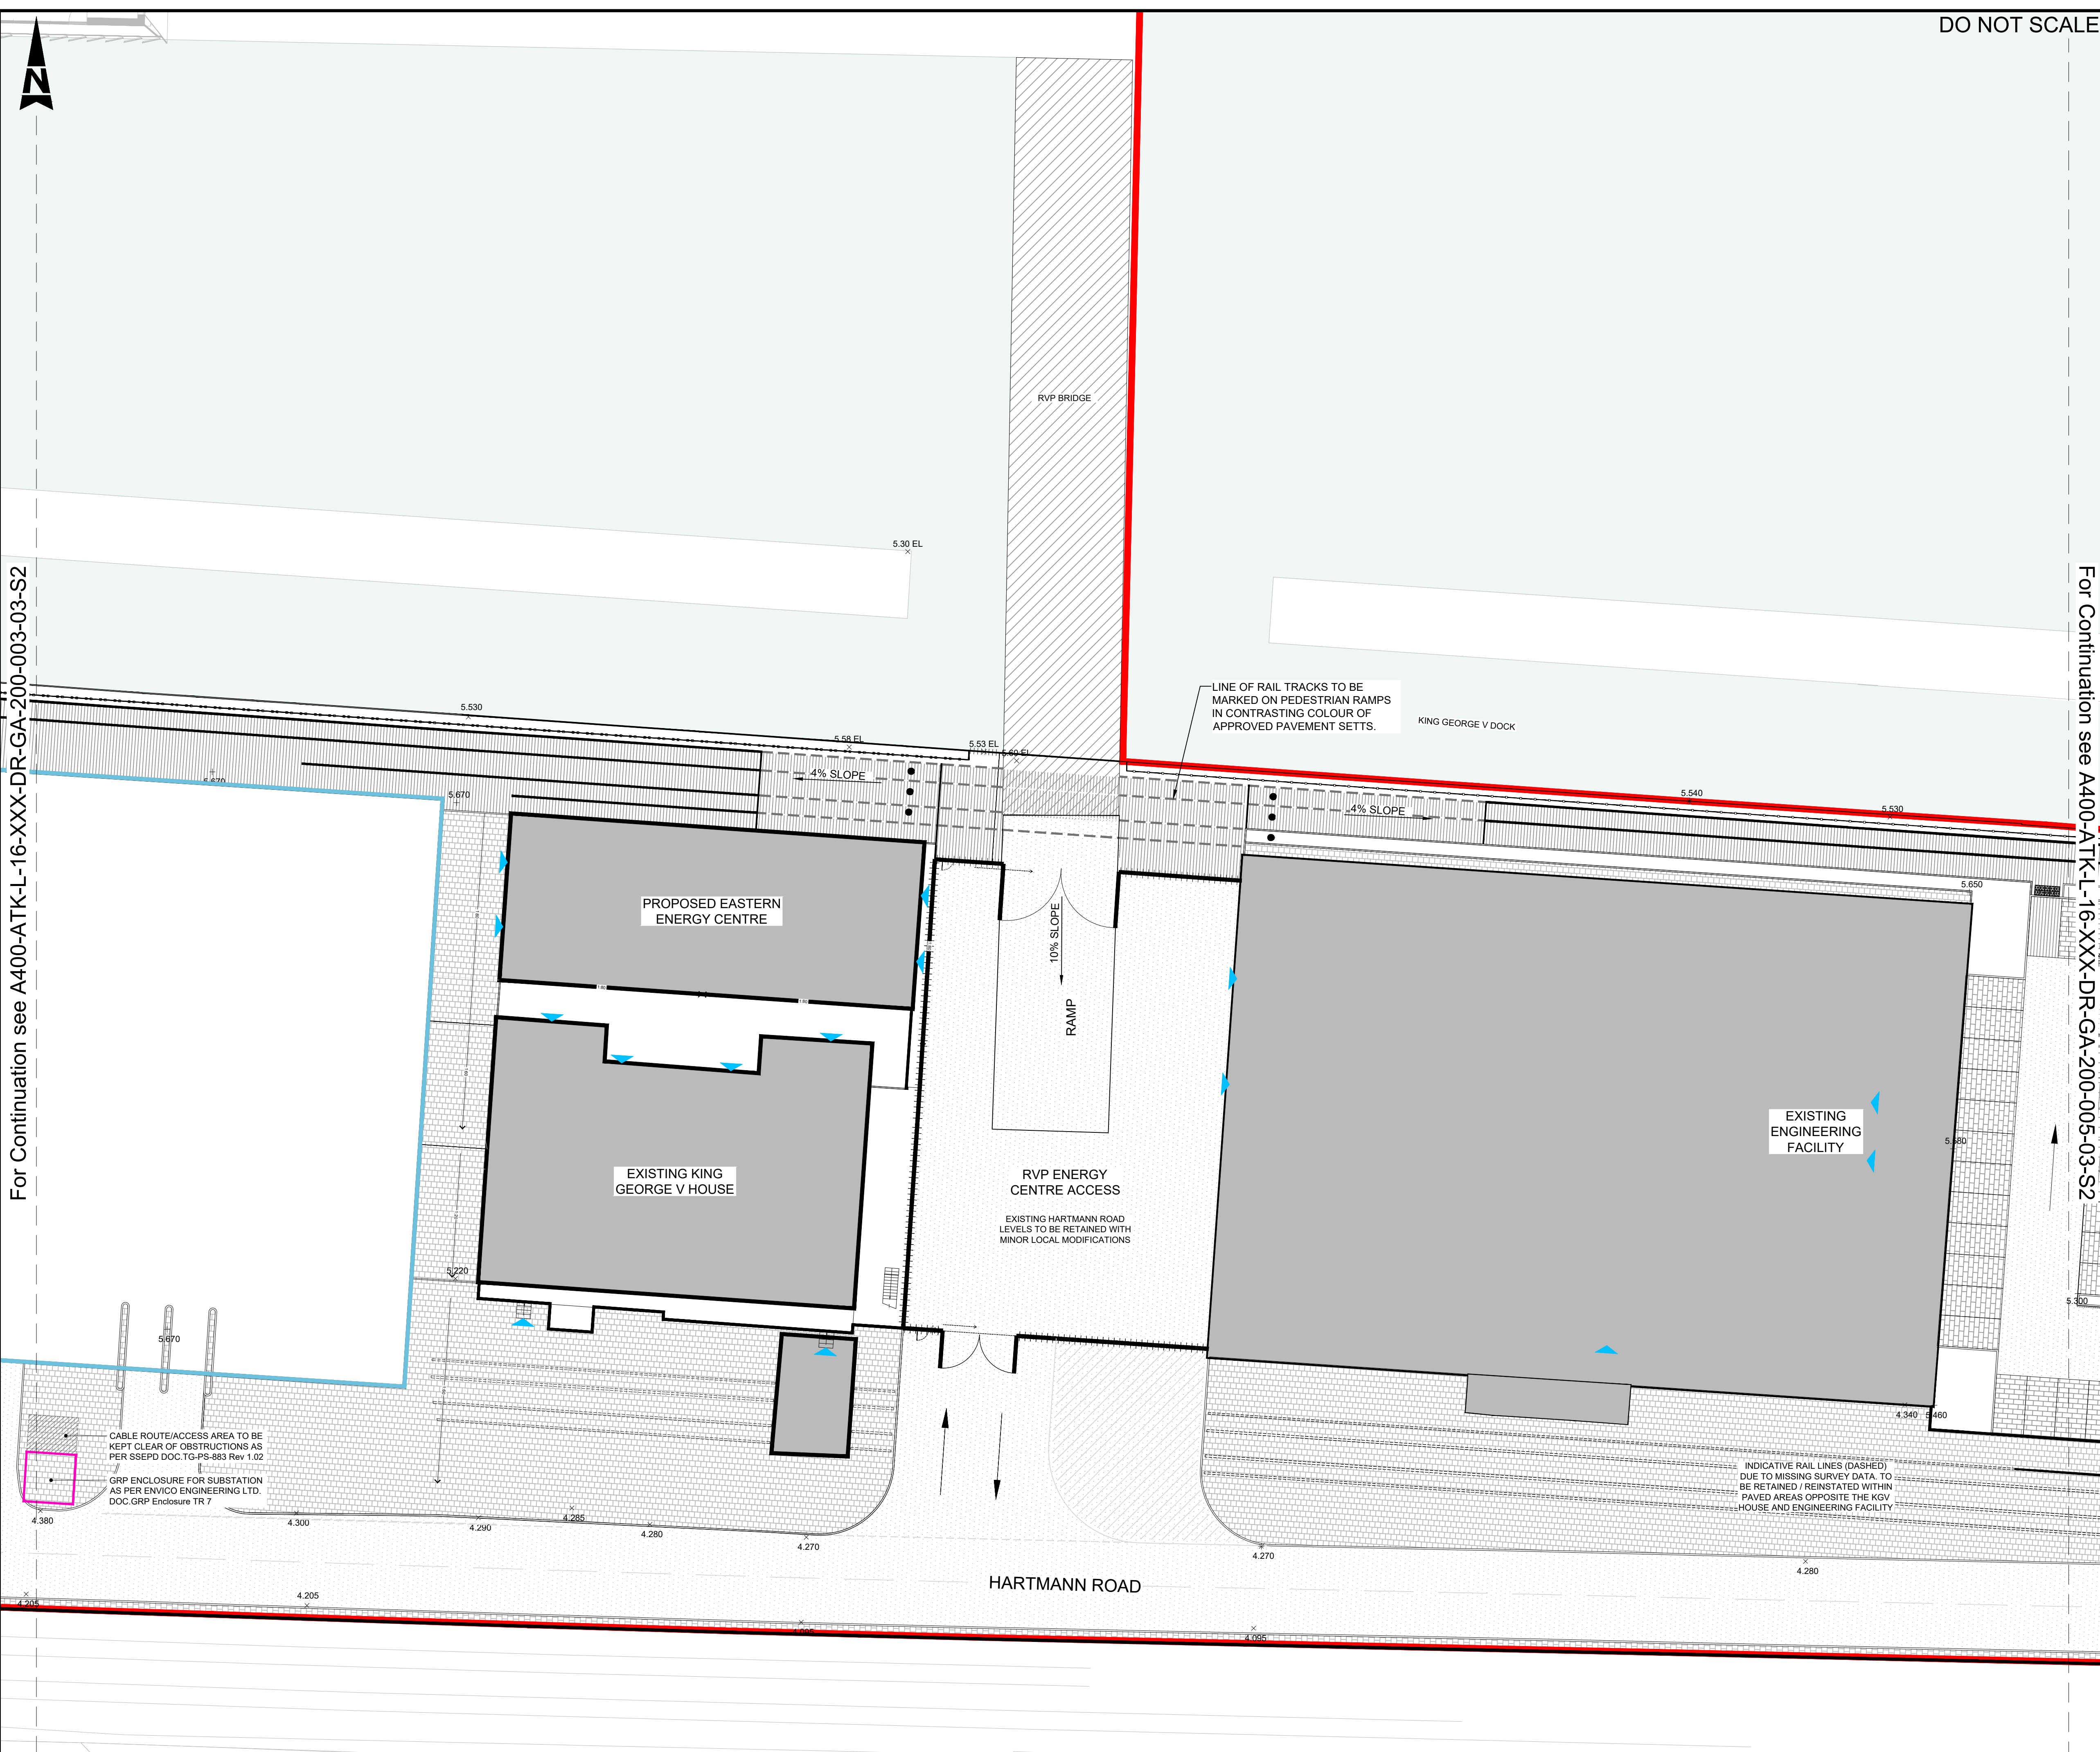

CABLE ROUTE/ACCESS AREA TO BE KEPT CLEAR OF OBSTRUCTIONS AS PER SSEPD DOC.TG-PS-883 Rev 1.02


GRP ENCLOSURE FOR SUBSTATION AS PER ENVICO ENGINEERING LTD. DOC.GRP Enclosure TR 7

INDICATIVE RAIL LINES (DASHED) DUE TO MISSING SURVEY DATA. TO BE RETAINED / REINSTATED WITHIN PAVED AREAS OPPOSITE THE KGV HOUSE AND ENGINEERING FACILITY

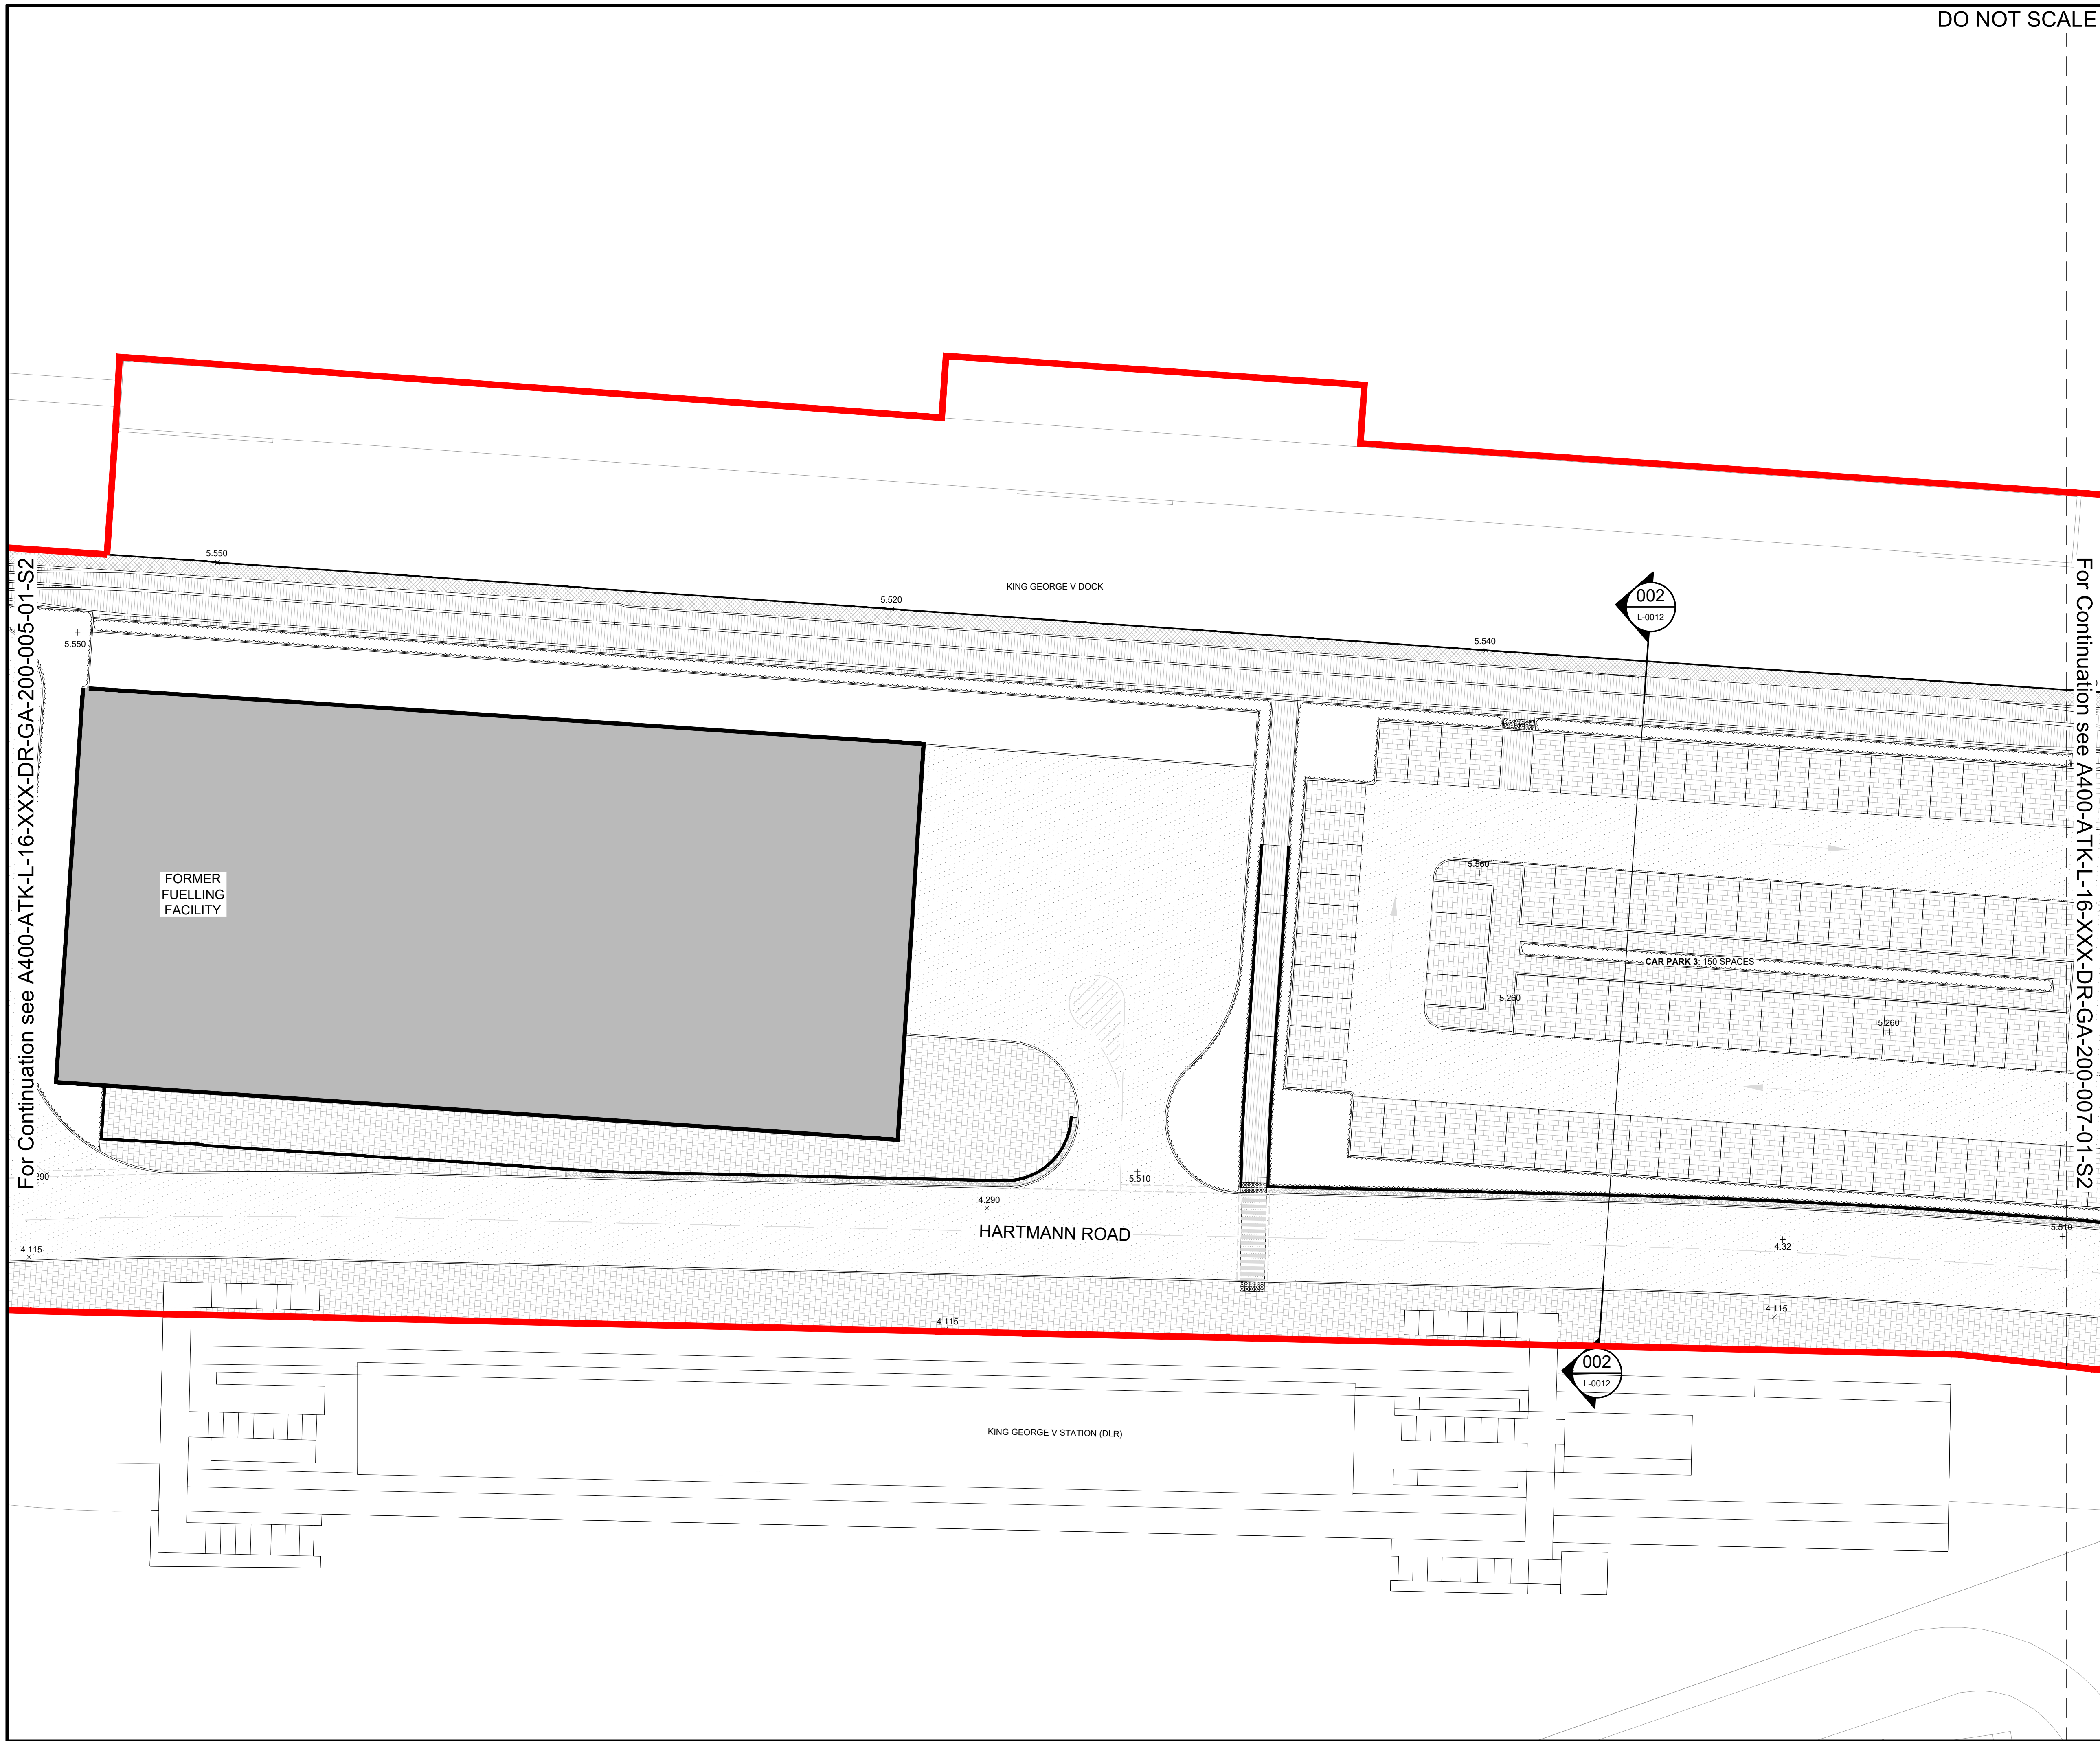[illegible]

100
0 10
Millimetres

DO NOT SCALE

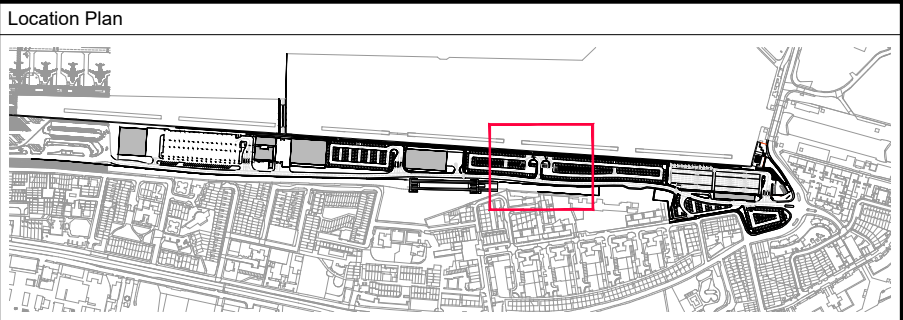

Legend

- Natural Stone Setts
 - Artificial Stone Flag Paving
 - Tarmacadam Surface for Vehicular Use
 - Block Paving for Vehicular Use
 - Loose Gravel
 - Blister Tactile Paving
 - Corduroy Paving
 - Drainage Channel
 - Freestanding Fence
 - Freestanding Wall
 - Retaining Wall
 - Climbing Plant
 - Plant Bed
 - Grass
 - Structure for Minibus Waiting Area
 - Electric Charging Point
 - Proposed Levels
 - Existing Levels
 - Red Line Boundary
 - Extent of Car Park Deck Structure
 - For Hotel Application
- Note:**
Supersedes Drawing 9.7 (LCY-CADP-ATK-H-0007)
Supersedes Drawing 9.19 (LCY-CADP-ATK-L-0006)

Rev.	Date	Description	By	Chk'd	App'd
01	21-Jul-17	ISSUED FOR PLANNING: CONDITION 73 DISCHARGE	LJ	PR	PR

Drawing Status	Suitability
FOR INFORMATION	S2

Euston Tower
286 Euston Road
London
NW1 3AT

Tel: +44 (0)207 121 2000
Fax: +44 (0)207 121 2111
www.atkinsglobal.com

Copyright © Atkins Limited (2017)

Client

Get closer.

Project Title

CITY AIRPORT DEVELOPMENT
PROGRAMME (CADP) PROJECT

Drawing Title


DOCKSIDE GENERAL ARRANGEMENT
SHEET 6 OF 10

Scale	Designed	Drawn	Checked	Authorised
1:250	LJ	LJ	PR	PR
Original Size	Date	Date	Date	Date
A1	20.07.17	20.07.17	20.07.17	20.07.17

Drawing Number	Proj Code	Orig	Dis	Zone	Level	Type	Sub	Series / Num	Rev	Status
A400-ATK-L-16-XXX-DR-GA-200-007-01-S2										


For Continuation see A400-ATK-L-16-XXX-DR-GA-200-006-01-S2

For Continuation see A400-ATK-L-16-XXX-DR-GA-200-008-01-S2

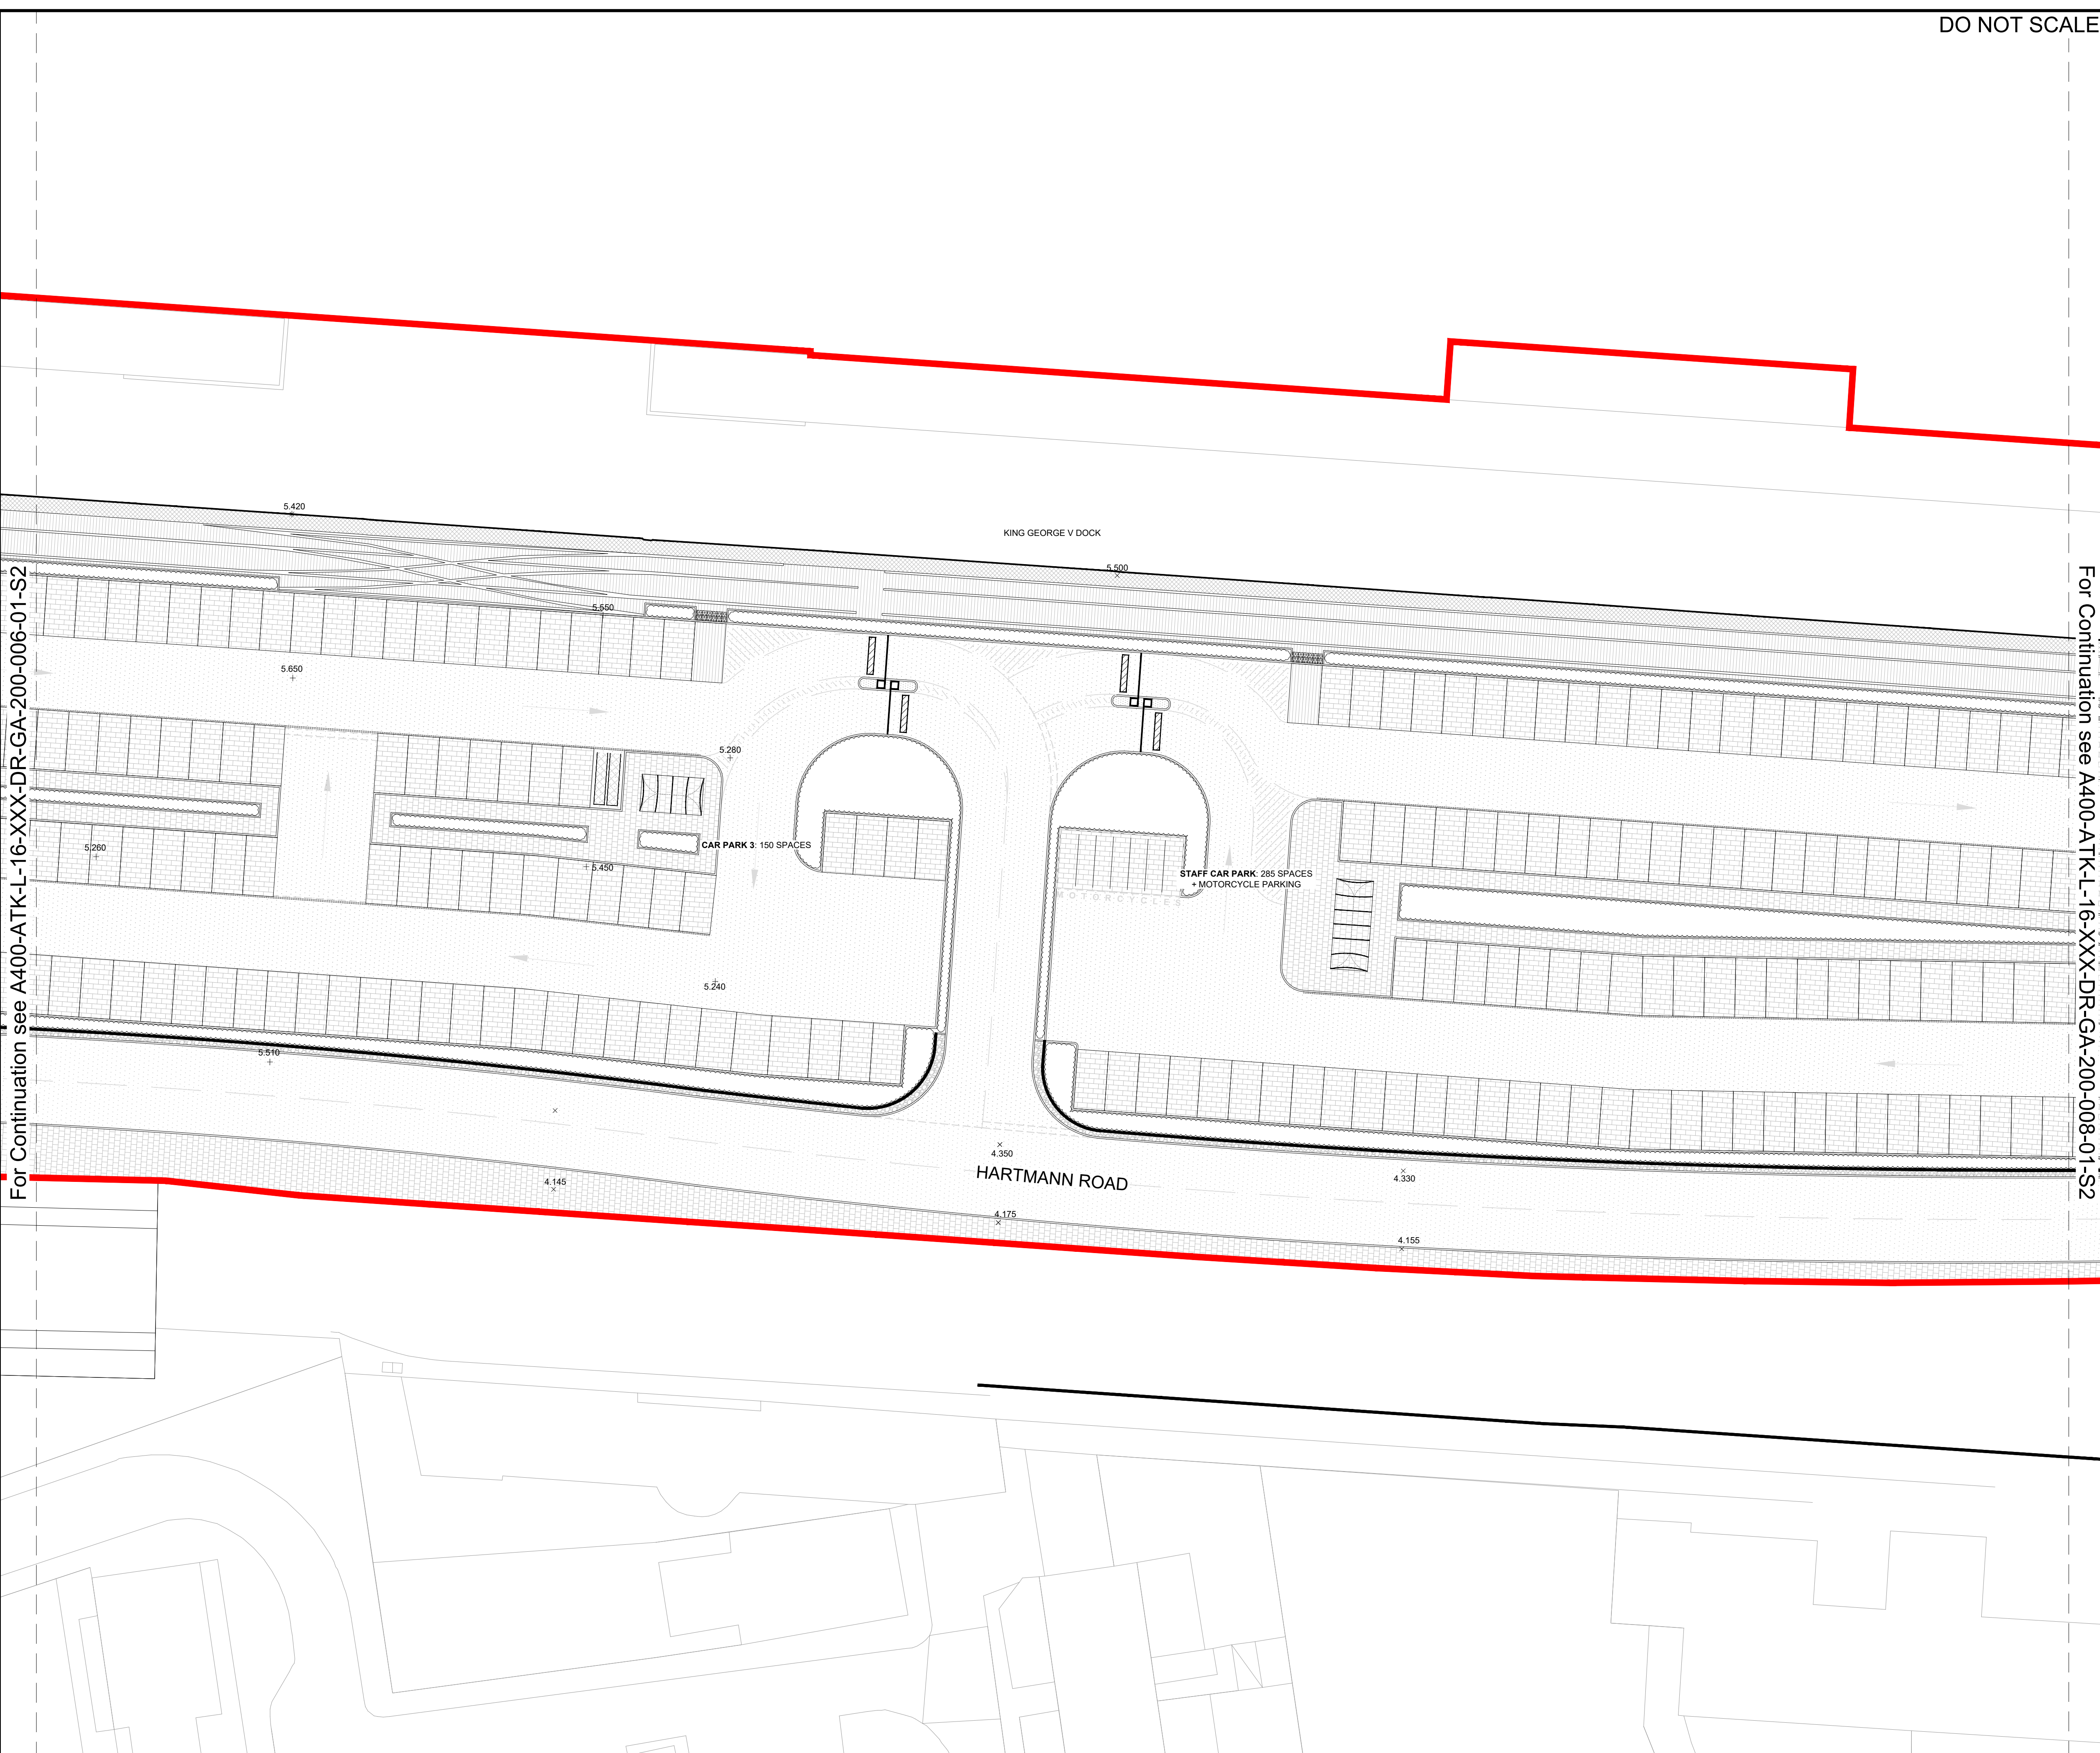

100
0 10
Millimetres

DO NOT SCALE

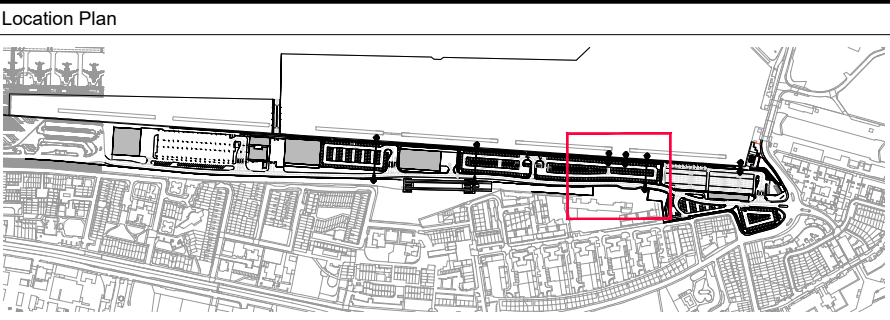

Legend

- Natural Stone Setts
 - Artificial Stone Flag Paving
 - Tarmacadam Surface for Vehicular Use
 - Block Paving for Vehicular Use
 - Loose Gravel
 - Blister Tactile Paving
 - Corduroy Paving
 - Drainage Channel
 - Freestanding Fence
 - Freestanding Wall
 - Retaining Wall
 - Climbing Plant
 - Plant Bed
 - Grass
 - Structure for Minibus Waiting Area
 - Electric Charging Point
 - Proposed Levels
 - Existing Levels
 - Red Line Boundary
 - Extent of Car Park Deck Structure
 - For Hotel Application
- Note:**
Supersedes Drawing 9.8 (LCY-CADP-ATK-H-0008)
Supersedes Drawing 9.20 (LCY-CADP-ATK-L-0007)

Rev.	Date	Description	By	Chk'd	App'd
01	21-Jul-17	ISSUED FOR PLANNING: CONDITION 73 DISCHARGE			PR

Drawing Status	Suitability
FOR INFORMATION	S2

Euston Tower
286 Euston Road
London
NW1 3AT

Tel: +44 (0)207 121 2000
Fax: +44 (0)207 121 2111
www.atkinsglobal.com

Copyright © Atkins Limited (2017)

Client

Get closer.

Project Title

CITY AIRPORT DEVELOPMENT
PROGRAMME (CADP) PROJECT


Drawing Title


DOCKSIDE GENERAL ARRANGEMENT
SHEET 7 OF 10

Scale	Designed	Drawn	Checked	Authorised					
1:250	LJ	LJ	PR	PR					
Original Size	Date	Date	Date	Date					
A1	20.07.17	20.07.17	20.07.17	20.07.17					
Drawing Number									
Proj Code	Orig	Dis	Zone	Level	Type	Sub	Series / Num	Rev	Status
A400-ATK-L-16-XXX-DR-GA-200-008-01-S2									

For Continuation see A400-ATK-L-16-XXX-DR-GA-200-007-01-S2

For Continuation see A400-ATK-L-16-XXX-DR-GA-200-009-01-S2

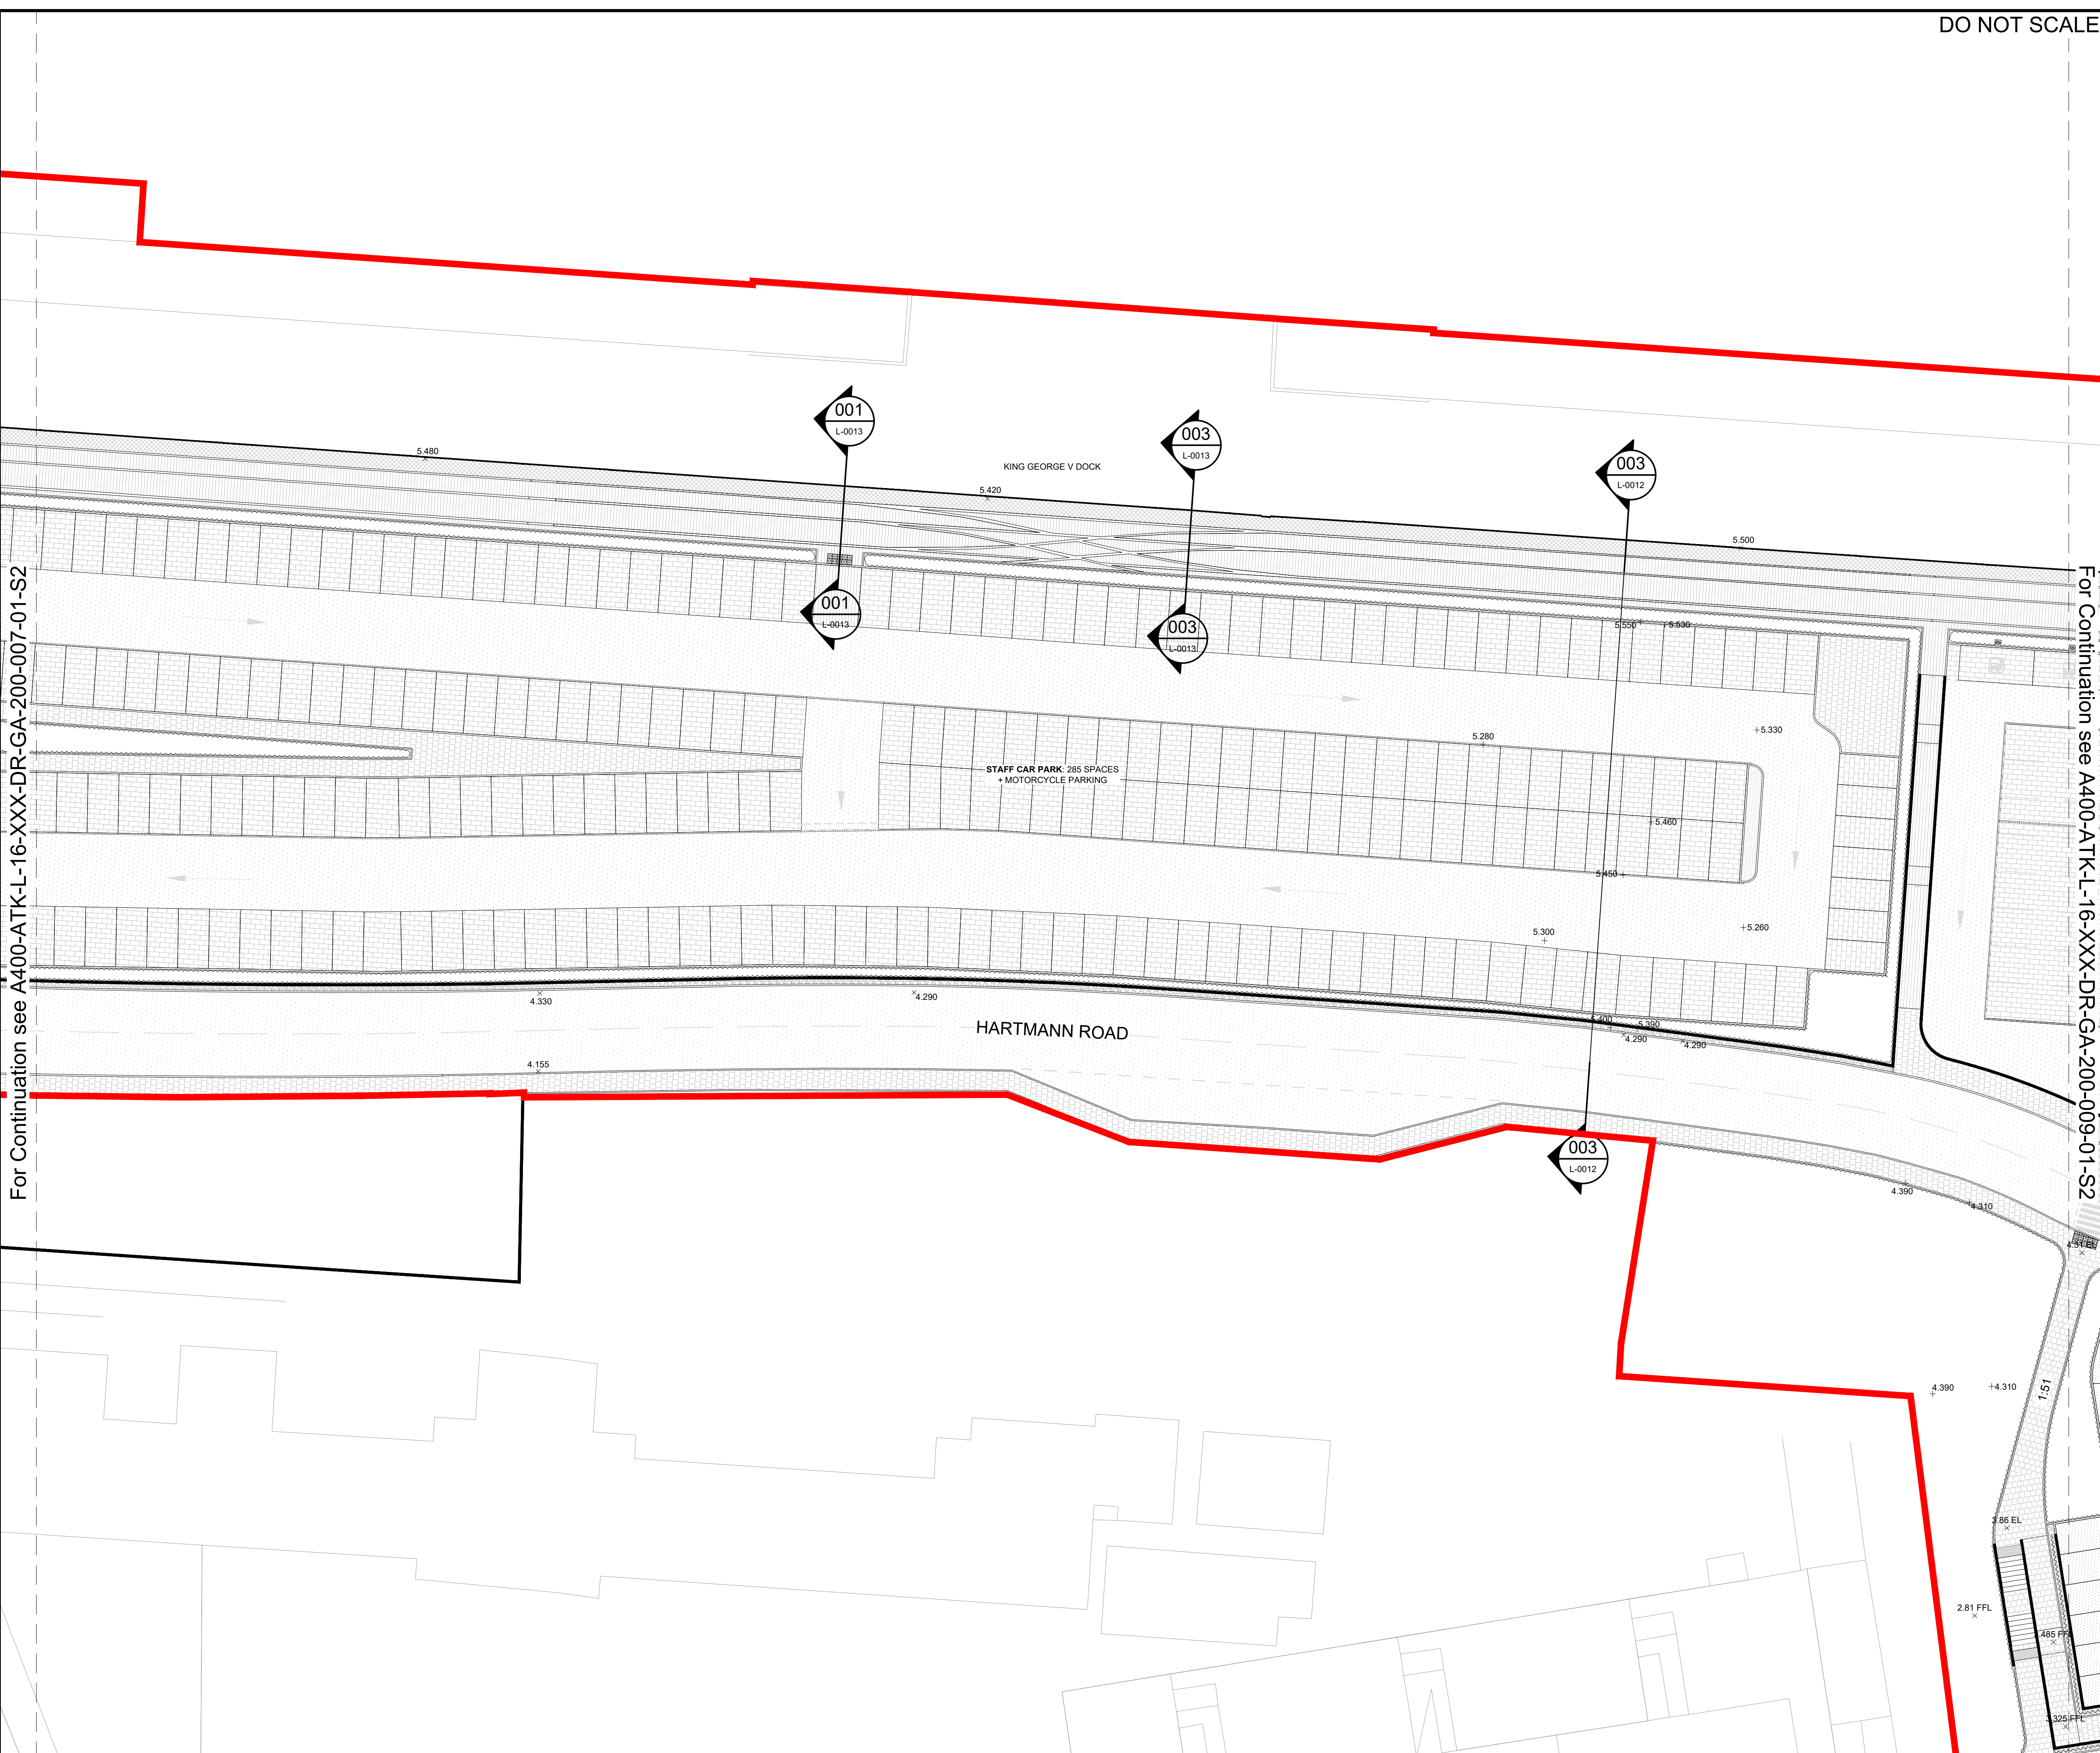

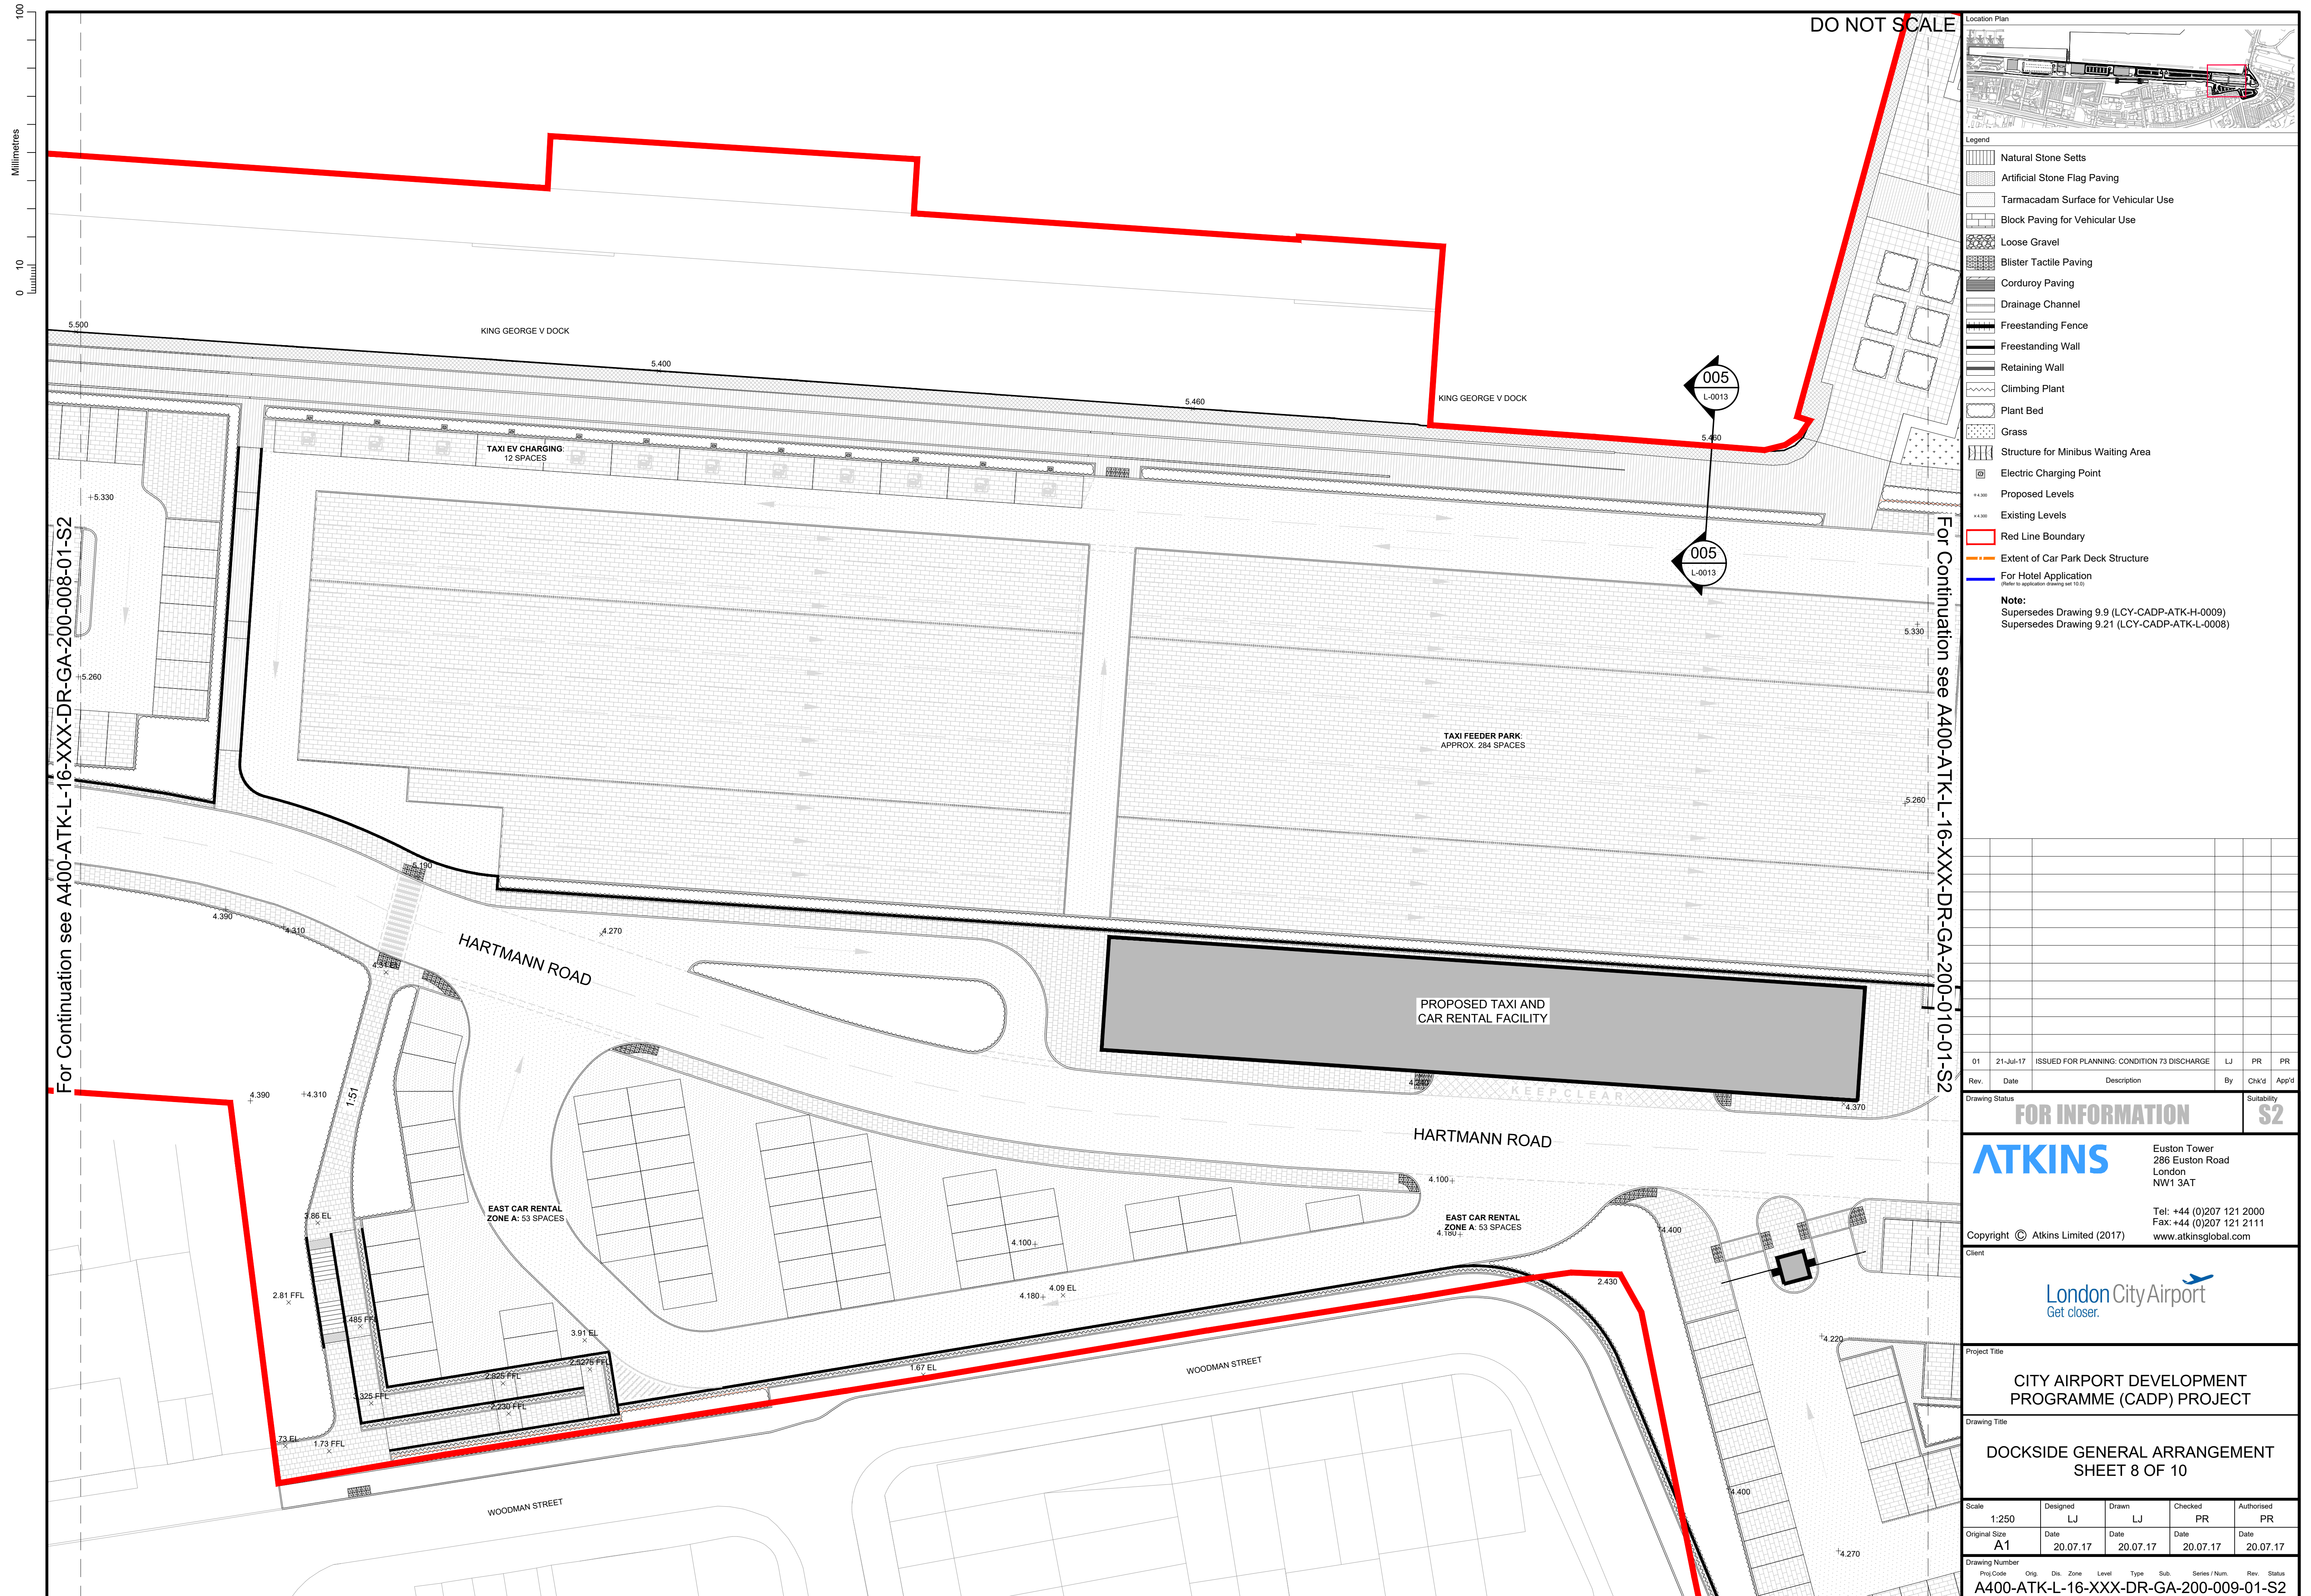

0 10 100
Millimetres

DO NOT SCALE

Location Plan

Legend

Natural Stone Setts

Artificial Stone Flag Paving

Tarmacadam Surface for Vehicular Use

Block Paving for Vehicular Use

Loose Gravel

Blister Tactile Paving

Corduroy Paving

Drainage Channel

Freestanding Fence

Freestanding Wall

Retaining Wall

Climbing Plant

Plant Bed

Grass

Structure for Minibus Waiting Area

Electric Charging Point

Proposed Levels

Existing Levels

Red Line Boundary

Extent of Car Park Deck Structure

For Hotel Application
(Refer to application drawing set 10.0)

Note:
Supersedes Drawing 9.10 (LCY-CADP-ATK-H-0010)
Supersedes Drawing 9.22 (LCY-CADP-ATK-L-0010)

01	21-Jul-17	ISSUED FOR PLANNING: CONDITION 73 DISCHARGE	LJ	PR	PR
Rev.	Date	Description	By	Chk'd	App'd

Drawing Status

FOR INFORMATION

S2

Euston Tower
286 Euston Road
London
NW1 3AT

Tel: +44 (0)207 121 2000
Fax: +44 (0)207 121 2111
www.atkinsglobal.com

Copyright © Atkins Limited (2017)

Client

Get closer.

Project Title

CITY AIRPORT DEVELOPMENT
PROGRAMME (CADP) PROJECT

Drawing Title


DOCKSIDE GENERAL ARRANGEMENT
SHEET 9 OF 10

Scale	Designed	Drawn	Checked	Authorised
1:250	LJ	LJ	PR	PR
Original Size	Date	Date	Date	Date
A1	20.07.17	20.07.17	20.07.17	20.07.17


Drawing Number	Proj Code	Orig.	Dis.	Zone	Level	Type	Sub.	Series / Num.	Rev.	Status
A400-ATK-L-16-XXX-DR-GA-200-010-01-S2										


For Continuation see A400-ATK-L-16-XXX-DR-GA-200-009-01-S2

For Continuation see A400-ATK-L-16-XXX-DR-GA-200-011-01-S2

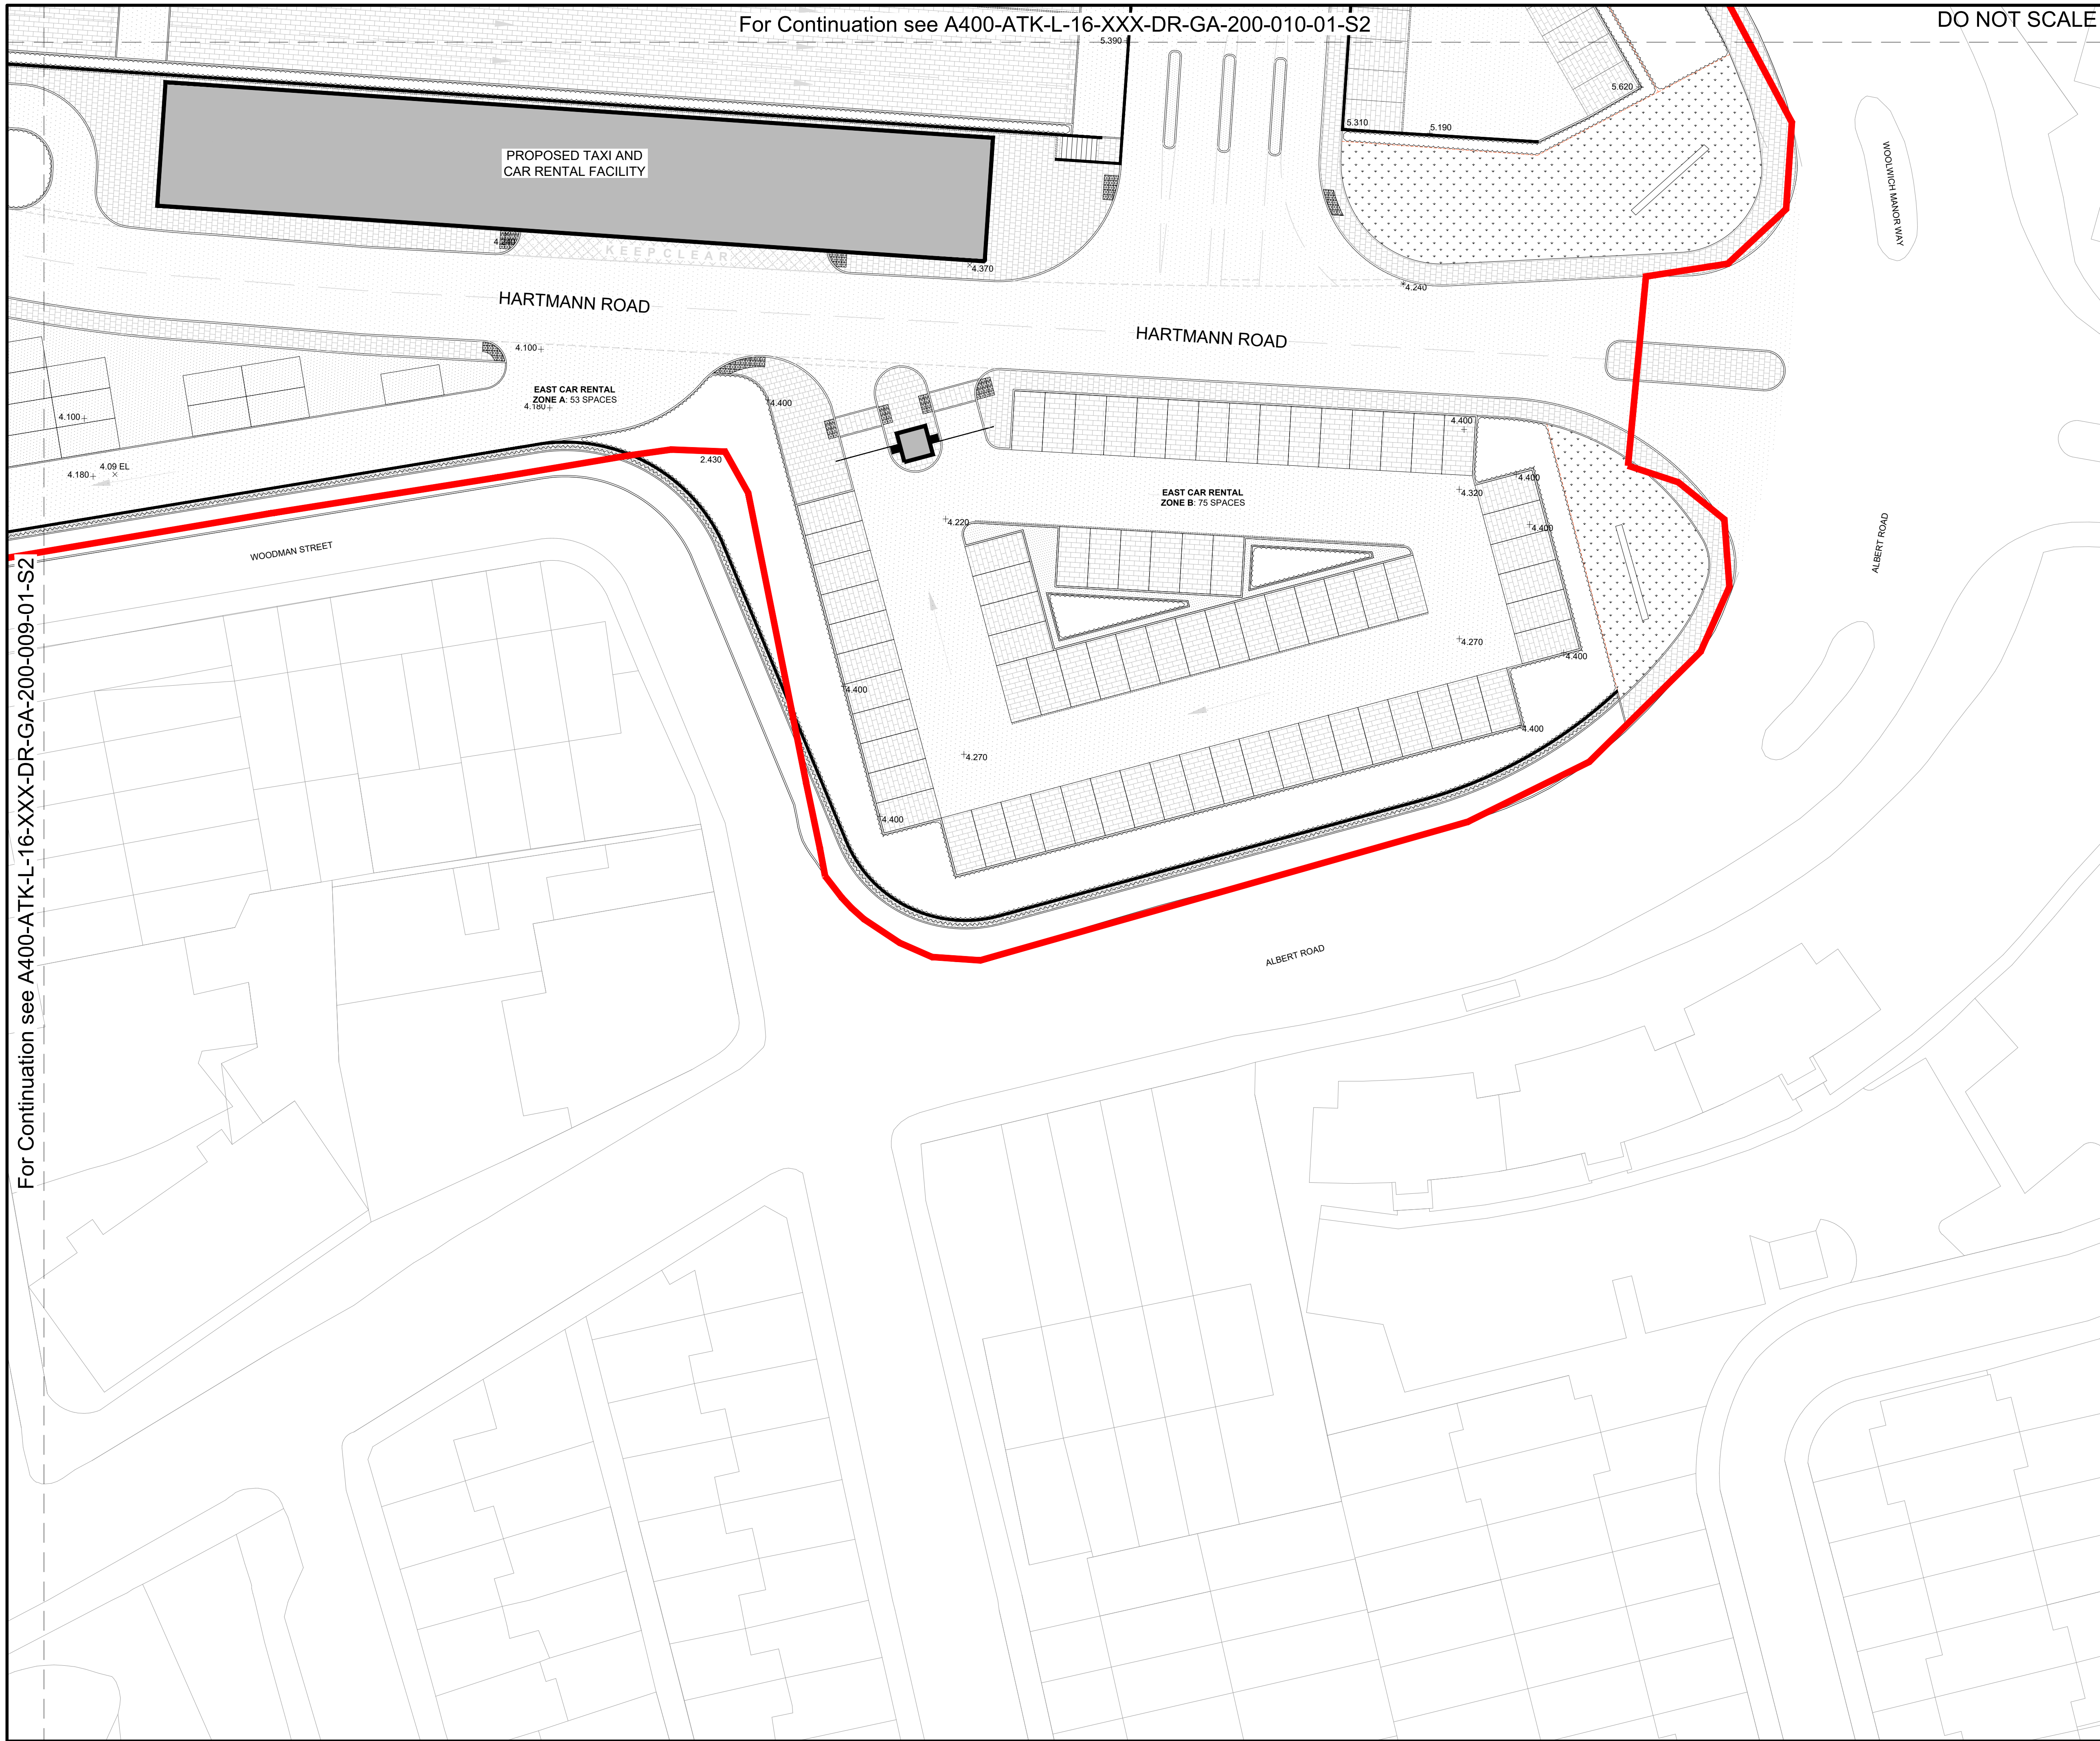


DO NOT SCALE

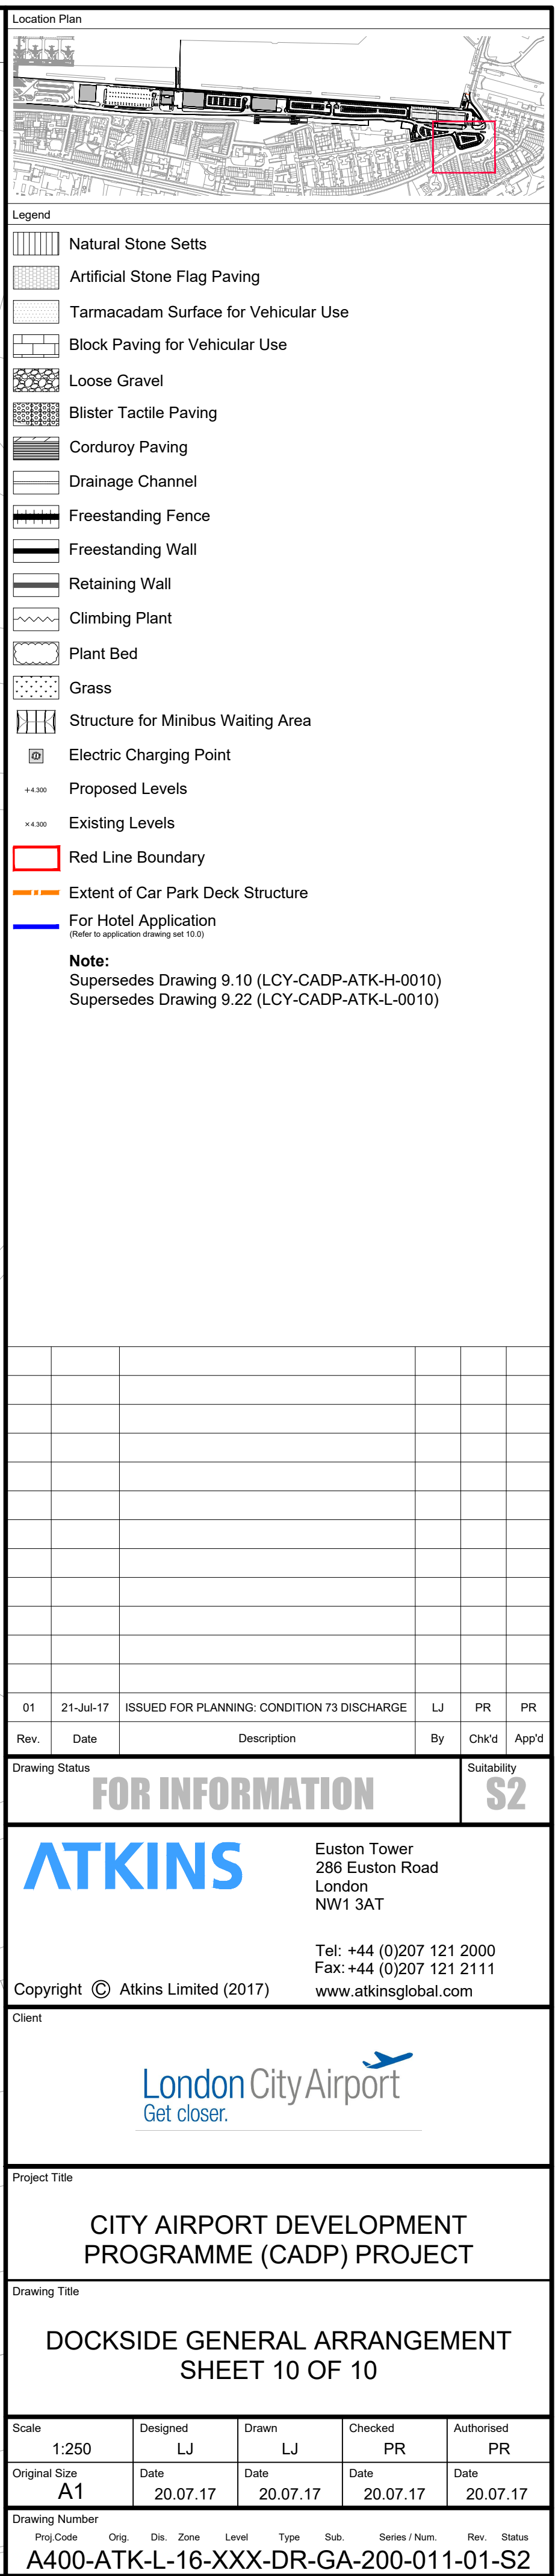


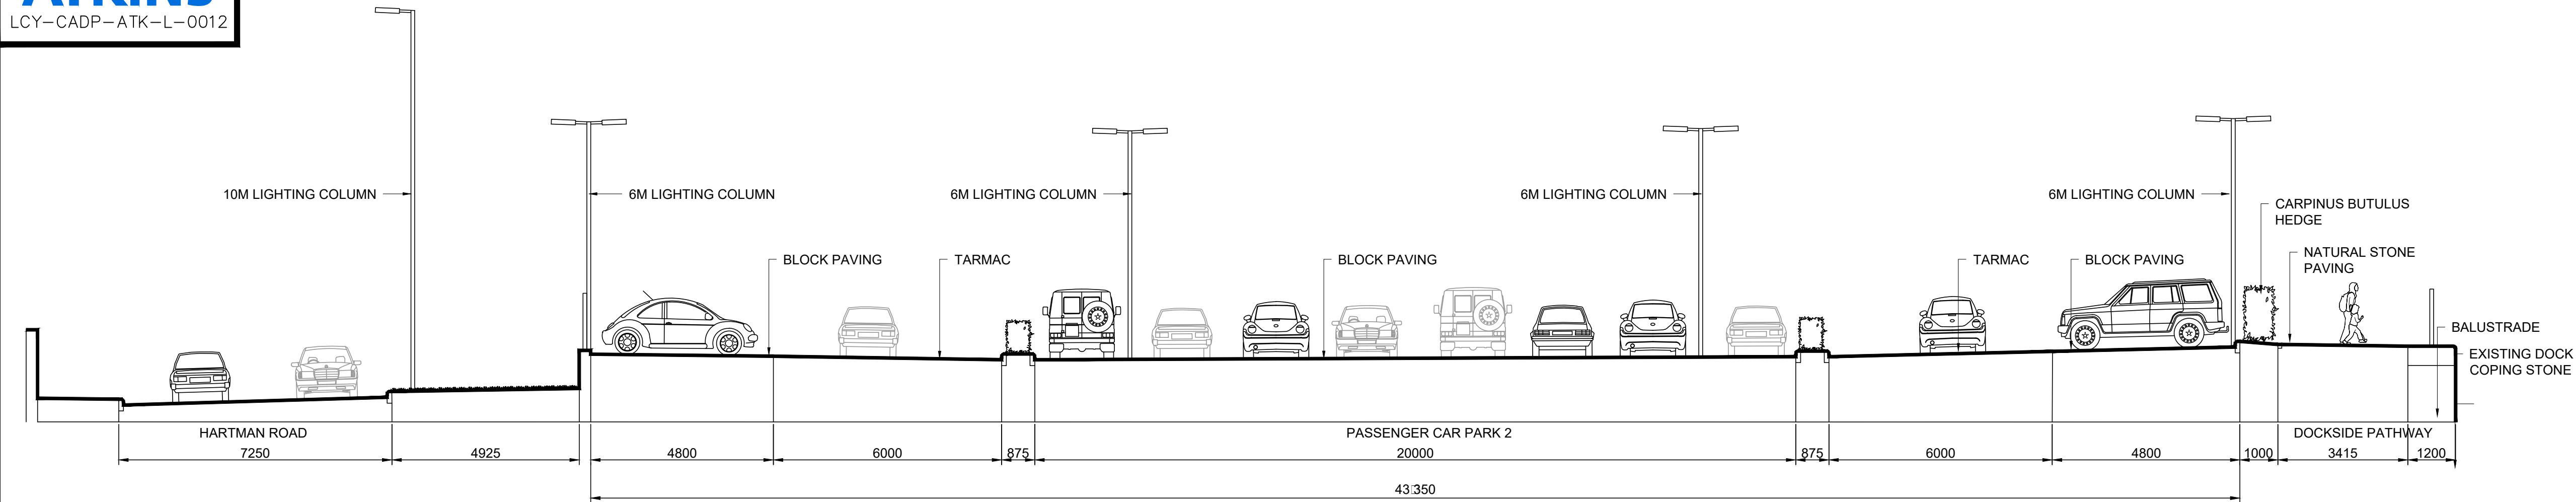

001 HARTMAN ROAD TO DOCKSIDE PATH - REFER TO A400-ATK-L-16-XXX-DR-GA-200-005-01-S2
0012 SECTION Scale 1:100

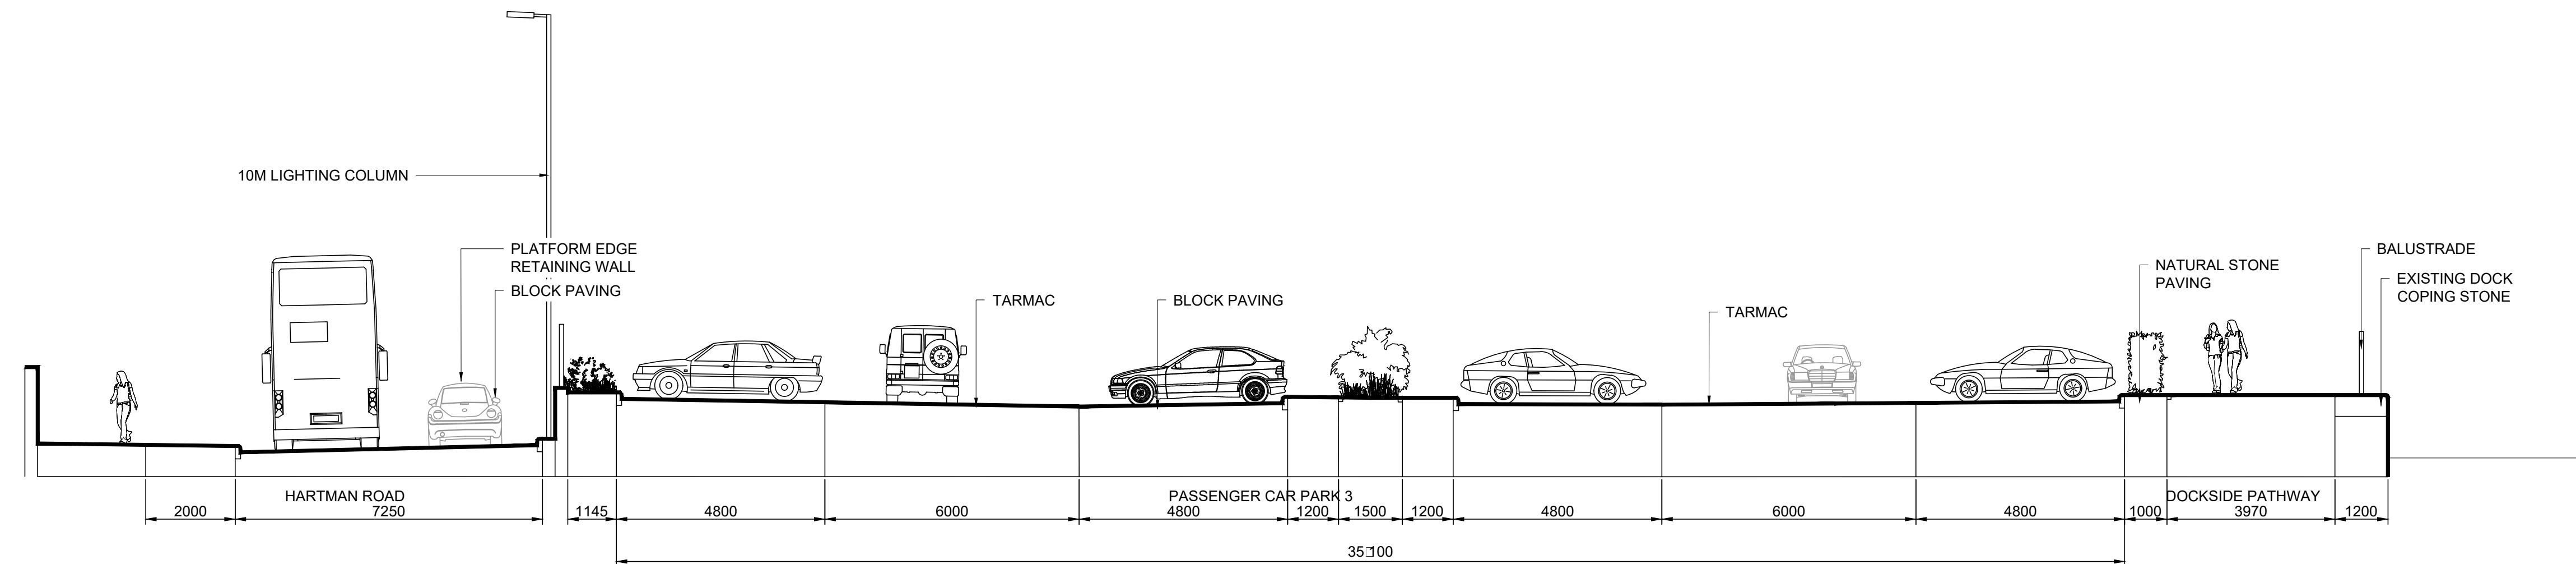

002 HARTMAN ROAD TO DOCKSIDE PATH - REFER TO A400-ATK-L-16-XXX-DR-GA-200-006-01-S2
0012 SECTION Scale 1:100

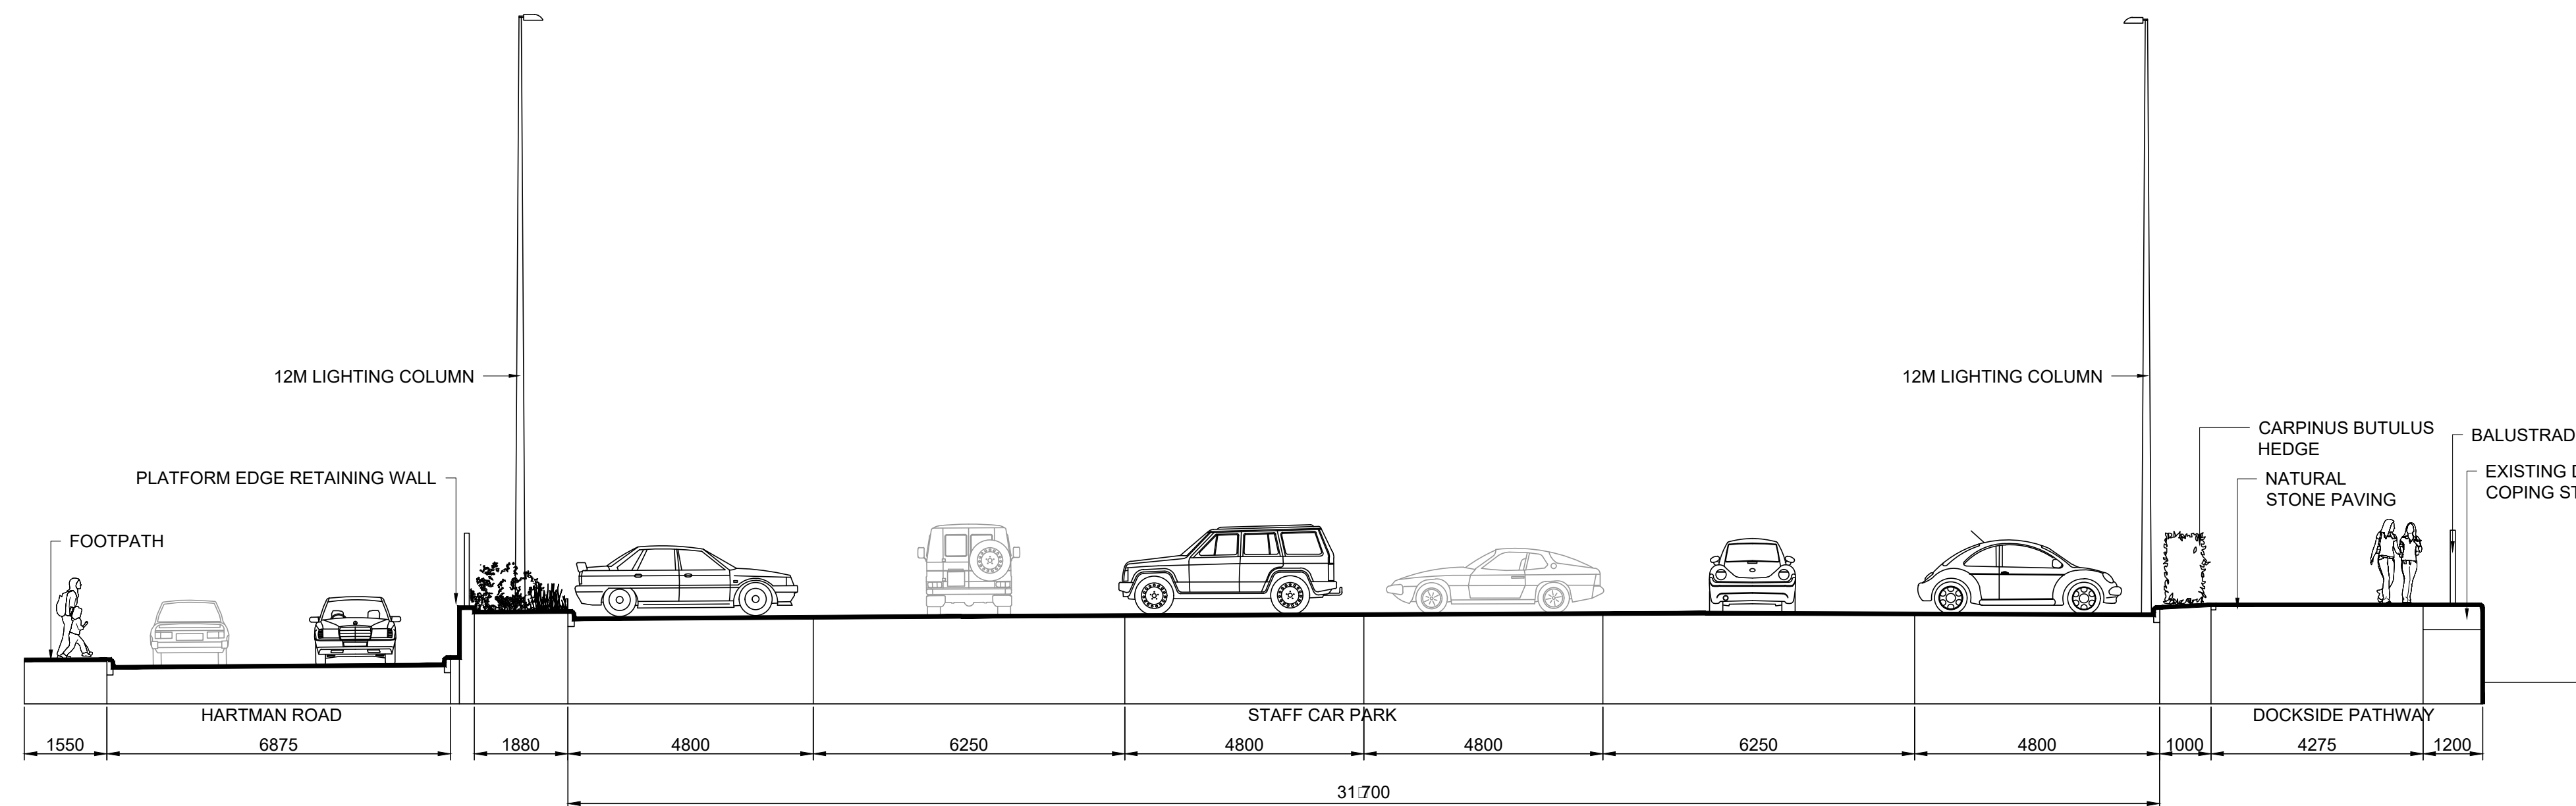

003 HARTMAN ROAD TO DOCKSIDE PATH - REFER TO A400-ATK-L-16-XXX-DR-GA-200-008-01-S2
0012 SECTION Scale 1:100

ISSUED FOR PLANNING - CONDITION 73 DIS.	B	LJ	21.07.17
ISSUED FOR PLANNING - FOR APPROVAL	A	PF	08.07.13
ISSUED FOR PLANNING - FOR APPROVAL	-	PF	02.07.13

PURPOSE OF ISSUE	Rev.	Authorised for issue	Date
------------------	------	----------------------	------

ATKINS

Atkins Ltd
Environmental Planning

Euston Tower
285 Euston Road
London
NW1 3AT



CLIENT

LONDON CITY AIRPORT 
Get closer.

PROJECT


CITY AIRPORT DEVELOPMENT PROGRAMME

DRAWING TITLE


9.25 DOCKSIDE INDICATIVE SECTIONS

SCALES	DRAWN	CHECKED	COORD CHECK
1:100 □ A1	KA	PR	
DATE	DATE	DATE	
02.07.13	02.07.13		
0	SHEET	PLOT DATE	
	A1		


DRAWING NO	REV
LCY-CADP-ATK-L-0012	B

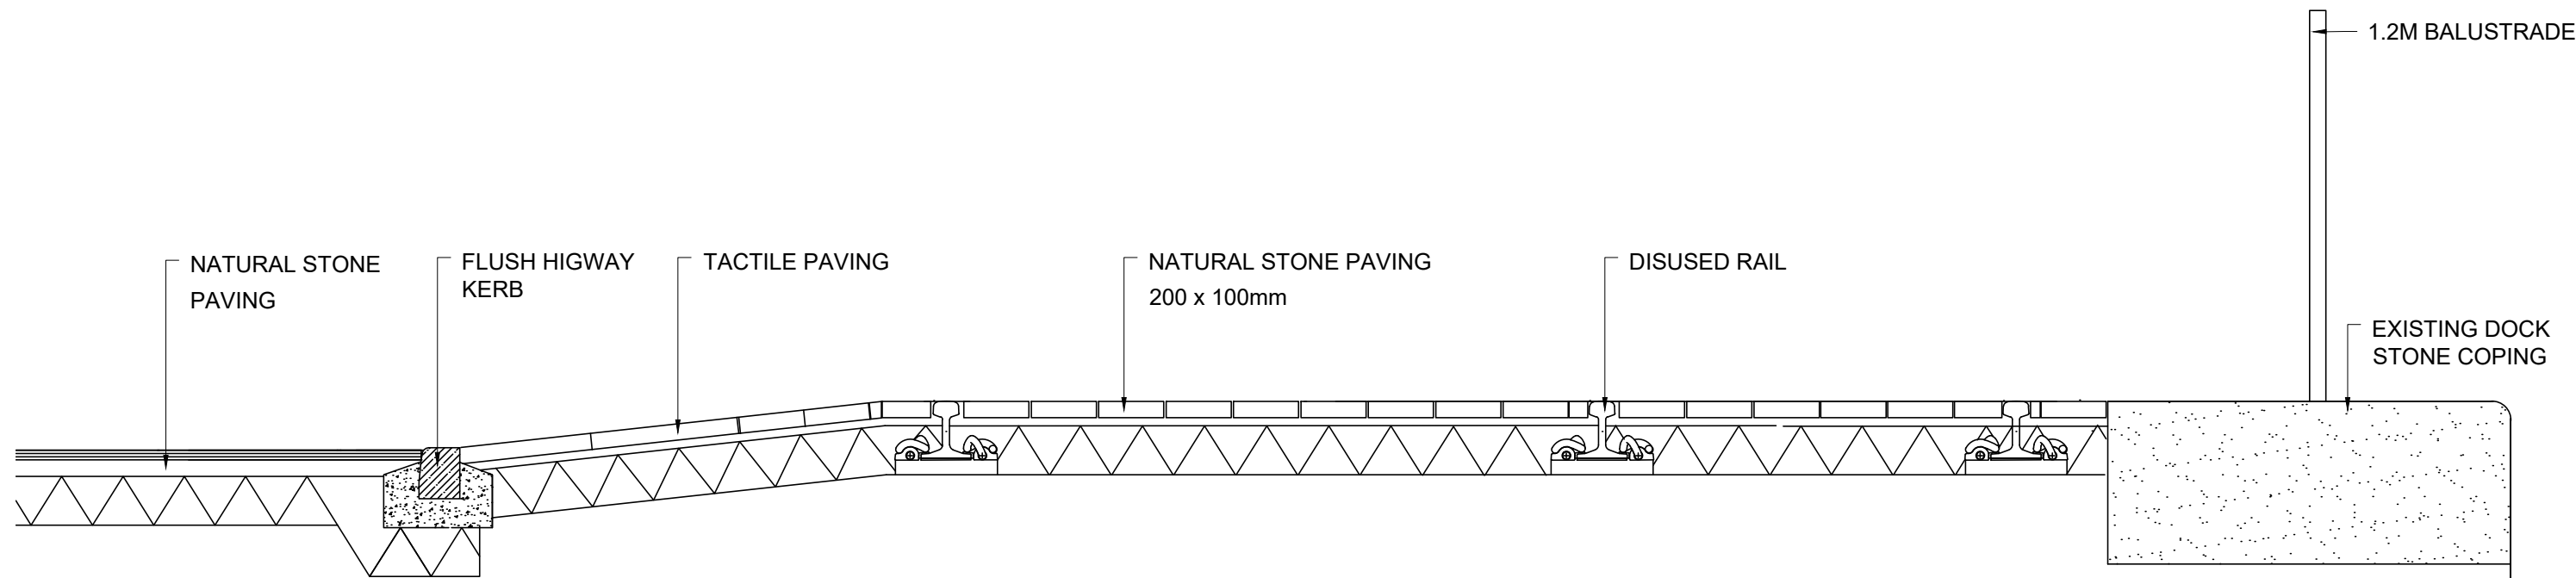


001 DOCK SIDE PATH - REFER TO A400-ATK-L-16-XXX-DR-GA-200-008-01-S2 FOR LOCATION
0013 CROSS SECTION - ACCESSABLE ACCESS TO STAFF CAR PARK Scale 1:50

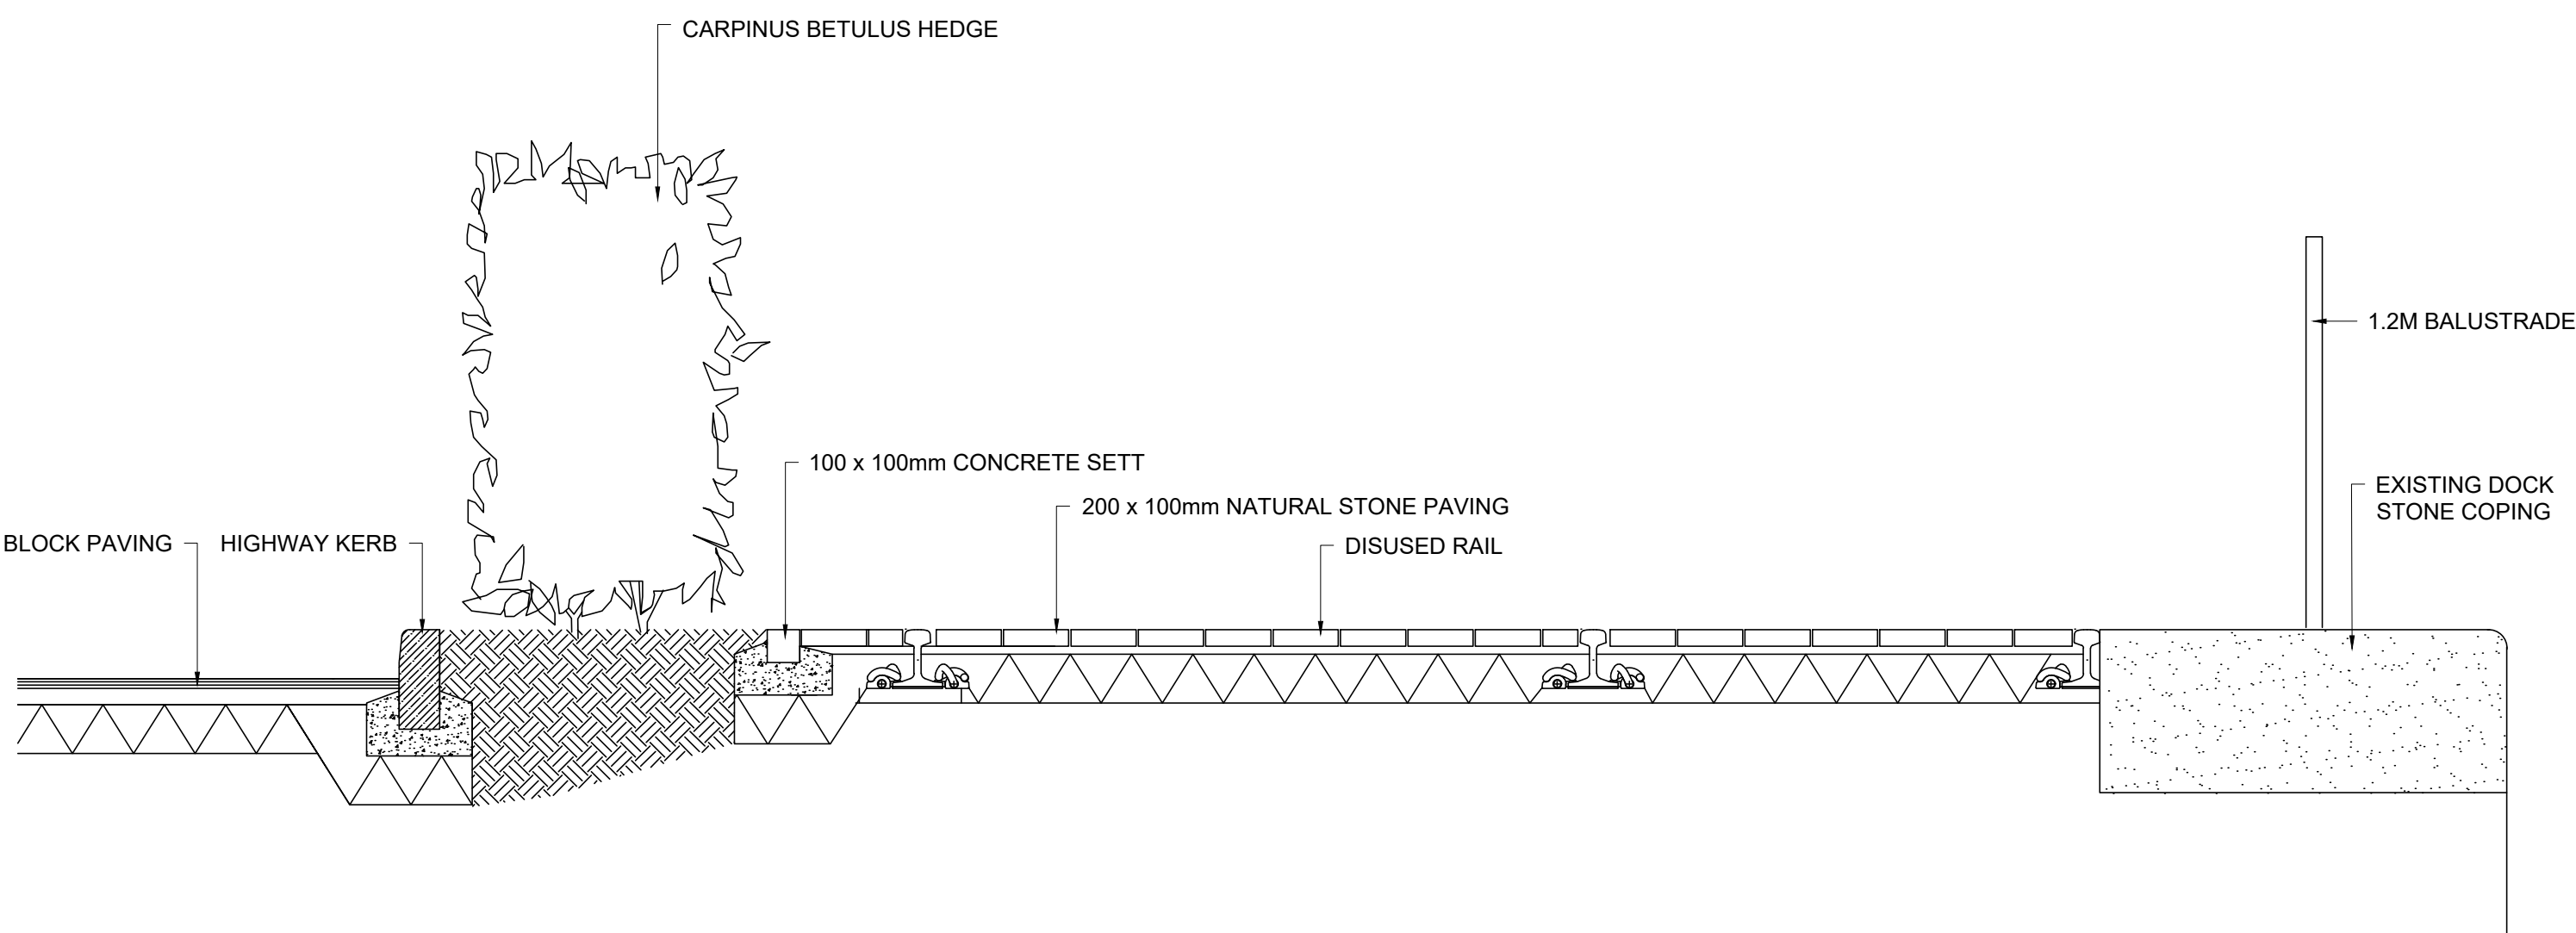


003 DOCK SIDE PATH - REFER TO A400-ATK-L-16-XXX-DR-GA-200-008-01-S2 FOR LOCATION
0013 CROSS SECTION OF DOCKSIDE PATH - STAFF CAR PARK Scale 1:50

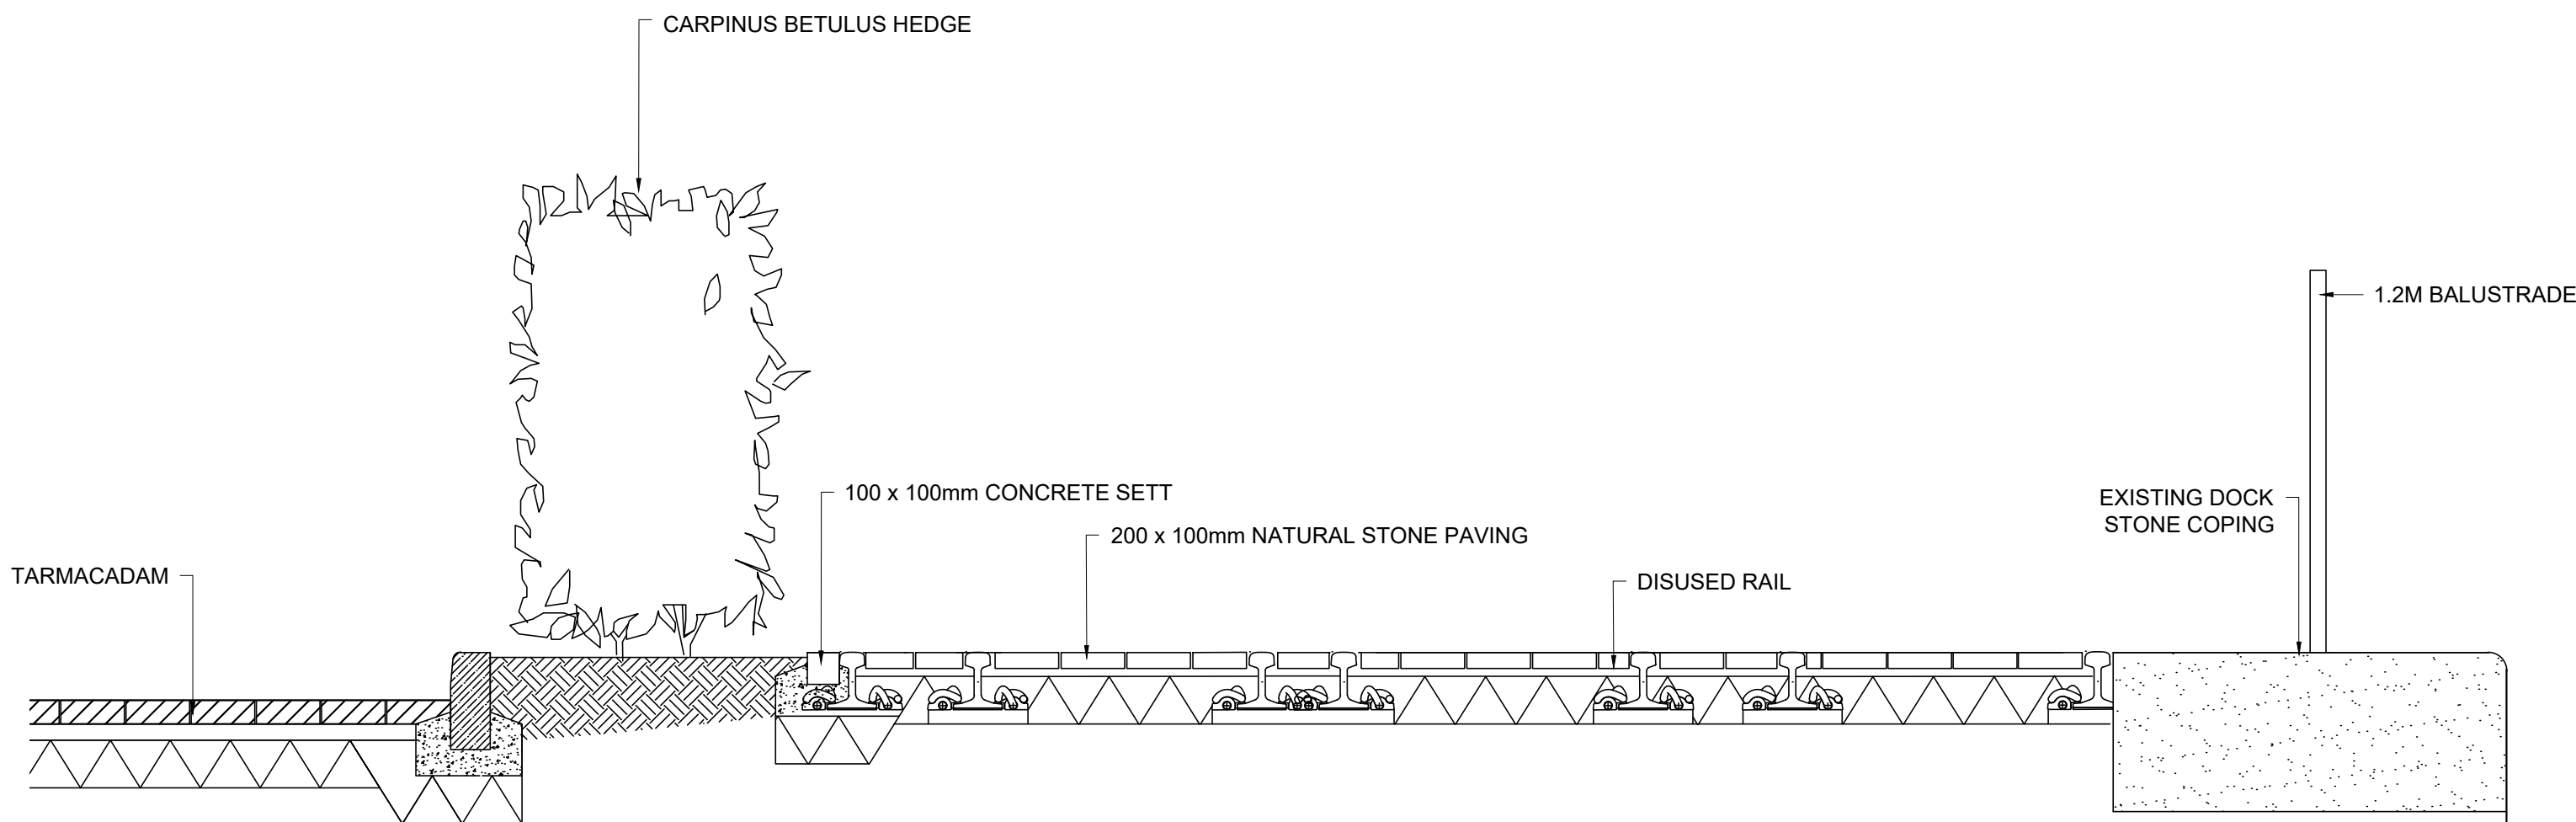


005 DOCK SIDE PATH - REFER TO A400-ATK-L-16-XXX-DR-GA-200-008-01-S2 FOR LOCATION
0013 CROSS SECTION OF DOCK PATH - TAXI FEEDER PARK Scale 1:50

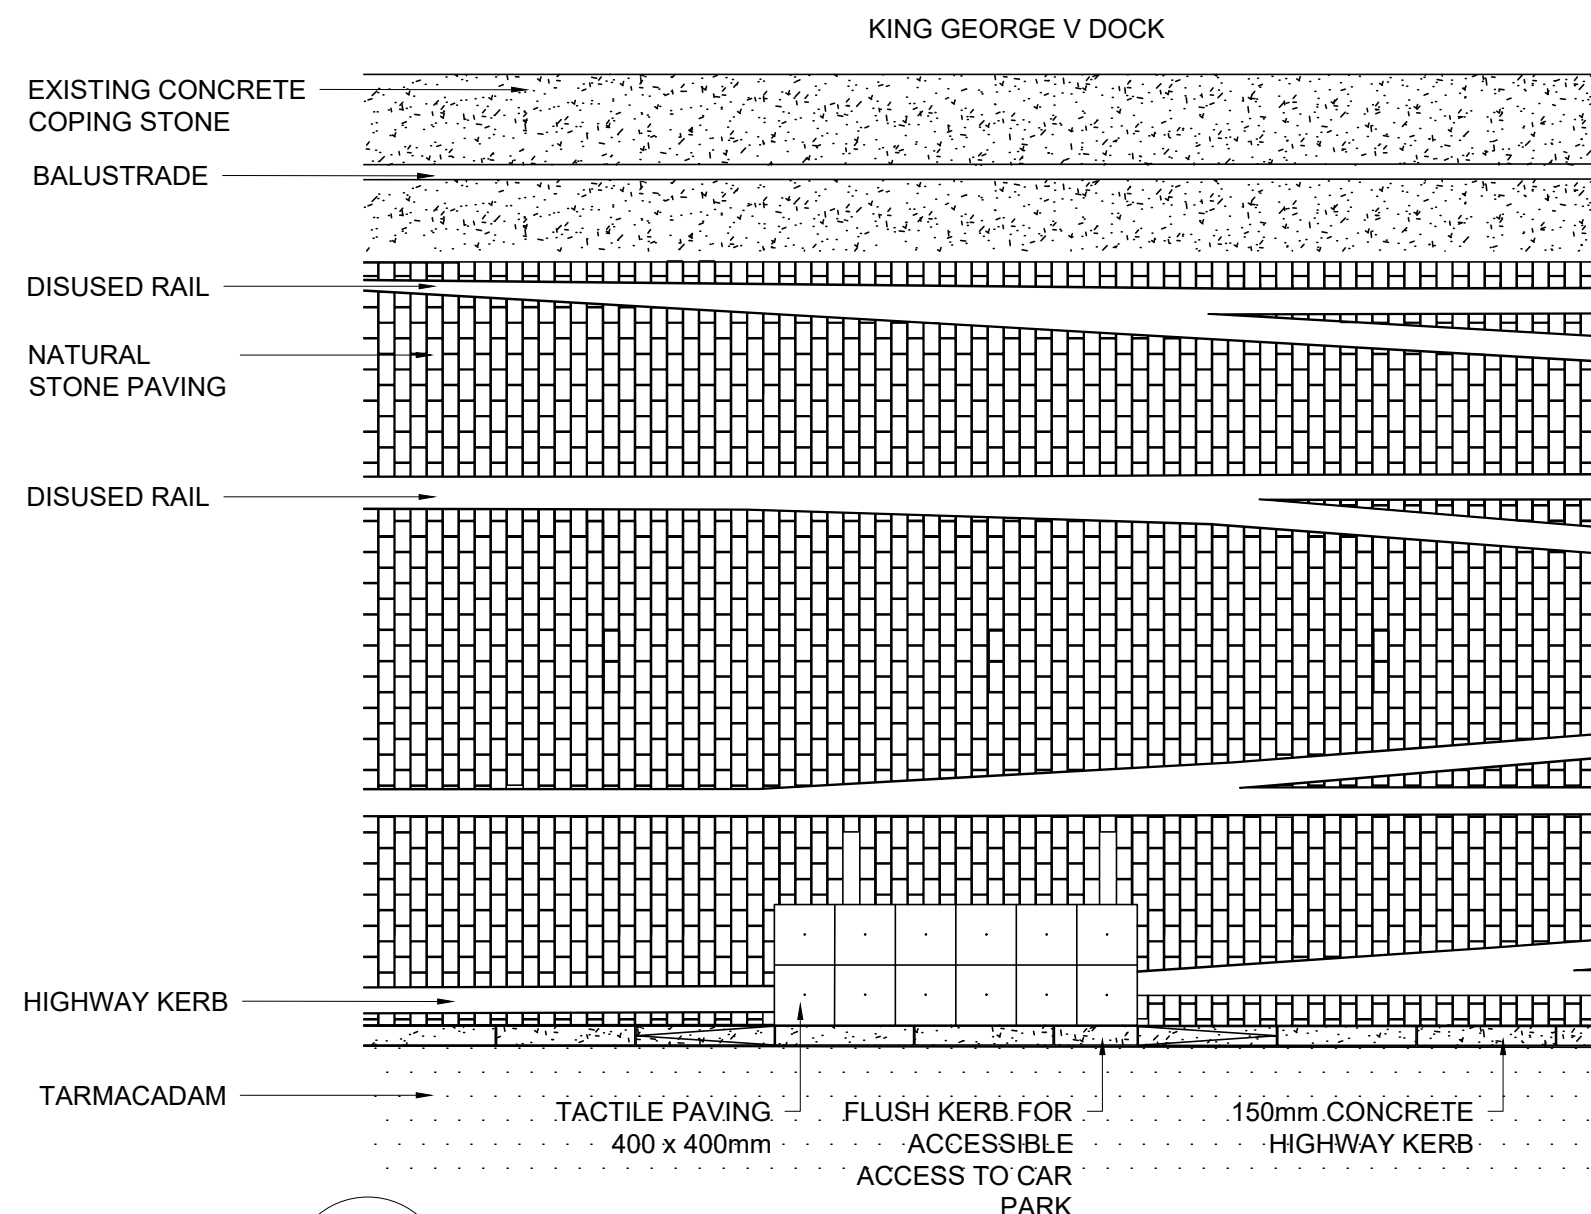

002 DOCK SIDE PATH - REFER TO A400-ATK-L-16-XXX-DR-GA-200-008-01-S2 FOR LOCATION
0013 PLAN OF DOCK PATH AND CAR PARK Scale 1:100

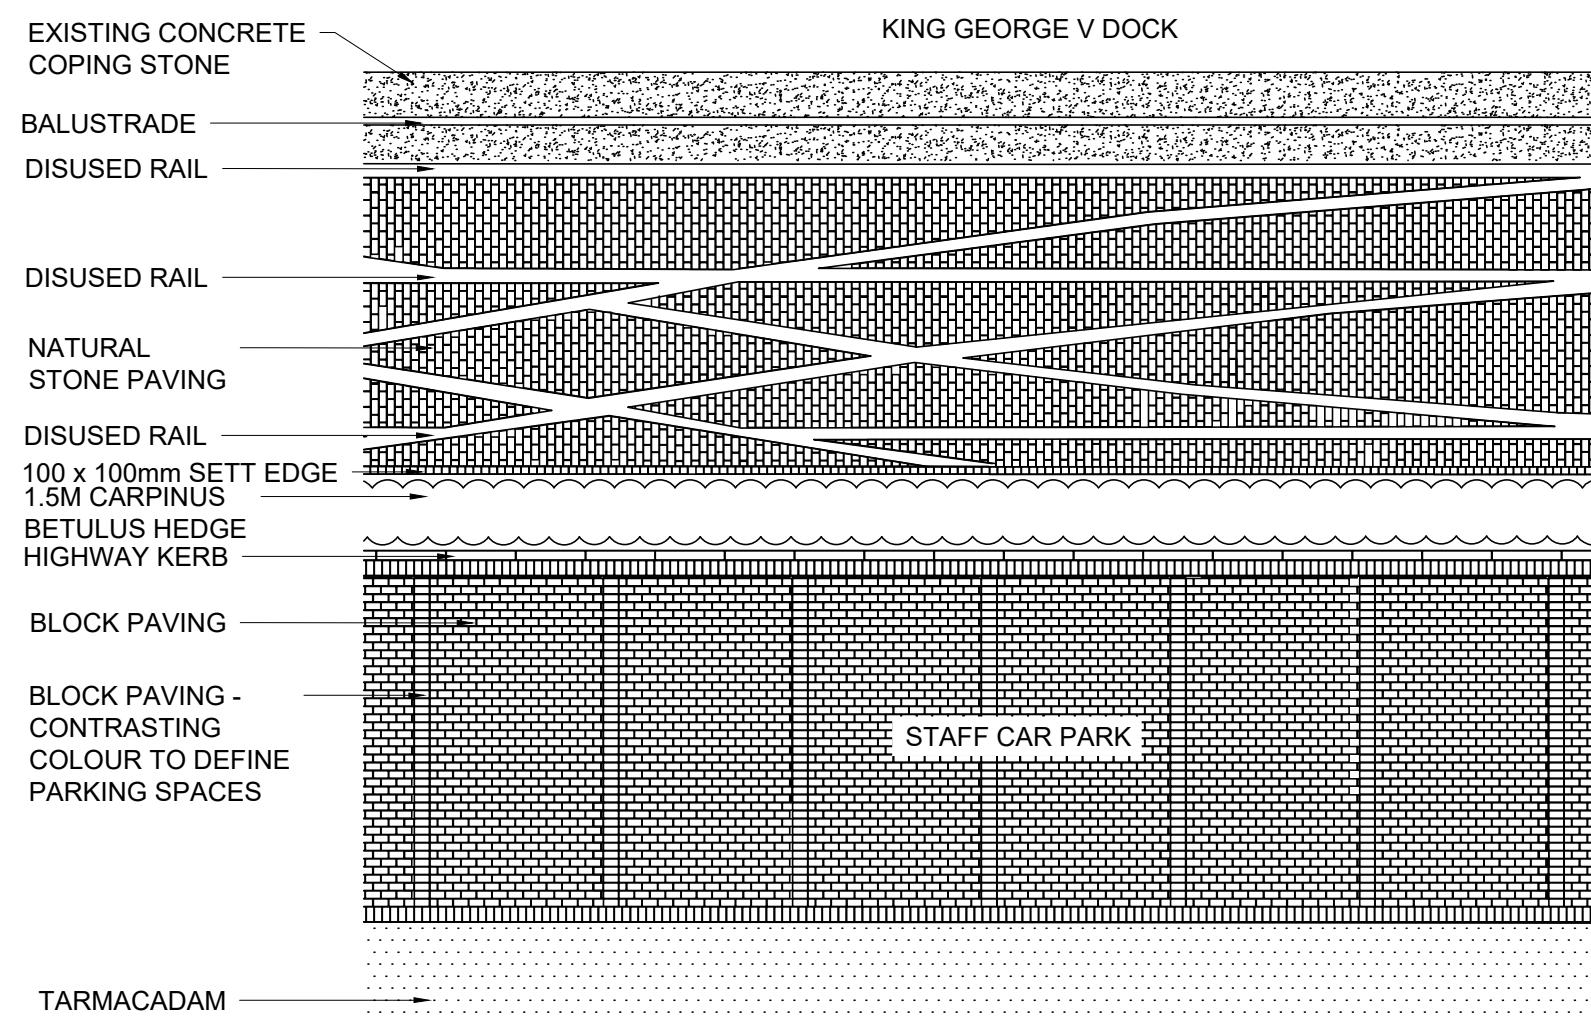

004 DOCK SIDE PATH - REFER TO A400-ATK-L-16-XXX-DR-GA-200-008-01-S2 FOR LOCATION
0013 PLAN OF DOCK PATH AND STAFF CAR PARK Scale 1:100

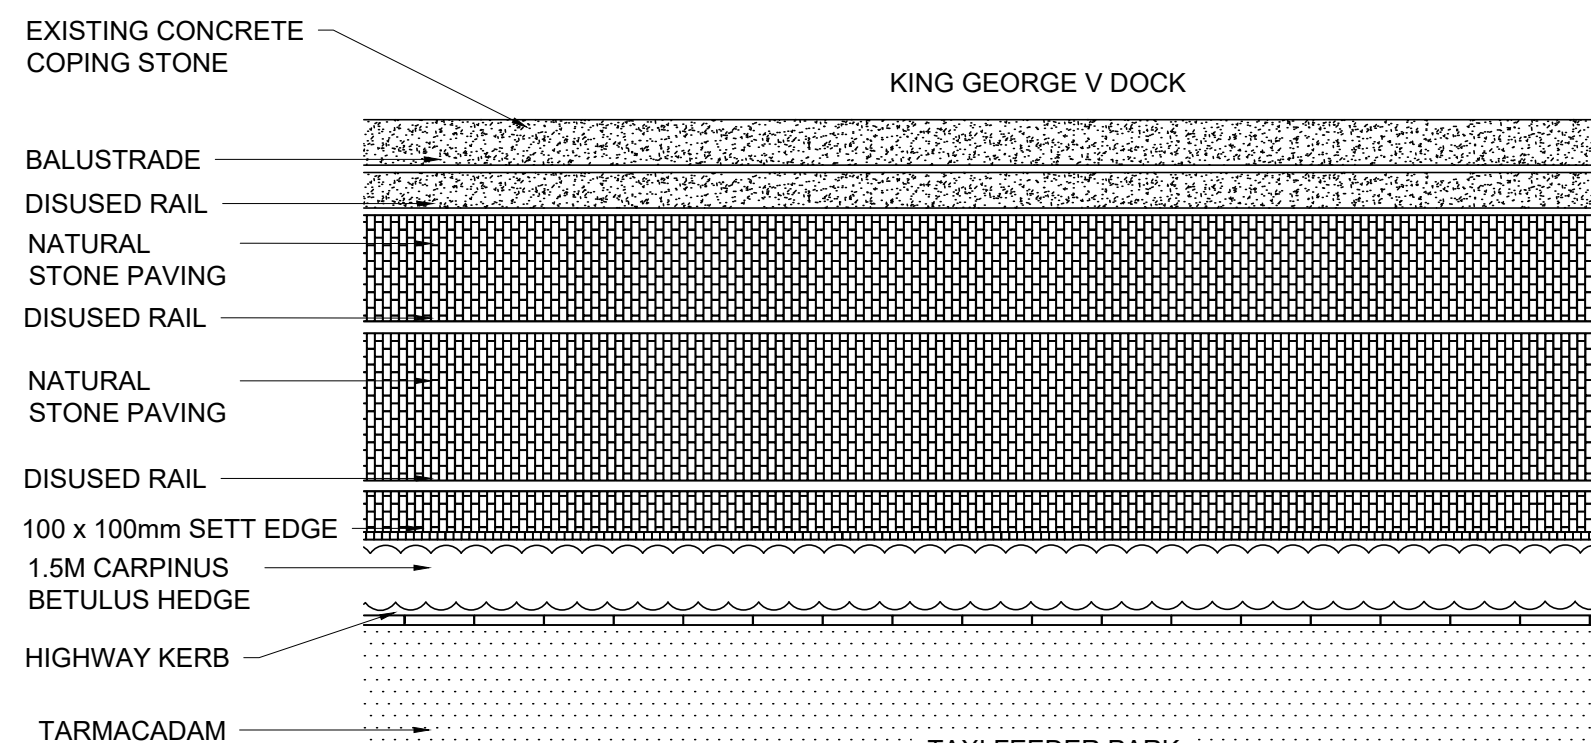

006 DOCK SIDE PATH - REFER TO A400-ATK-L-16-XXX-DR-GA-200-009-01-S2 FOR LOCATION
0013 PLAN OF DOCK PATH SHOWING DISUSED RAIL TRACKS Scale 1:100

ISSUED FOR PLANNING - CONDITION 73 DIS.	B	LJ	21.07.17
ISSUED FOR PLANNING - FOR APPROVAL	A	PF	08.07.13
ISSUED FOR PLANNING - FOR APPROVAL	-	PF	02.07.13

PURPOSE OF ISSUE	Rev.	Authorised for issue	Date
------------------	------	----------------------	------

ATKINS

Atkins Ltd
Environmental Planning
Euston Tower
285 Euston Road
London
NW1 3AT

Tel +44 (0)20 7121 2000
Fax +44 (0)20 7121 2333

CLIENT

LONDON CITY AIRPORT 
Get closer.

PROJECT

CITY AIRPORT DEVELOPMENT PROGRAMME

DRAWING TITLE

9.26 DOCKSIDE PATH INDICATIVE DETAILS

SCALES	DRAWN	CHECKED	COORD CHECK
1: 50 / 100 □ A1	KA	PR	
	DATE 02.07.13	DATE 02.07.13	DATE 02.07.13
0		SHEET A1	PLOT DATE

DRAWING NO

LCY-CADP-ATK-L-0013

REV

B