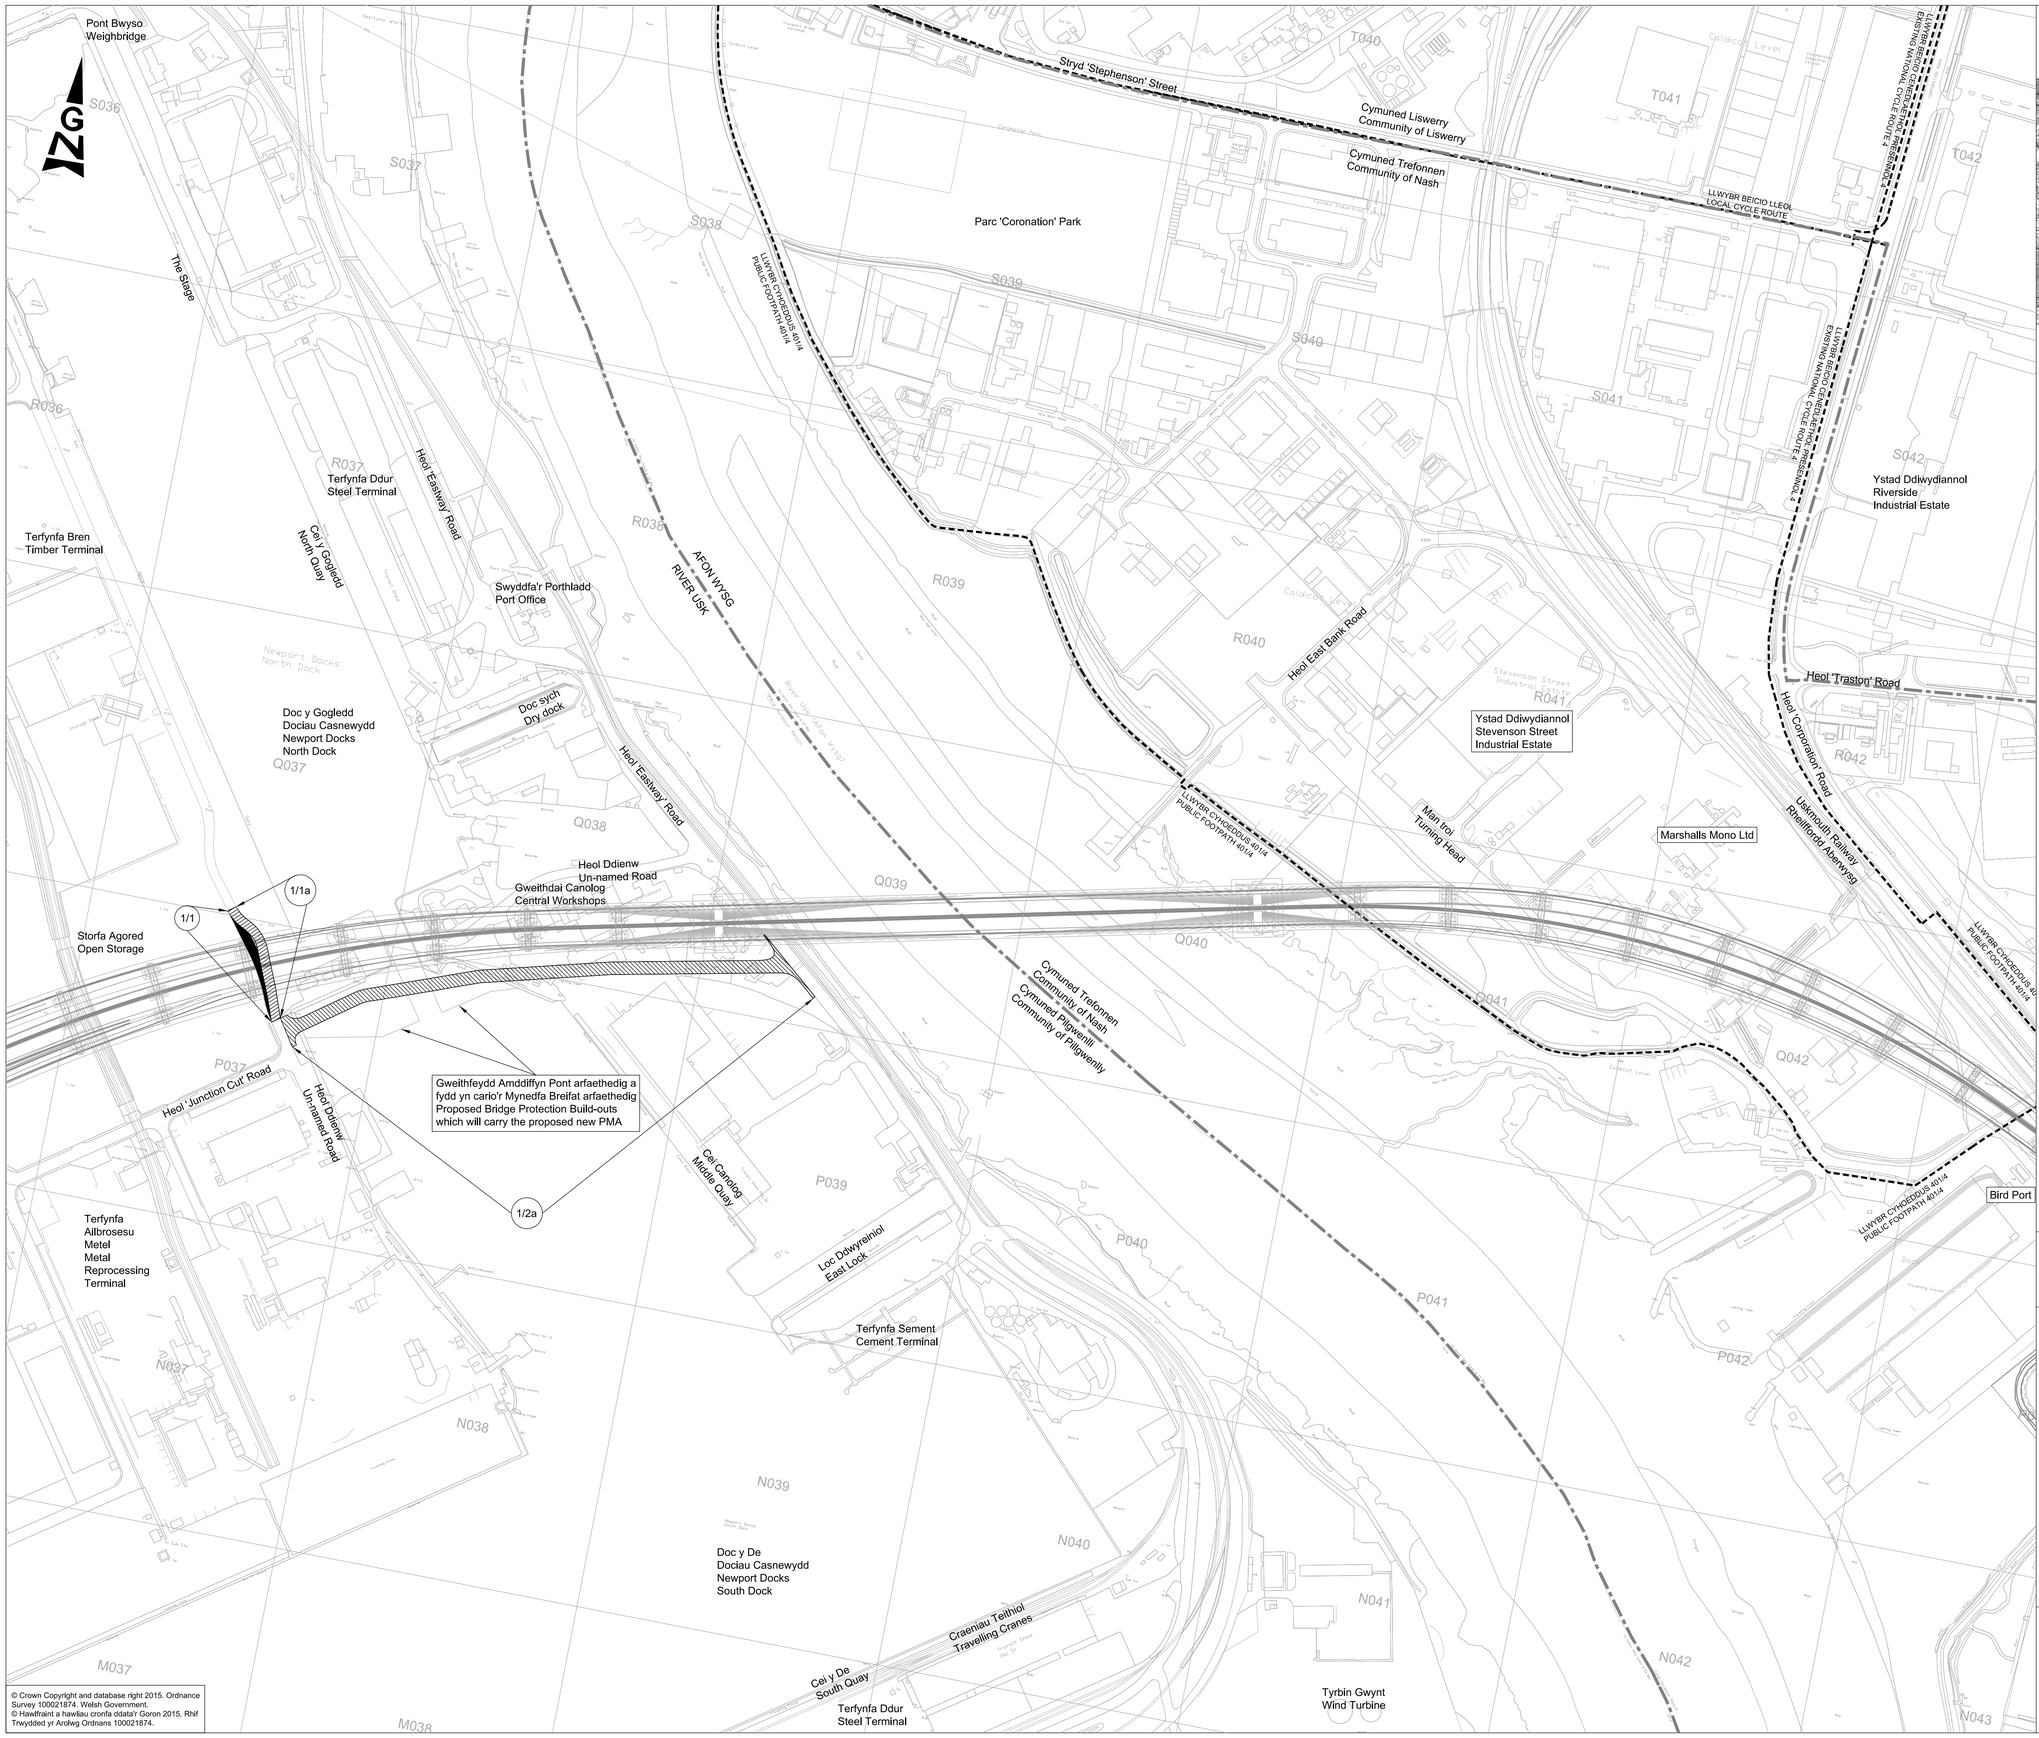

© Crown Copyright and database right 2015. Ordnance Survey 100021874. Welsh Government.
© Hawlfraint a hawliau cronfa ddata'r Goron 2015. Rhif Trwydded yr Arolwg Ordnans 100021874.

CYNLLUN O'R LLEOLIAD
LOCATION PLAN

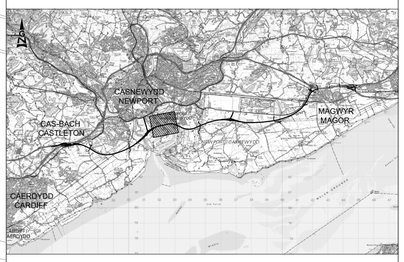

NODIADAU ER GWYBODAETH:
NOTES FOR INFORMATION:

FFIN CYNGOR TREF A CHYMUNED
TOWN AND COMMUNITY COUNCIL BOUNDARY

FFIN Y FFORDD ARBENNIG/GEFNFFORDD
SPECIAL ROAD/TRUNK ROAD BOUNDARY

FFORDD GYHOEDDUS
PUBLIC RIGHT OF WAY

C001 RHIFAU TIR CAEEDIG PENODOL I'R CYNLLUN
ENCLOSURE NUMBERS SPECIFIC TO THE SCHEME

FFIN SIROL
COUNTY BOUNDARY

LLWYBR Y DRAFFORDD NEWYDD:
ROUTE OF NEW MOTORWAY:

LWYR Y DRAFFPRDD
NEWYDD AR DRAPHONT

ROUTE OF NEW MOTORWAY
ROAD ON VIADUCT

ALLWEDD:
KEY:

MYNEDFA BREIFAT NEWYDD
NEW PRIVATE MEANS OF ACCESS

MYNEDFA BREIFAT I'W CHAU
PRIVATE MEANS OF ACCESS TO BE STOPPED UP

GRADDFA / SCALE 1:2500

0 50 100 150 200

METRAU / METRES

GORCHYMYN ATODOL TRAFFORDD YR M4 (CYFFORDD 23 (MAN I'R DWYRAIN O FAGWYR) I FAN I'R GORLLEWIN O GYFFORDD 29 (CAS-BACH) A FFYRDD CYSYLLTU) A THRAFFORDD YR M48 (FFORDD GYSYLLTU CYFFORDD 23 (MAN I'R DWYRAIN O FAGWYR)) A CHEFNFFORDD LLUNDAIN I ABERGWAUN (MAN I'R DWYRAIN O FAGWYR I GAS-BACH) (FFYRDD YMYL) (ATODOL) 201 -

THE M4 MOTORWAY (JUNCTION 23 (EAST OF MAGOR) TO WEST OF JUNCTION 29 (CASTLETON) AND CONNECTING ROADS) AND THE M48 MOTORWAY (JUNCTION 23 (EAST OF MAGOR) CONNECTING ROAD) AND THE LONDON TO FISHGUARD TRUNK ROAD (EAST OF MAGOR TO CASTLETON) (SUPPLEMENTARY) (SIDE ROADS) ORDER 201-

CYNLLUN O'R SAFLE
SITE PLAN