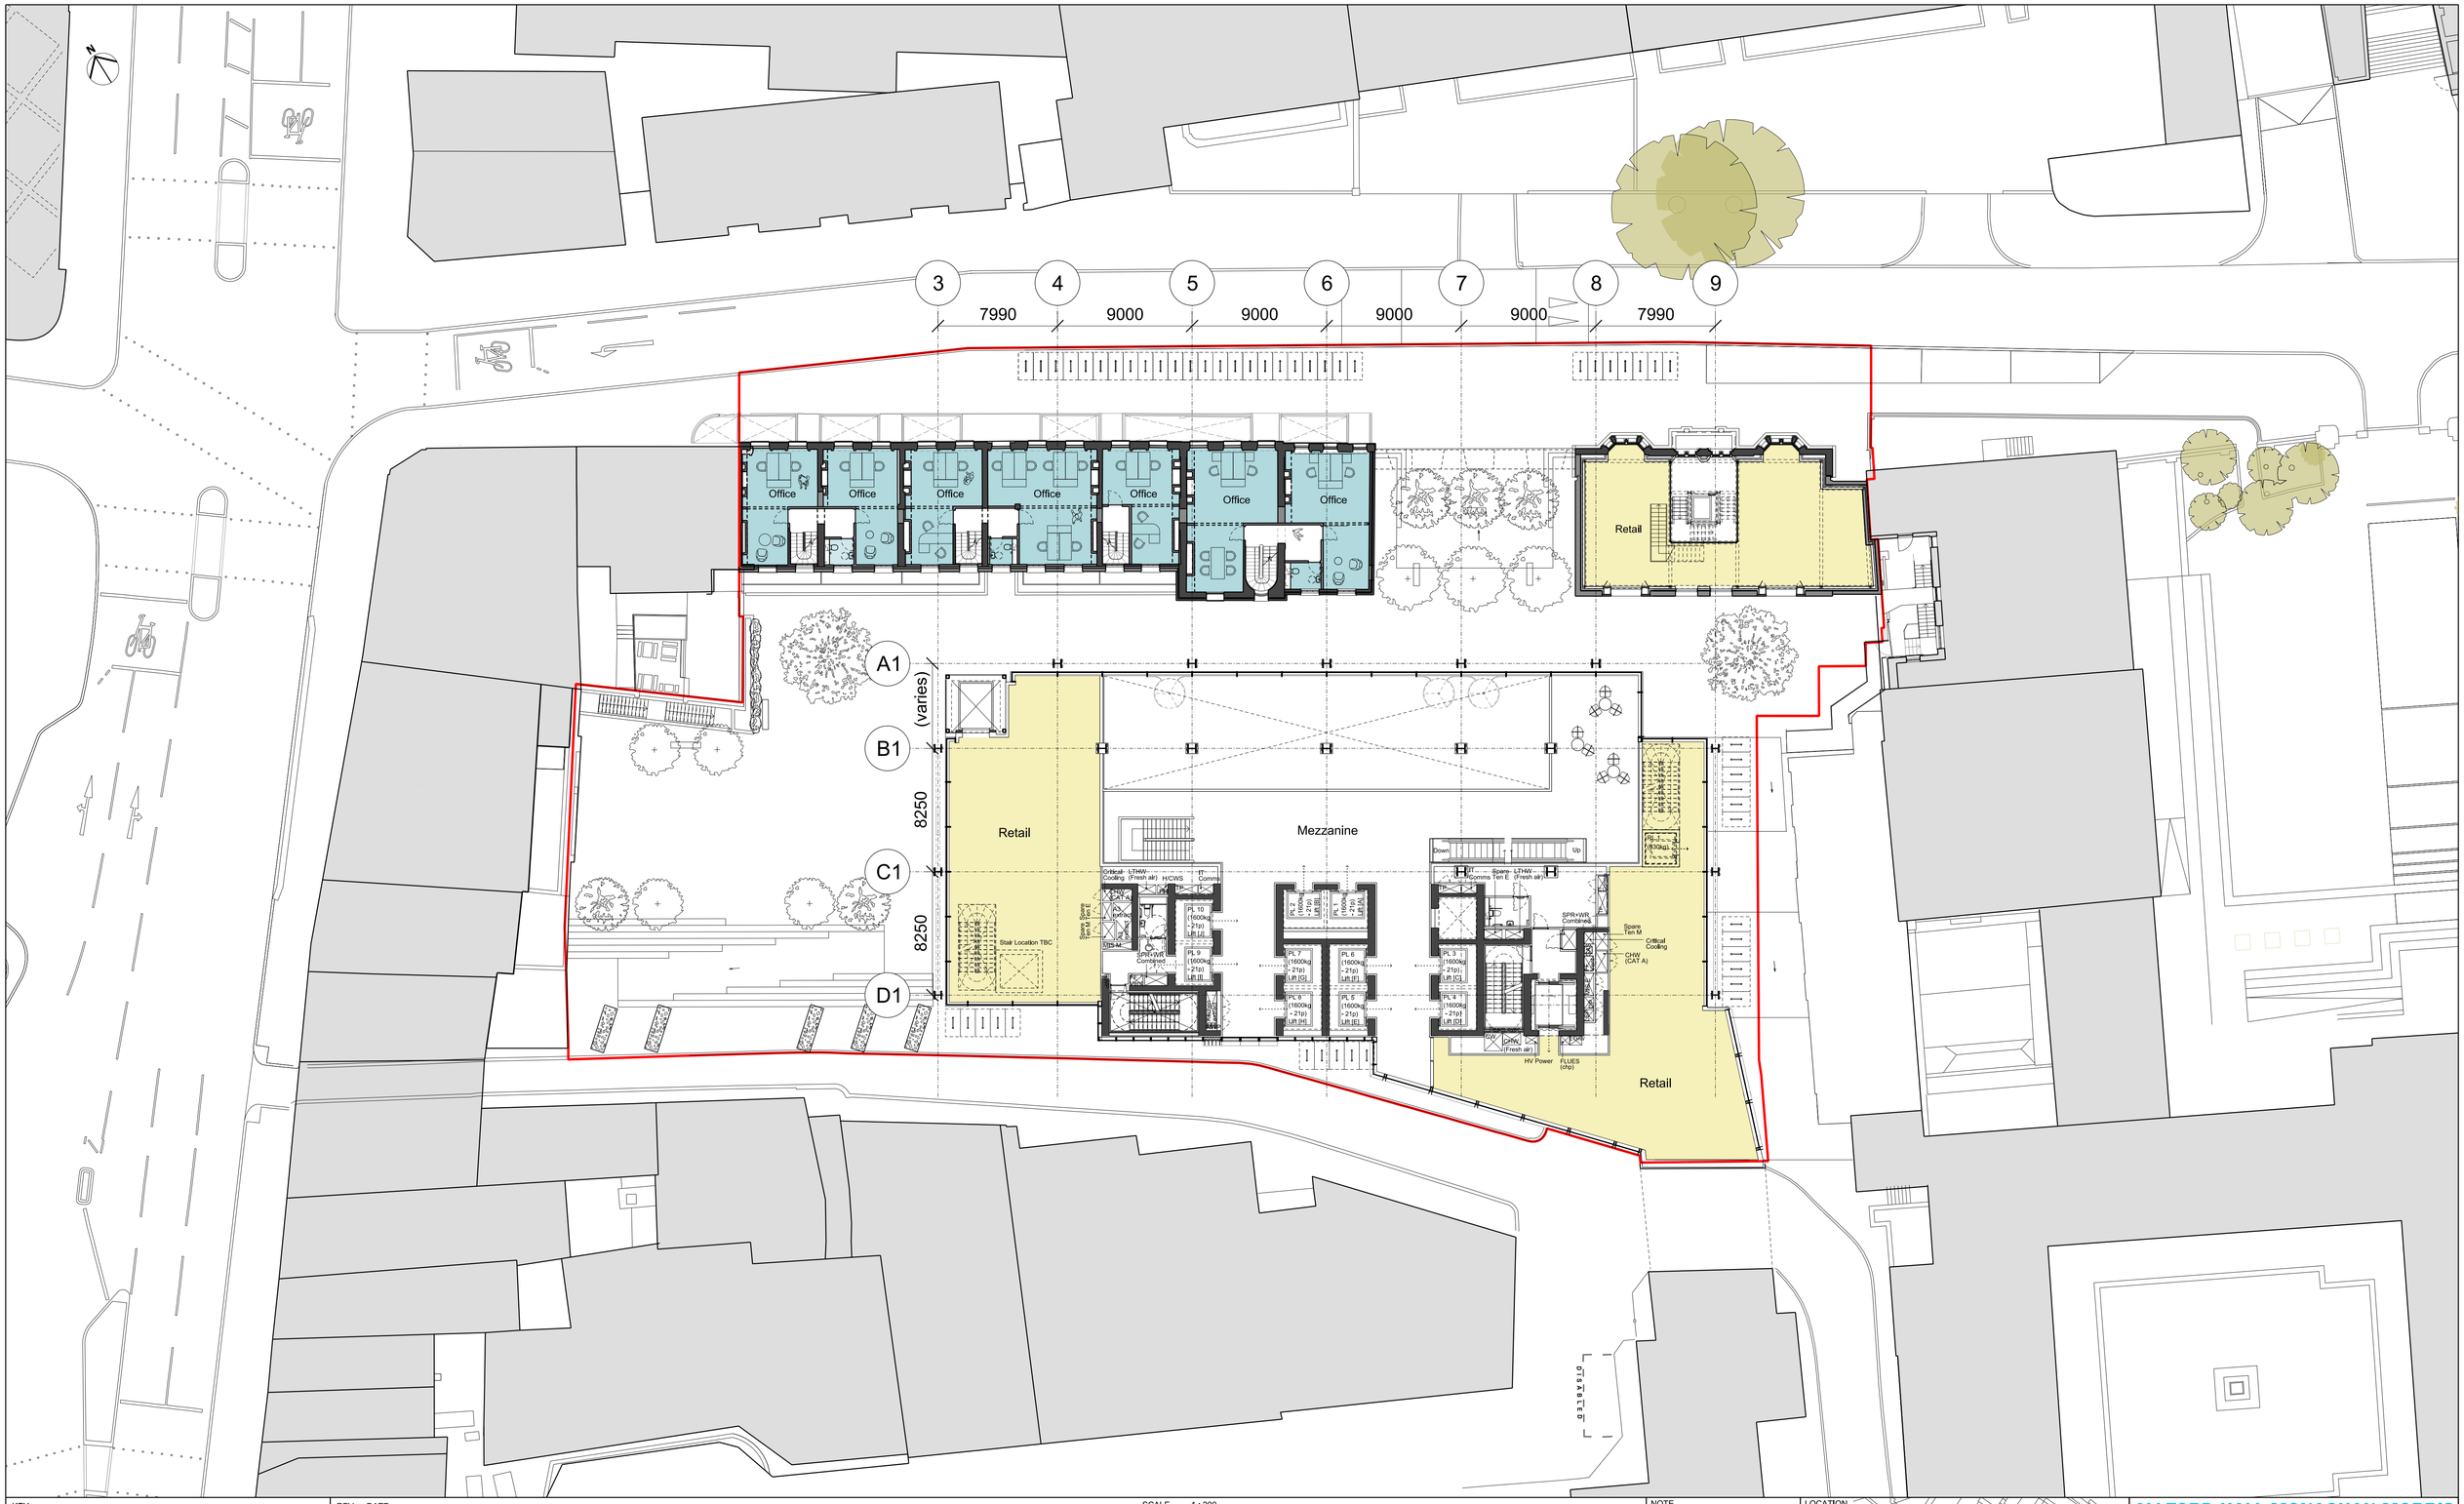
3
4
5
6
7
8
9
7990
9000
9000
9000
9000
7990
A1
B1
C1
D1
(varies)
8250
8250
Office
Office
Office
Office
Office
Office
Office
Retail
Retail
Retail
Mezzanine
Stair Location TBC
Critical Cooling (Fresh air)
LTHW
HCWS
IT Comms
Spare Ten E
Spare Ten M
Critical Cooling
CHW (CAT A)
SPR+WR Combined
HV Power
FLUES (chp)
Up
Down
PL 1 (1600kg - 21p) Lift [A]
PL 2 (1600kg - 21p) Lift [B]
PL 3 (1600kg - 21p) Lift [C]
PL 4 (1600kg - 21p) Lift [D]
PL 5 (1600kg - 21p) Lift [E]
PL 6 (1600kg - 21p) Lift [F]
PL 7 (1600kg - 21p) Lift [G]
PL 8 (1600kg - 21p) Lift [H]
PL 9 (1600kg - 21p) Lift [I]
PL 10 (1600kg - 21p) Lift [J]
PL 11 (1600kg - 21p) Lift [K]
PL 12 (1600kg - 21p) Lift [L]
Stair Location TBC
Stair Location TBC
Stair Location TBC